




Proposed Front Elevation
Scale @ 1:100




Proposed Side Elevation 1
Scale @ 1:100




Proposed Rear Elevation
Scale @ 1:100

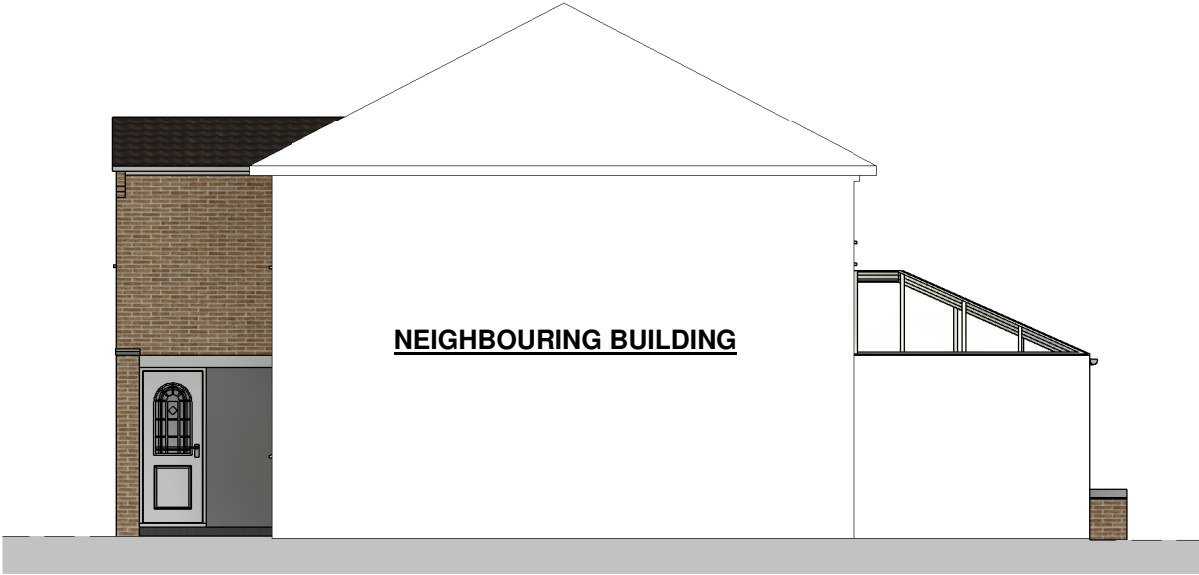

Proposed Side Elevation 2
Scale @ 1:100

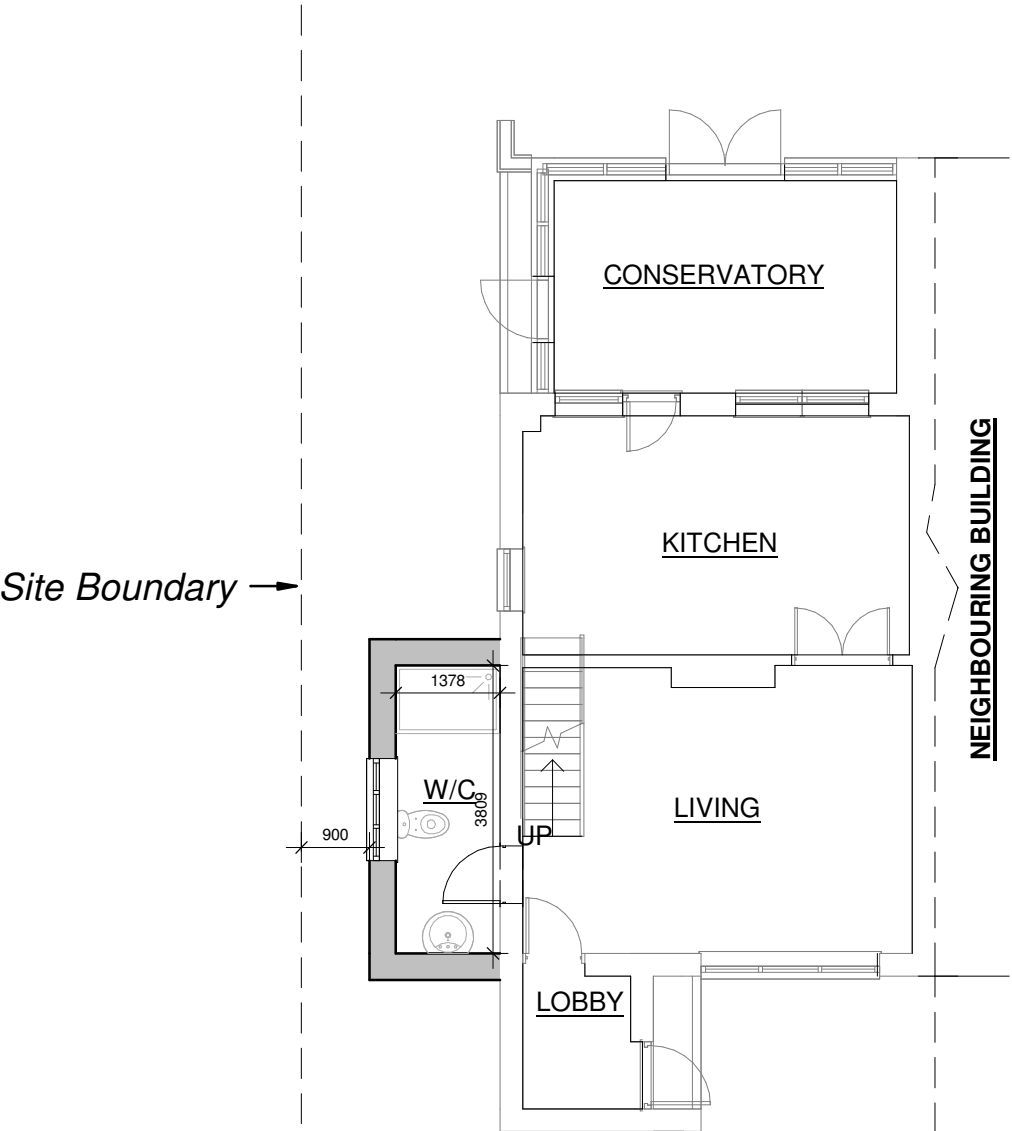

Proposed Ground Floor Plan
Scale @ 1:100

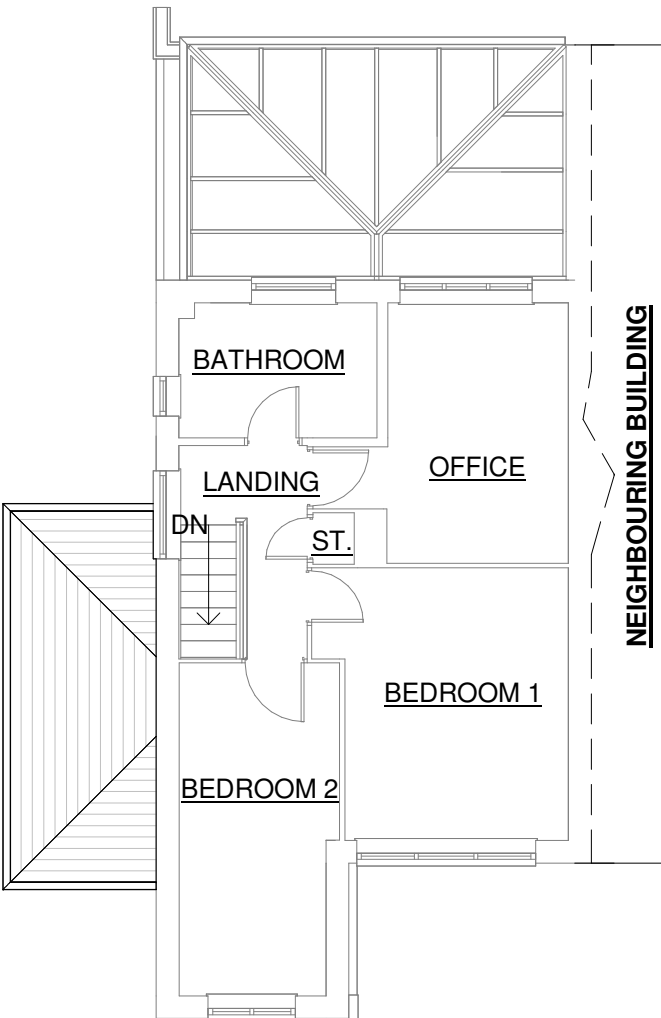

Proposed First Floor Plan
Scale @ 1:100

Scale @ 1:100



Client Mr & Mrs Flintham			hayward ARCHITECTS LTD 19 Station Road Hinckley Leicestershire LE10 1AW TEL: 01455 635 665 FAX: 01455 618 971 www.hayward-architects.co.uk	
Project Title Alterations and Extensions 12 Hereford Close Barwell				
Drawing Title Scheme 02				
Scale 1:100	Date APRIL 2024	Sheet A2	Job No. 24/35	Drawing No. 03
Author MS	Checked by SS			
THE COPYRIGHT OF THIS DRAWING IS VESTED IN HAYWARD ARCHITECTS LTD. REPRODUCTION IN ANY FORM, EITHER IN WHOLE OR IN PART IS FORBIDDEN WITHOUT THE PRIOR WRITTEN PERMISSION OF THE COPYRIGHT HOLDER. DO NOT SCALE FROM DRAWING AND ONLY FIGURED DIMENSIONS ARE TO BE USED			Status Planning	