





1 : 100 Front Elevation

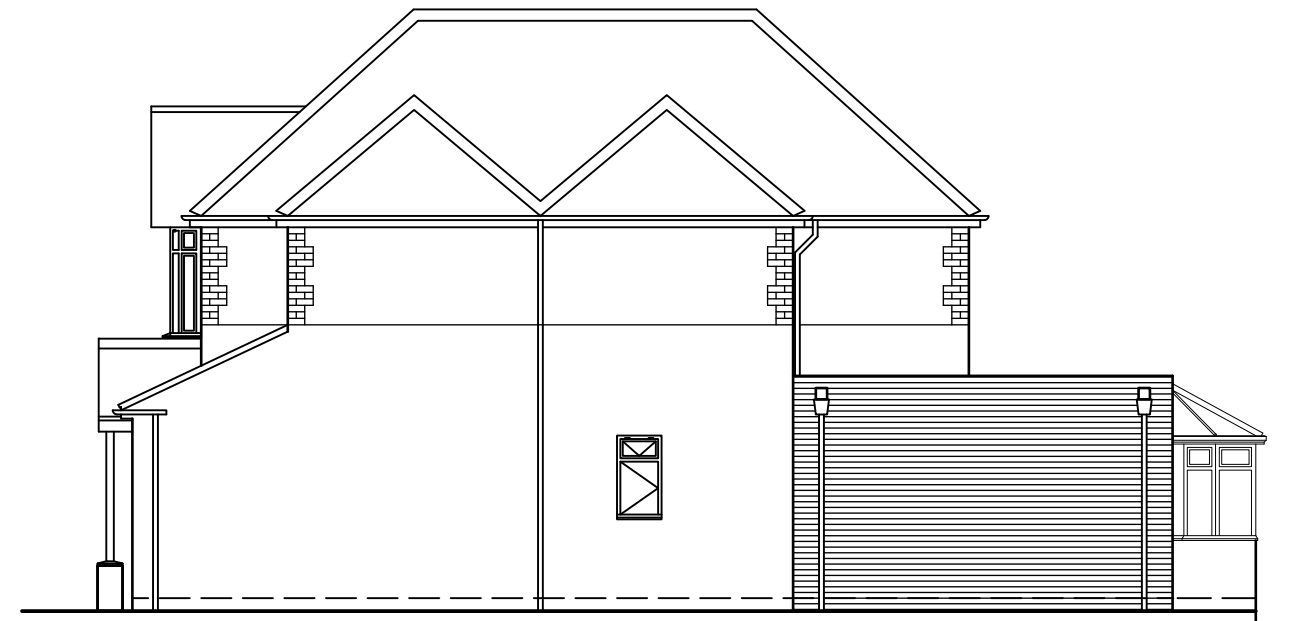

1 : 100 Side Elevation




1 : 100 Rear Elevation

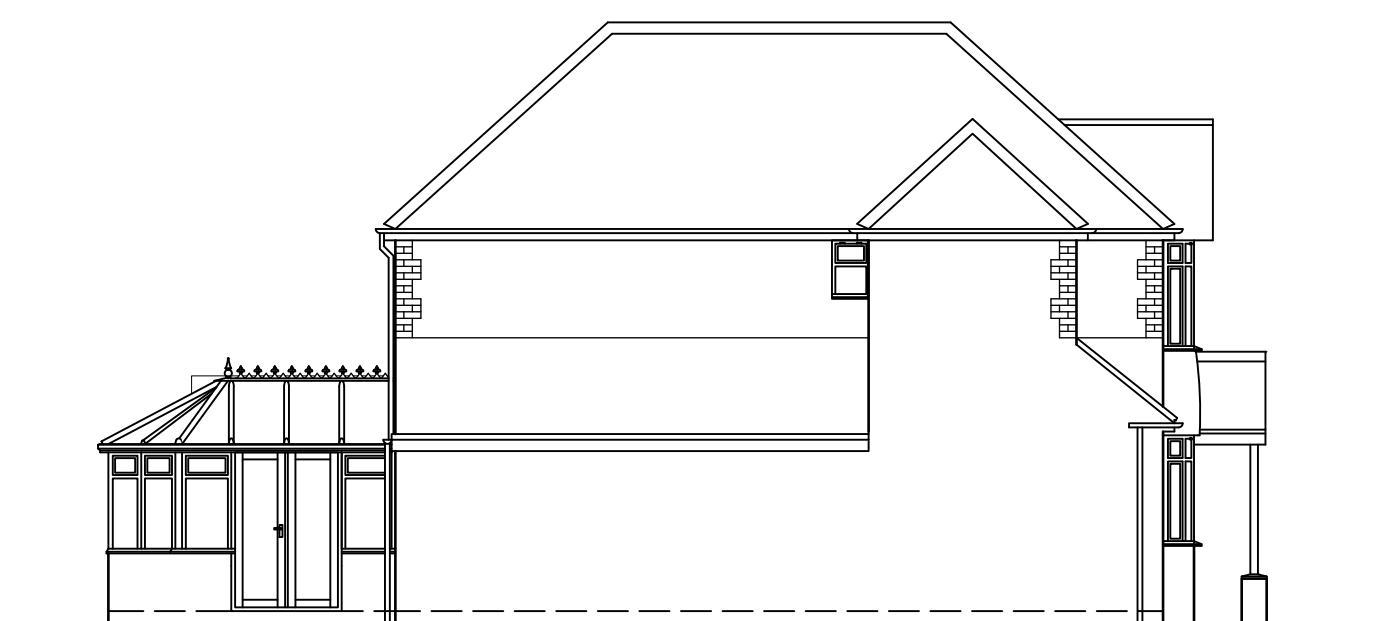

1 : 100 Side Elevation


Going = 238.8114
Riser = 296.9231
Total Go = 2768.7368
Total Ht = 2698
Treads = 41
Angle = 41.8763

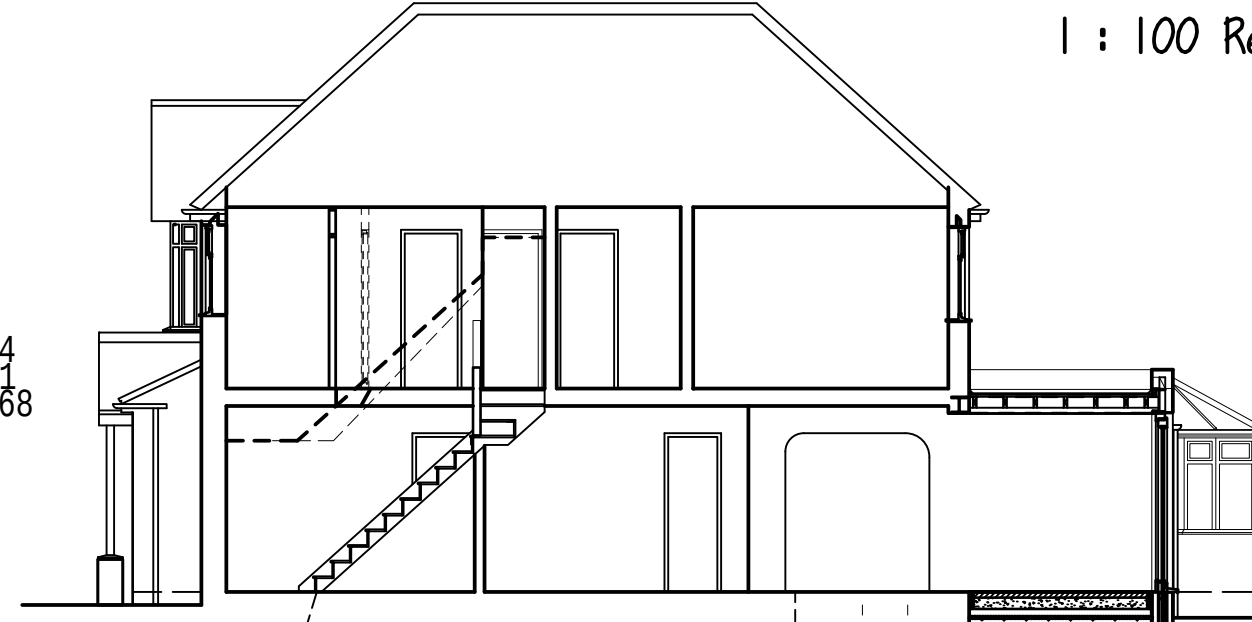


1 : 100 Section A-A




1 : 100 Section B-B

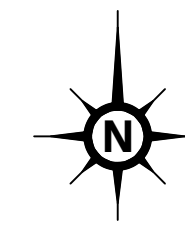


1 : 1250 Location Plan

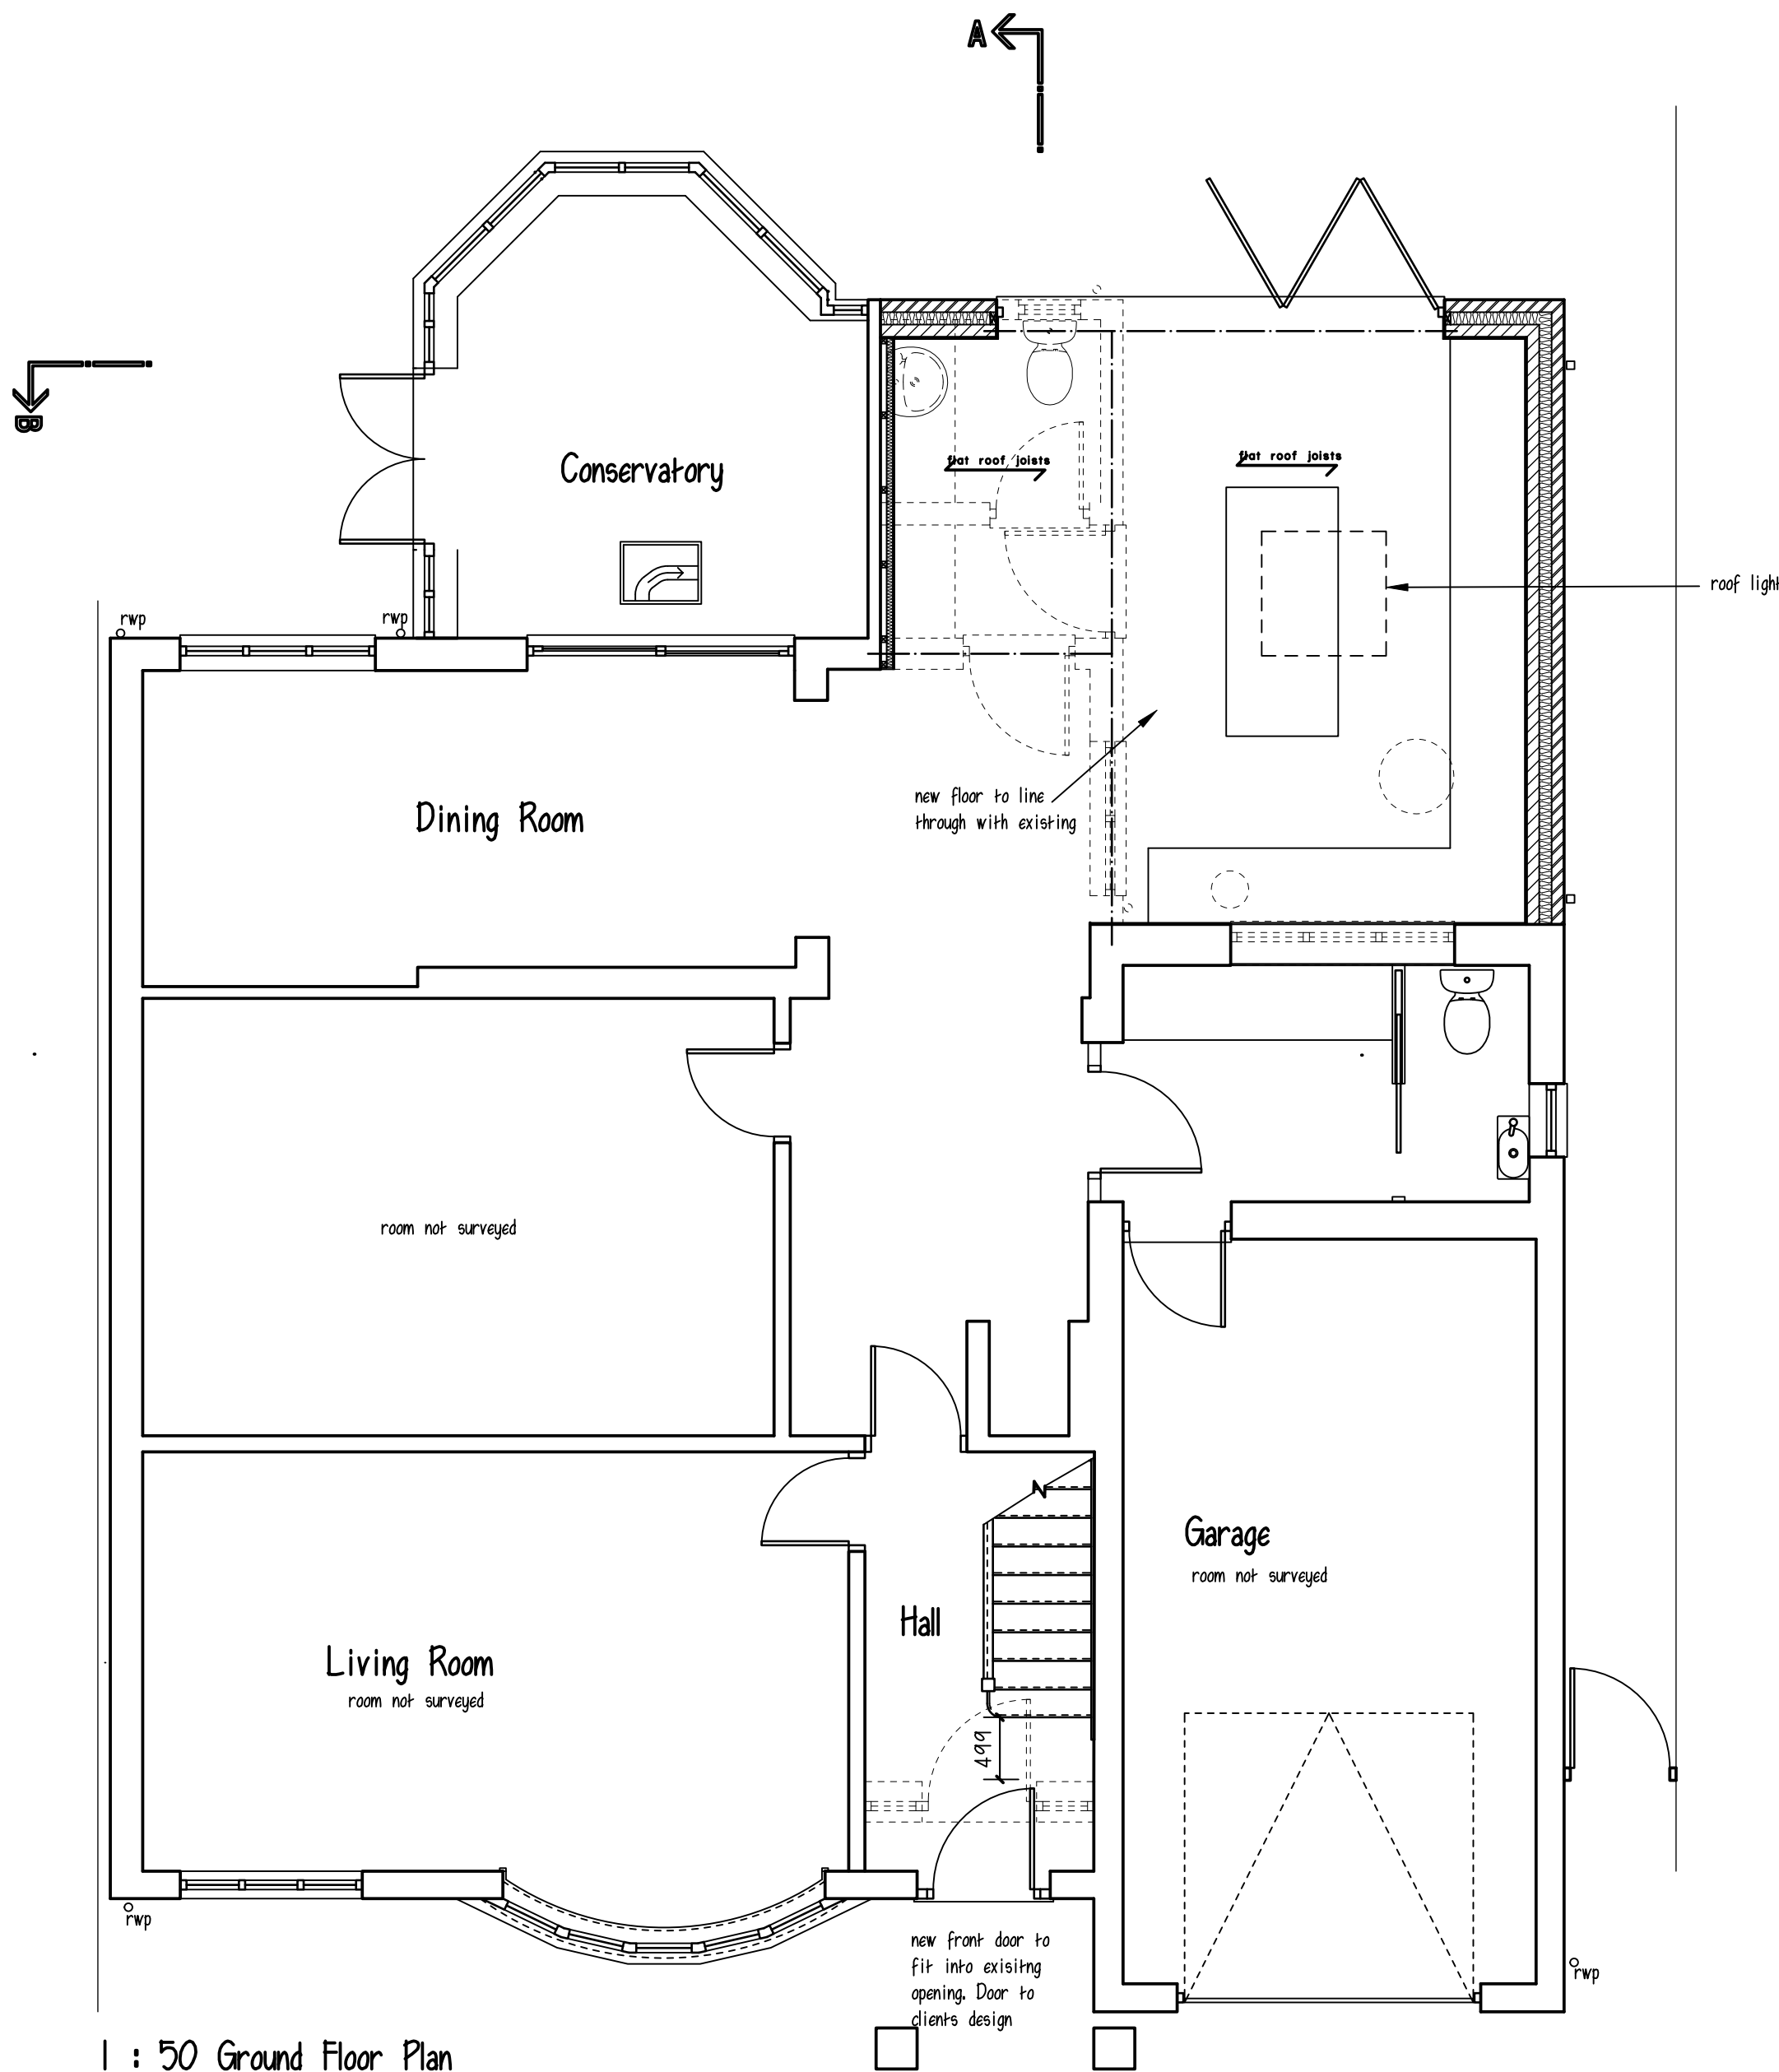

1 : 50 Ground Floor Plan

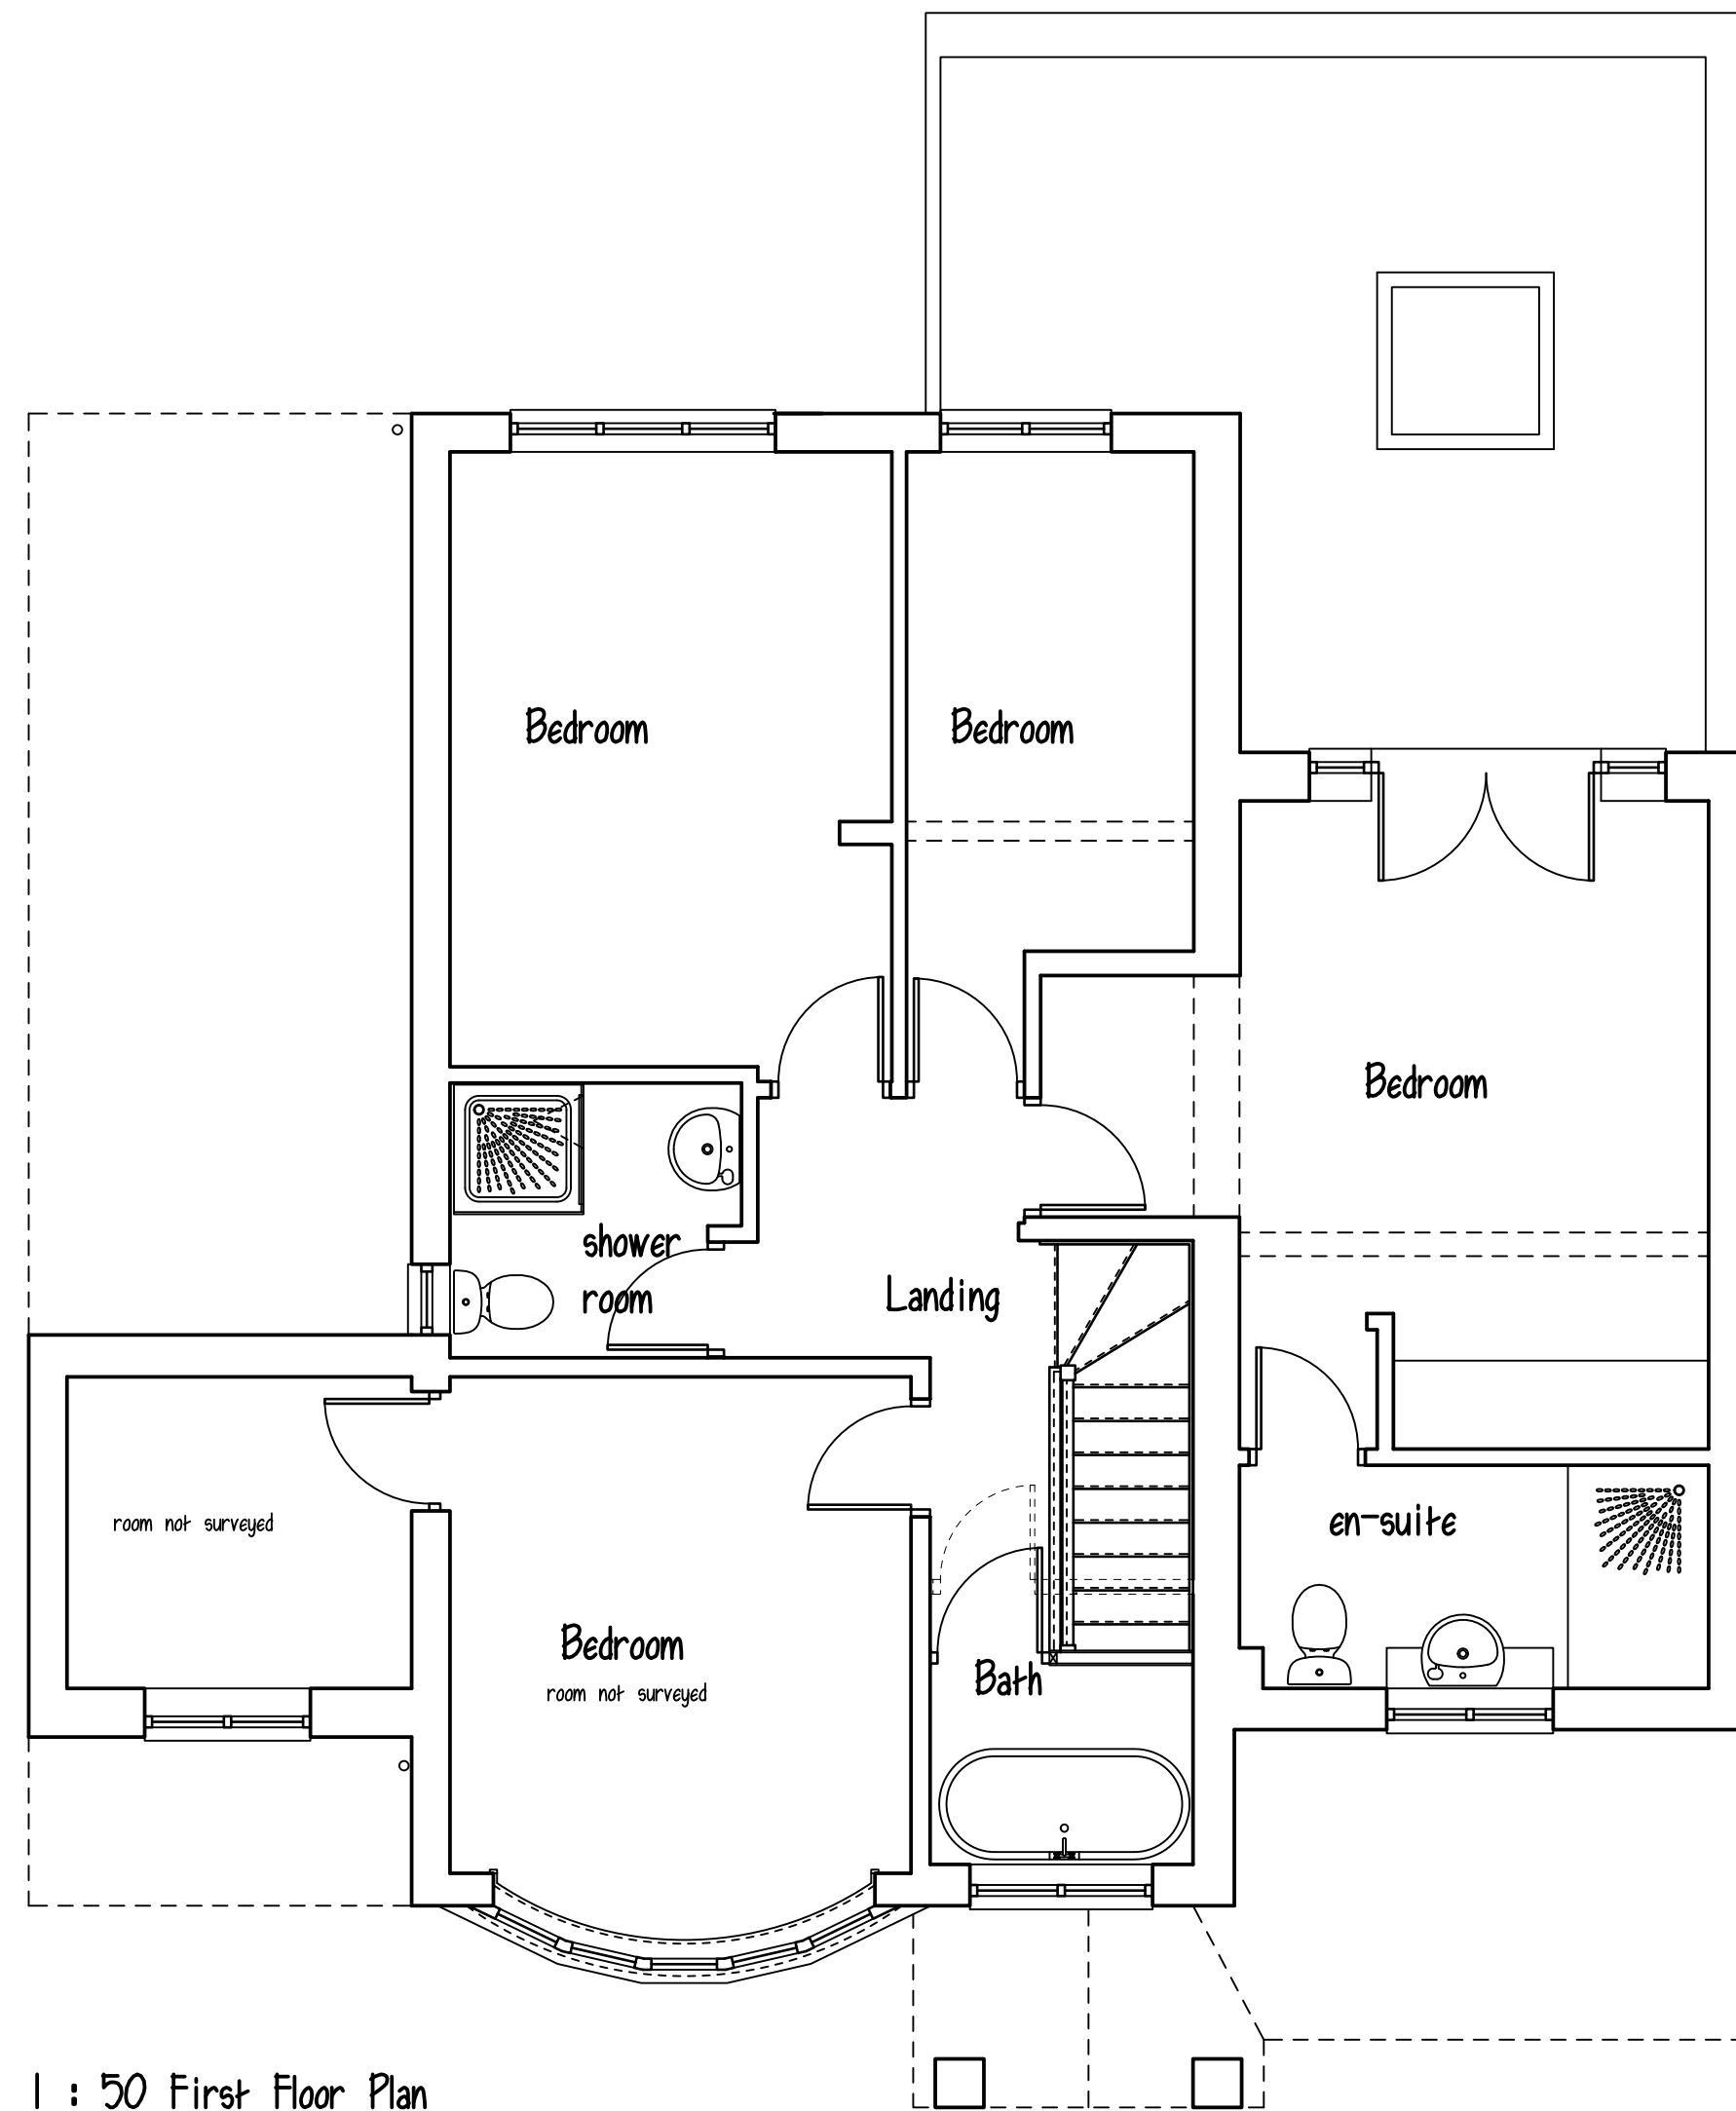


1 : 50 First Floor Plan

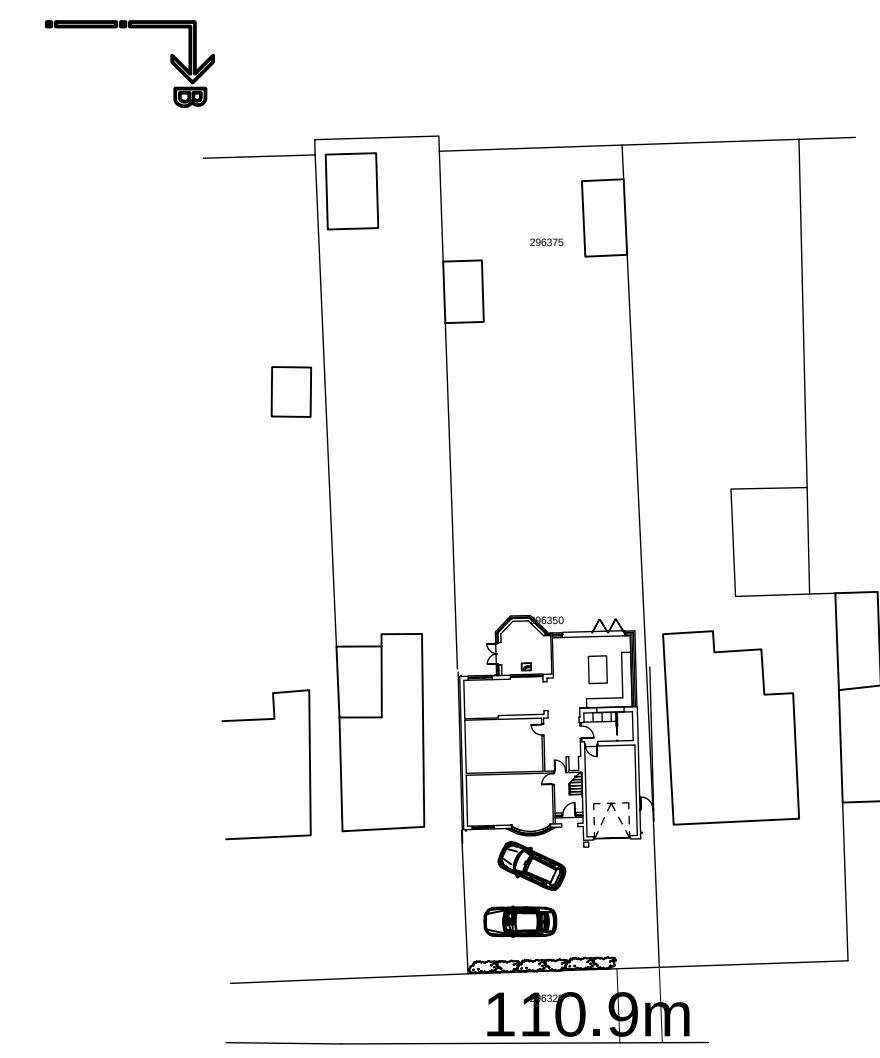

1 : 500 Block Plan



1 : 200 Scale Bar

 

1 : 100 Scale Bar



1 : 50 Scale Bar

Disclaimer:
This drawing is accurate from the information that was available at the time of survey and is by no means a detailed representation. Due to the subterranean nature of storm and foul drainage, any drainage shown is an educated assessment of the drainage runs. All drainage shown to be assessed and confirmed on site before works commence.

Project PROPOSED ALTERATIONS 40 HINCKLEY ROAD BARWELL LEICESTER LE9 8DJ		
Client MS CHLOE FURZE		
Drawing Title SKETCH SCHEME		
Drawing No 1371-02	Revision C	Date 29-01-2025
Scale		
Drawn by : RMT		Checked by : RMT
Project A.R.Taylor Ltd 7 Greenway, Nuneaton arwicksire CV11 6NL tel: 024 7636 6997 enquiries@aylordesignltd		

© copyright
This drawing is the property of A.R.Taylor Ltd until the full payment of the client. If the drawings are used with our payment they have been miss used and the client is liable for legal proceedings.