



Plastic Solar Tubes
Manufactured by
Fasten Sol Inc.

Solar Panel Dimensions to be:-
1757 x 1134 x 30mm

Plastic Solar Tubes
Manufactured by
Fasten Sol Inc.

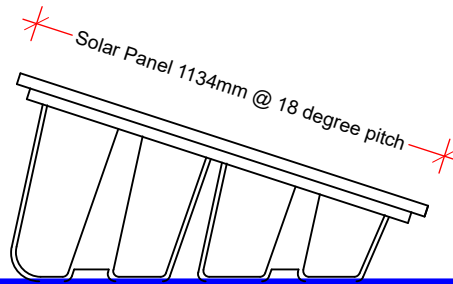

Side Elevation (West)
1:20

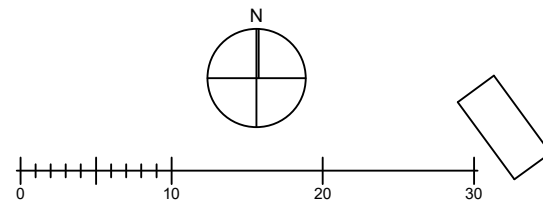
Forest
View

SIBSON ROAD




4No. Rows comprising
6,4,2,1 Solar Panels

200sqm BNG
enhancement area to
include wilflower seed
mix planting.

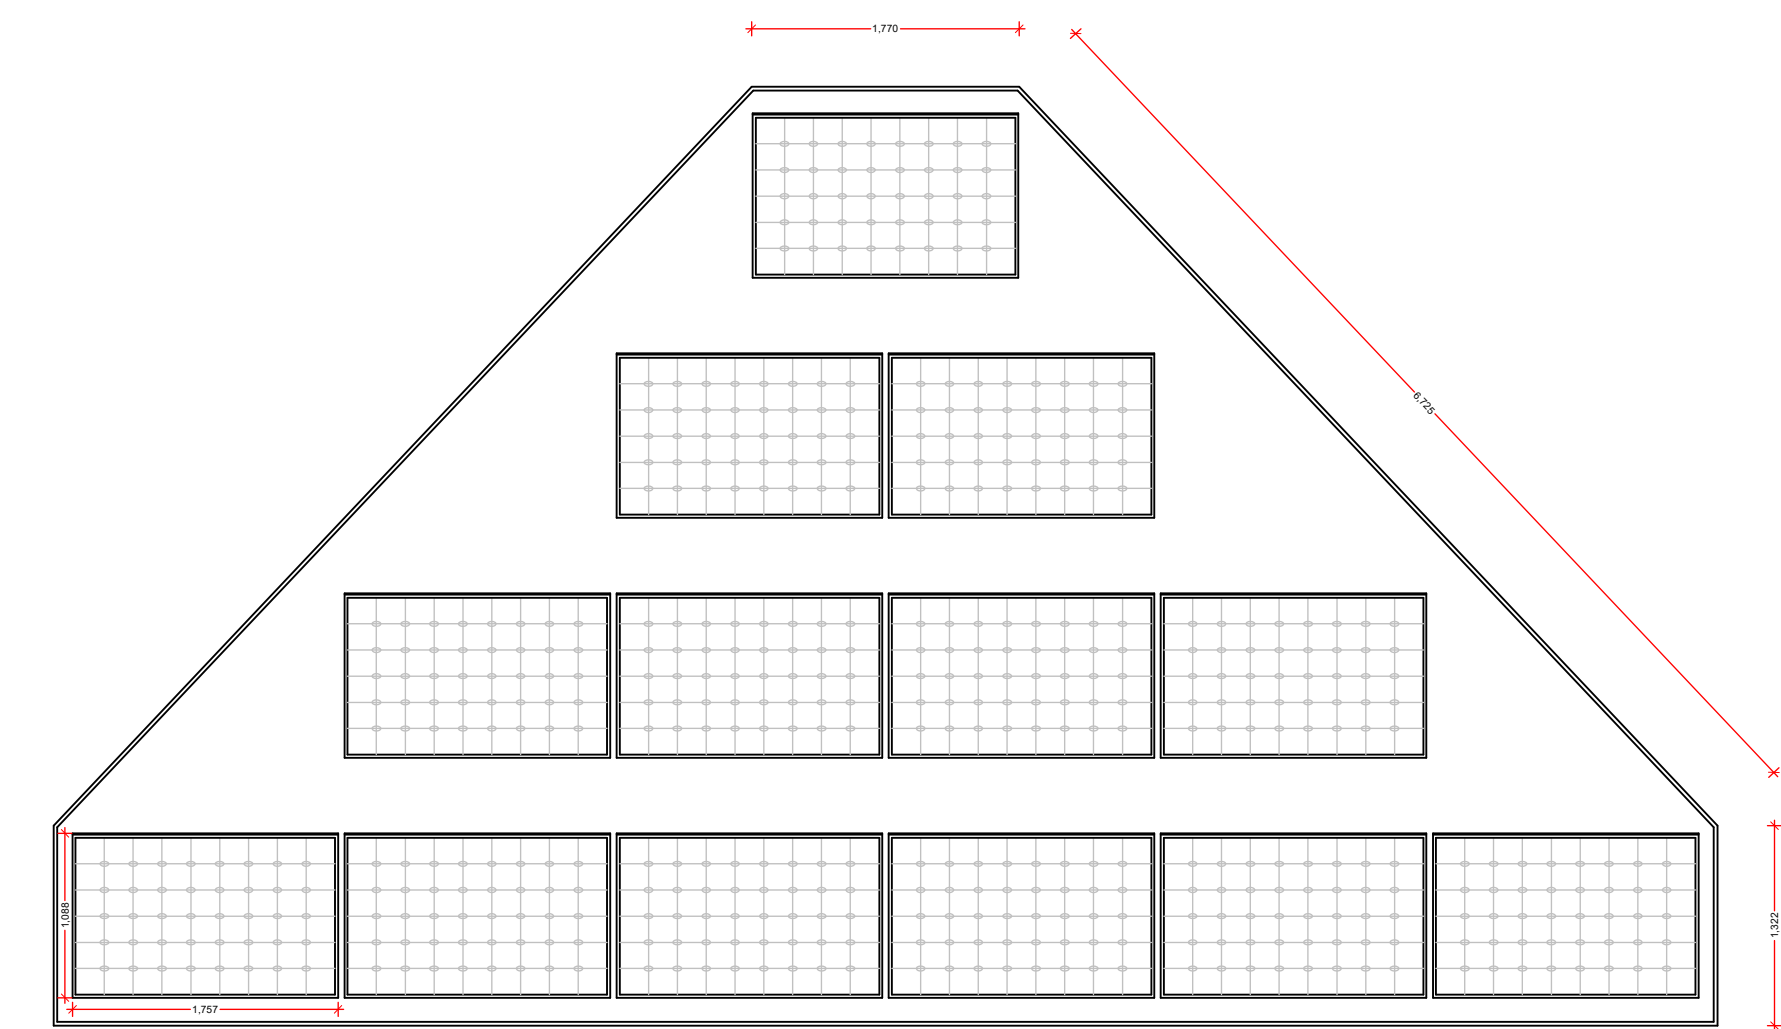


Proposed Solar Array Layout Plan
1:100


 


13No. 1757 x 1134 x 30mm Panels
mounted on Plastic Solar Tubs by
Fasten Sol Inc



Base to be reclaimed bark base laid over weedproof membrane. Edging to be 25mm exterior grade timber

 

Proposed Solar Array South Elevation
1:100

  

Proposed Solar Array North Elevation
1:100

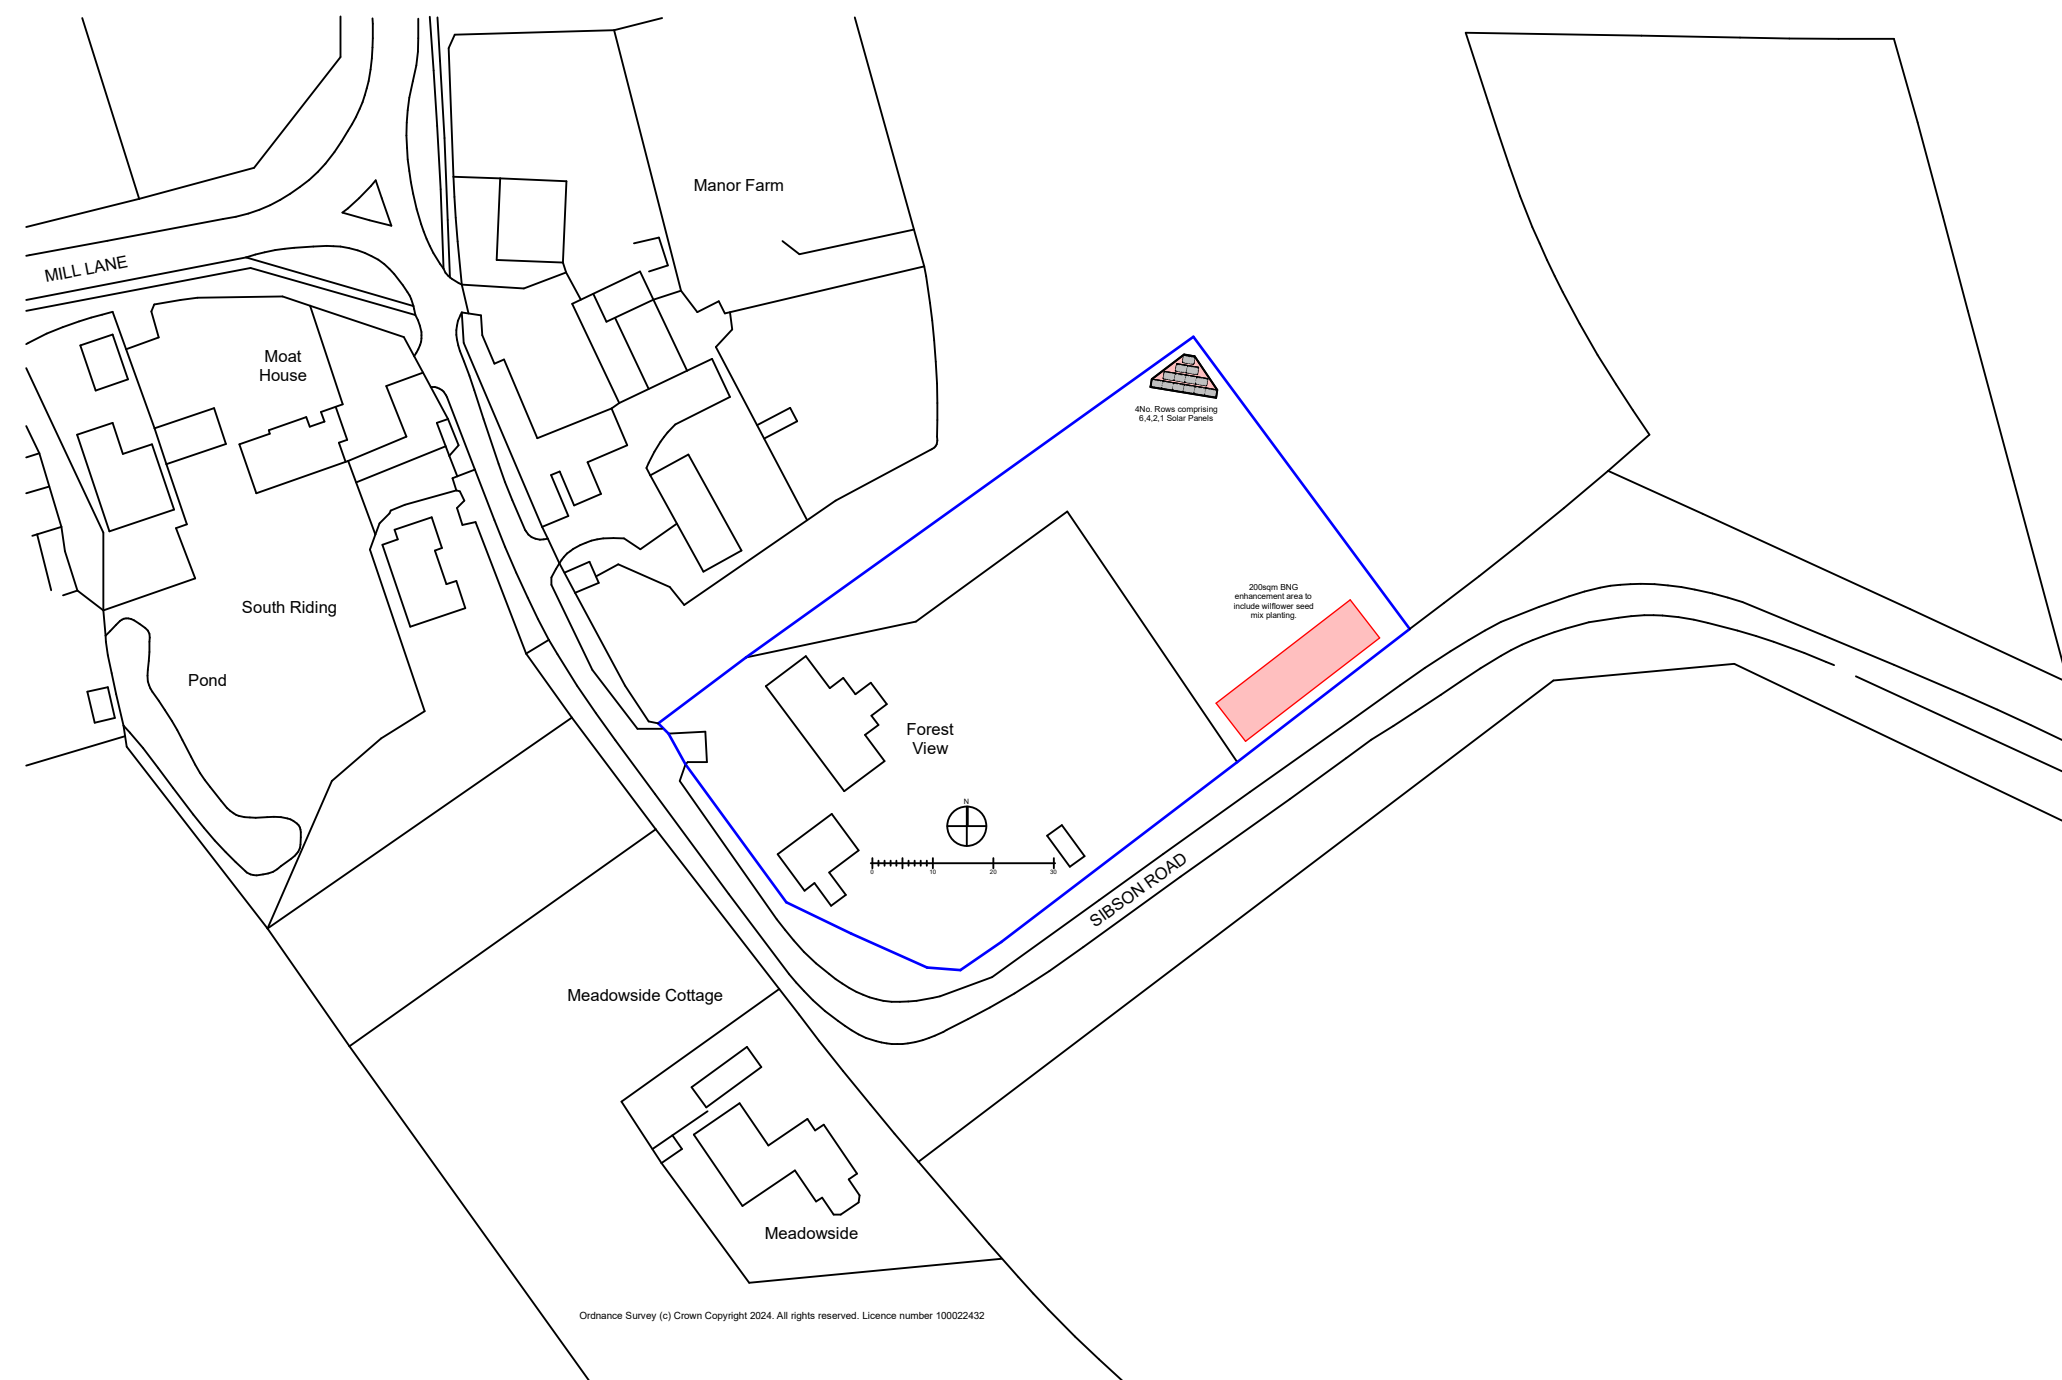 

Ordnance Survey [c] Crown Copyright 2024. All rights reserved. Licence number 10000224

DRAWING MAY BE SCALED FOR PLANNING PURPOSES ONLY.
COPYRIGHT REMAINS PROPERTY OF THE DRAWING ROOM (ARCHITECTS) Ltd.
NO COPIES OF DRAWING TO BE TAKEN WITHOUT PERMISSION.

PERMISSION IS NOT GRANTED FOR THESE PLANS TO BE USED FOR THE
PURPOSES OF OBTAINING BUILDING QUOTATIONS UNTIL RELEVANT
APPROVALS HAVE BEEN GRANTED BY LOCAL AUTHORITY

IT IS THE RESPONSIBILITY OF THE CLIENT TO CHECK THAT THE PLAN DOES NOT CONTRAVENE OR AFFECT COVENANTS OR ENCROACH ANY BOUNDARIES. IT IS NOT THE RESPONSIBILITY OF THE DRAWING ROOM (ARCHITECTS) LTD TO CHECK ANY MATTERS RELATING TO LAND TITLE OR POSITIONS OF PUBLIC DRAINAGE.

IT IS THE RESPONSIBILITY OF THE CLIENT TO ENSURE THAT ANY ISSUES
RELATING TO THE PARTY WALL ACT ARE IMPLEMENTED AT THE RELEVANT
STAGES

IT IS THE NOT RESPONSIBILITY OF THE DRAWING ROOM (ARCHITECTS) Ltd
TO ADMINISTER ANY AGREEMENTS WITH OTHER STATUTORY BODIES ie.
SEVERN TRENT WATER Ltd etc. LOCATION OF DRAINAGE (WHERE SHOWN) &
INVERT LEVELS ARE TO BE VERIFIED PRIOR TO COMMENCEMENT OF
BUILDING WORKS. NO RESPONSIBILITY IS ACCEPTED FOR THE POSITIONING
OF ANY BELOW GROUND DRAINAGE.

Proposed 13 Ground
Mounted Solar Panels at:-
Forest View
Sibson Road Sheepy
Magna CV9 3RE

Dwg Title:- Ground Mounted Solar Panel Details and Site Plans

Date:- December 2024

Scale:- 1:20 1:50 1:500 1:1250

Job Title:-	Size:-	Rev:-
-------------	--------	-------

4171-01	A1	e
---------	----	---

Revision E:-Amended following LPA request (03-25)