




Drawing Notes

Parking Numbers:
58 Total space, including:
- 54 Spaces
- 4 Disabled
- 1 Drop off bay

Drawing Key

- Pedestrian Paving
- Charcon Europa Charcoal
- Block Paving Car Parking Bays
- Charcon Infilta, Brindle
- RPA as per arboriculturalist's drawing LA-19-057-001
- Visibility splay as per highways consultant drawing
- Existing hedge to be removed
- Proposed new highways installations
- Timber knee rail

Proposed Site Plan
1:100

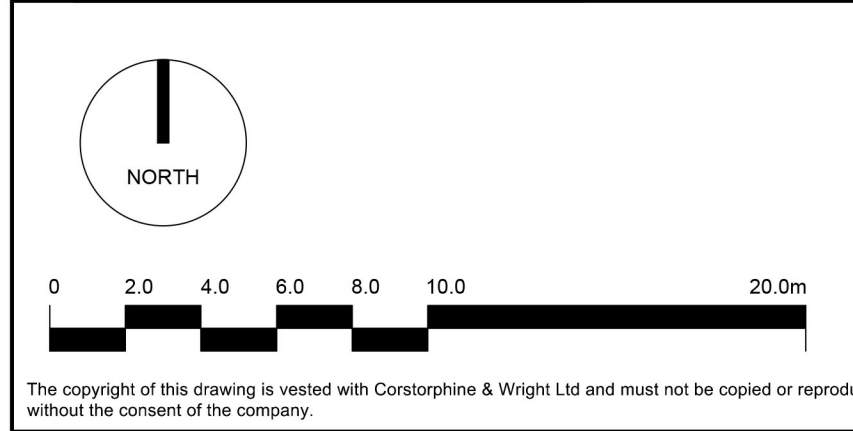

Client
Ratby Surgery

Project
Ratby Surgery,
Leicester

Drawing Title
Proposed Site Plan

Drawing Status
PLANNING

Corstorphine & Wright

Tamworth Studio 5 Aldergate, Tamworth, B79 7DJ 01827 671 23 corstorphine-wright.com				Revision P0
Drawing No. 1685-100				
Drawn BH	Checked JH	Paper Size A1	Scale 1:200	Date 22.02.22