





front elevation

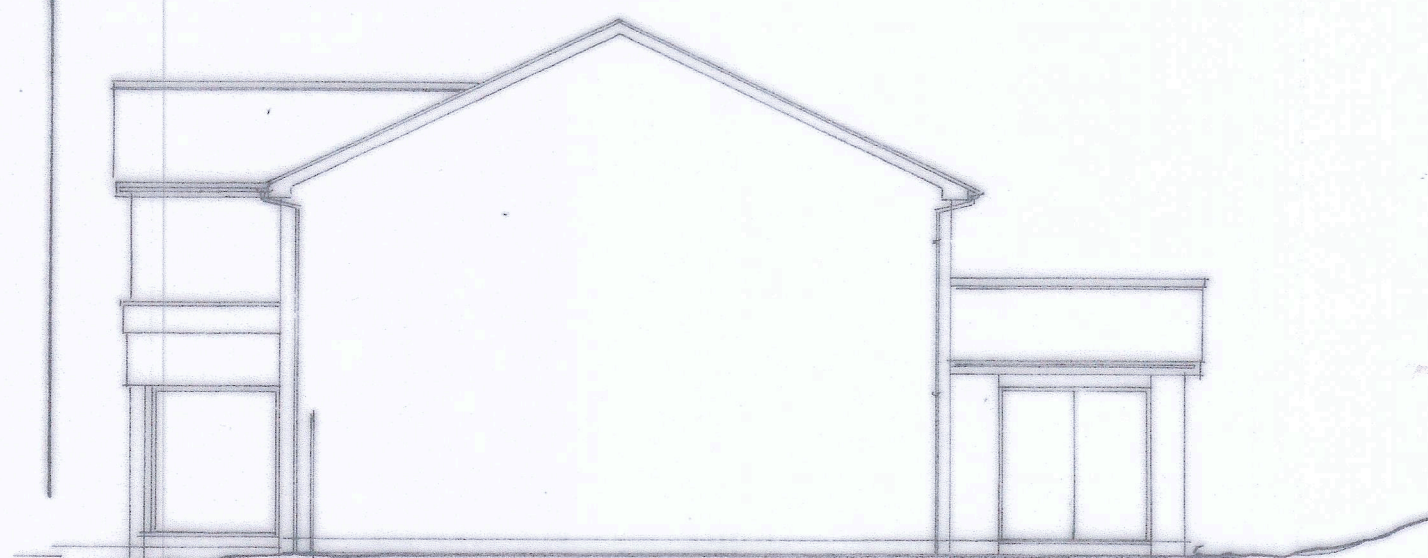


side elevation

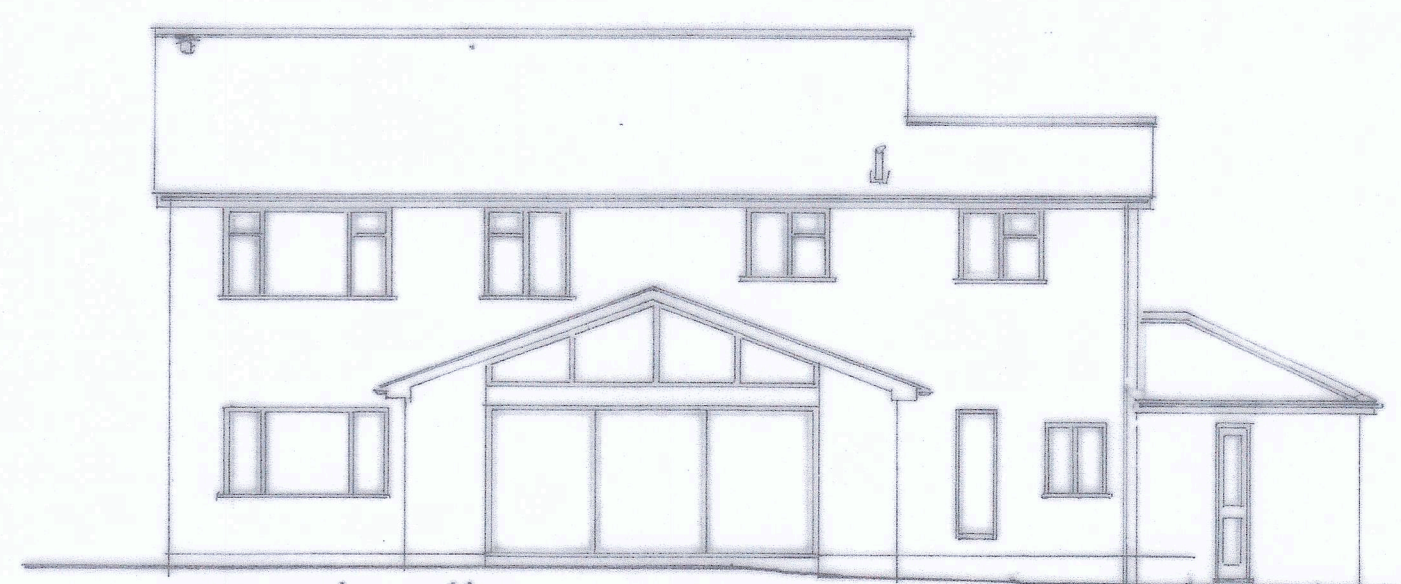

rear elevation



site plan
1:500

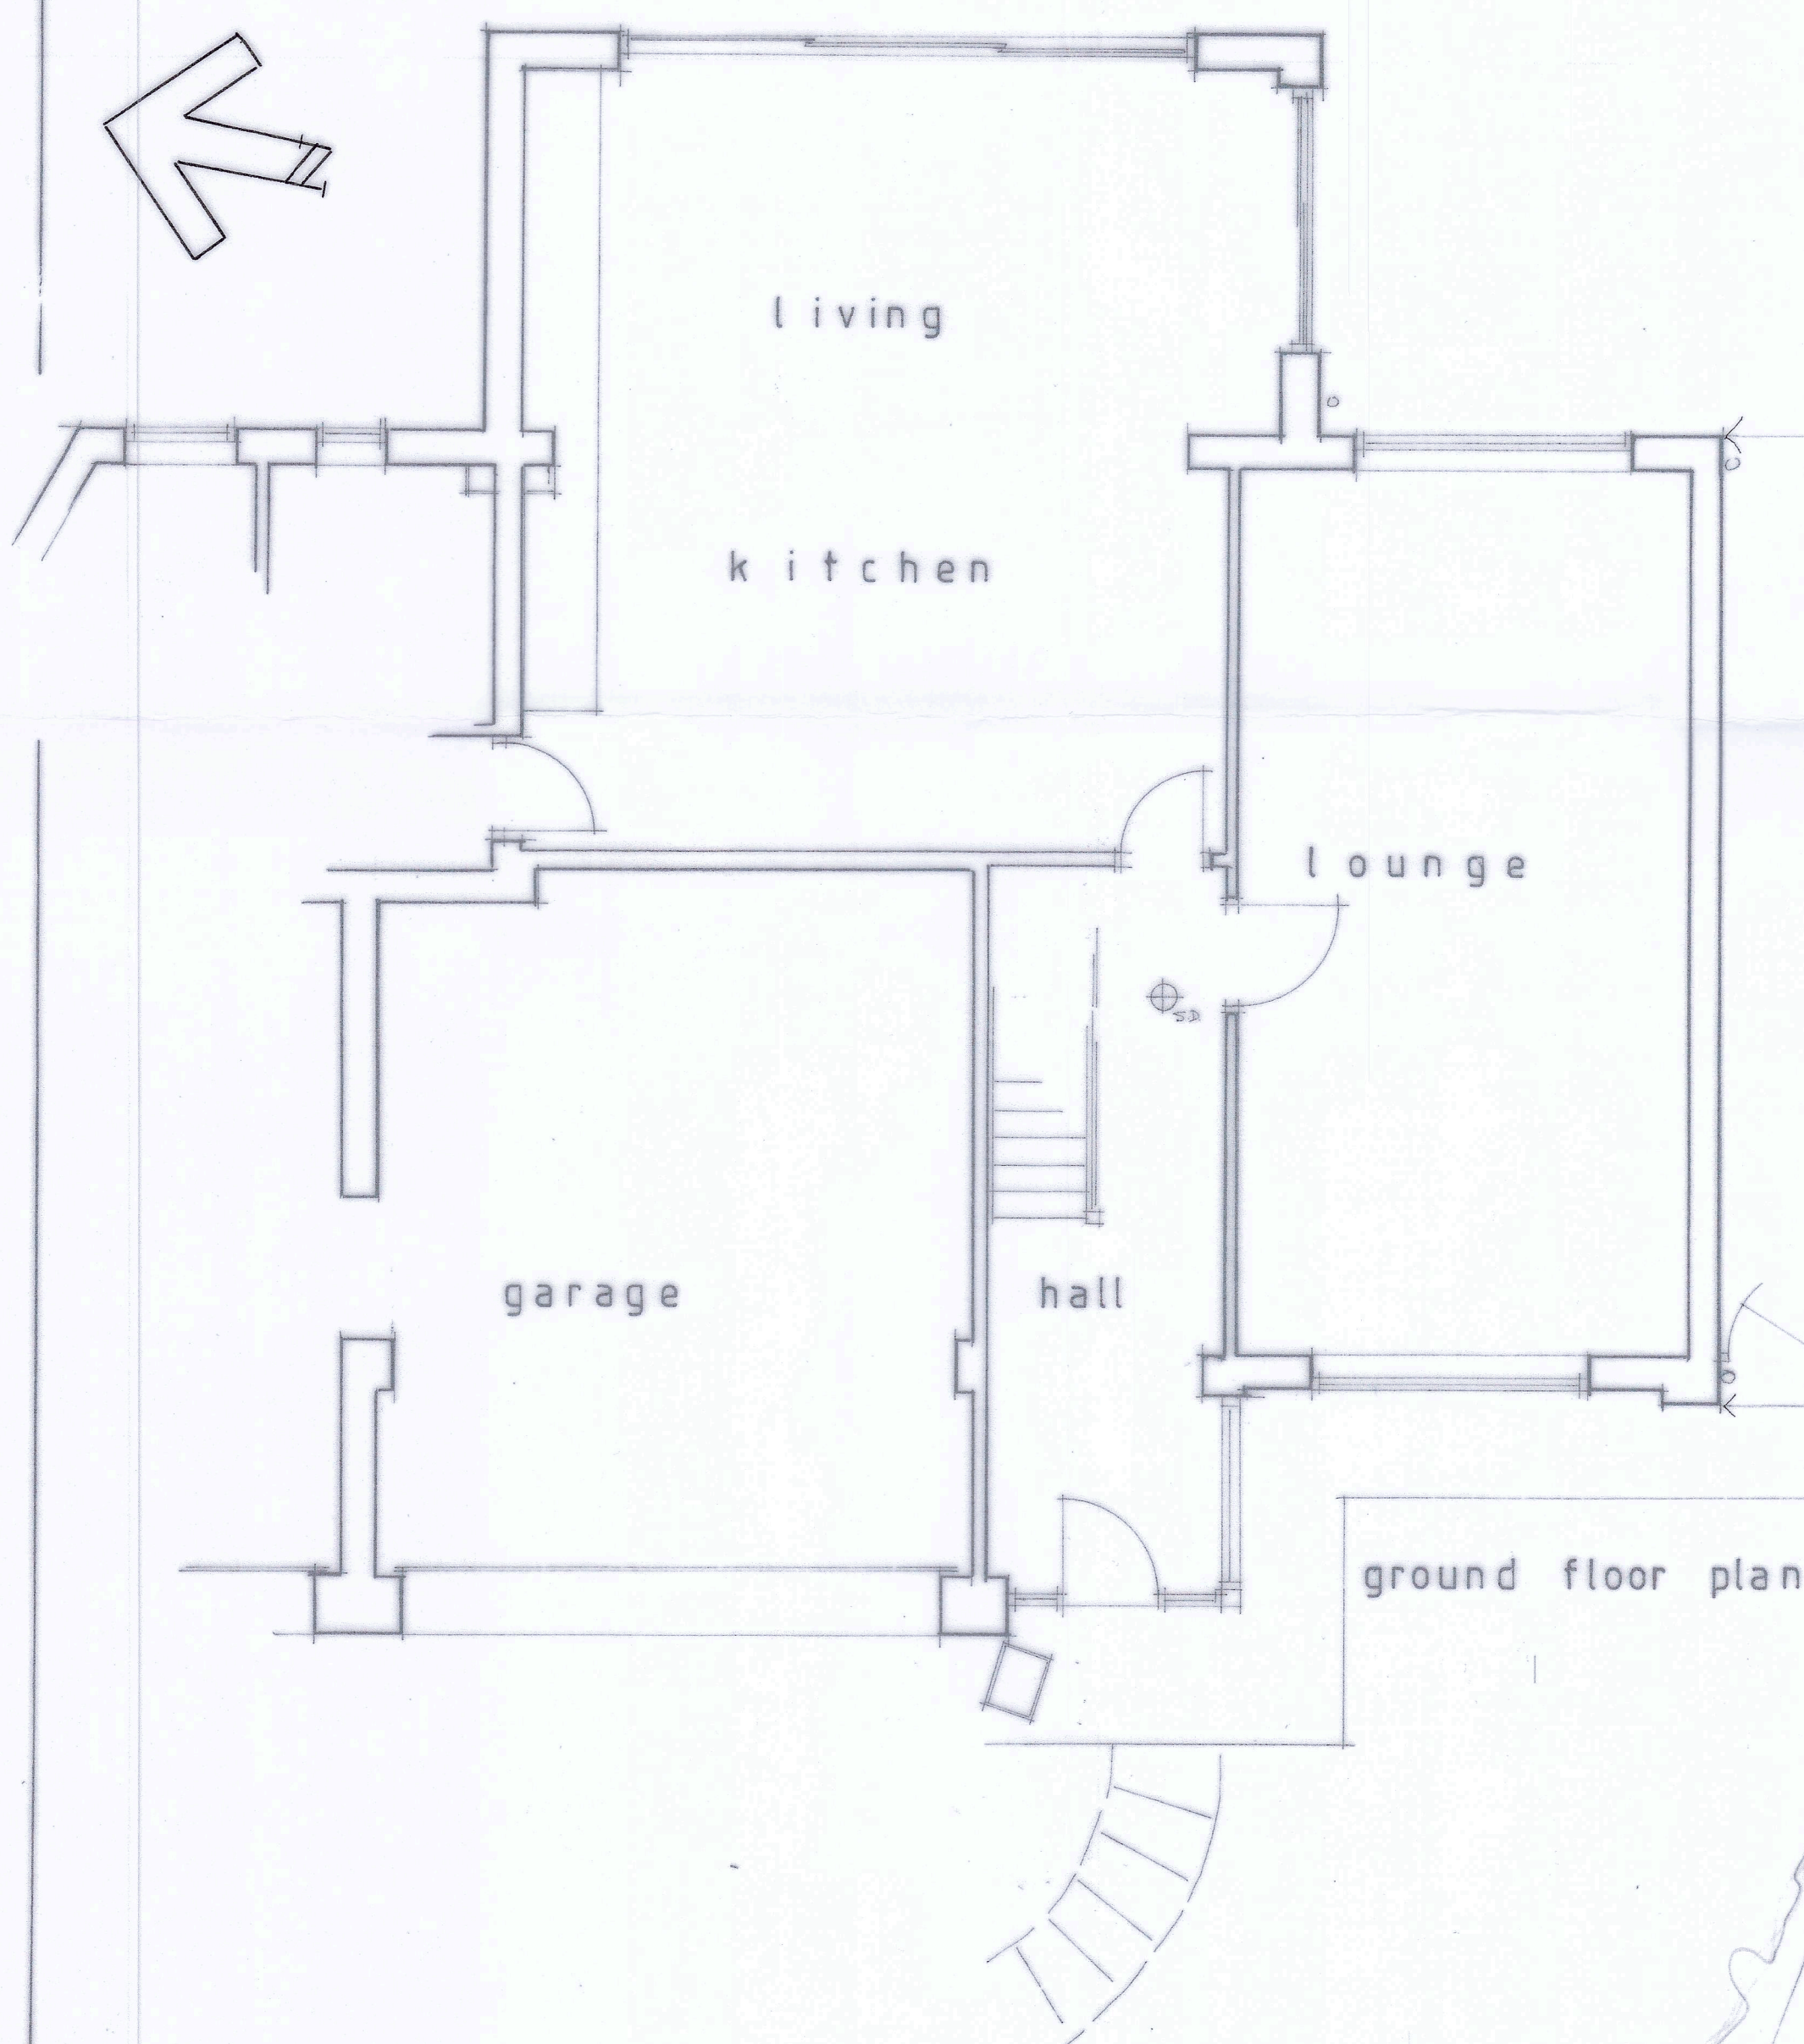

ground floor plan



location plan
1:1250

**GRAHAM HARRIS
PARTNERSHIP Ltd.**
ARCHITECTURAL SERVICES
11 RIDGEWAY LITTLETHORPE
LEICESTERSHIRE LE19 2JJ
TELEPHONE 0116 2752275
Email: gra.h@btinternet.com

Plan of Property as
Existing

14 The Hawthorns
MARKFIELD
Leicestershire
LE67 9SS

Drawing No:	Scale:
6404 / JCF / 19	1:50 1:100
Drawn By:	Date:
G. W. H.	13 / 03 / 2024