




North Elevation - Front



West Elevation - Side




South Elevation - Rear

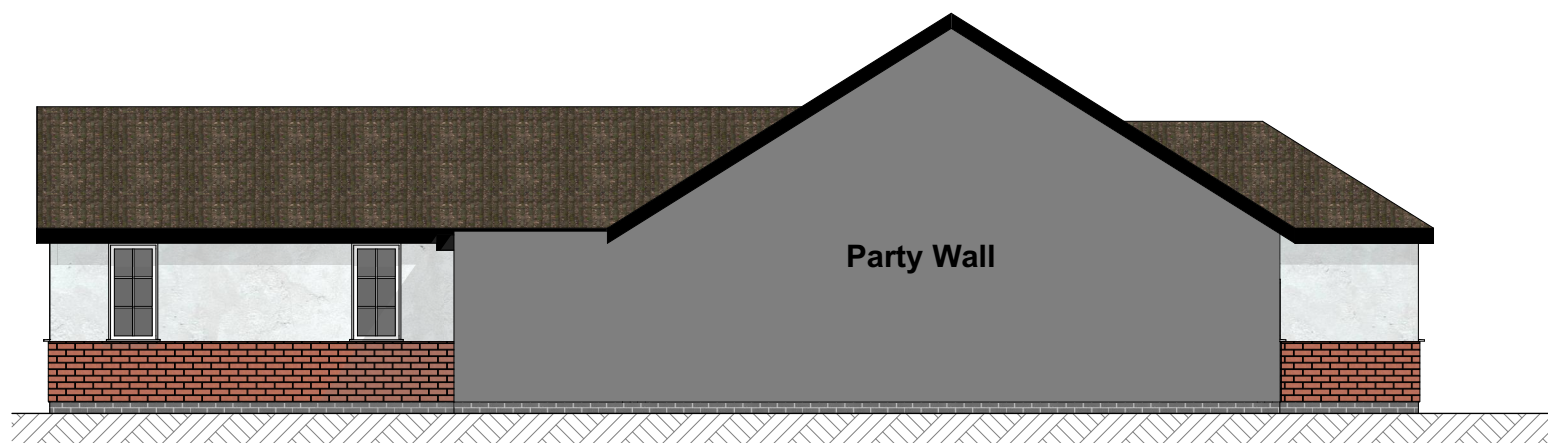

East Elevation - Side

SCALE 1:100@A3

 

Project

59 Sherwood Rd, Stoke Golding,
CV13 6EE

Client

Mr Patrick McDonagh

Drawn By

FreeForm

Architectural
Services

Project No.

2443

Layout Title

Proposed Elevations

Drw No.

2443-05

Scale

1:100

Copyright of this drawing belongs to
FreeForm Design and Build Ltd. Reproduction
in any form is forbidden without the prior
written permission of the copyright holder.