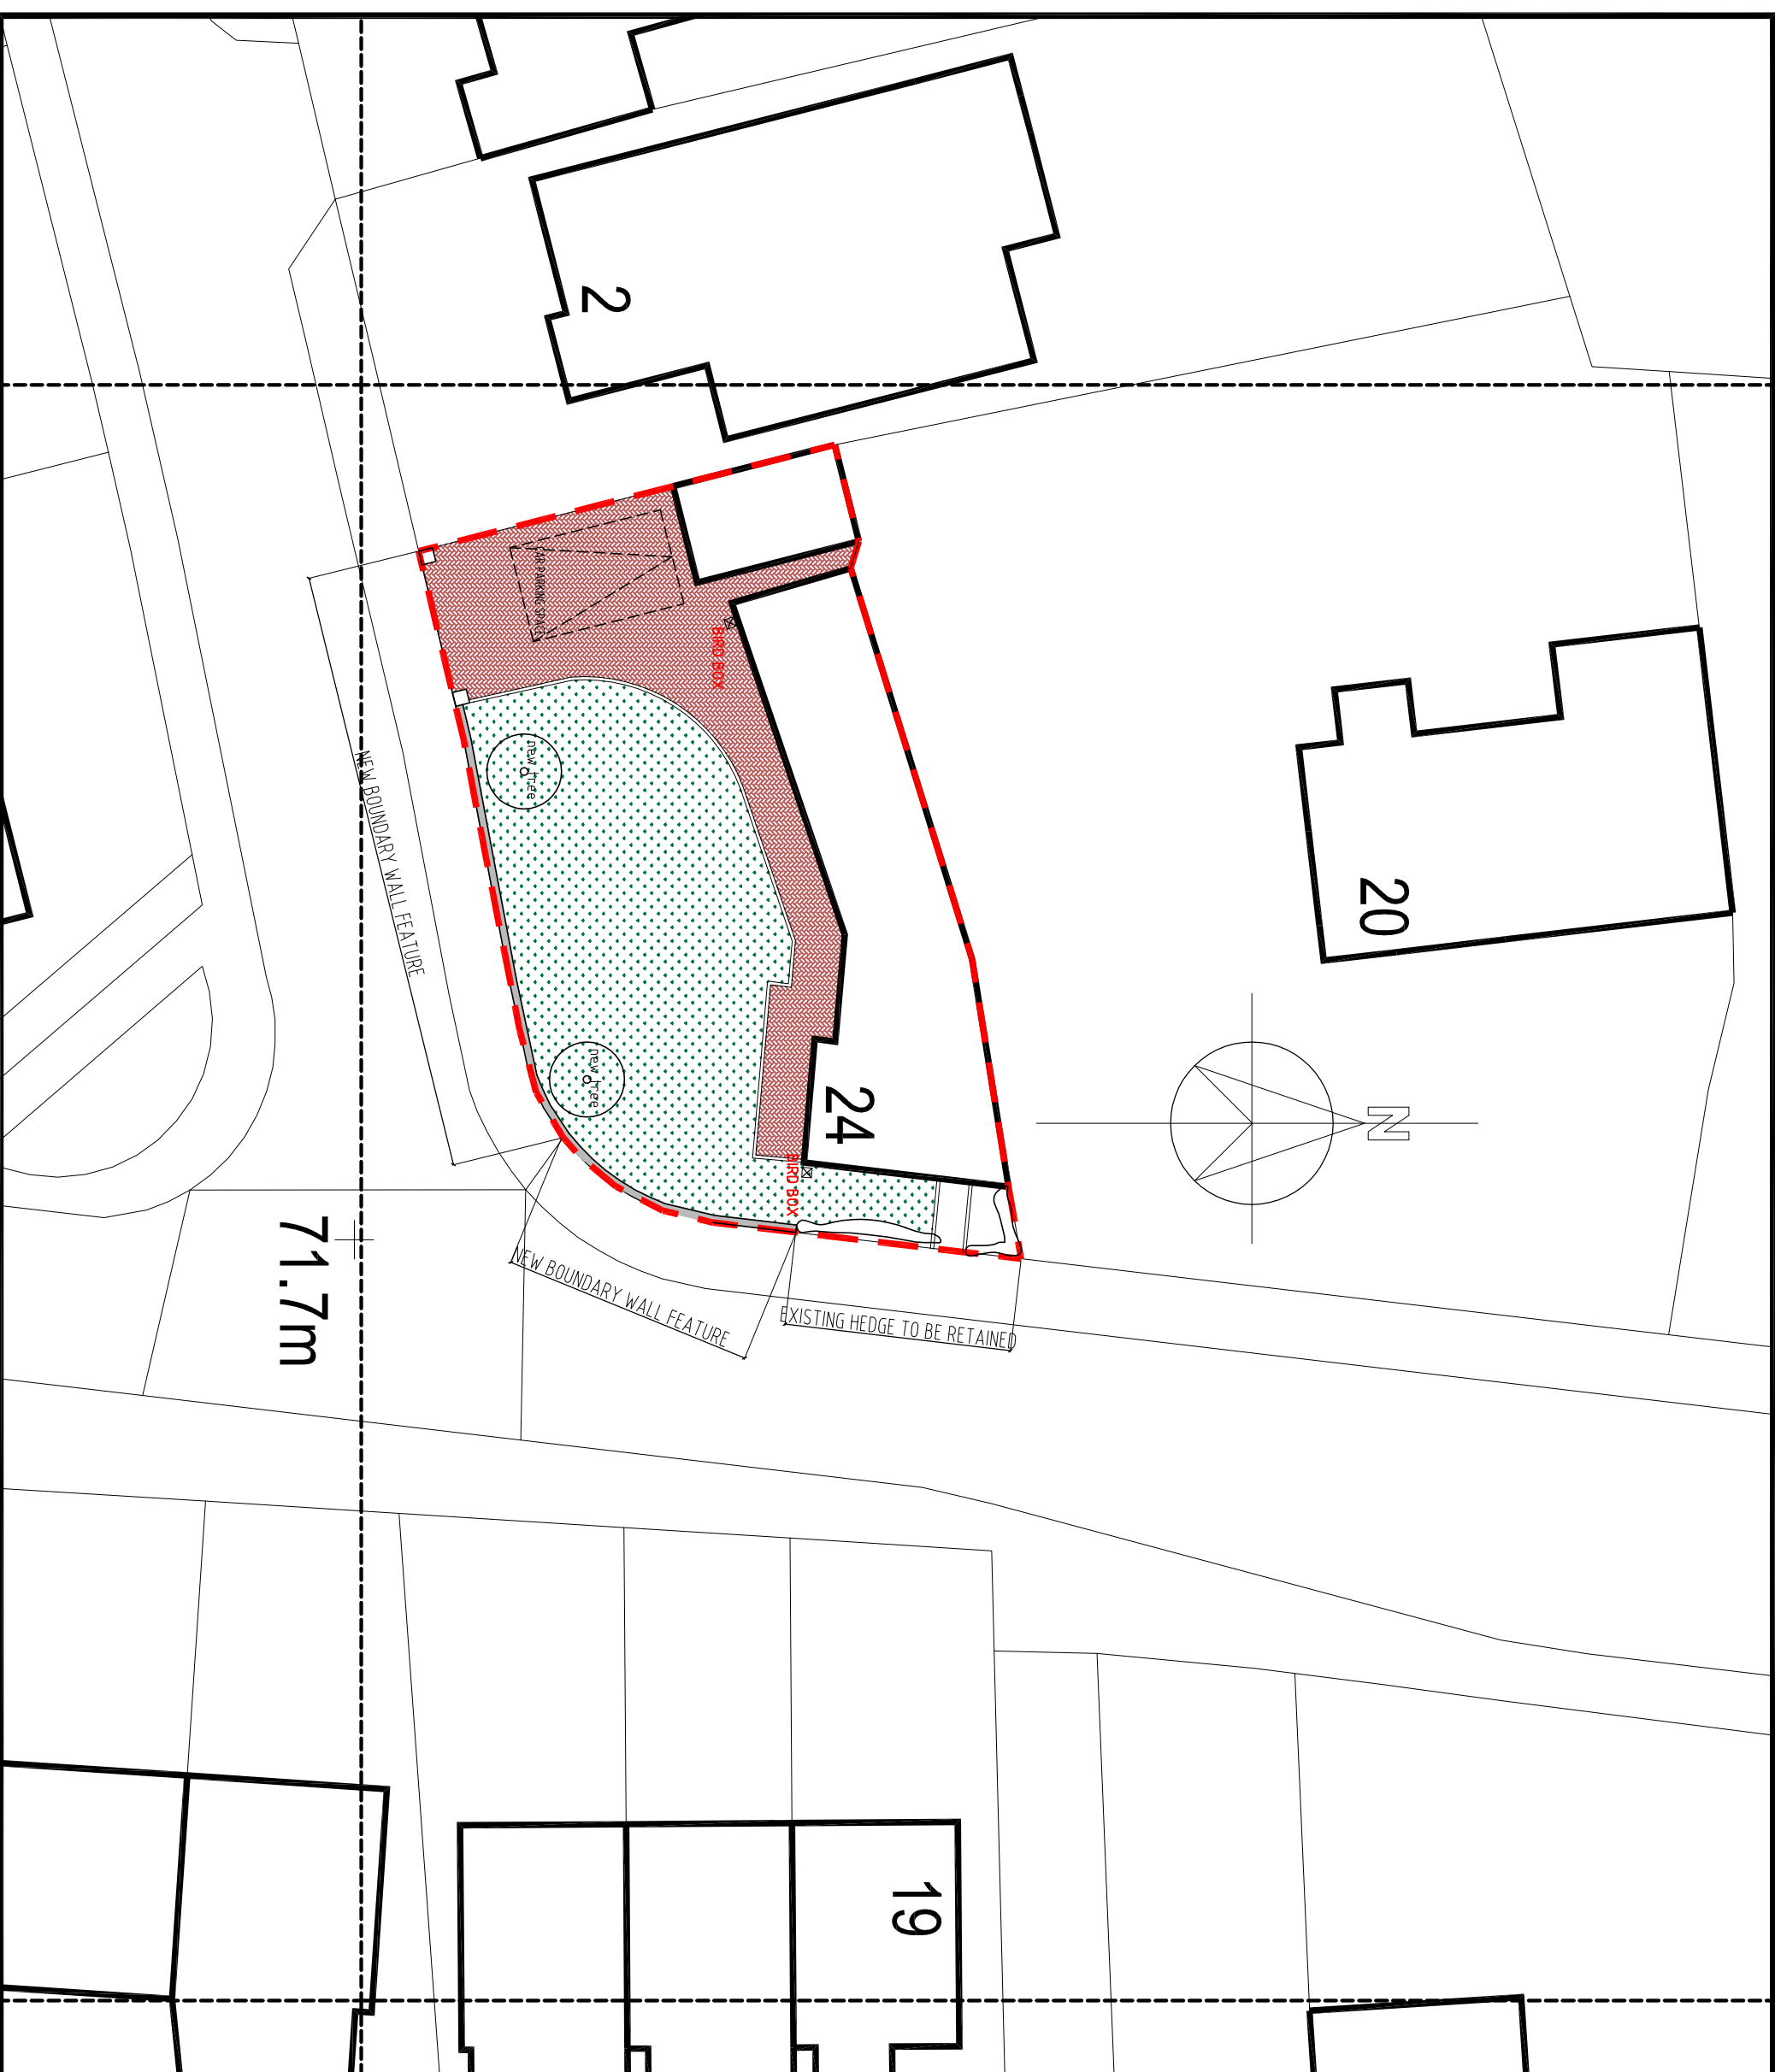
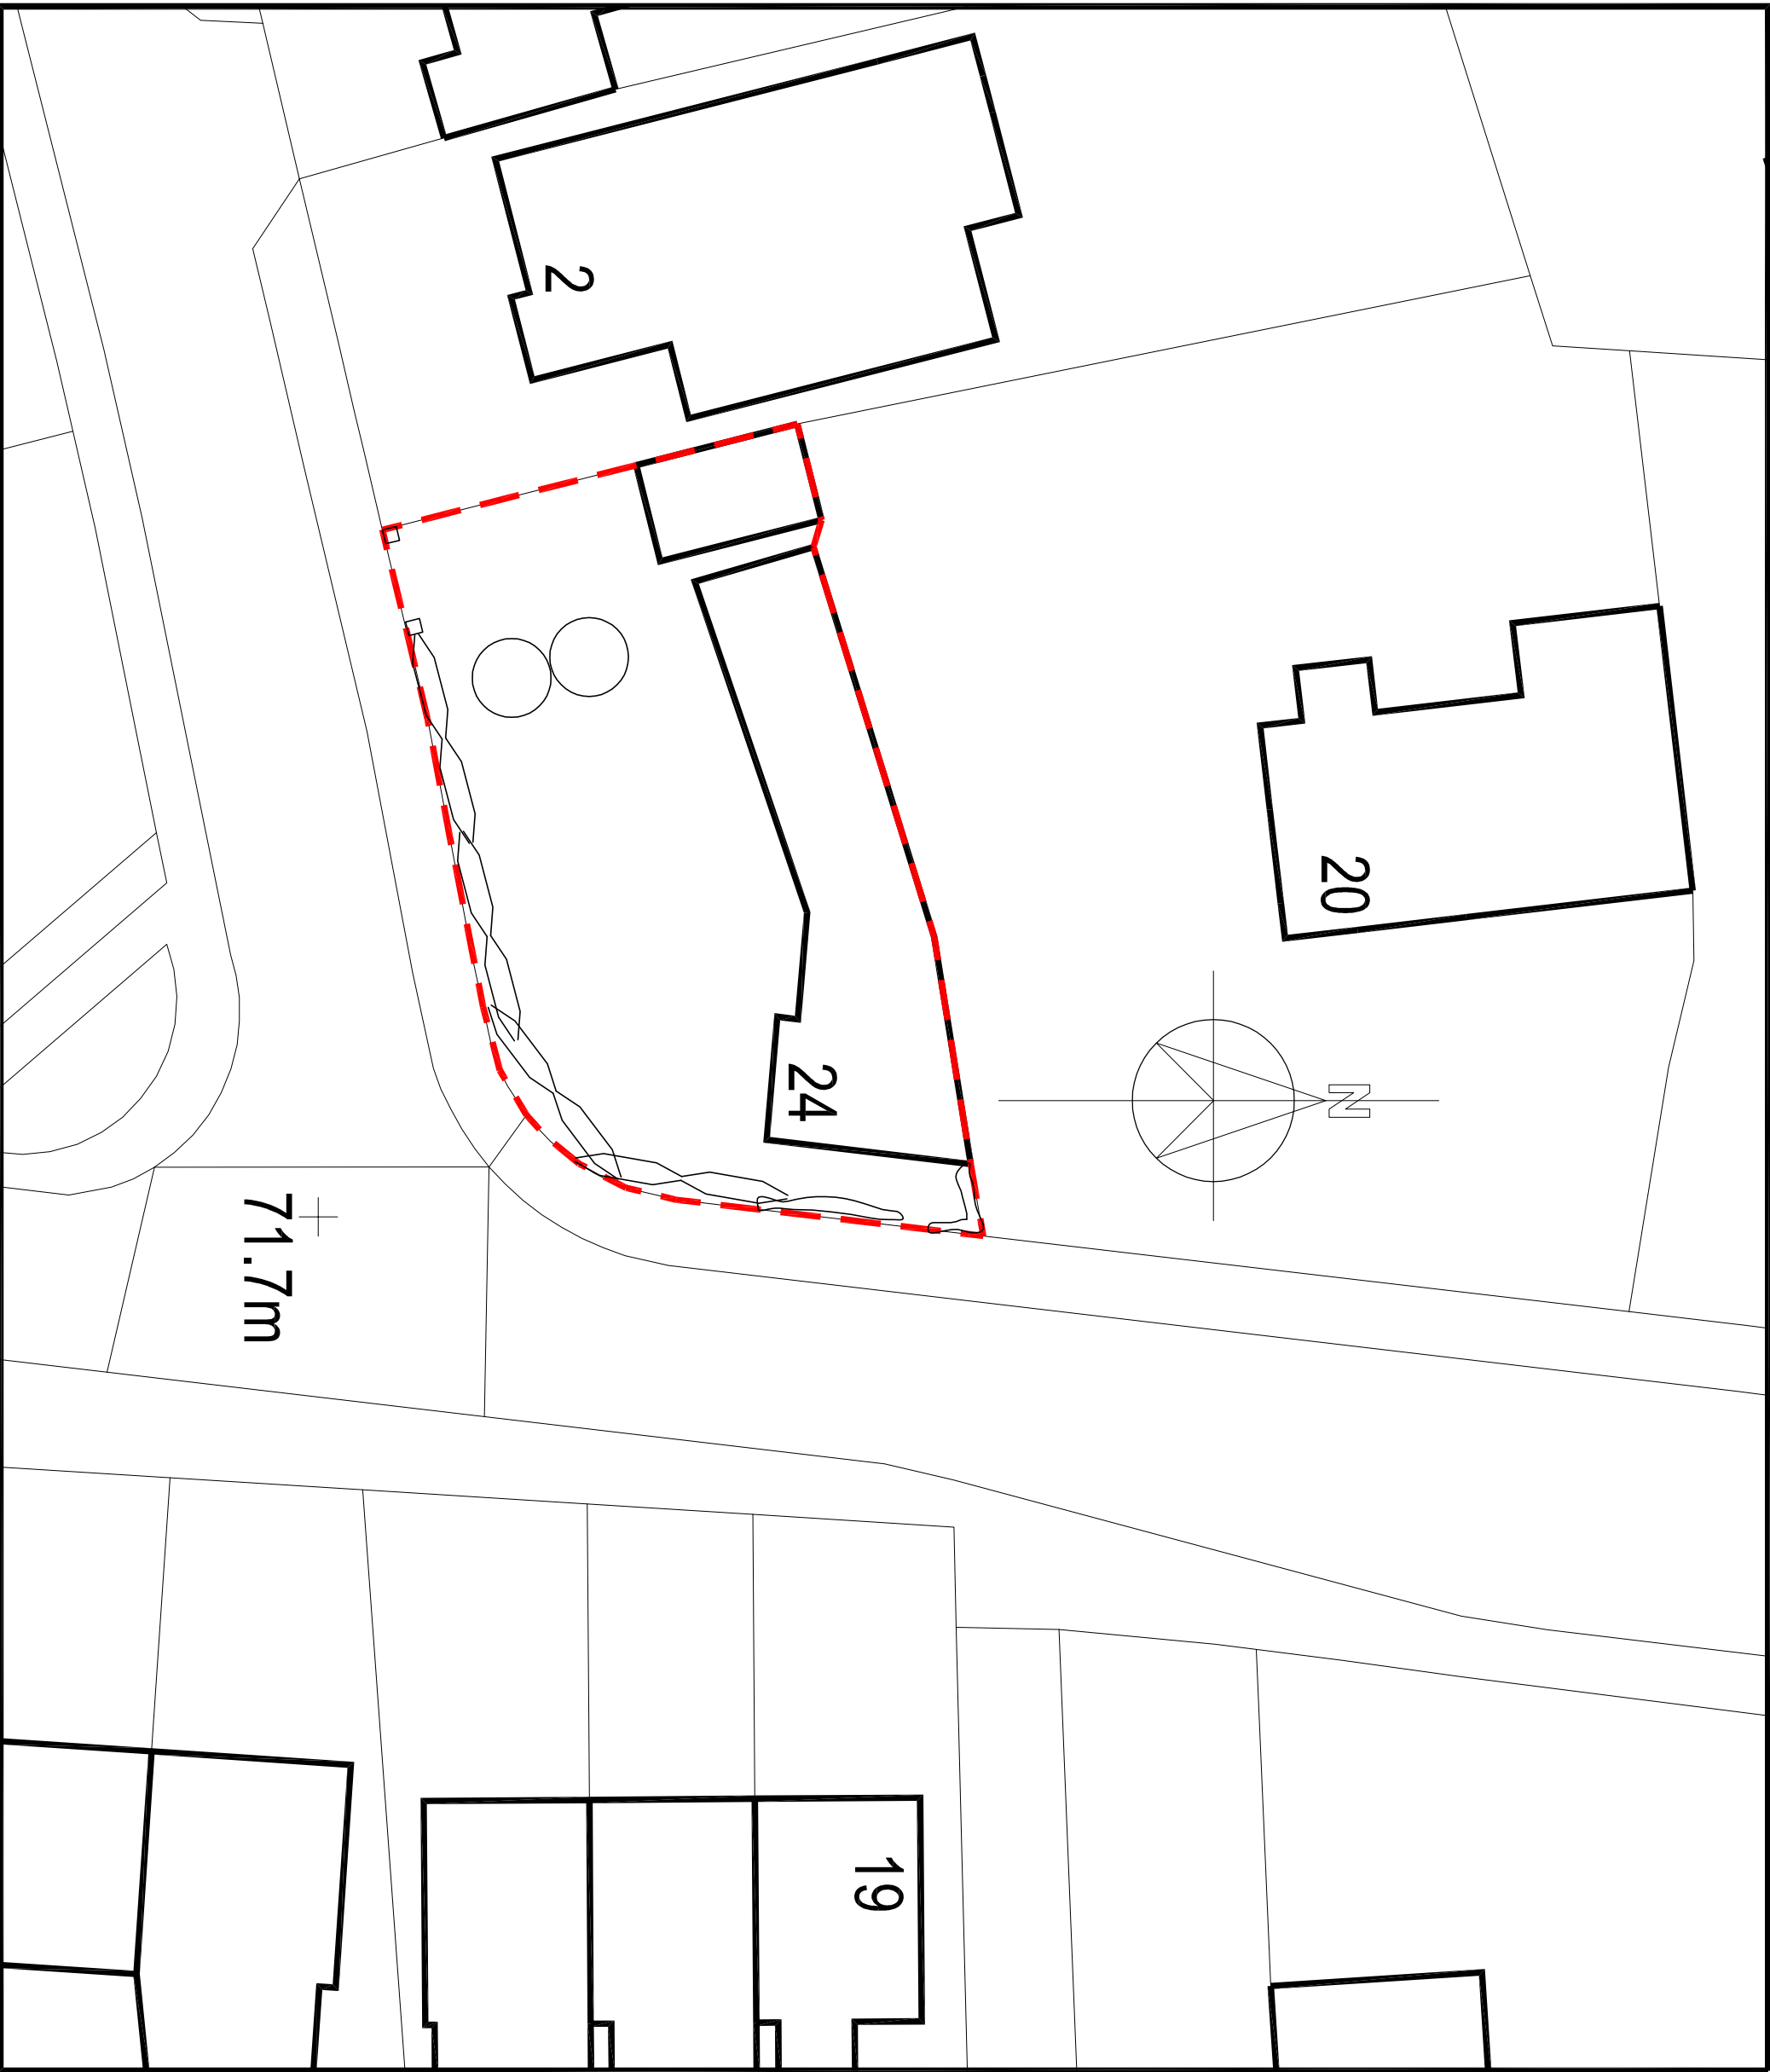


800mm high boundary wall with facing bricks on the outside and common bricks on the inside. Under footing in between brick piers

1800

600mm high brick wall

elevation A
fence elevations 1:50

HG Design limited
135 Seal Close Sutton Coldfield
West Midlands - B76 1PJ
Telephone: 0181 399385
Email address: enquiries@hg-design.co.uk
Website: www.hg-design.co.uk

project
Cherry Cottage
24 Kennel Lane
Atherstone CV(3LJ

Existing & Proposed Site Plan
Location & Block Plan
Proposed boundary Elevations

scale
1;50/1;200/1;500/1;1250@A1

date	28/11/2023	revision
------	------------	----------

drawing no. HGD23-145-11

statu

PLANNING

existing site plan - 1:200

proposed site plan - 1:200