

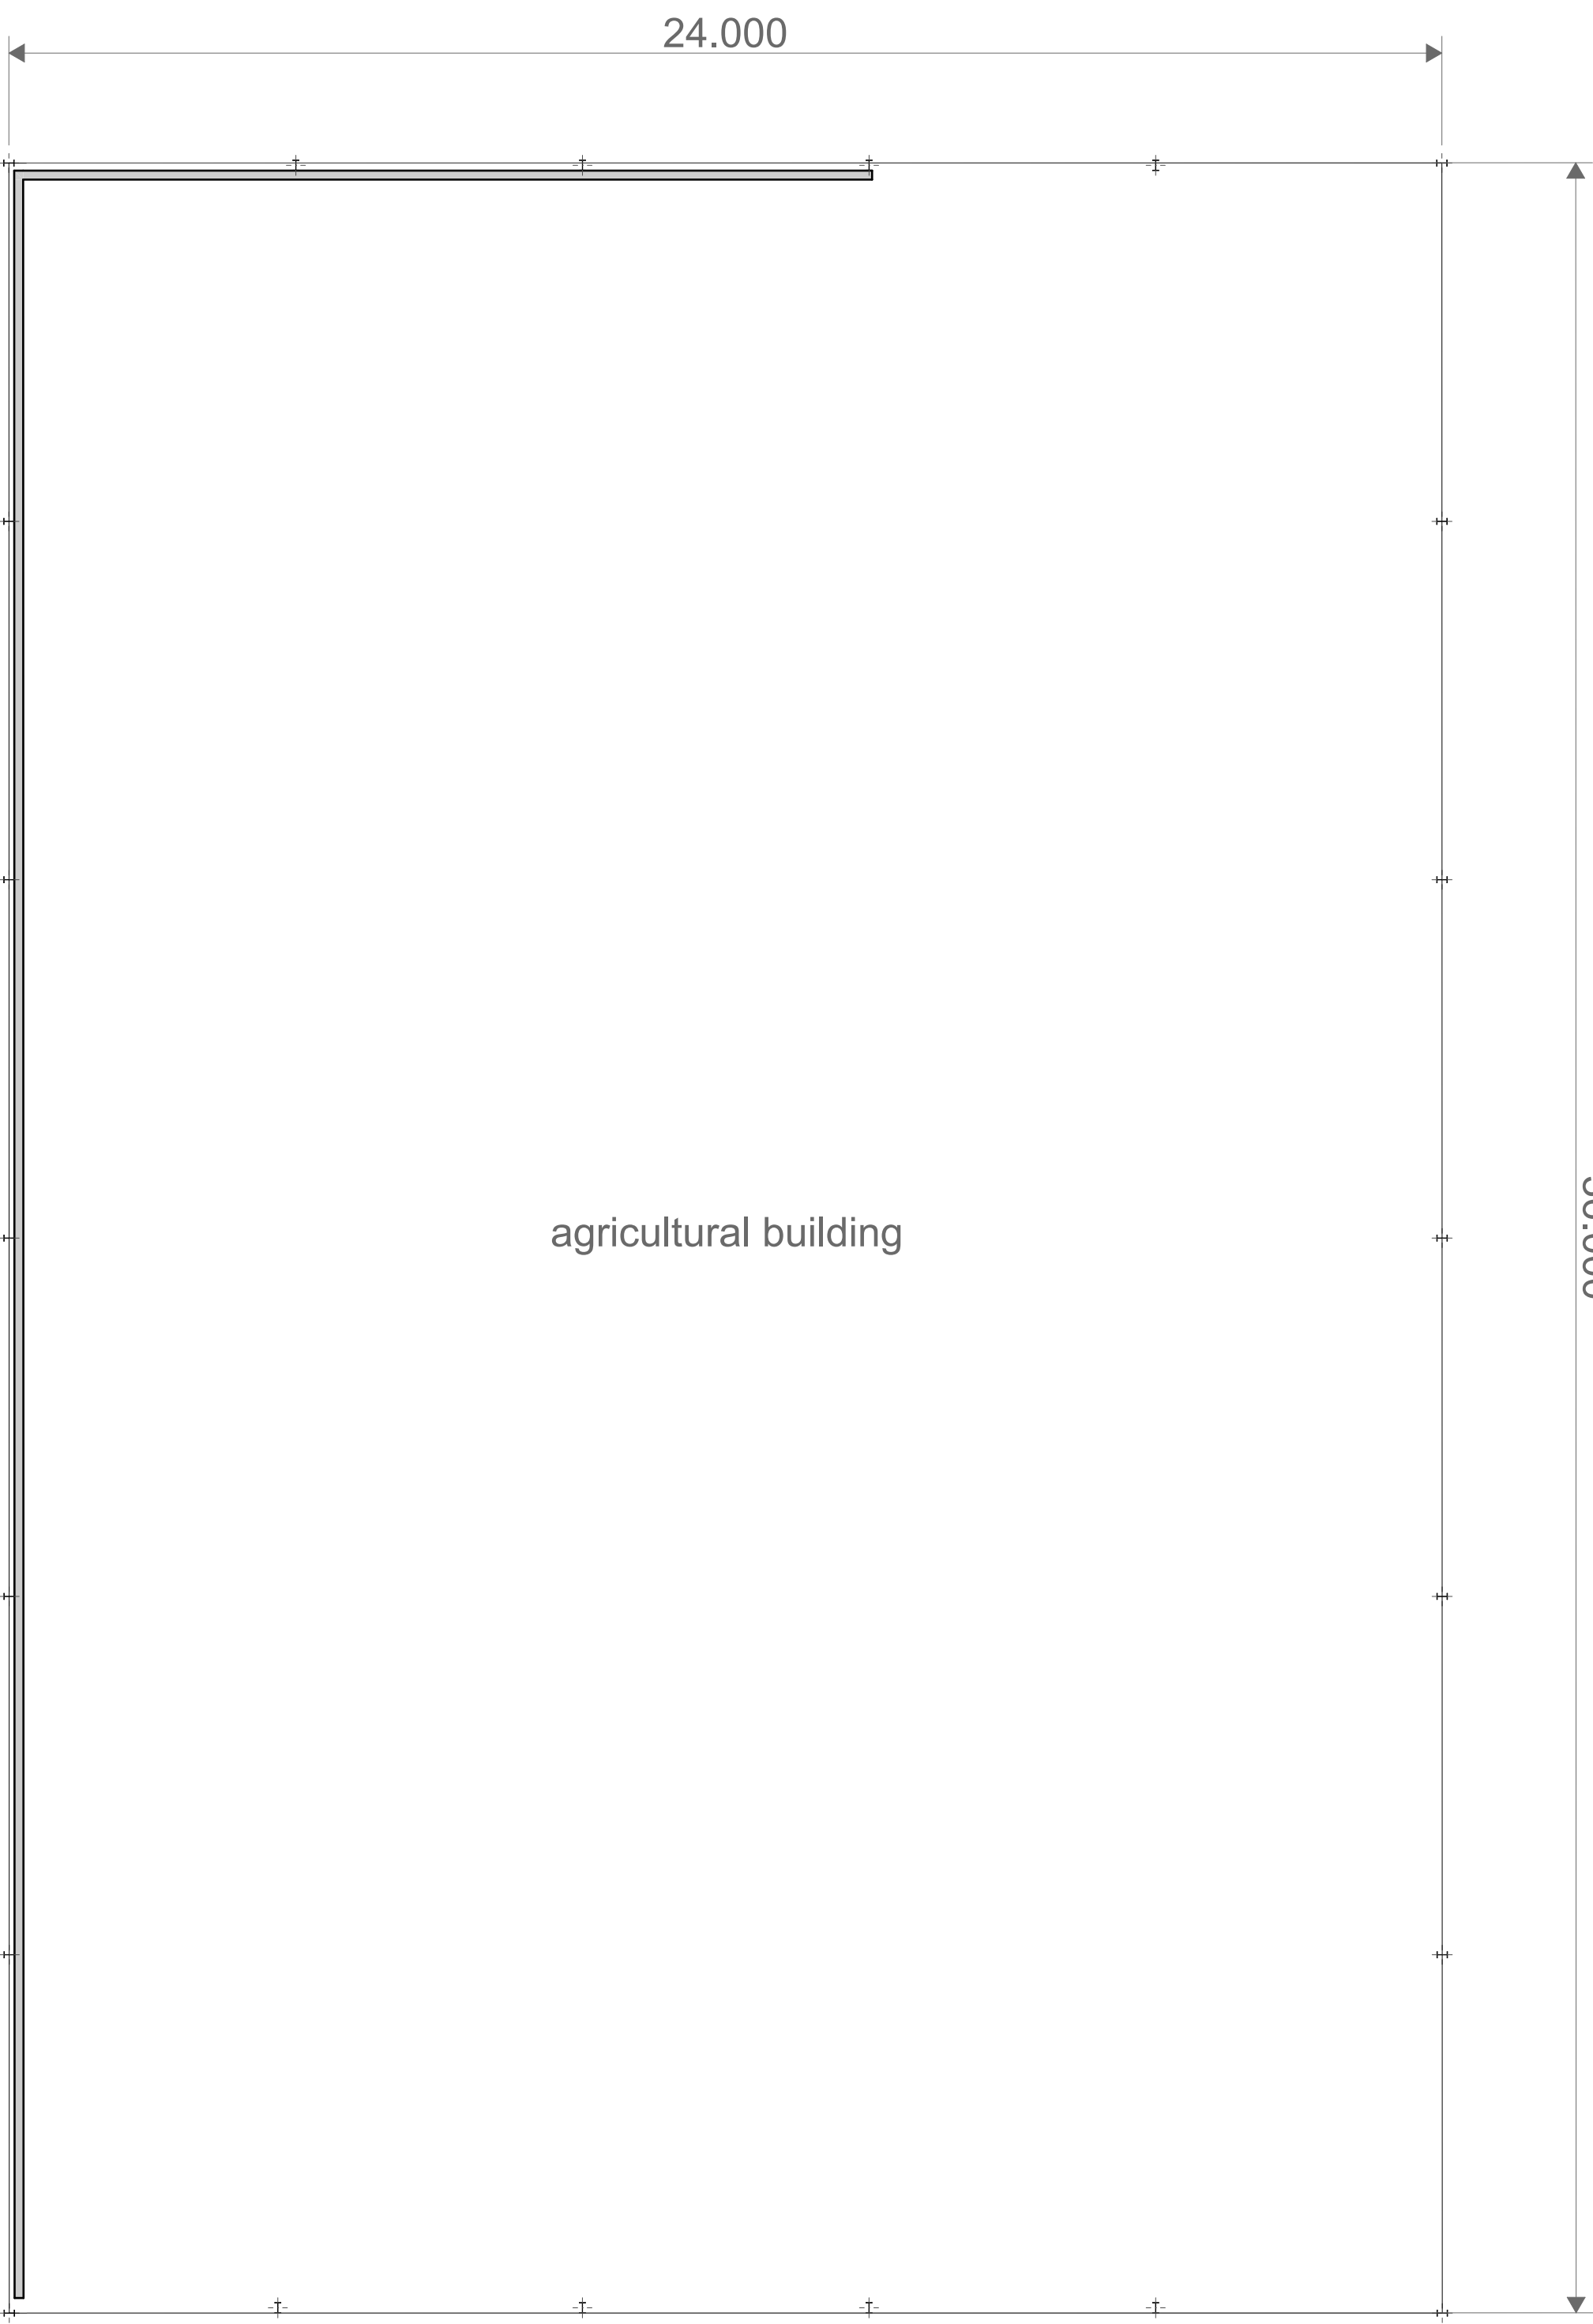



Ground Floor - Scale 1:100

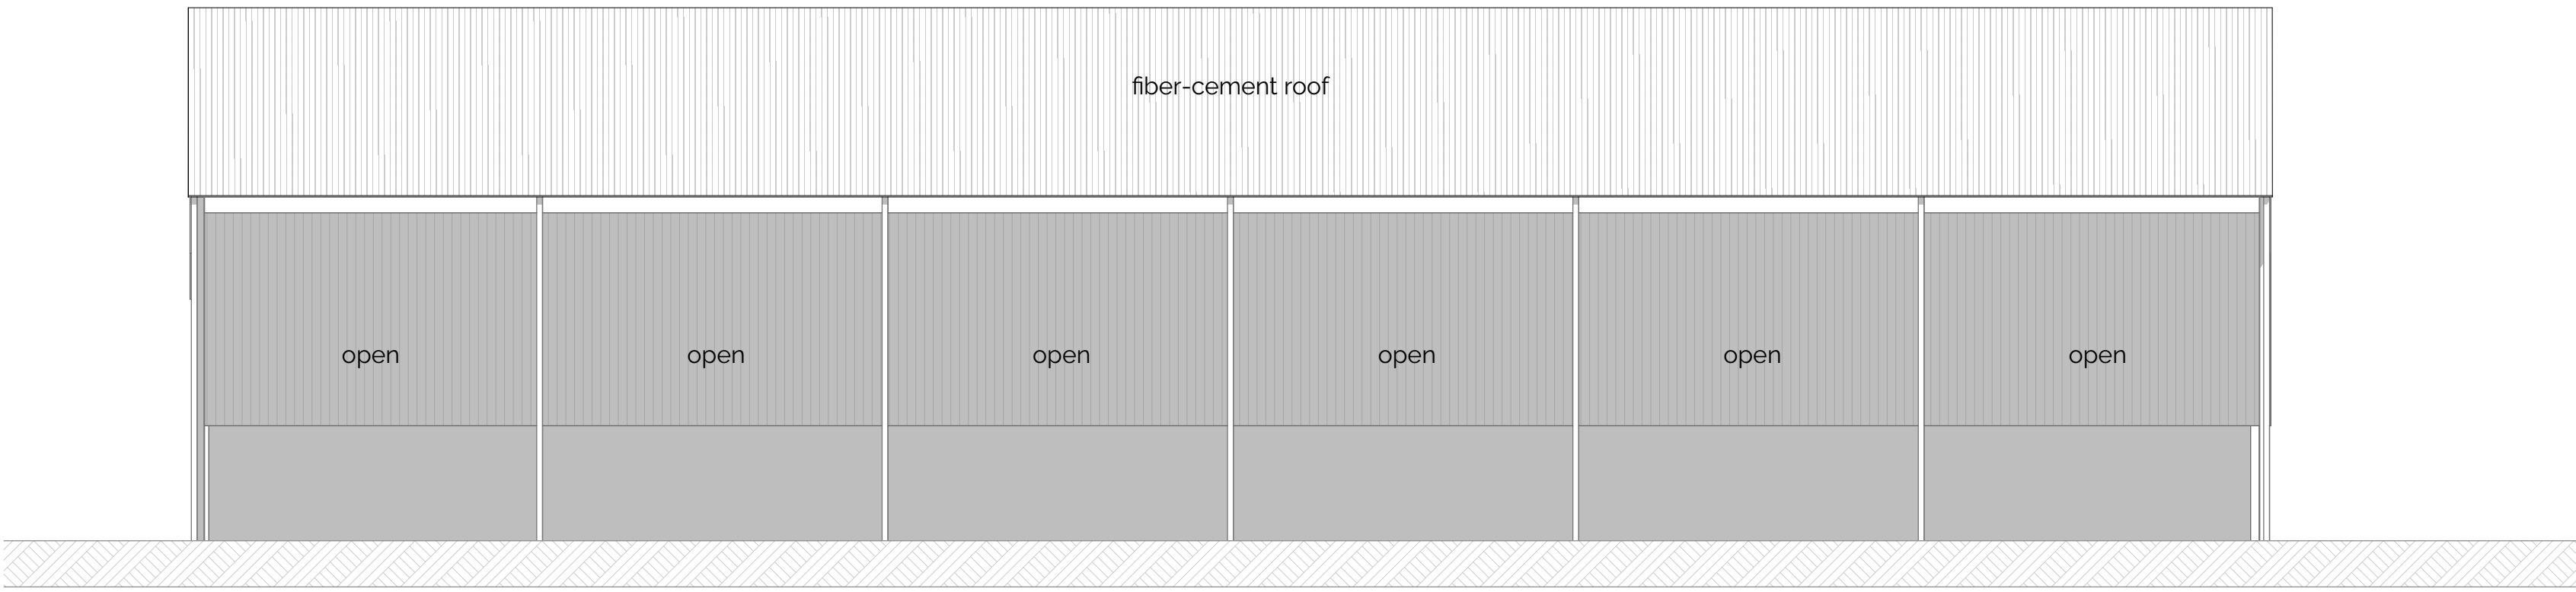


West / Side Elevation - Scale 1:100

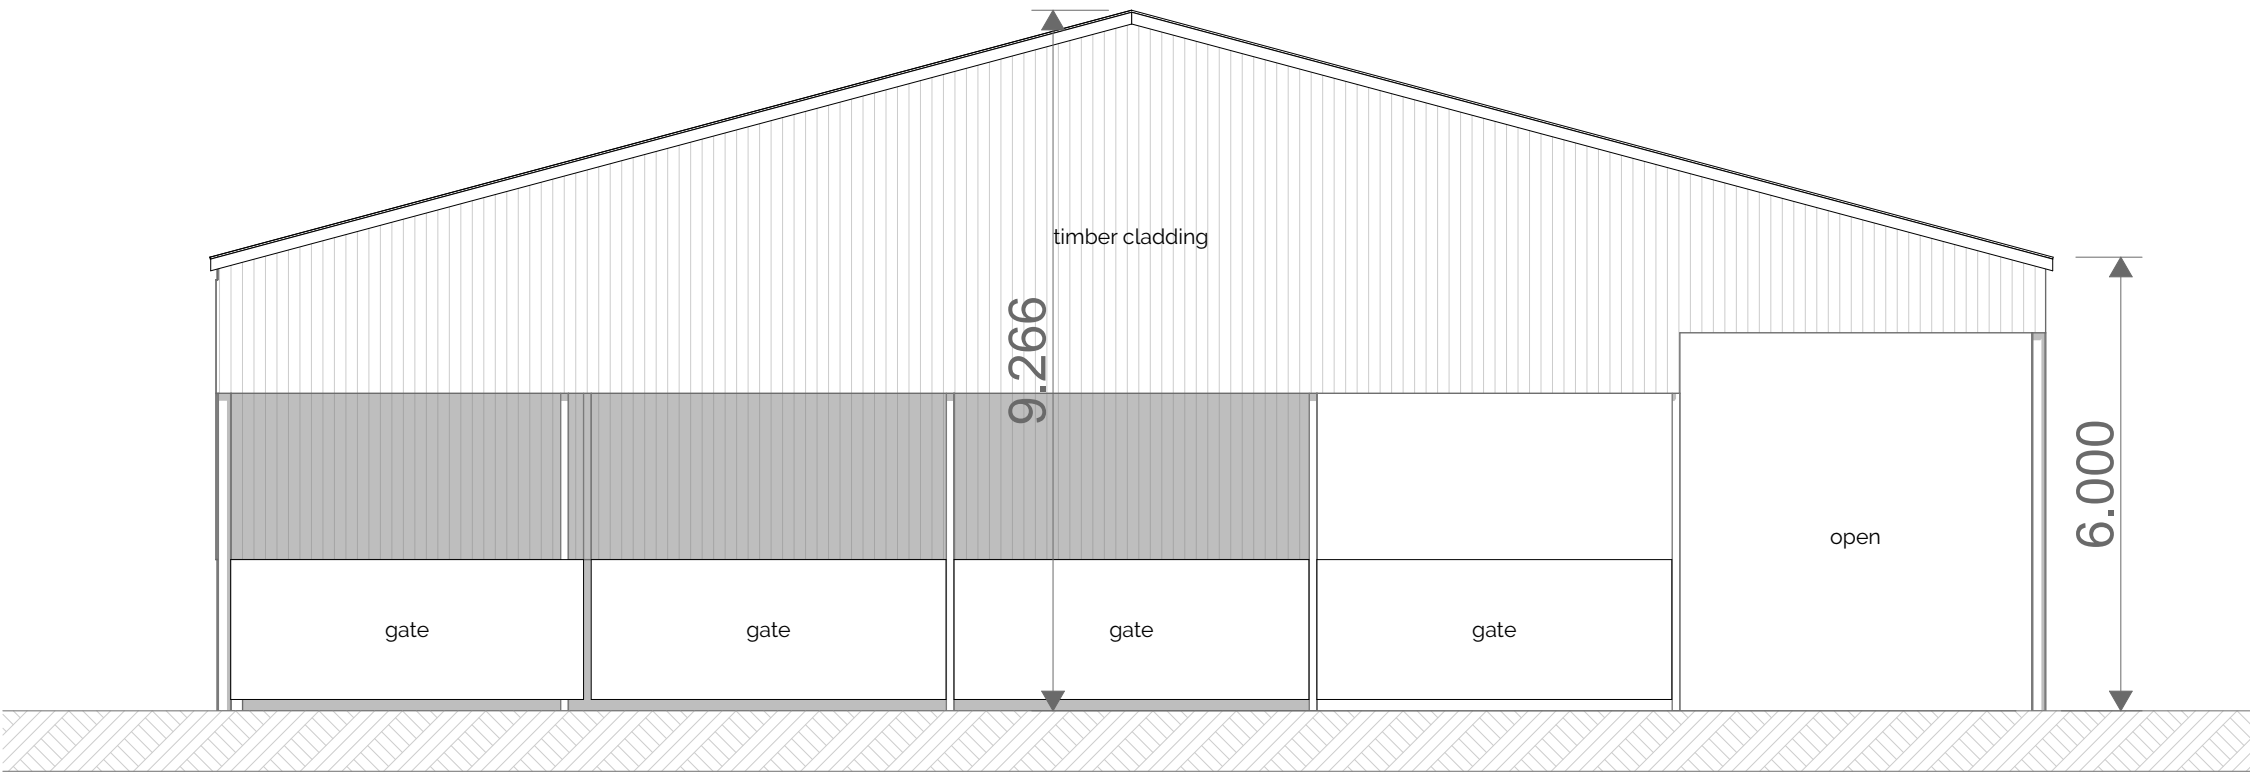

North / Front Elevation - Scale 1:100

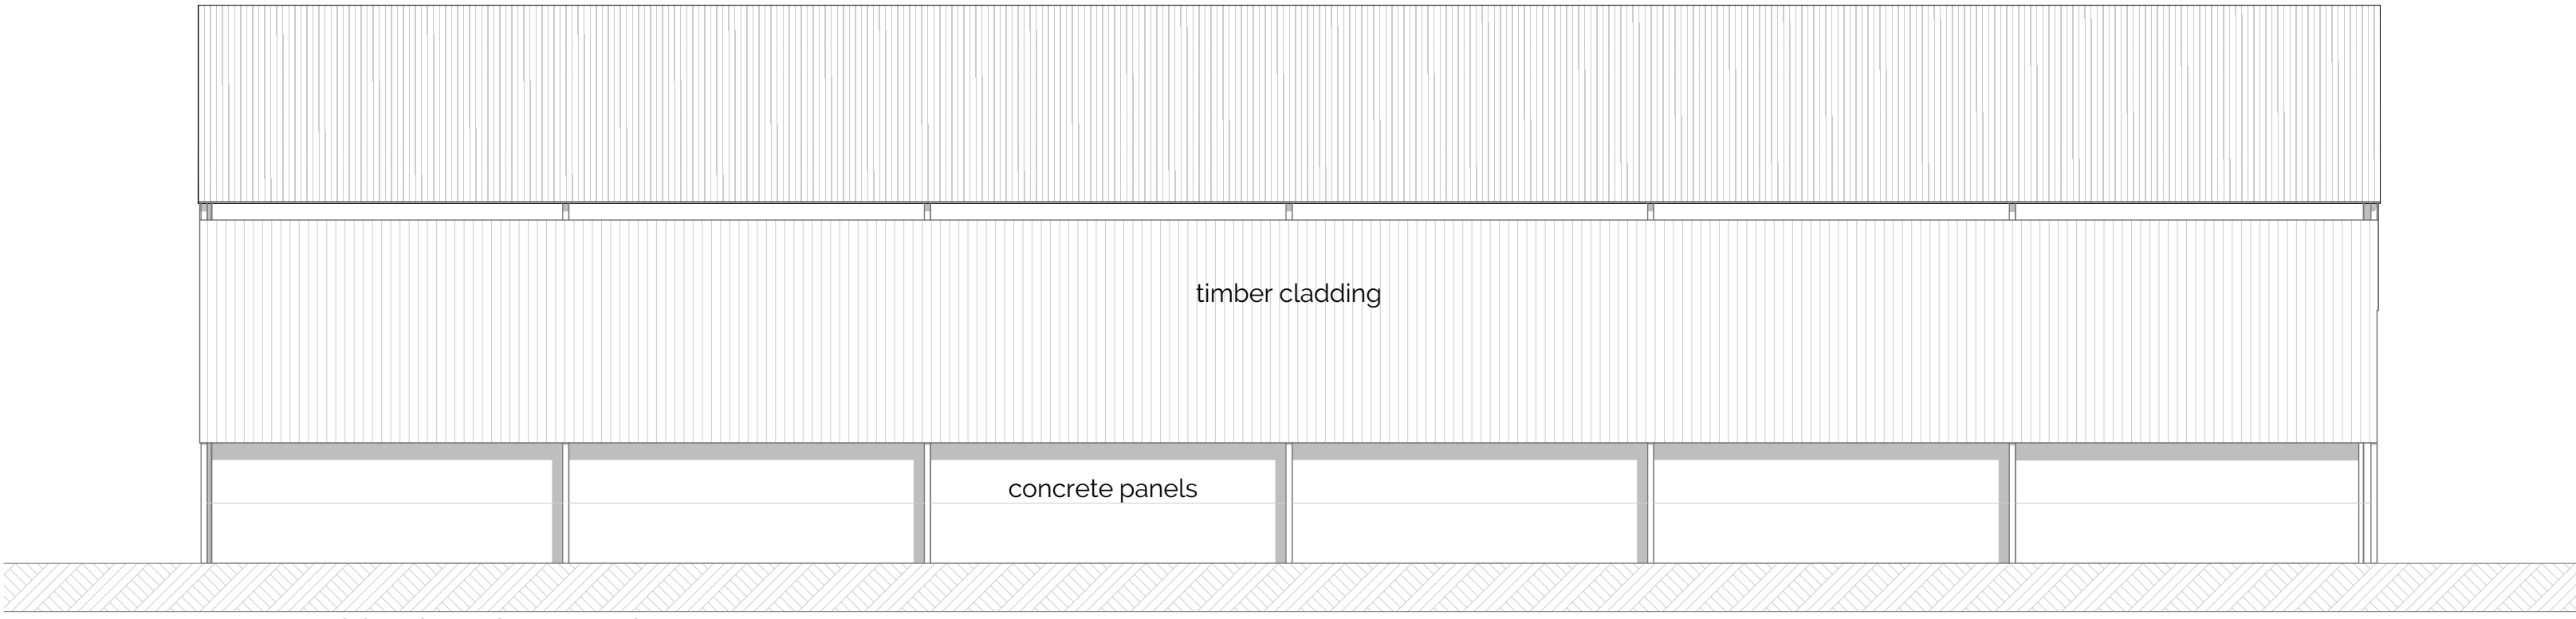

West / Side Elevation - Scale 1:100

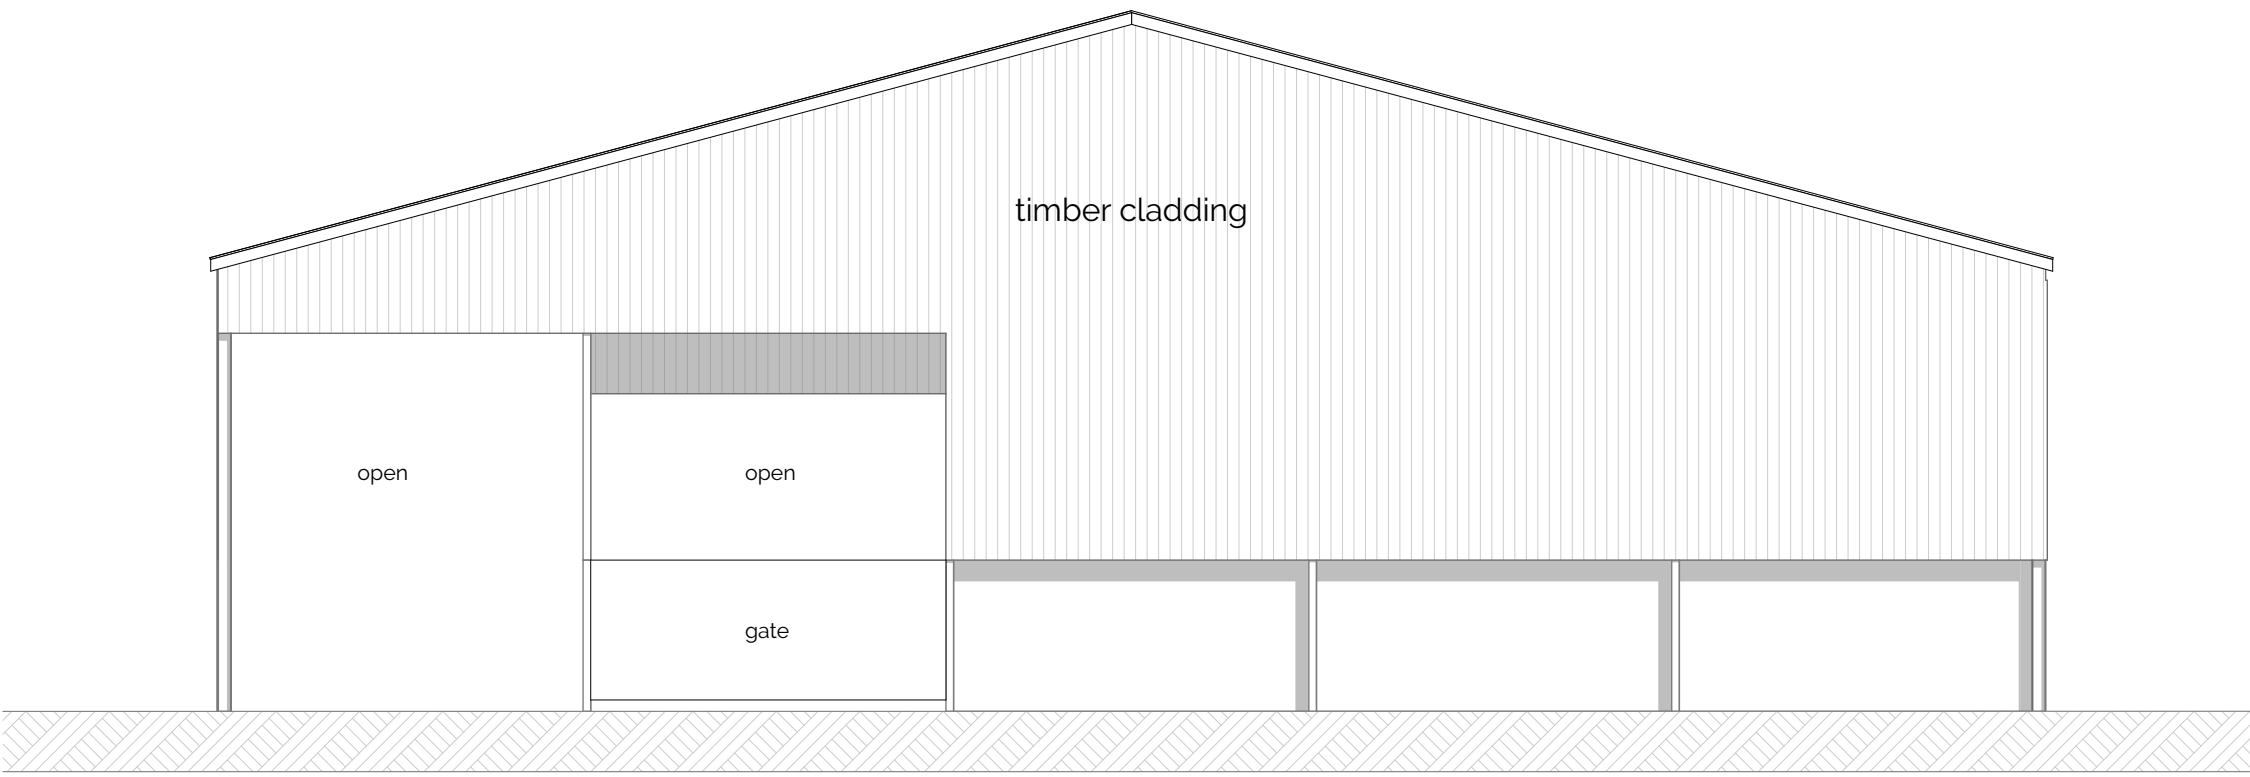

South / Rear Elevation - Scale 1:100