


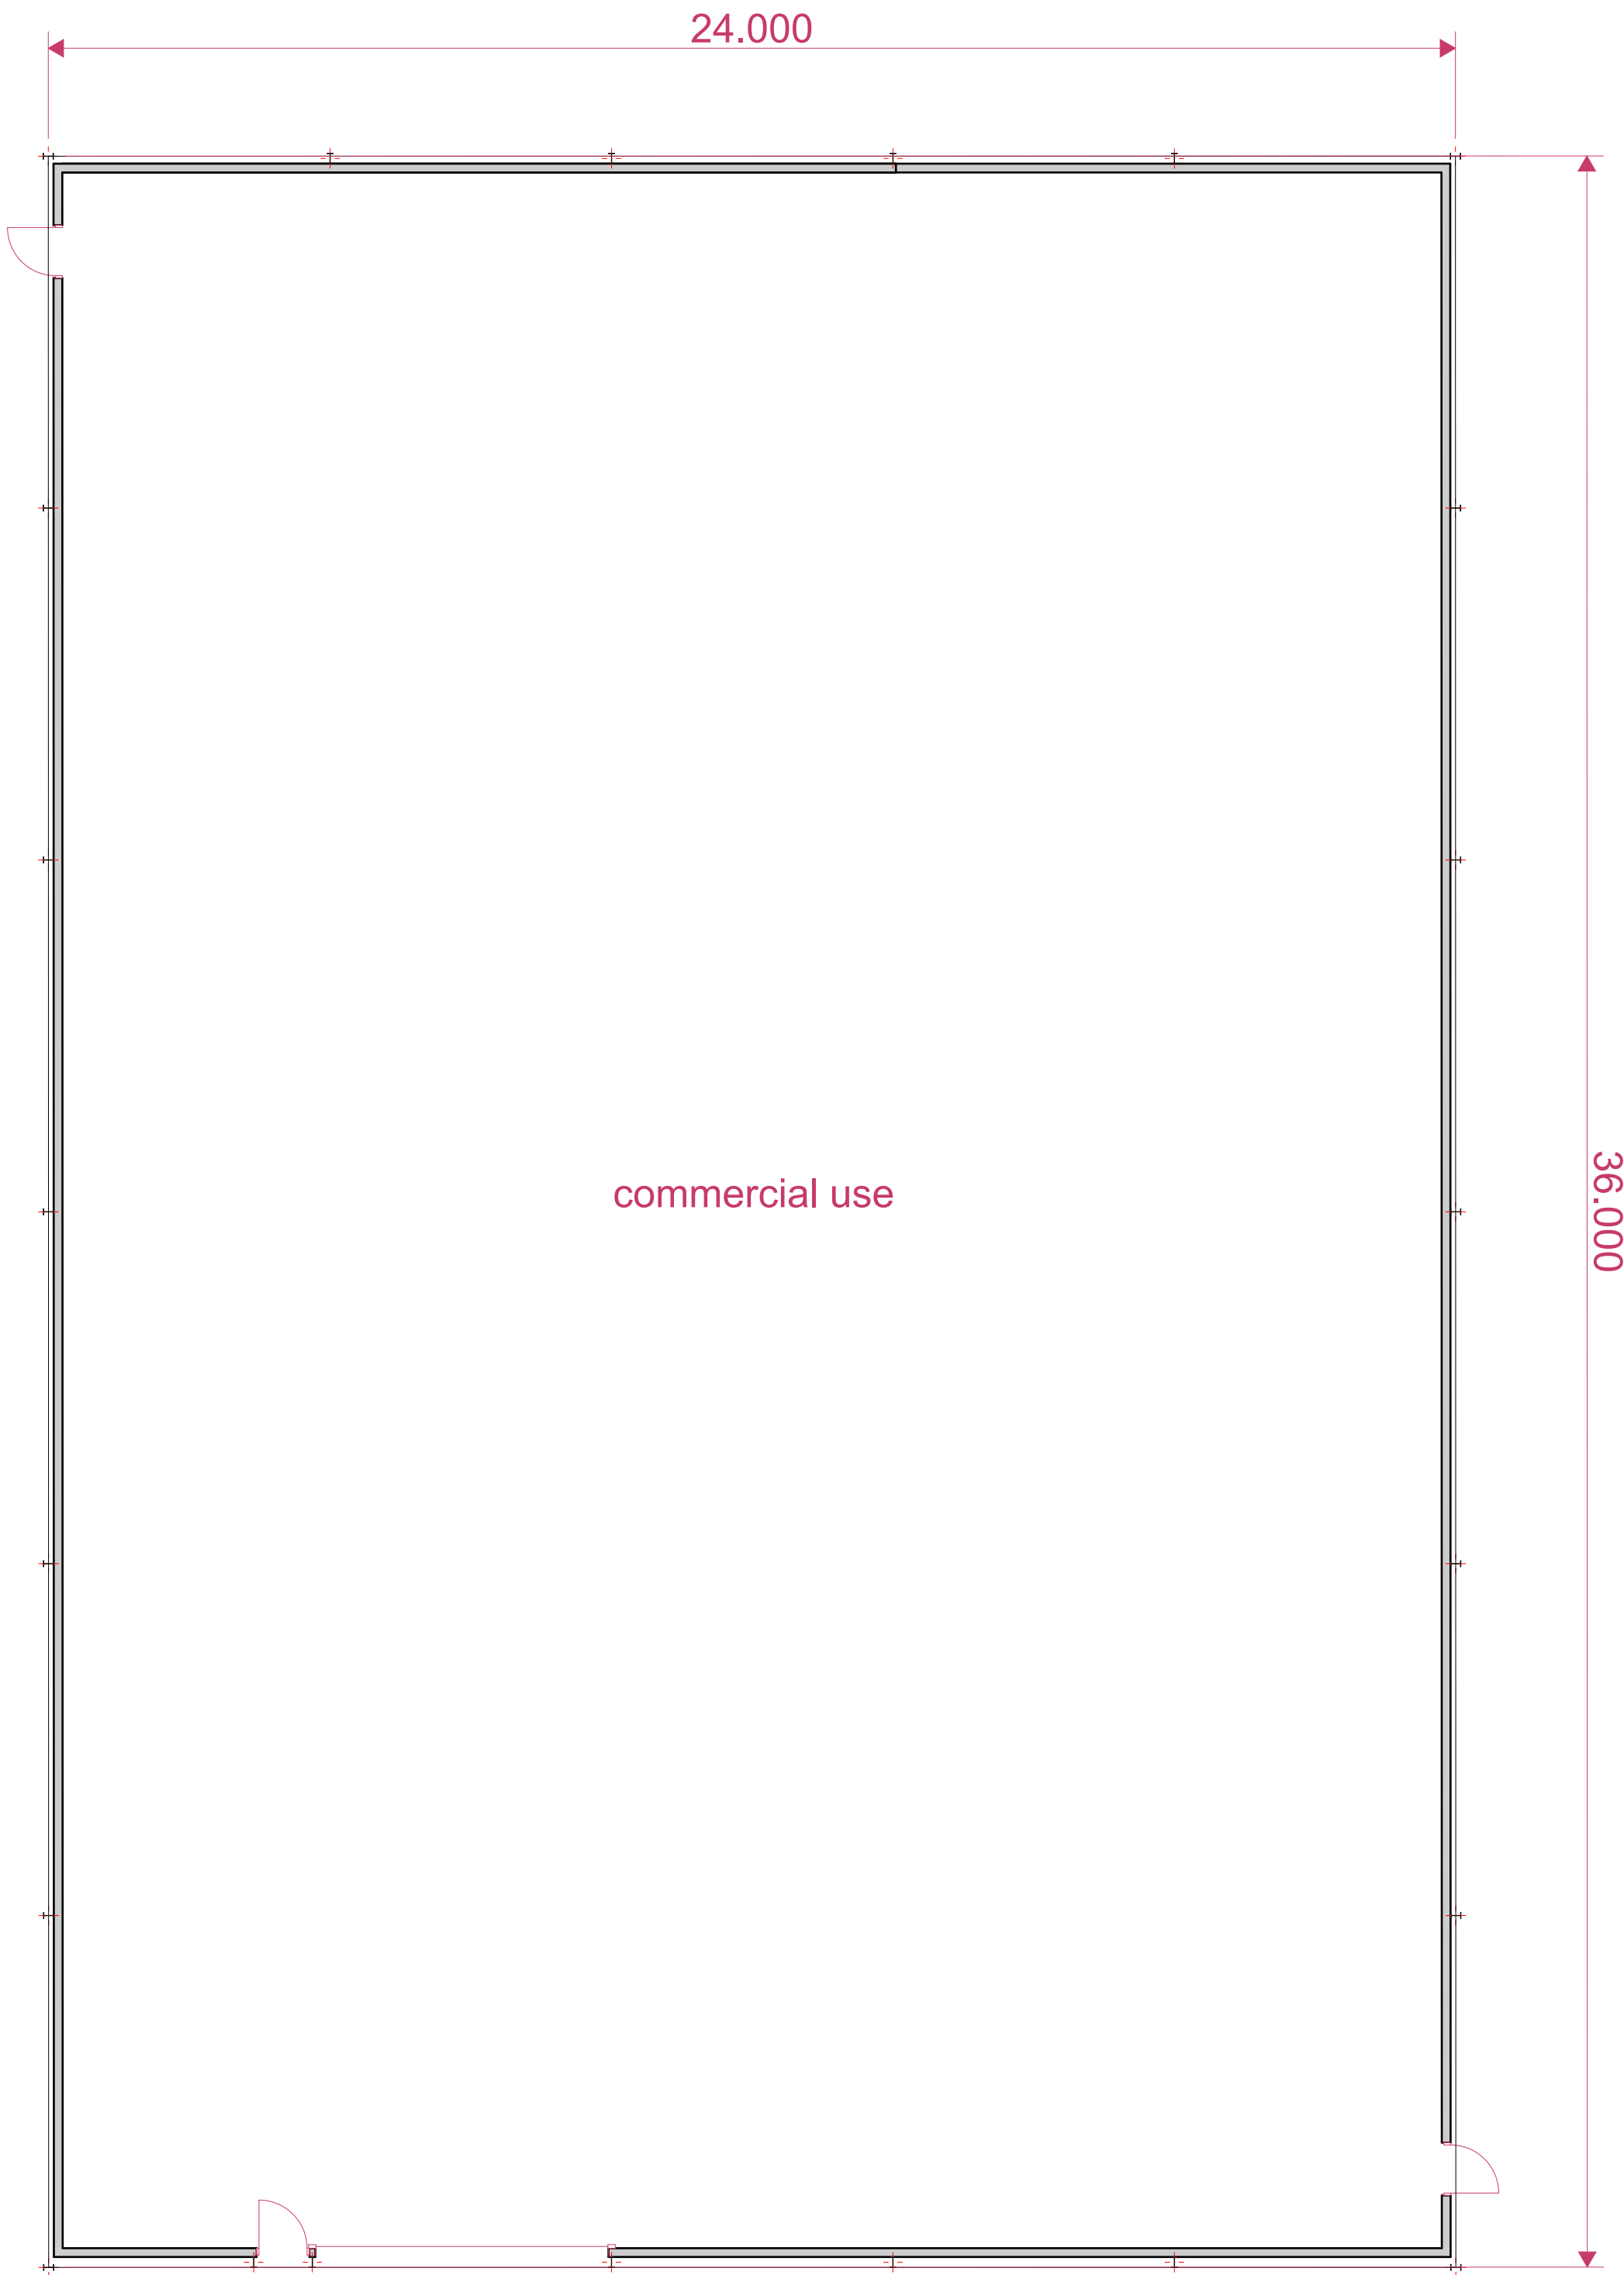


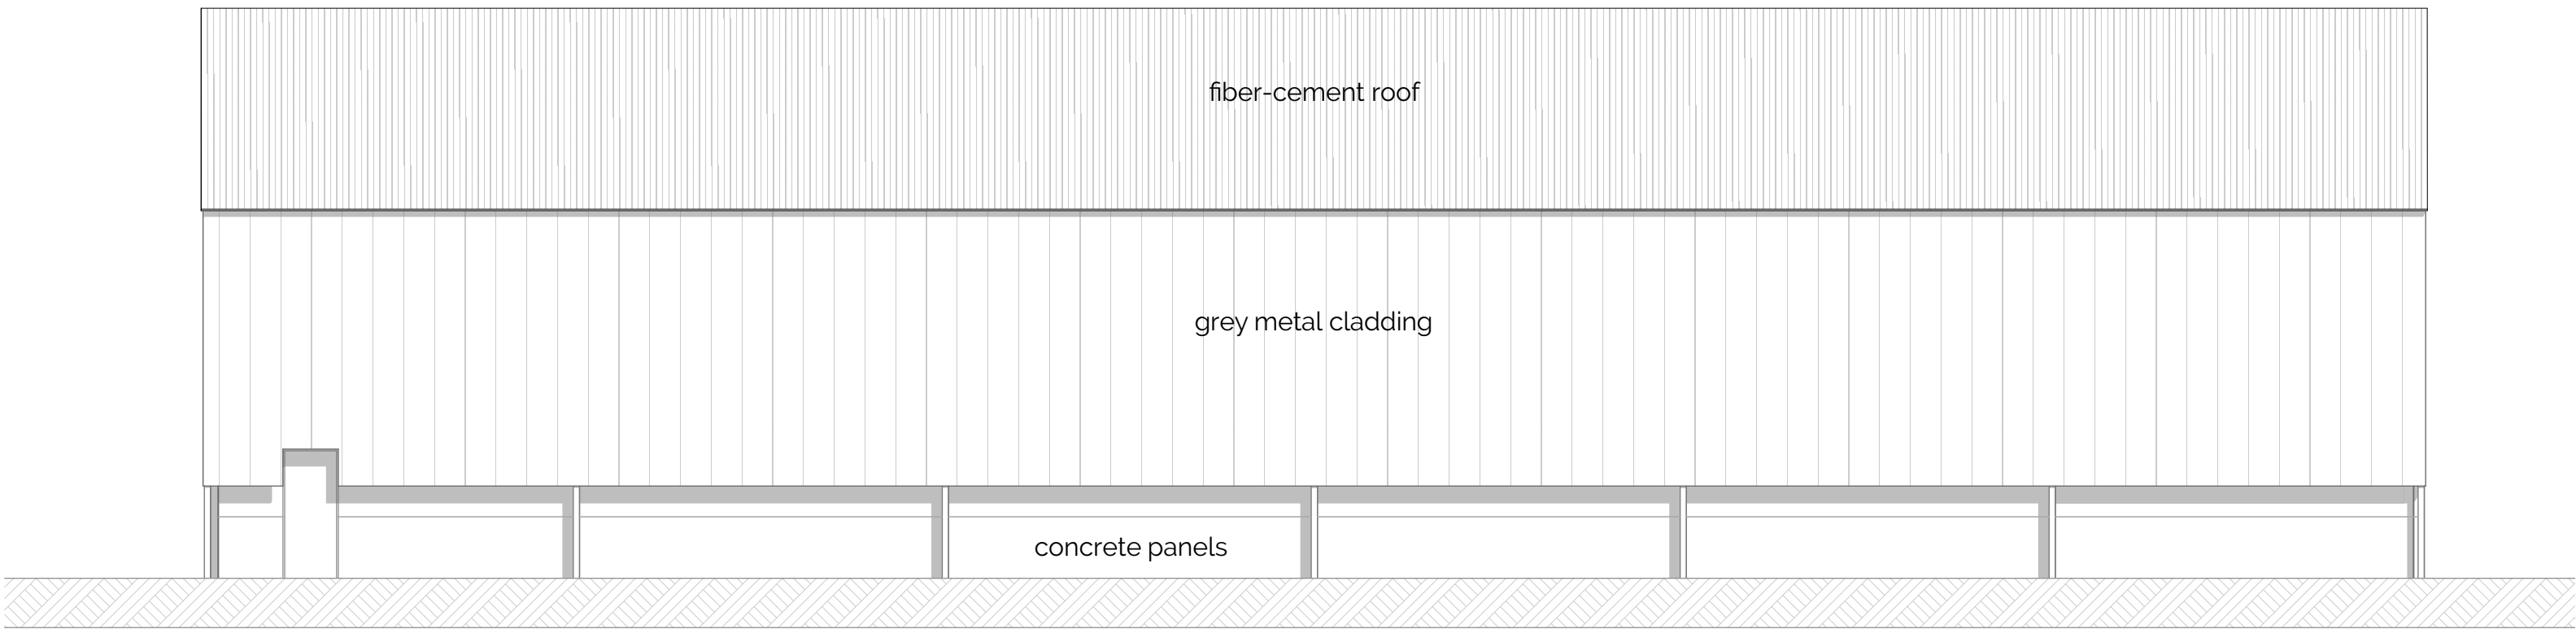


Ground Floor - Scale 1:100

 


West / Side Elevation - Scale 1:100

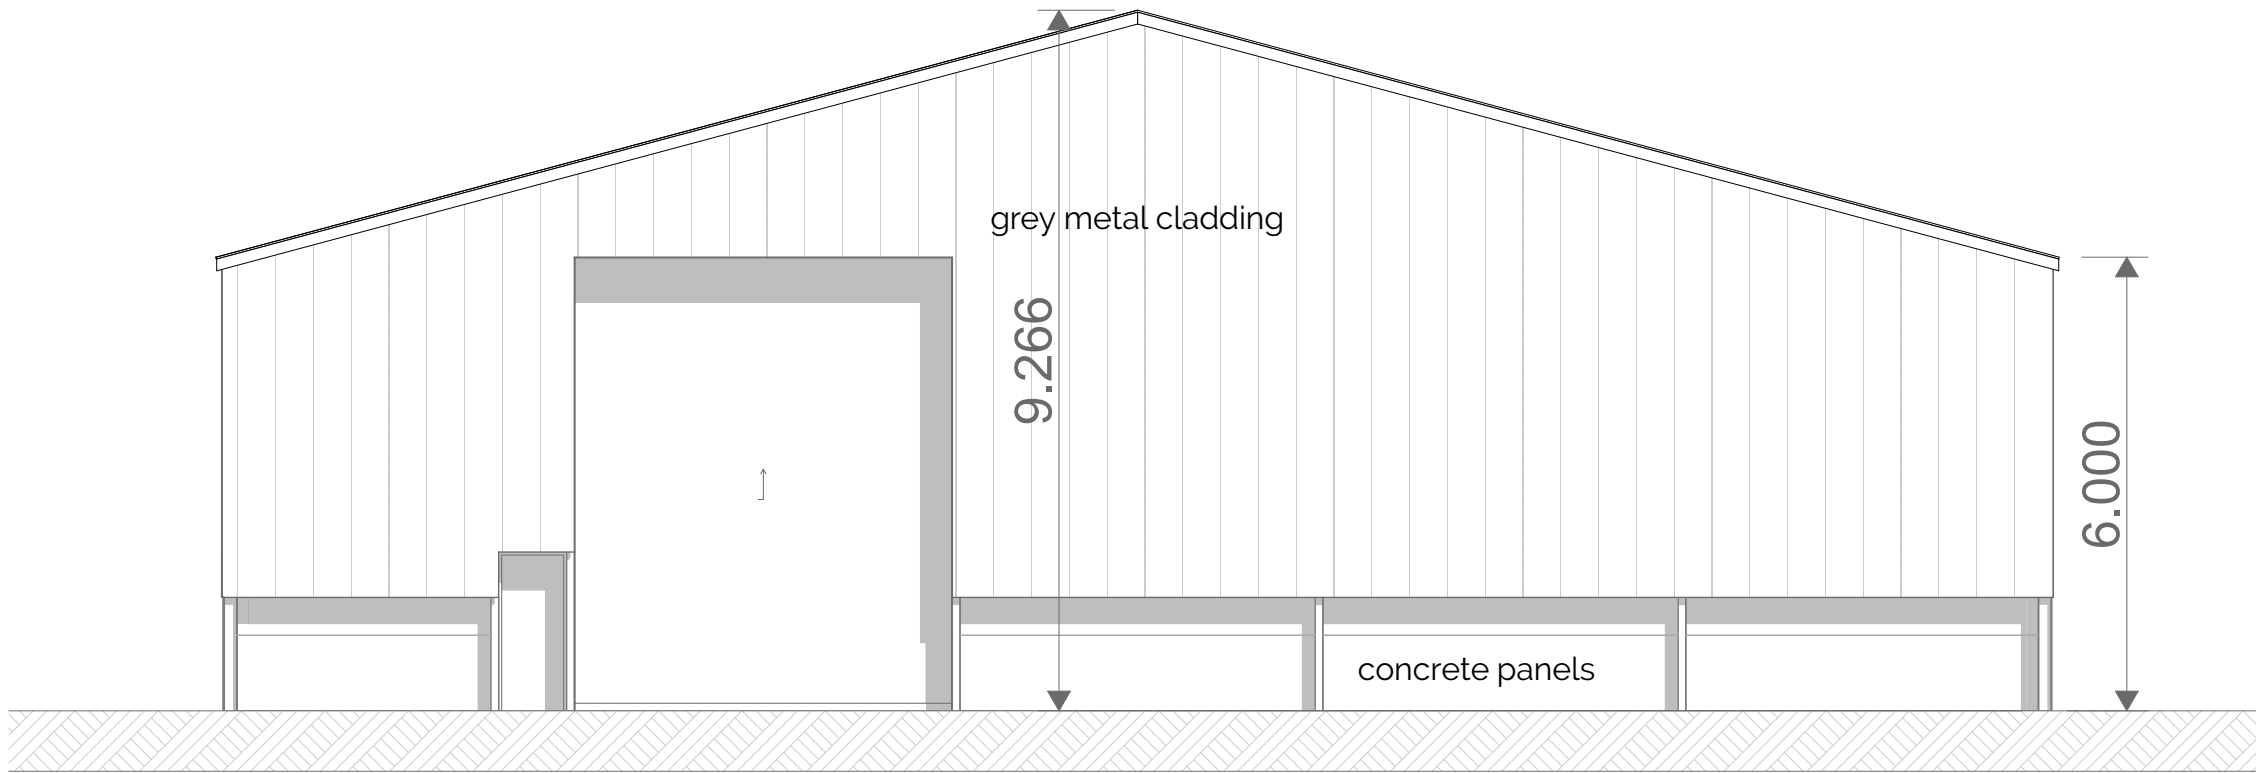

North / Front Elevation - Scale 1:100

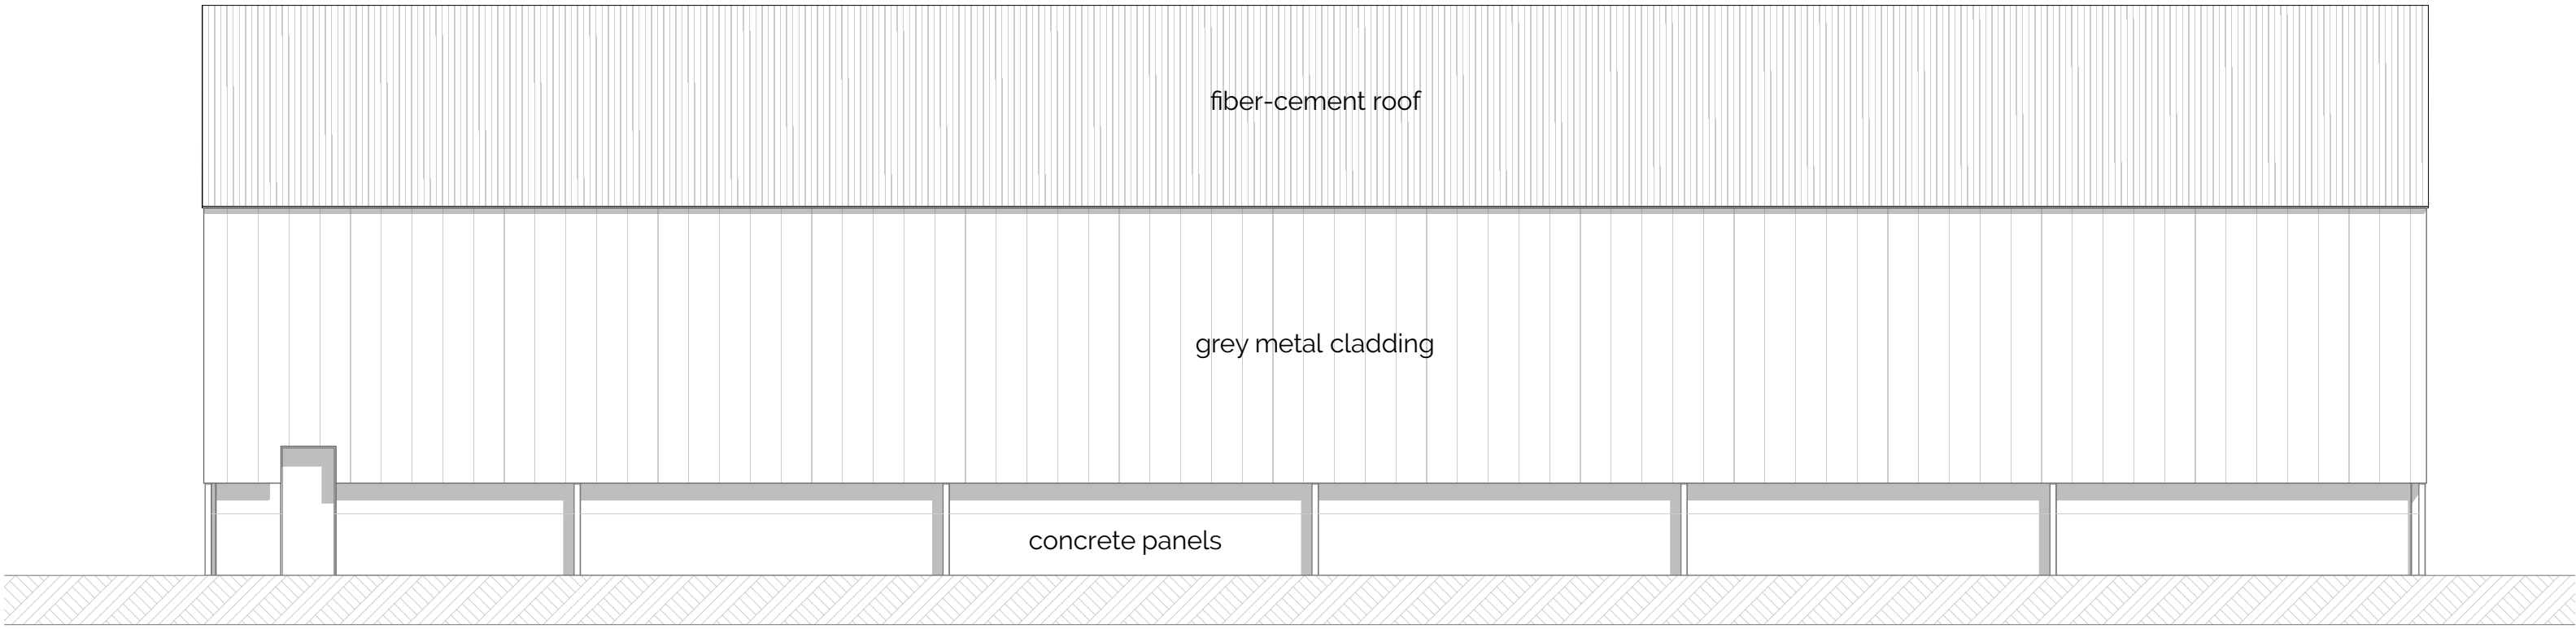

West / Side Elevation - Scale 1:100

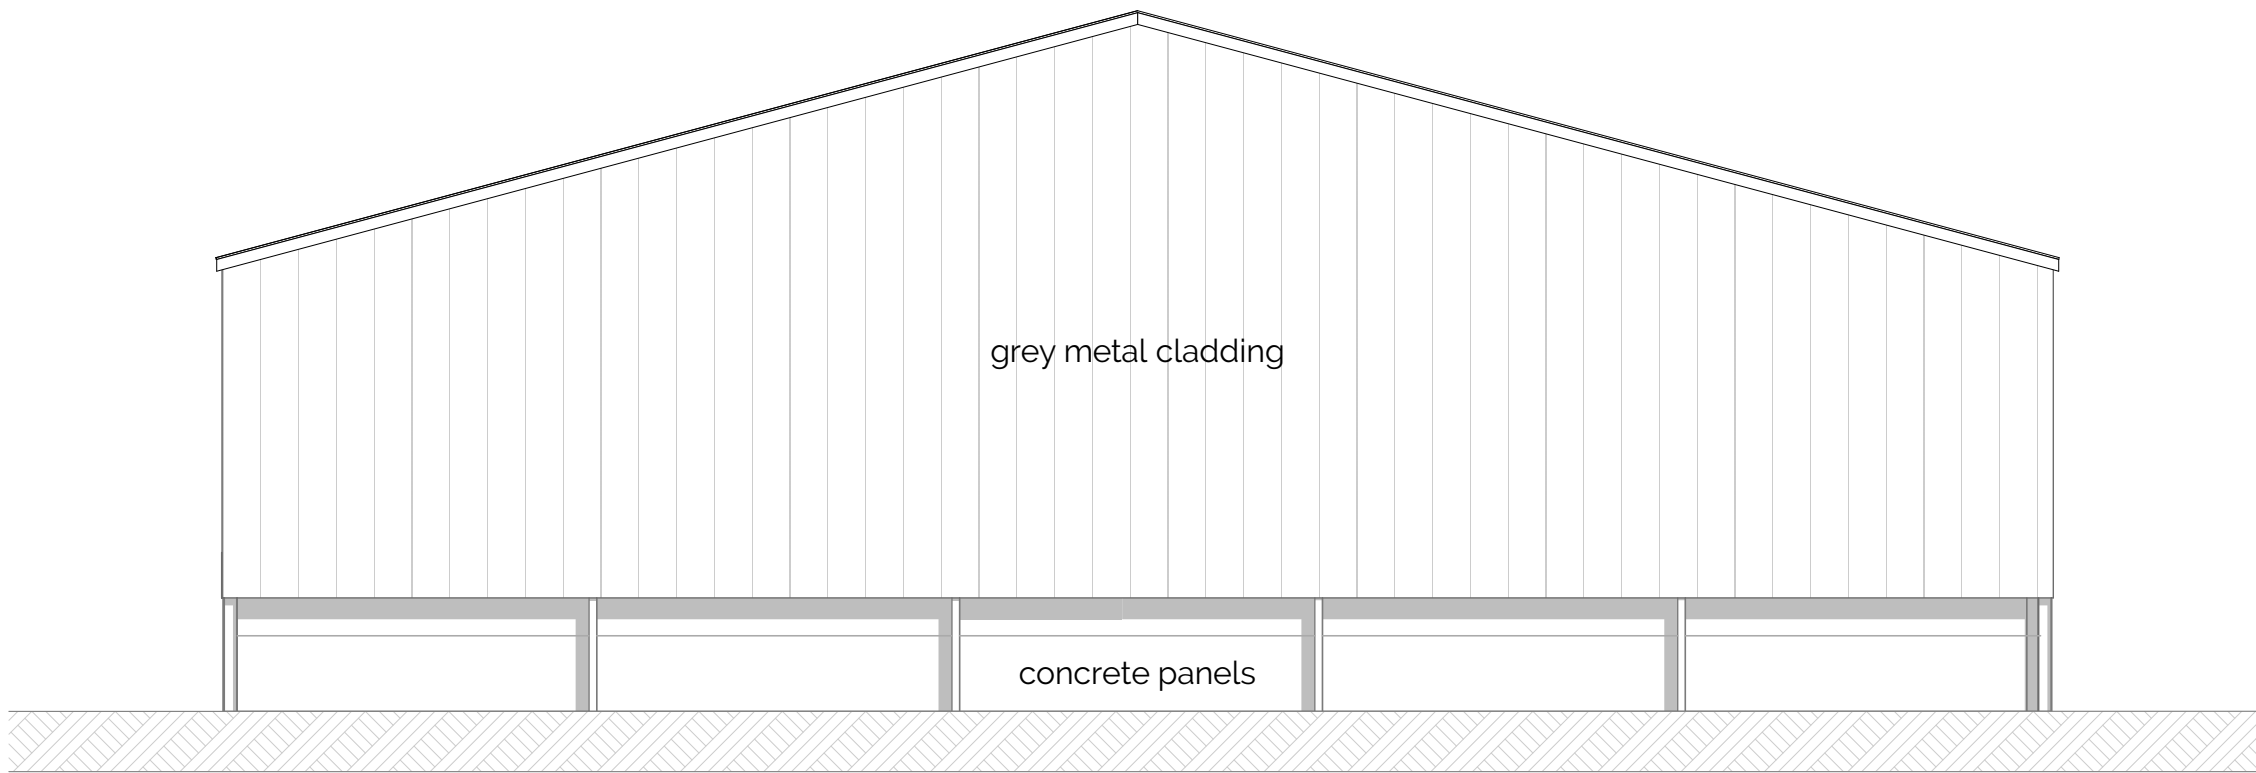

South / Rear Elevation - Scale 1:100

GIA:		833m2
The Rural Planning Co		
Millridge Farm, Parsons Lane, Hartlebury, Worcs, DY11 7YQ www.theruralplanningco.co.uk team@theruralplanningco.co.uk		
Client		Mr T Sinnott
Project		Ivy House Farm Bosworth Road Nuneaton CV13 6LW
Project Description		Change of Use
Drawing Title		
Planning - Plans Elevations		
Drawn by: NA		Checked by: SM / IG
Date: December 2024		Date: December 2024
Layout ID	Drawing Scale	Revision
J1008911-12	1:100 @ A1 Landscape	A