




1. Drawings copyright of © Architectural Vistadevelops Ltd
2. Drawings not to be used without written consent.
3. Planning drawings should not be used for the purpose of construction or working drawings
4. Building Regulation approved drawings are not construction or working drawings.
5. All dimensions must be checked and verified on site before commencing works.
6. OS data may have been used for the purpose of a planning submission.

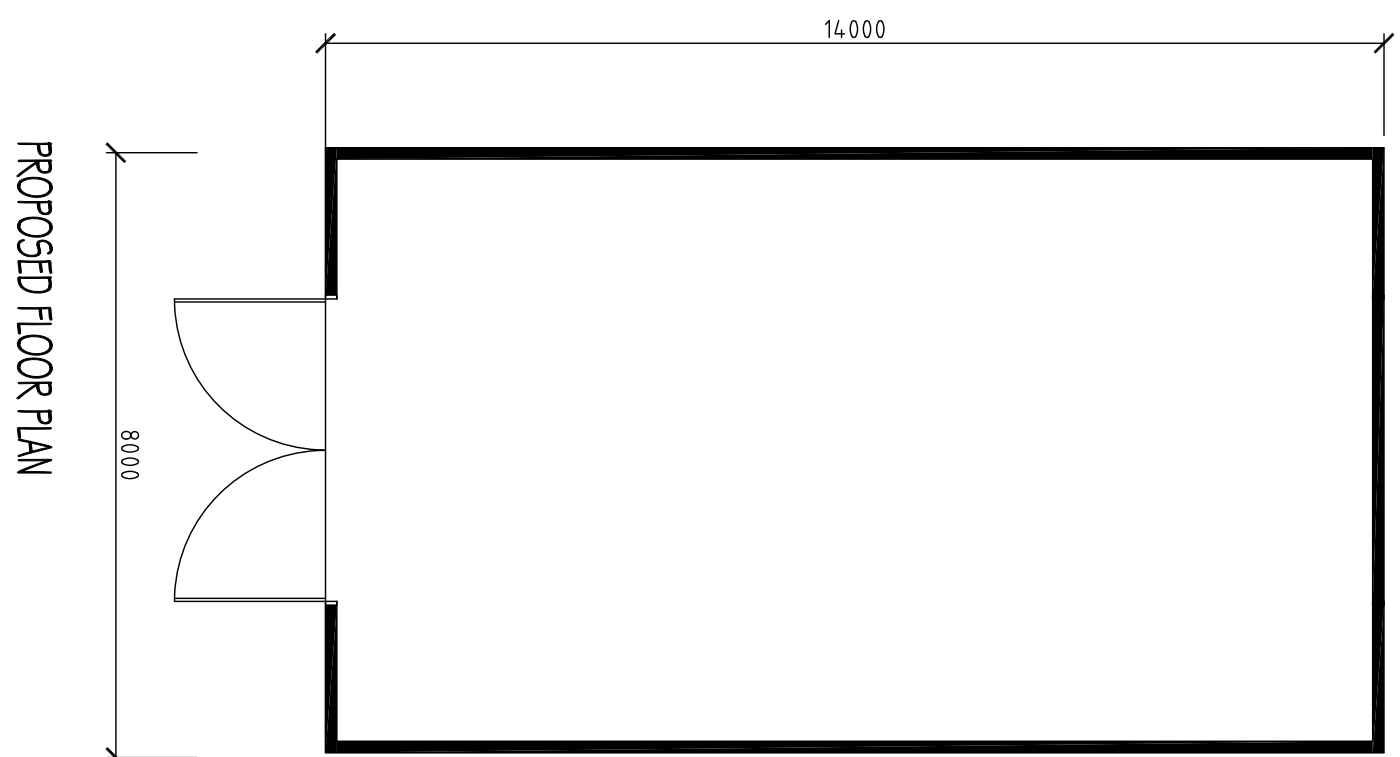


PROPOSED FLOOR PLAN

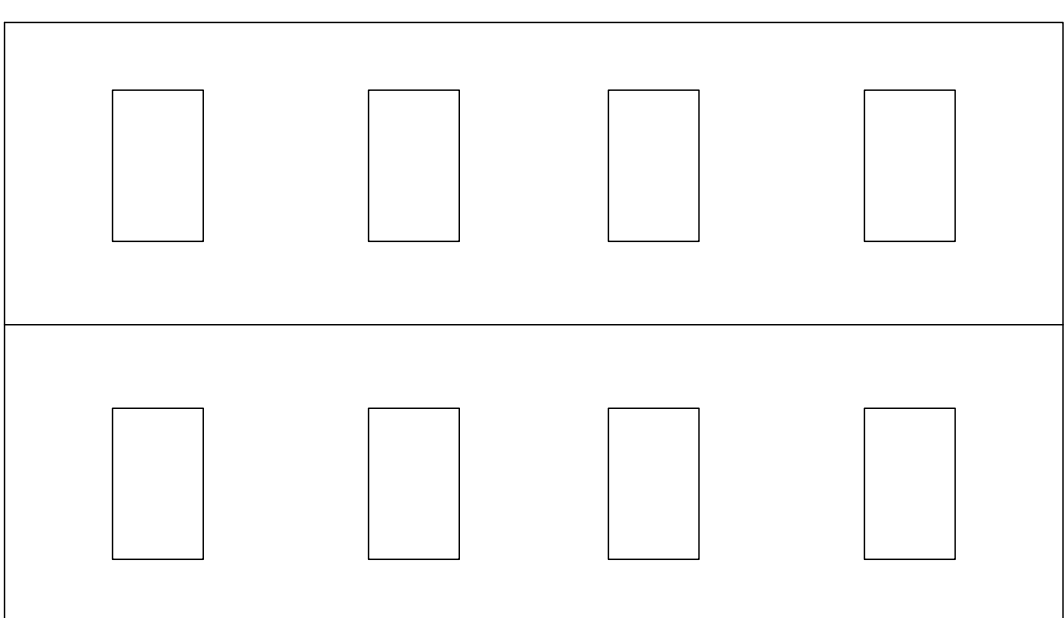


PROPOSED ROOF PLAN

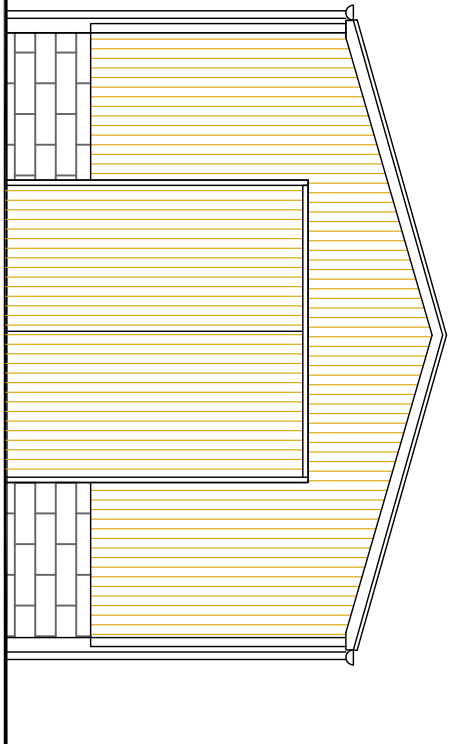


PROPOSED SOUTH ELEVATION

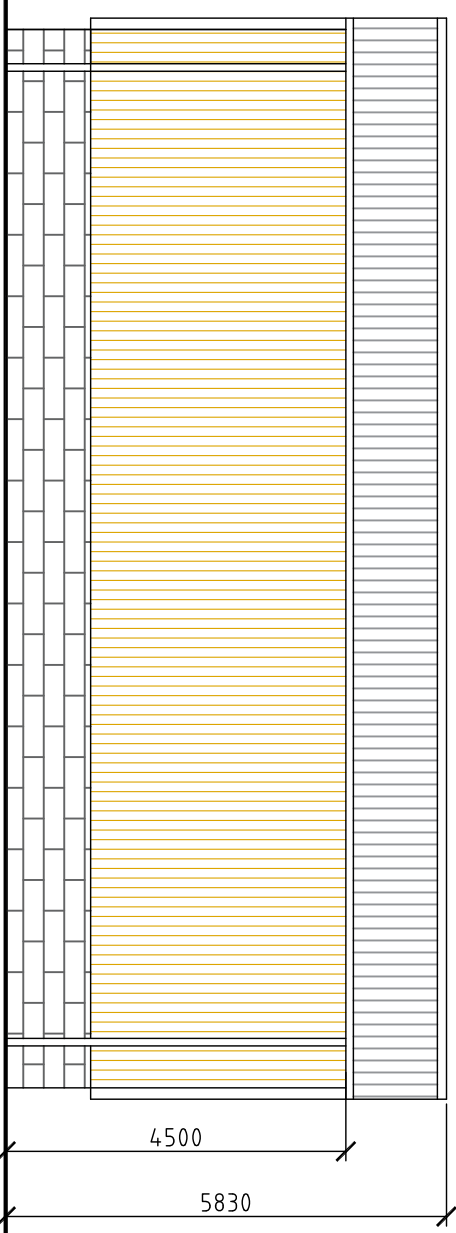



PROPOSED EAST ELEVATION

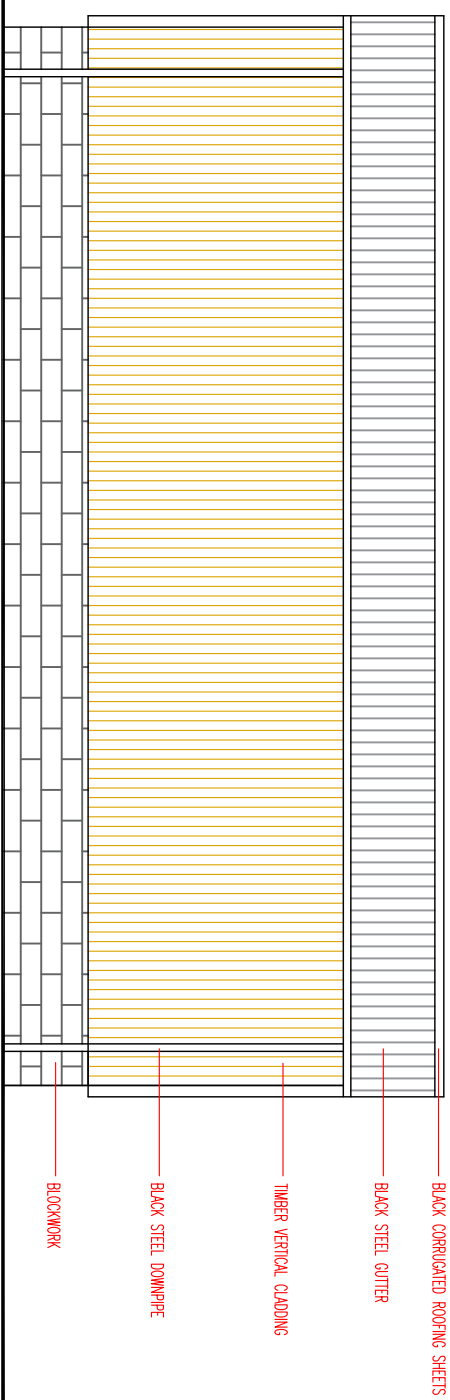


PROPOSED WEST ELEVATION

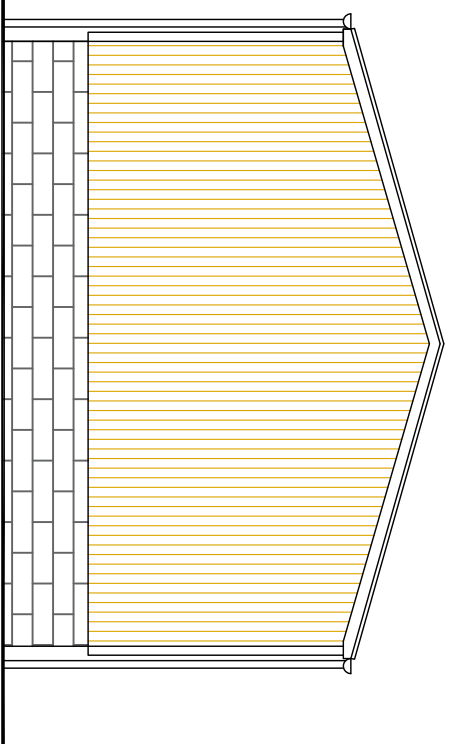

PROPOSED NORTH ELEVATION

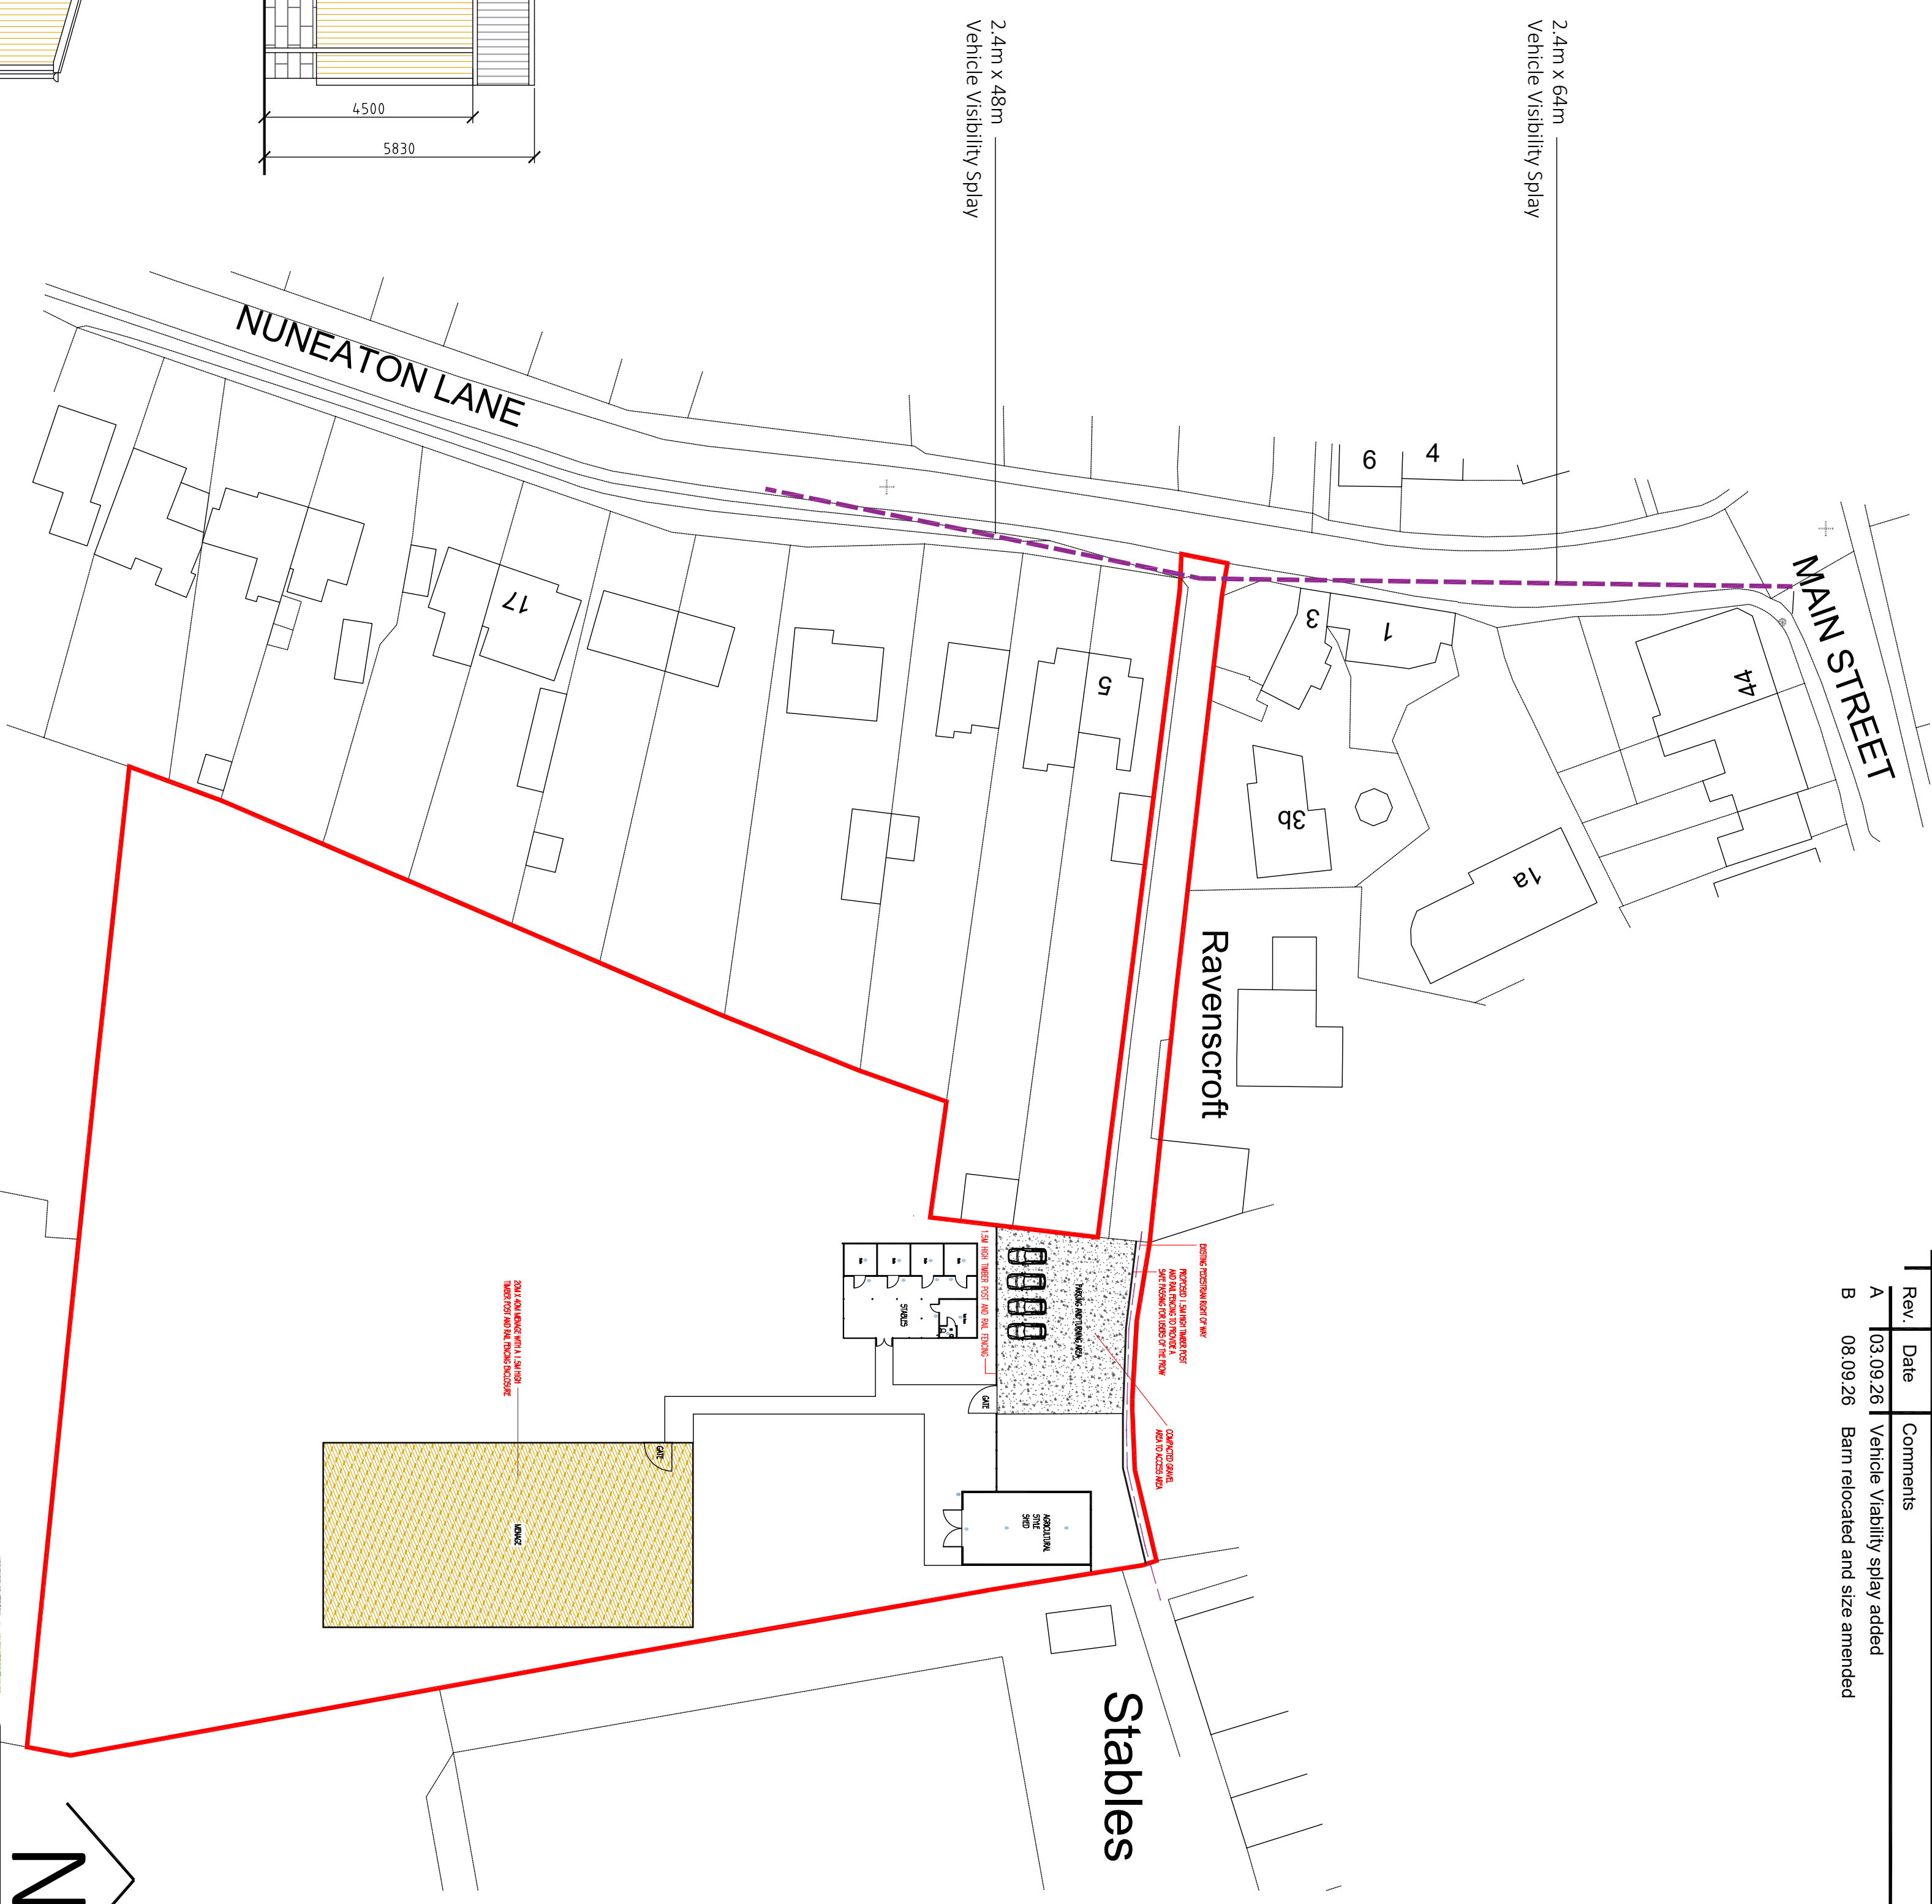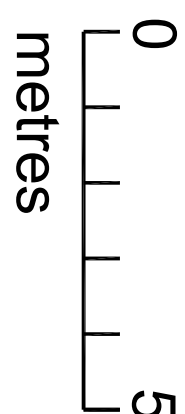


BLOCK PLAN - 1:500

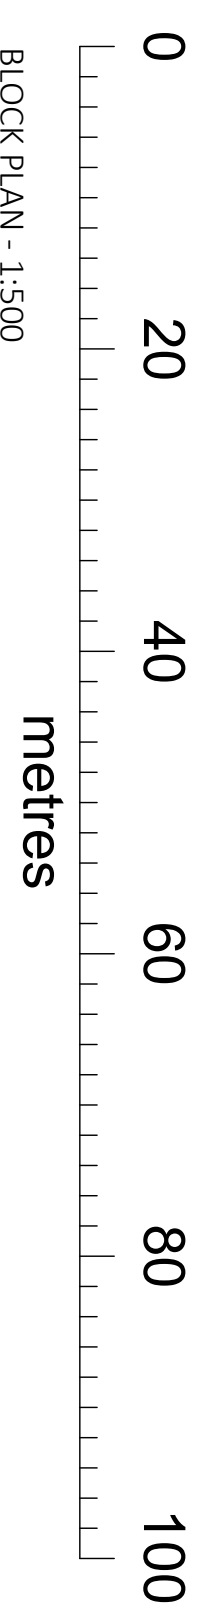

metres

Revisions		
Rev.	Date	Comments
A	03/09/26	Vehicle Viability spray added
B	06/09/26	Barn relocated and size amended

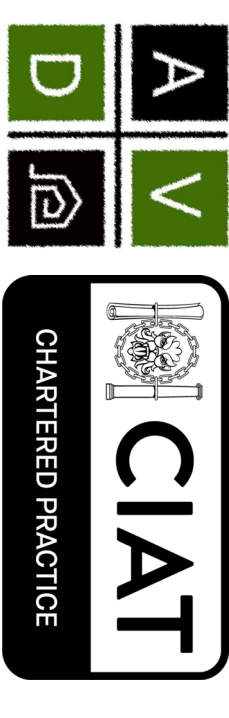

ArchitecturalVistadesigns Ltd

a: The Paddock, 118 Paddock Way, Hinckley, Leics LE10 0BZ

m: 0785 458 2584 t: 01455 698 839

w: www.architecturalvistadesigns.co.uk

e: studio@architecturalvistadesigns.co.uk

Client: Mr West Dwg Status: PLANNING

Dwg: Proposed Plans and Elevations - Agricultural Barn

Project: Proposed Change of use to Horsiculture

Land off Nuneaton Lane, Highnam on the Hill CV13 6AD

Scale: 1:100 & 1:500 @A1

Date: 05.05.2026 Drawn By: map

Dwg No. _____ Rev. _____

AVD-962-HLH-PL03 B