




- Legend**
- Boundary Retained As Existing
 - 1.8m High Timber Fence
 - 1.3m High Fence
 - Bin Storage
 - Cycle/Garden Storage
 - E/V Charging Point
 - Garden Access
 - House + Garage Access
 - Bin Collection Point
 - Refuse Collection Point
 - Solar Panels [Location TBC]

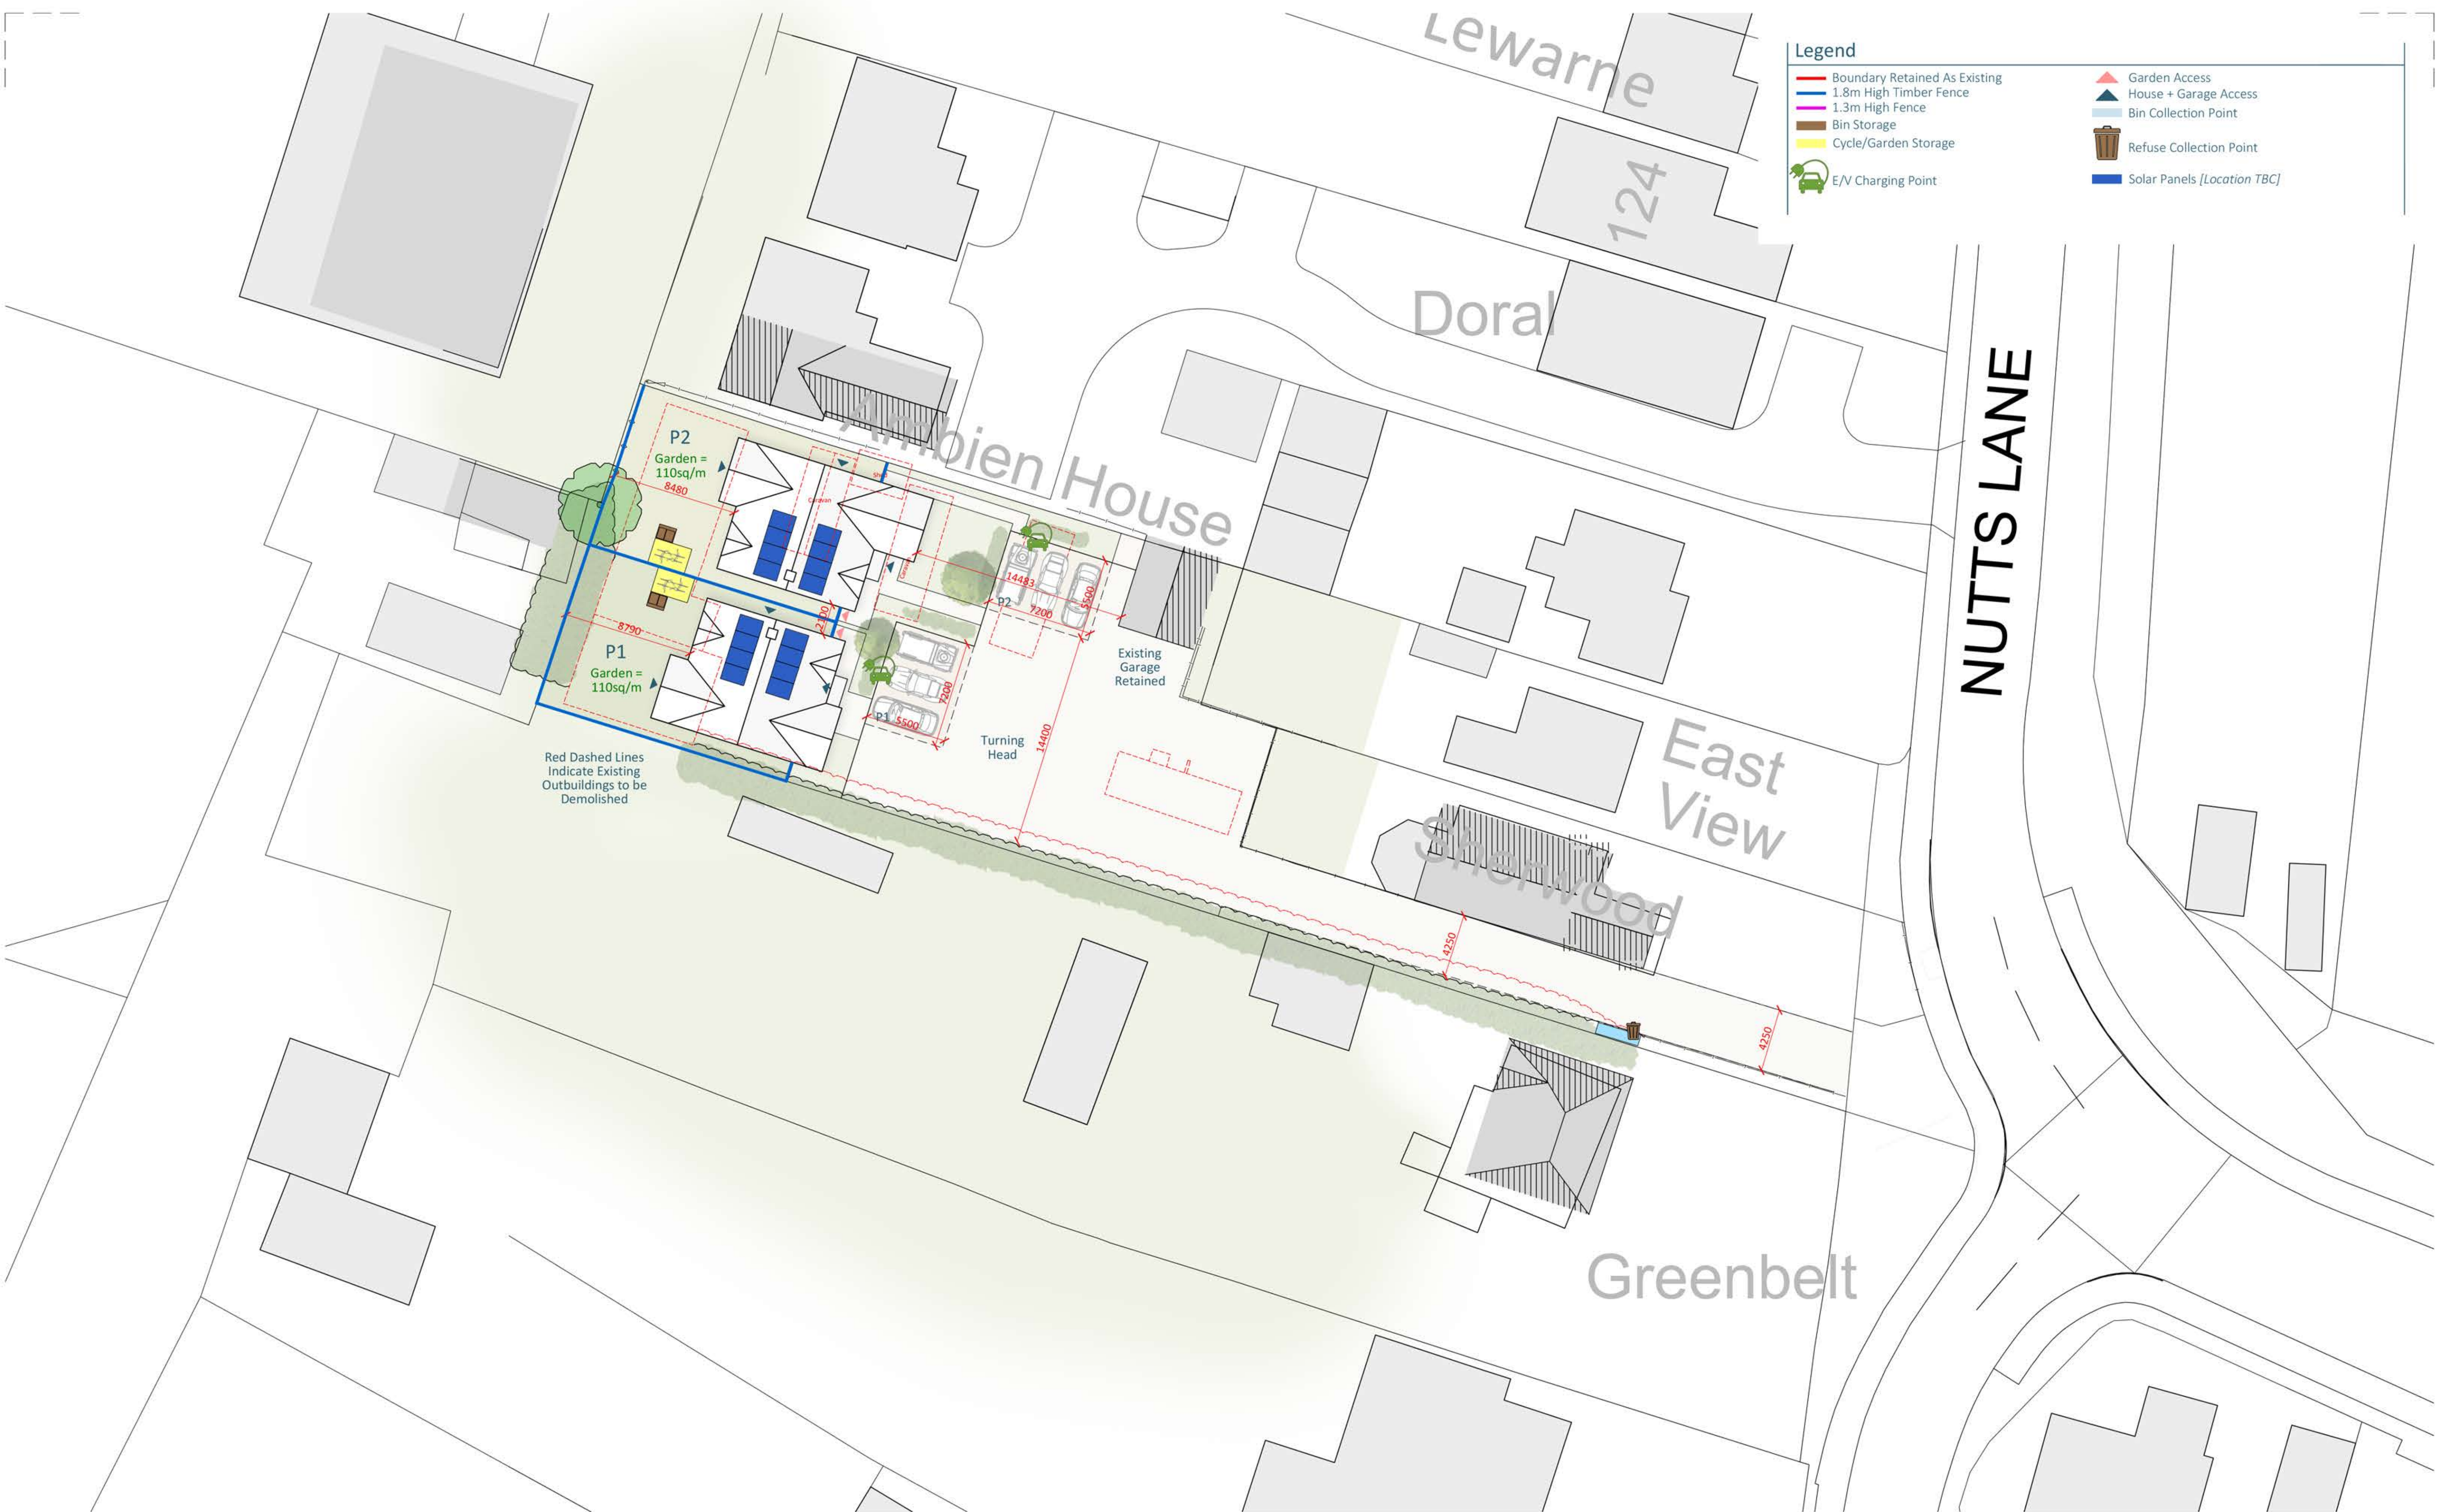

Disclaimer

© This drawing is the copyright of Lawrence & Finley Architects Ltd. and may not be reproduced or used except by written permission.
Figured dimensions to have precedence over scaling.
Please read this drawing in conjunction with the specification.
Check all site dimensions prior to any construction.
Refer any discrepancies found to the Architects.

Revisions		
A	Revised in Line With Planners Comments	07/09/2026

Contact + Location

T 07974 834305
E kristian@lfarchitects.co.uk

Lawrence & Finley Architects Ltd.
5 Henry Dane Way,
Newbold Coleorton,
LE67 8PP

Details	
Client	A5 Property
Job Title	Land Off Nutts Lane, Hinckley
Job Type	New Residential Development
Drawing Title	Proposed Compliance Site Plan
Job Number	365
Drawing Number	PL-04A
Scale	1:200 A1
Status	PLANNING

