




FRONT ELEVATION



SIDE ELEVATION

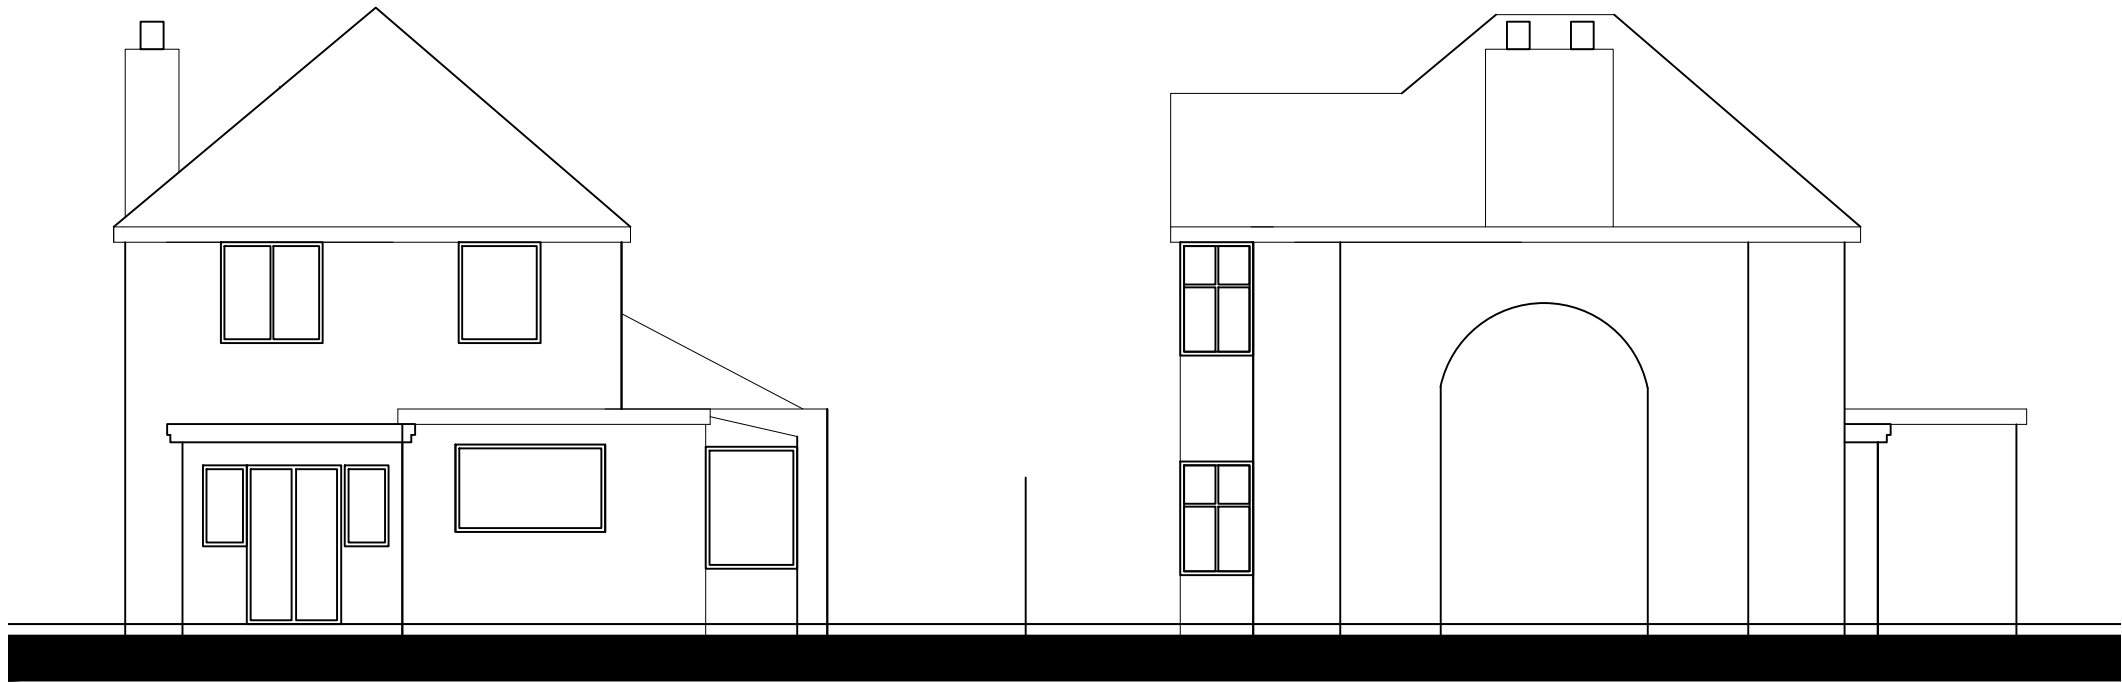

REAR ELEVATION

SIDE ELEVATION

SCALE BAR 1:100



0 1 2 3 4 5

CLIENT Mr & Mrs Hutchinson	
PROJECT 131 The Park Market Bosworth Nuneaton CV13 0LP	
DESCRIPTION OF WORKS Proposed Two side extension and Single storey rear extension	
SHEET TITLE EXISTING ELEVATIONS	
SCALE 1:100@A3	
DATE AUG 2026	No. 001
	