



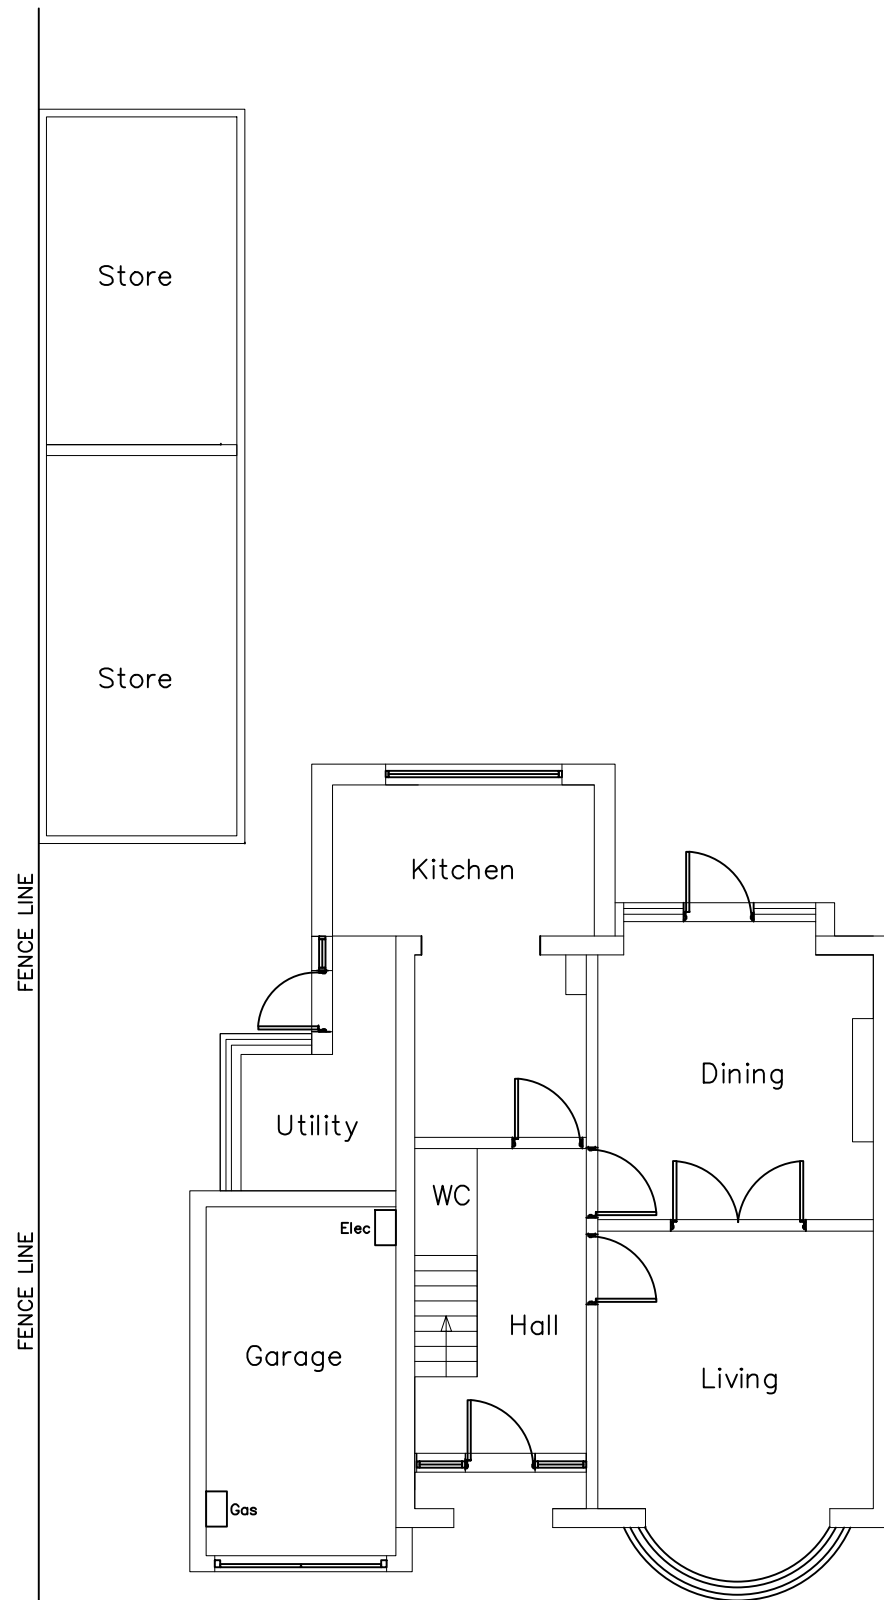

GROUND FLOOR

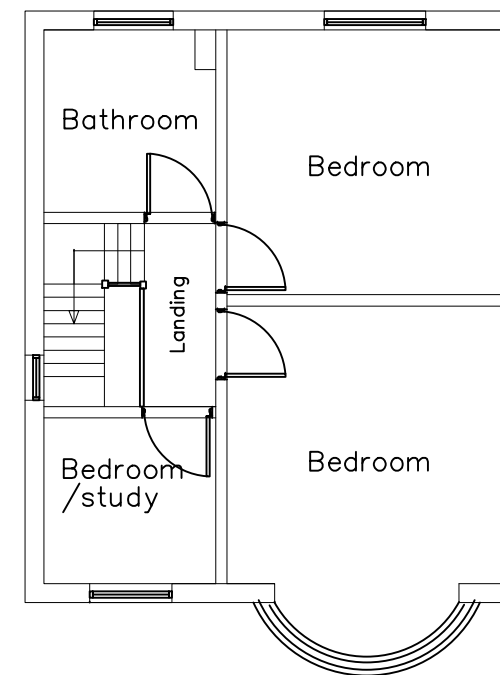

FIRST FLOOR



CLIENT Mr & Mrs Hutchinson	
PROJECT 131 The Park Market Bosworth Nuneaton CV13 0LP	
DESCRIPTION OF WORKS Proposed Two side extension and Single storey rear extension	
SHEET TITLE EXISTING FLOOR PLANS	
SCALE 1:100@A3	
DATE AUG 2026	No. 002

