



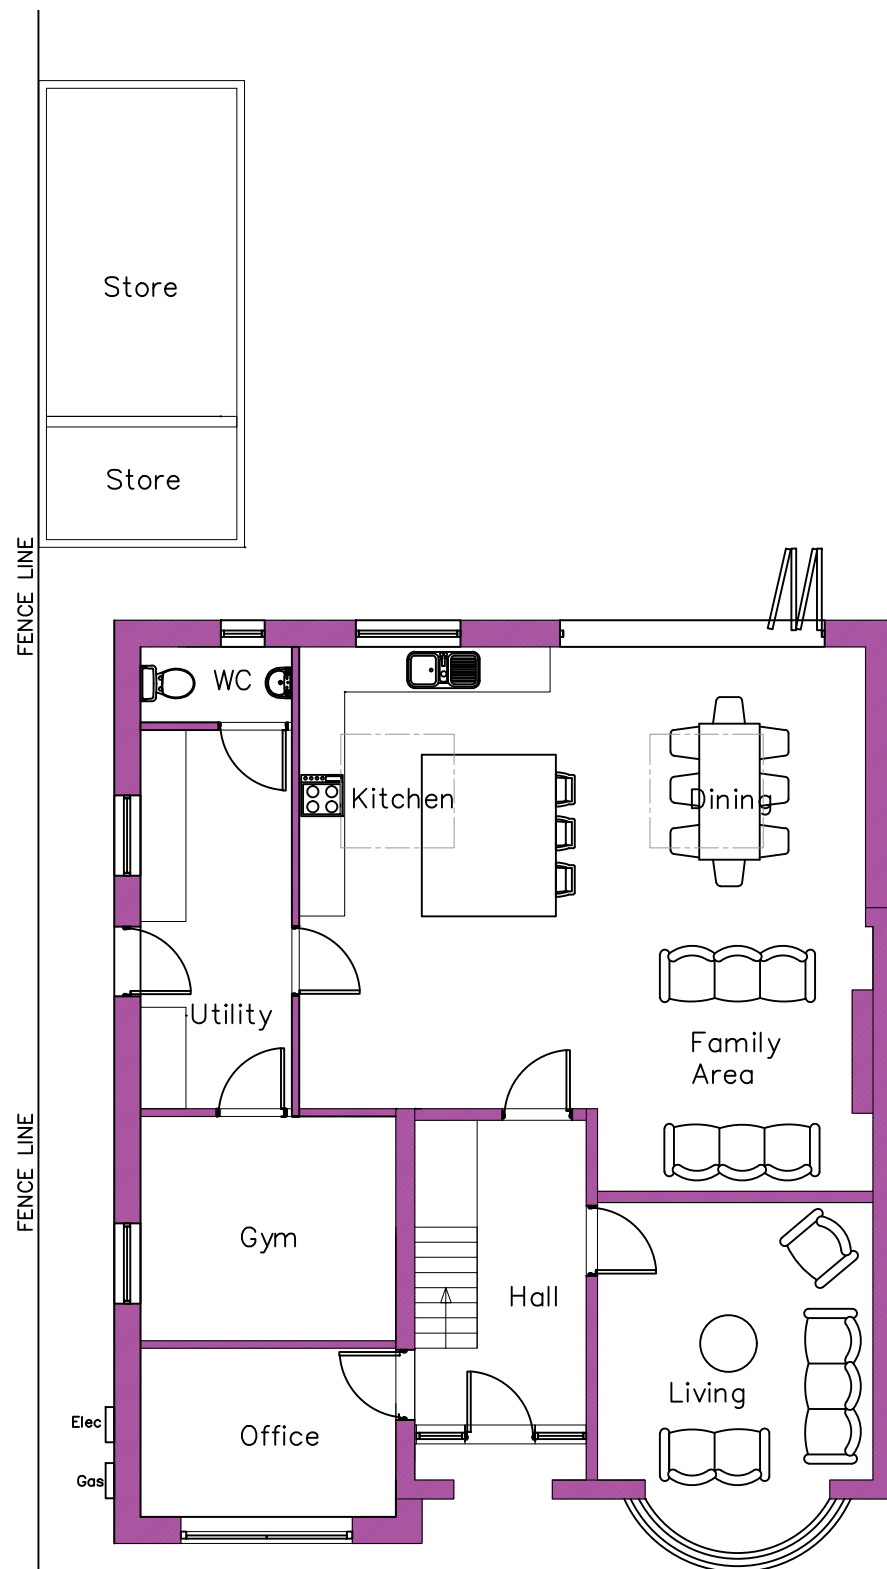

GROUND FLOOR

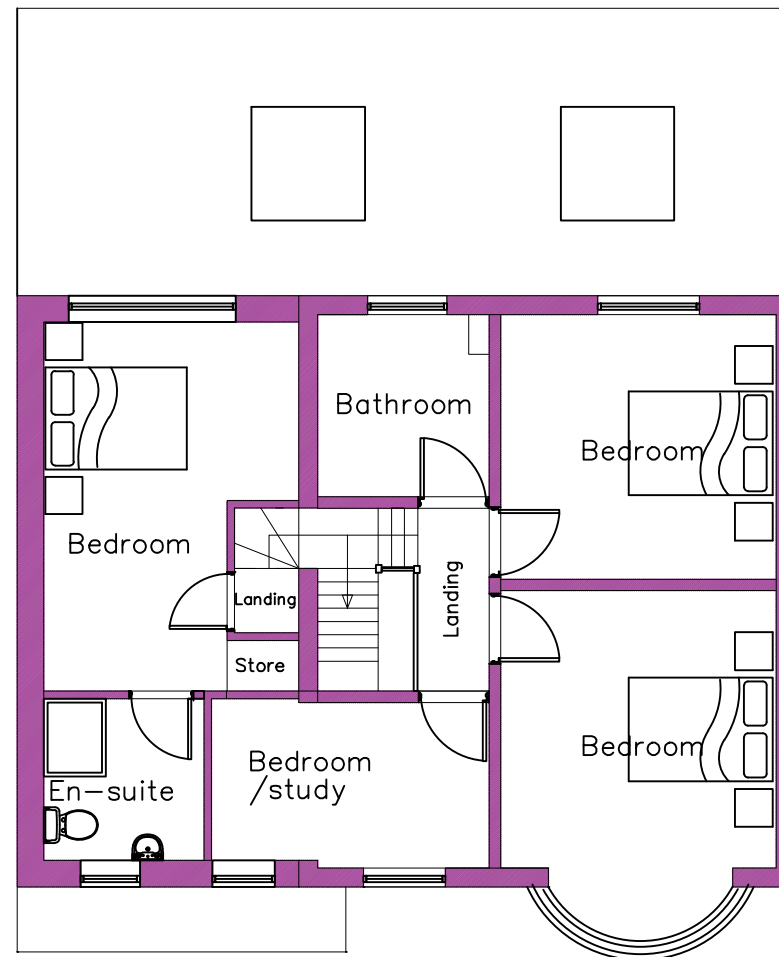

FIRST FLOOR



CLIENT
Mr & Mrs Hutchinson

ADDRESS
131 The Park
Market Bosworth
Nuneaton CV13 0LP

DESCRIPTION OF WORKS
Proposed Two side extension and Single storey rear extension

SHEET TITLE
PROPOSED FLOOR PLANS

SCALE
1:100@A3

DATE
SEPT 2026

No.
004

