


GIFA: 822.04 sq m

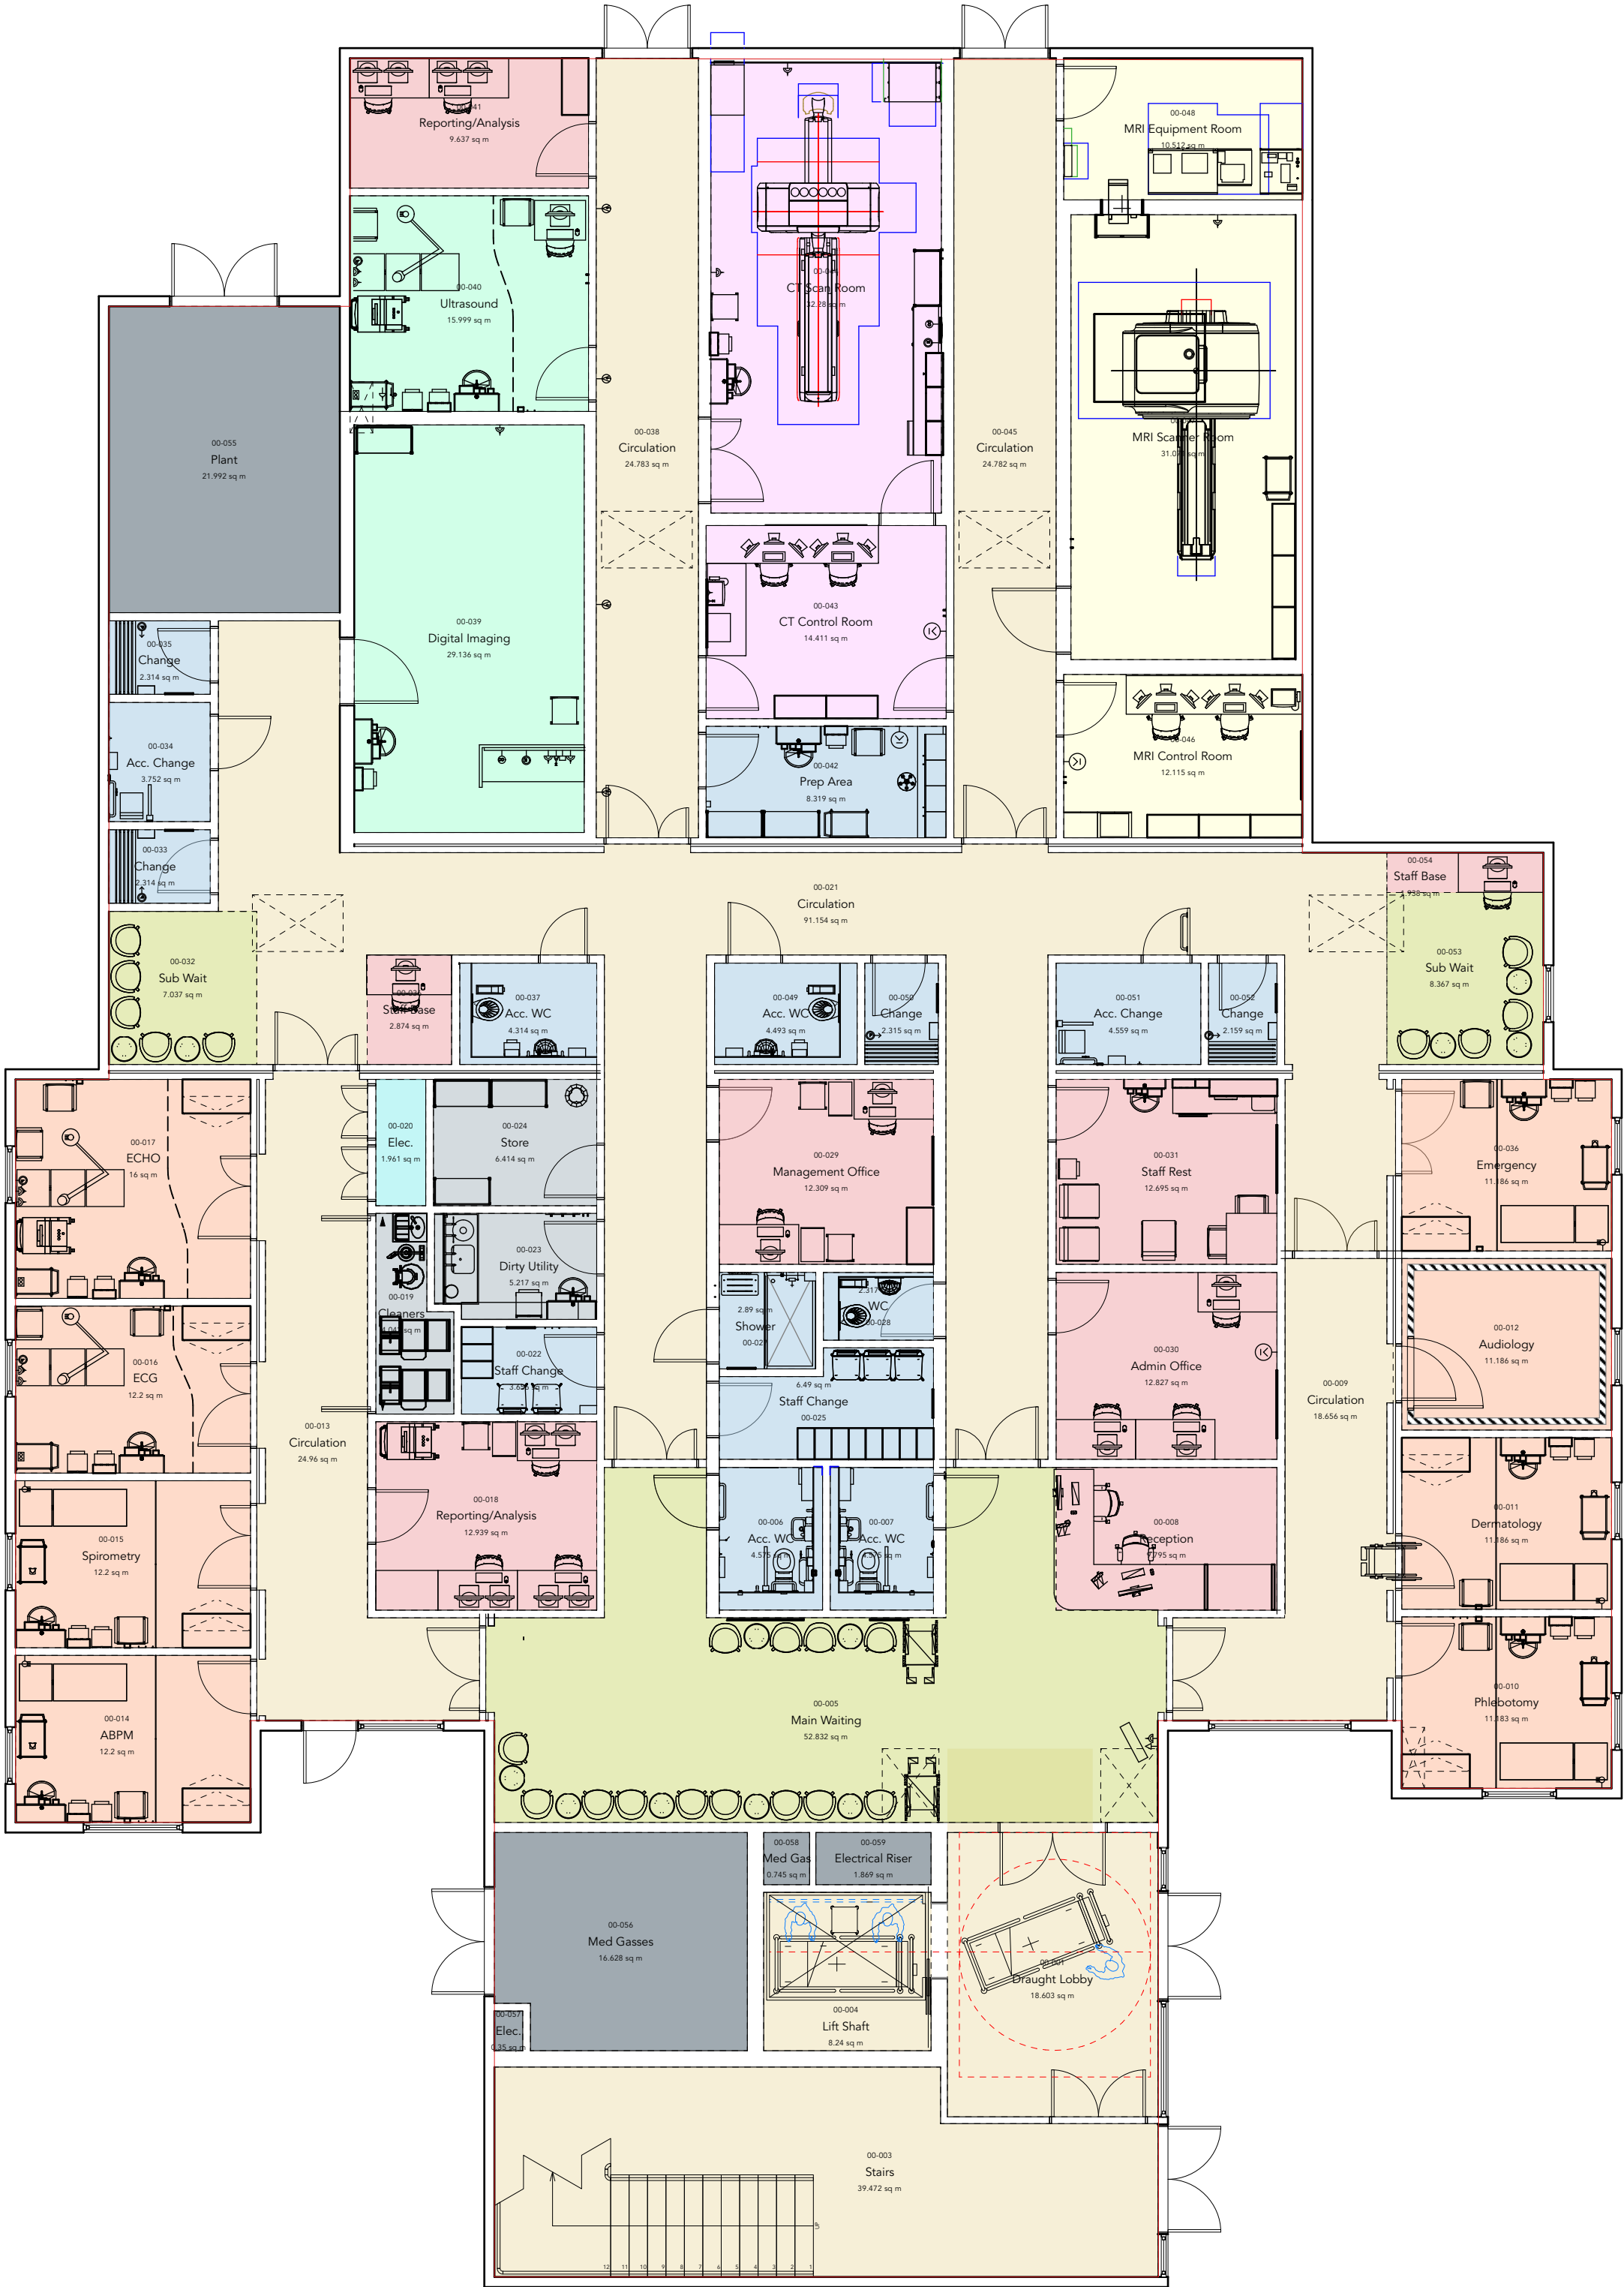

Notes:

This drawing is to be read in conjunction with all other consultants engineers and specialist sub contractors drawings.
All items are to be cross referenced throughout design, tender & construction.

Any discrepancies whatsoever discovered must be reported to the Main Contractor or Contract Administrator (CA) as soon as they become apparent.

The Main Contractor is responsible for checking all dimensions prior to commencement of work.

All specified manufacturers are OSA (or similar approved) OEA (or equal approved) whether stated or not. Any equivalent product or manufacturer must be approved in writing by the CA before use.

All structure shown on these drawings is based on structural philosophy & is to be fully designed, detailed & dimensioned by 'Others'. Refer to Structural Engineers plans for current structural design.

All drawings are to be read in conjunction with project specific NBS (national building specification)

Site Address

Hinckley and District Hospital
Mount Road
Hinckley
LE10 1AG



North

P14	23/08/2023	Updated GIFA to reflect accurate figure.	BCP
P13	14/08/2023	Updated layout of 00-012 Audiology to reflect plans provided by David Ballan. Window positions on East and Western Facade to reflect drawing 1782-DBC-ZZ-XX-DR-A-001 8 P05 Proposed Elevations.	BCP
P12	10/08/2023	Removed Stair Lobby, and added fire escape from stair core.	BCP

Rev	Date	Revision Details	Author
-----	------	------------------	--------

Status	Purpose For Issue
--------	-------------------

S0	Initial Issue
----	---------------



The Design Buro (Coventry) Ltd
5 Euston Place,
Leamington Spa,
Warwickshire,
CV32 4LN

01788 555350
www.thedesignburo.co.uk

Client	NHS Property Services
--------	-----------------------

Job	Hinckley Daycare & CDC Business Case Support
-----	--

Title	Proposed Ground Floor Plan
-------	----------------------------

Drawn BCP	Date Dec 2022	Checked MH	Date Dec 2022
--------------	------------------	---------------	------------------

Scale:Size	1:100	@	A2
------------	-------	---	----

Drawing Number	Revision
----------------	----------

1782-DBC-CDC-00-DR-A-0200	P14
---------------------------	-----

The copyright of this drawing is vested in the Architect/ Designer and must not be copied or reproduced without his written consent. Figured dimensions only to be taken from this drawing. All contractors and / or specialists must visit the site and be responsible for taking and checking all dimensions relative to this work.