


1:100 side elevation




1:100 side elevation




Illustrative perspectives views

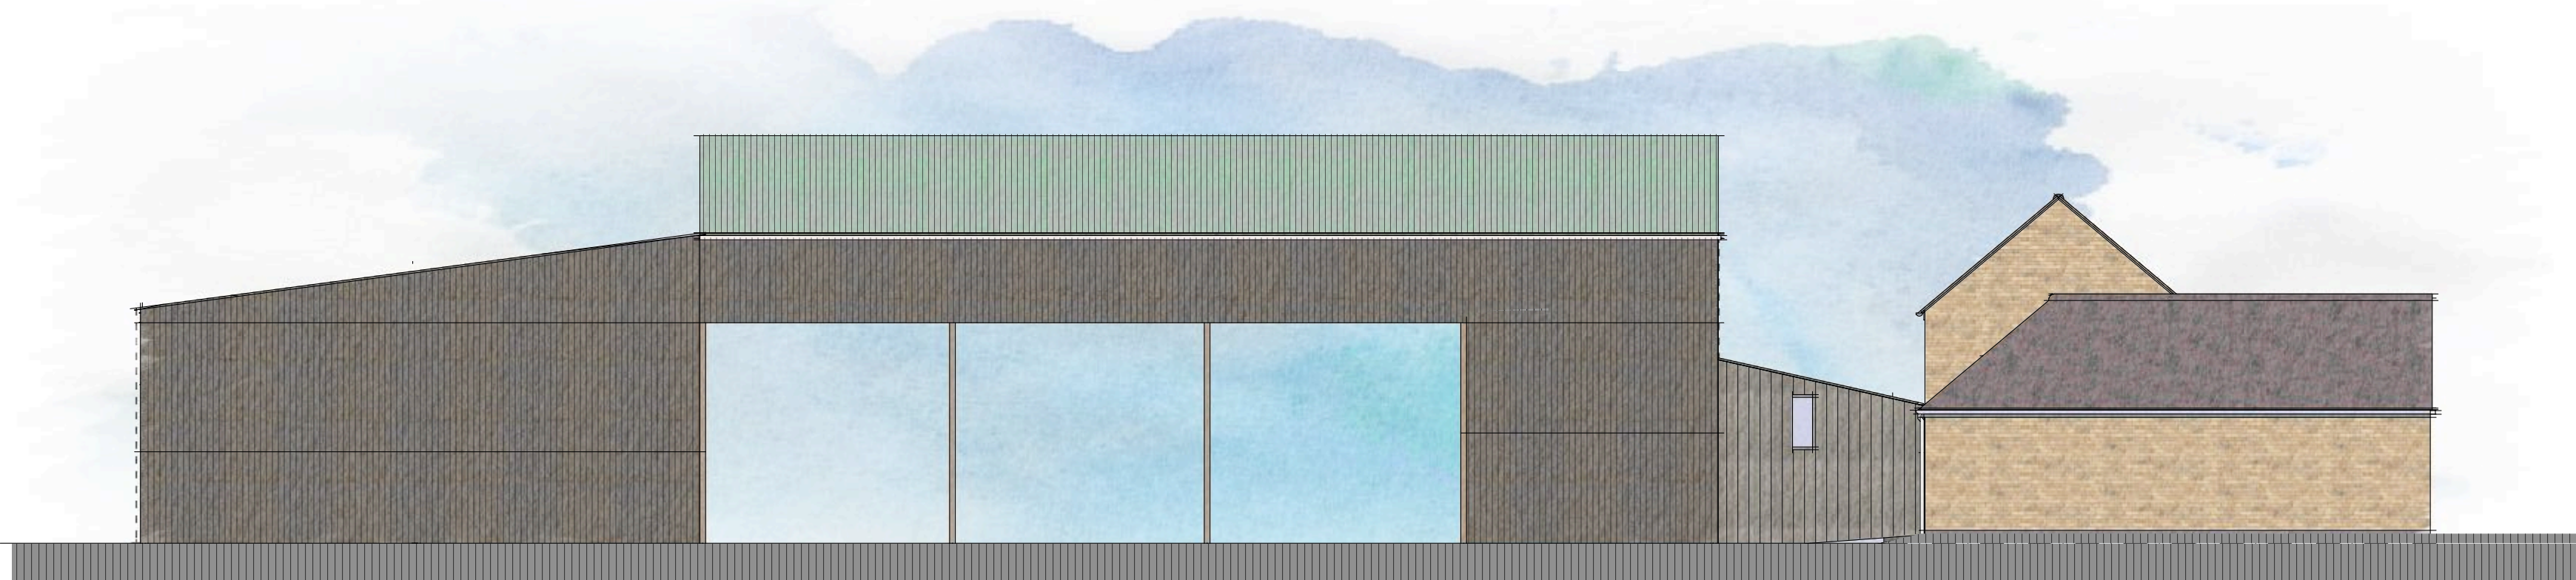


1:100 rear elevation

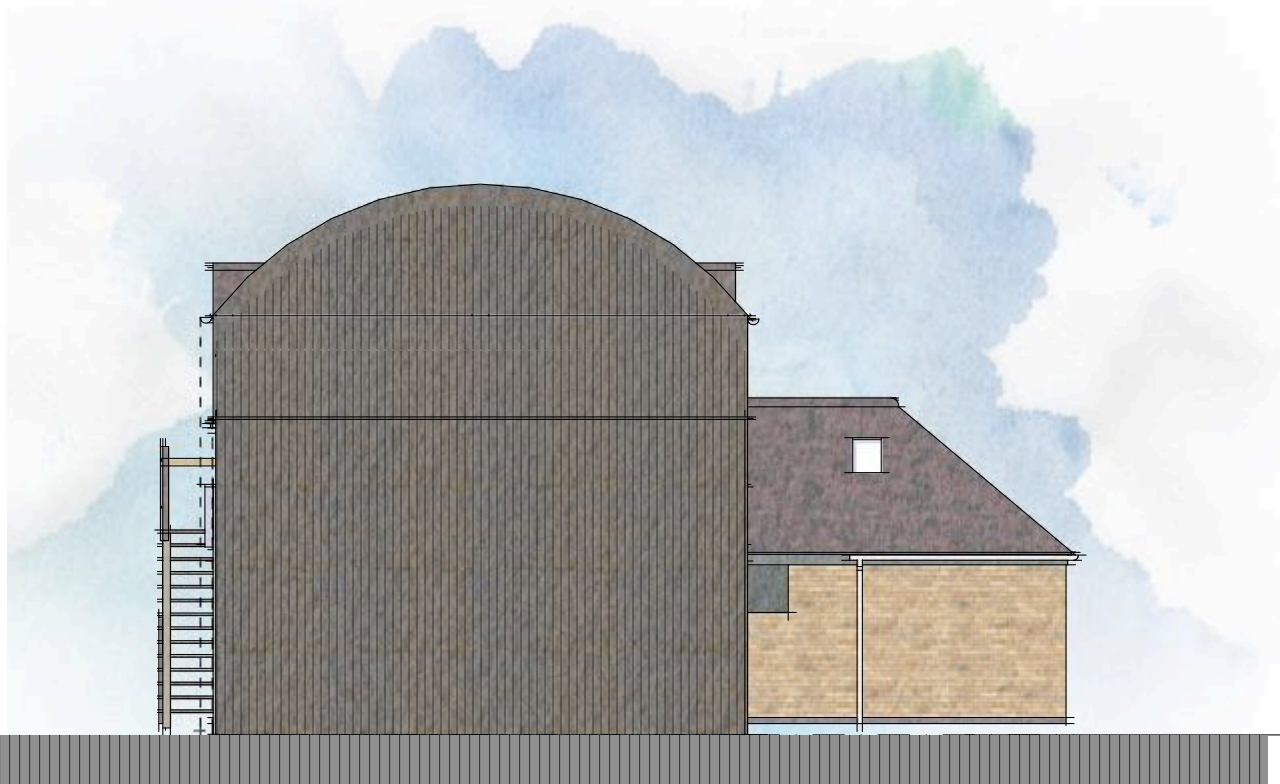

1:100 side elevation

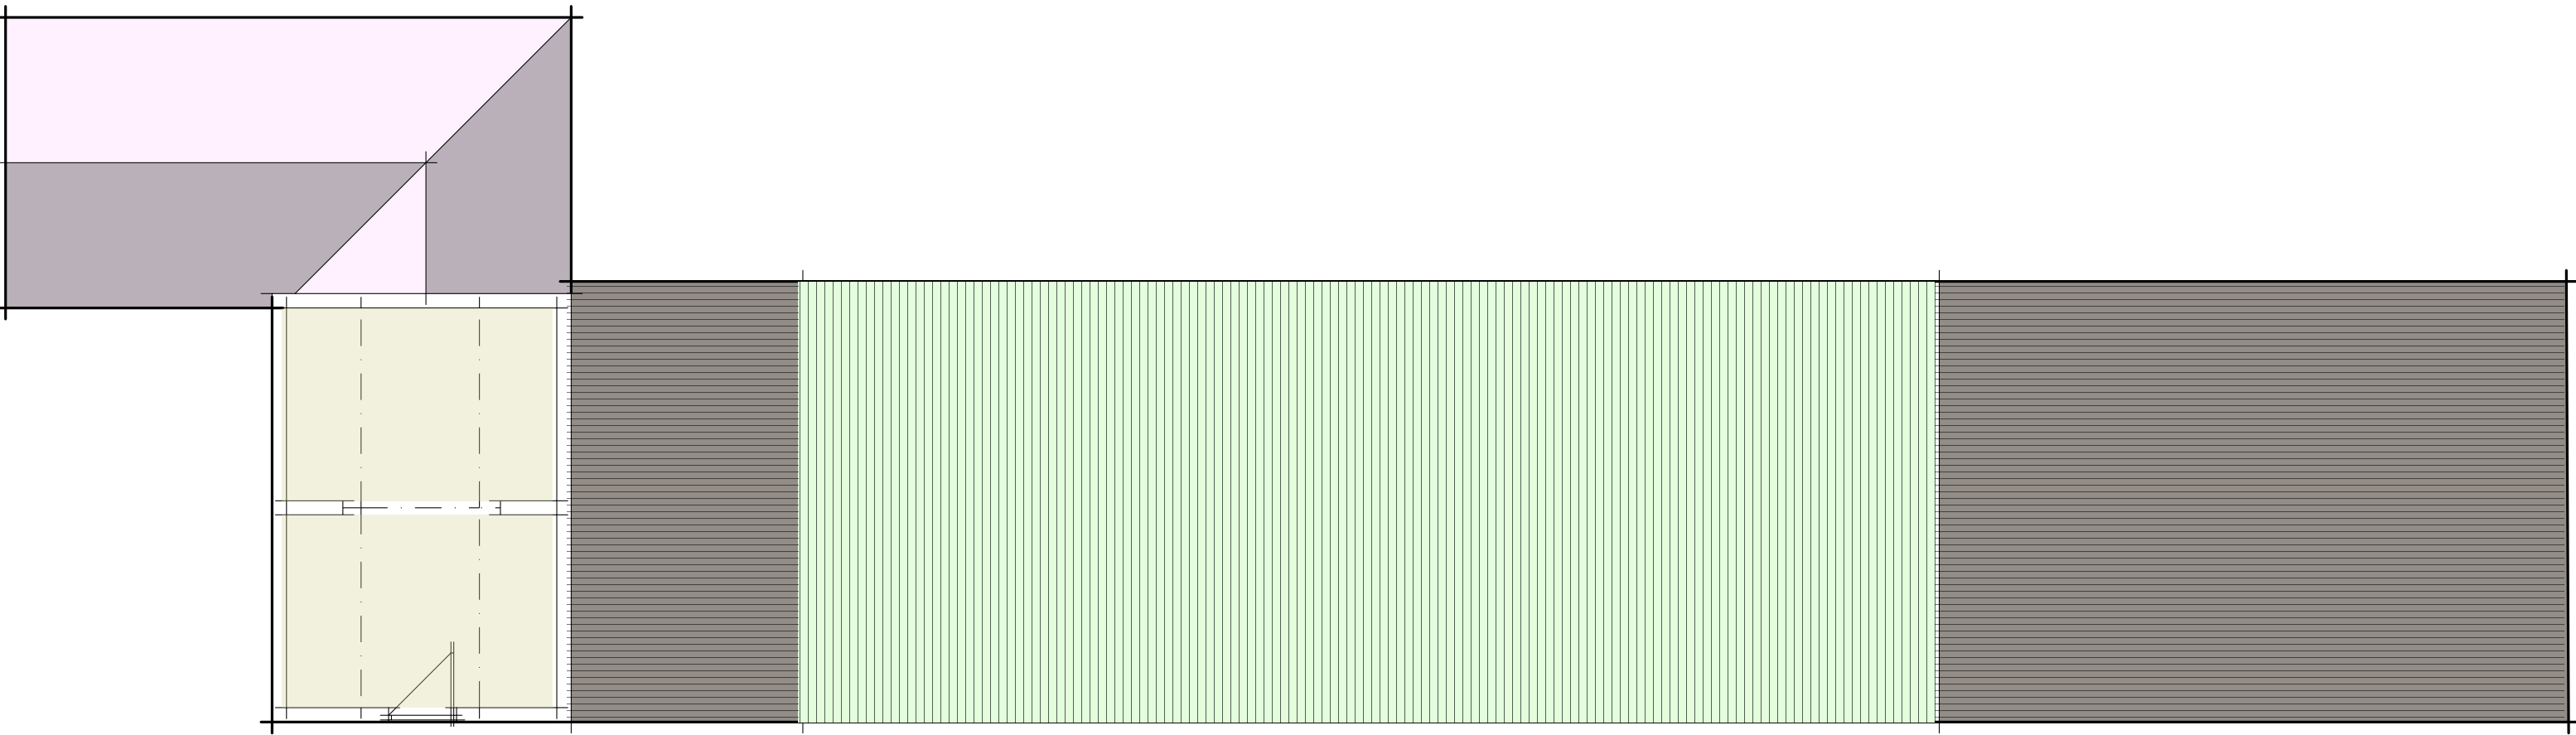


1:100 first floor plan

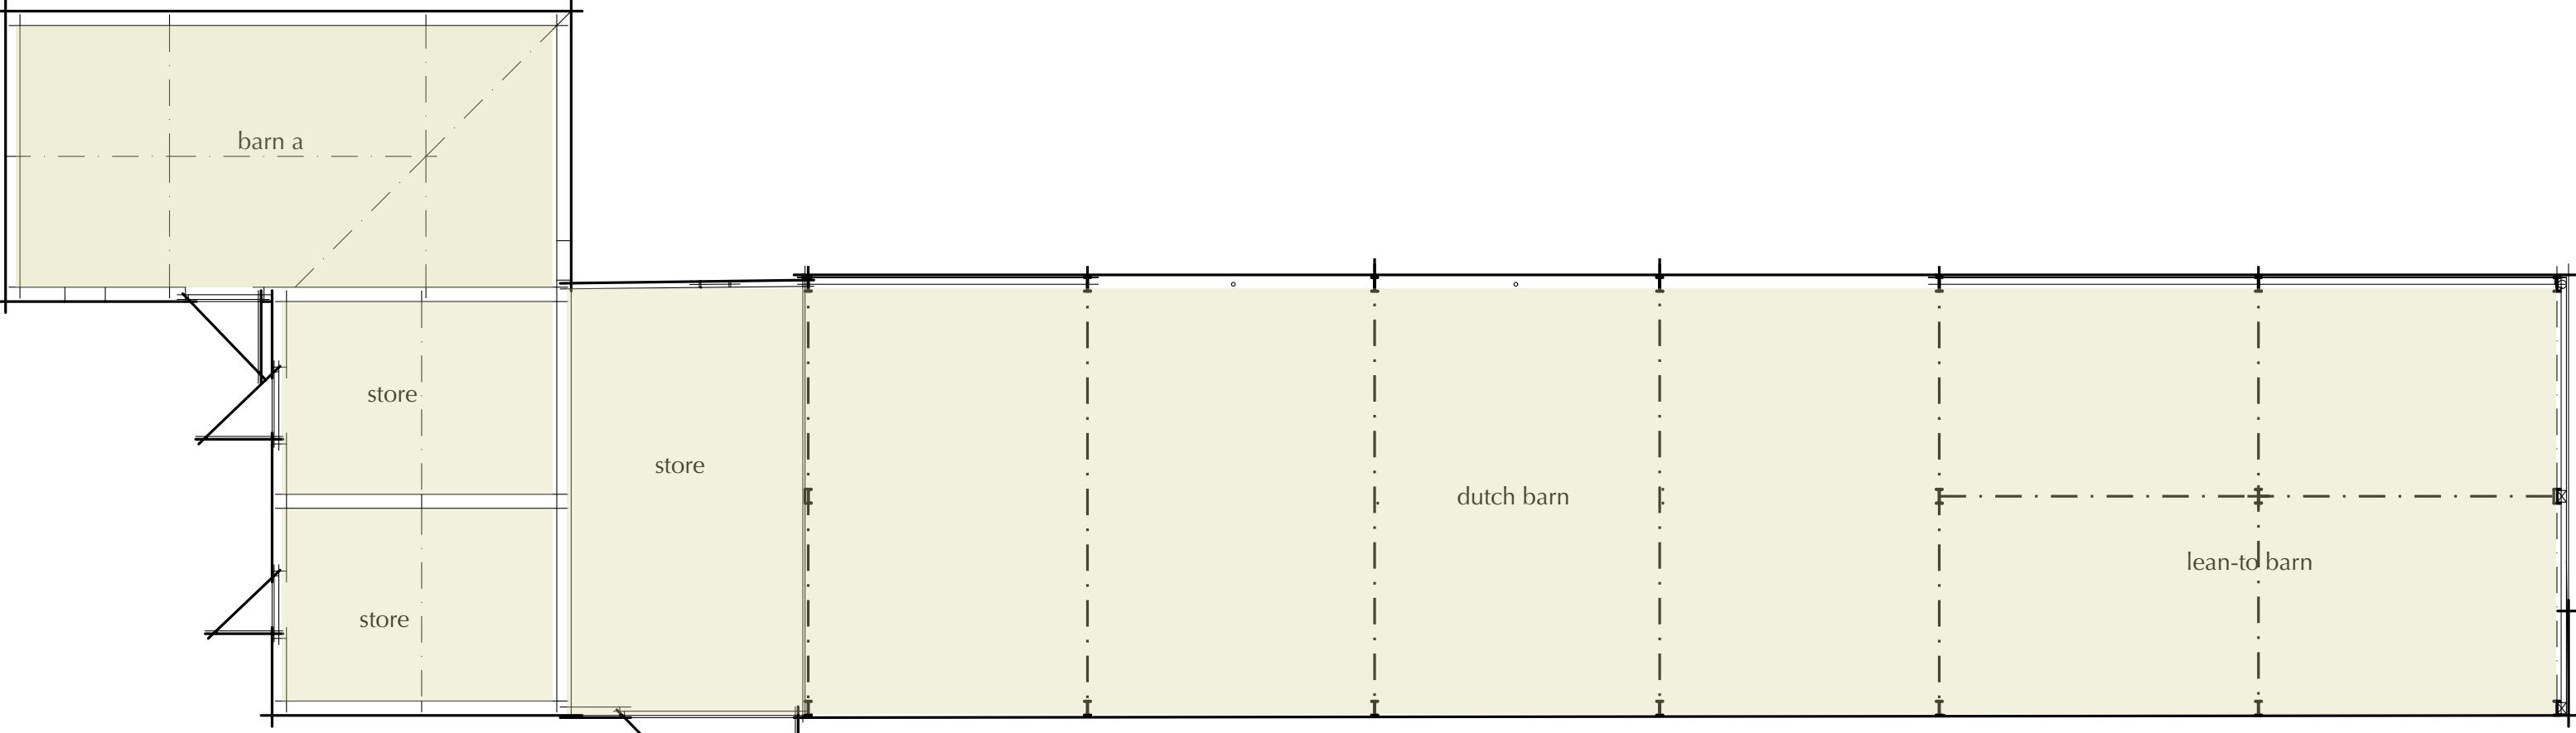

1:100 ground floor plan

1:100 @ A1

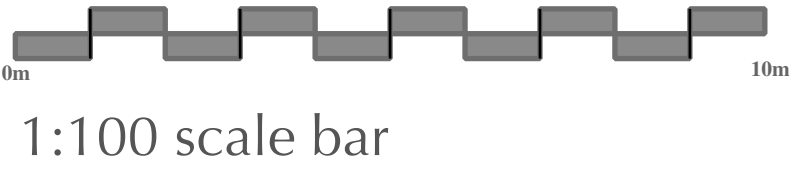

DESIGN
CREATE
INNOVATE

-n. to make plans to build an object
-v. to make something new
-v. to make changes to something established

ARCHITECTURE -n. the art and technique of designing buildings



T: 01530 588141. M: 07834 162626. E: dciarch@me.com

Project: PROPOSED EXTENSIONS & ALTERATIONS

Address: Bridge House Farm, Twycross Road, Sibson, Leicestershire, CV13 6LB

Client: Mr & Mrs Batchelor

Drawing: AS EXISTING DRAWING Drawing No: 01 Rev: Revision:

Scale: 1:100, 1:1250 Drawing by: Darren Insley Project: 1185-AB