



Drawings are for L.A. approval only and do not constitute construction drawings. All dimensions to be checked on site before works commence. Agent to be advised of any discrepancies.

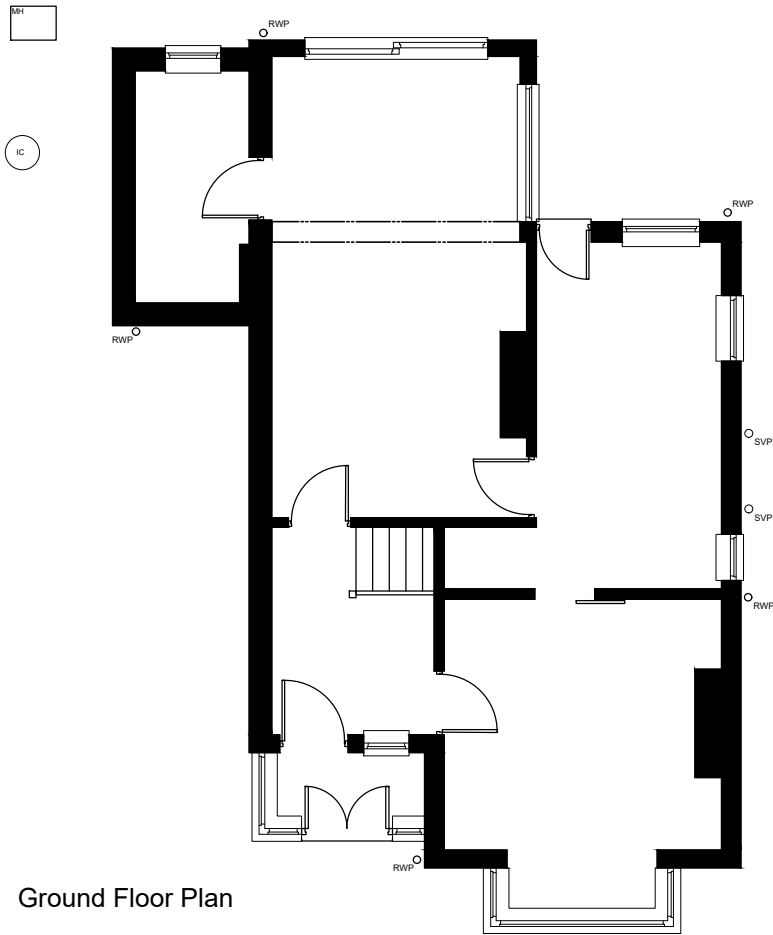

Ground Floor Plan

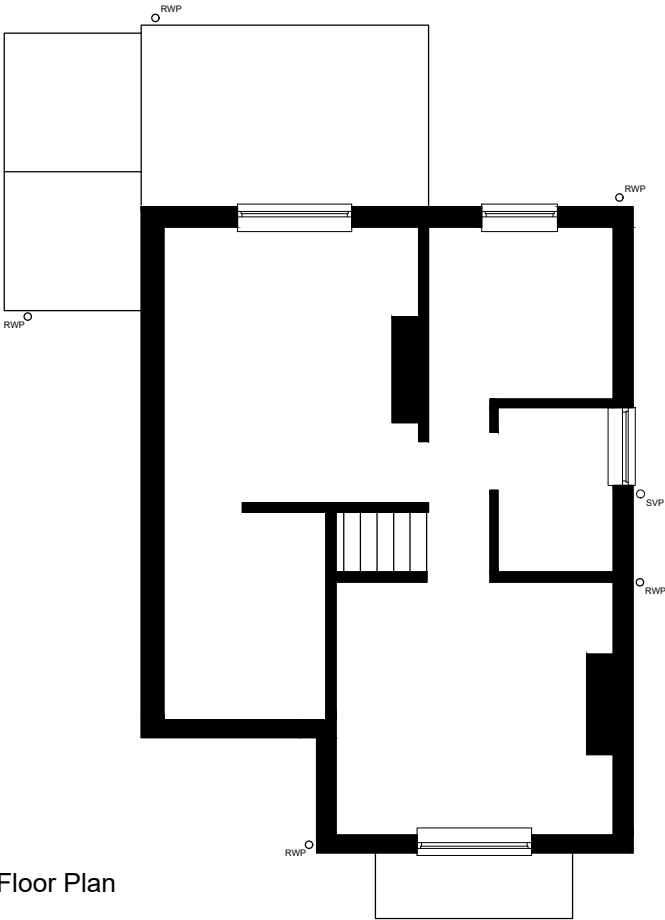

First Floor Plan

0 500 1000 2000
SCALE: 1:100 @ A3

A+DM
Architecture and Design Management

Drawing Status:		EXISTING
Revision Notes:		-
Client:		Mr & Mrs Pickering
Project:		120 Leicester Road, Hinckley. LE10 1LU
Drawing Title:		Existing Plans
Drawing Number:	Revision:	Pickering-001 -
Scale:	Date:	1:100@A3 November 2025
Drawn By:	Checked By:	Igb Igb