


Drawings are for L.A. approval only and do not constitute construction drawings.
All dimensions to be checked on site before works commence. Agent to be advised of any discrepancies.

MATERIALS KEY:

- Render to match existing.
- Facing brickwork to match existing.
- Roof tiles to match existing.

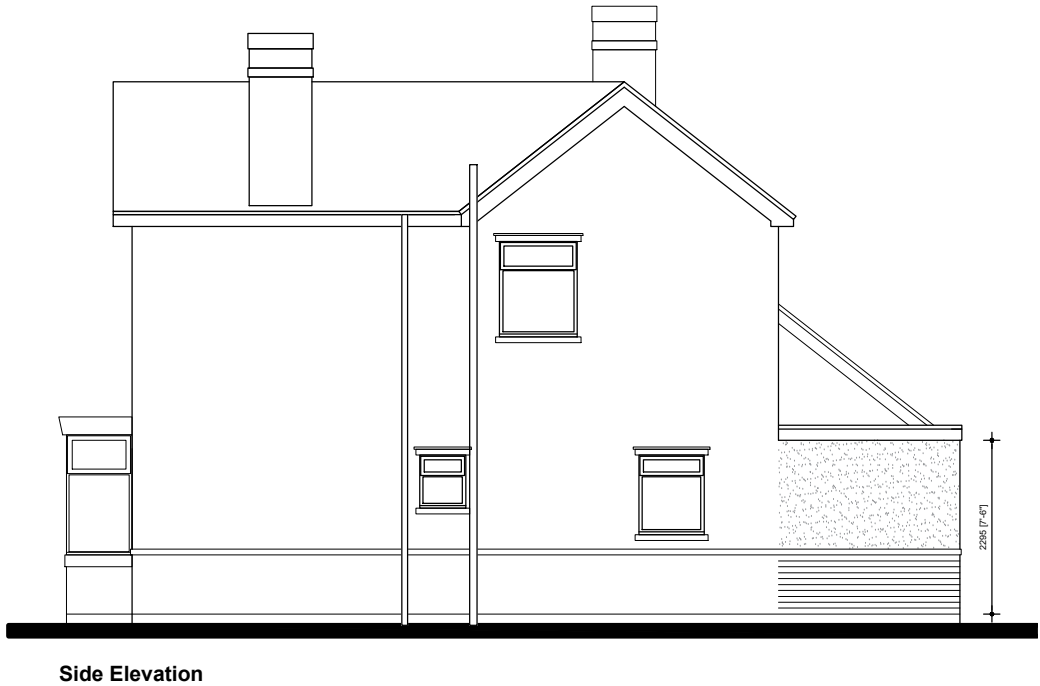

Proposed Elevations

0 500 1000 2000
SCALE: 1:100 @ A3

A+DM
Architecture and Design Management

Drawing Status:
PLANNING

Revision Notes:
Rev.A - 18.11.2025 - Amendments as per meeting with client.
Rev.B - 19.11.2025 - Drawings prepared for Planning.
Rev.C - 20.11.2025 - French doors added to rear elevation.

Client: Mr & Mrs Pickering	
Project: 120 Leicester Road, Hinckley. LE10 1LU	
Drawing Title: Proposed Elevations	
Drawing Number: Pickering-021	Revision: C
Scale: 1:100@A3	Date: November 2025
Drawn By: lgb	Checked By: lgb