


X2 INWARD OPENING TILT & SLIDE UPVC WINDOWS 1000mm W x 1200mm H.

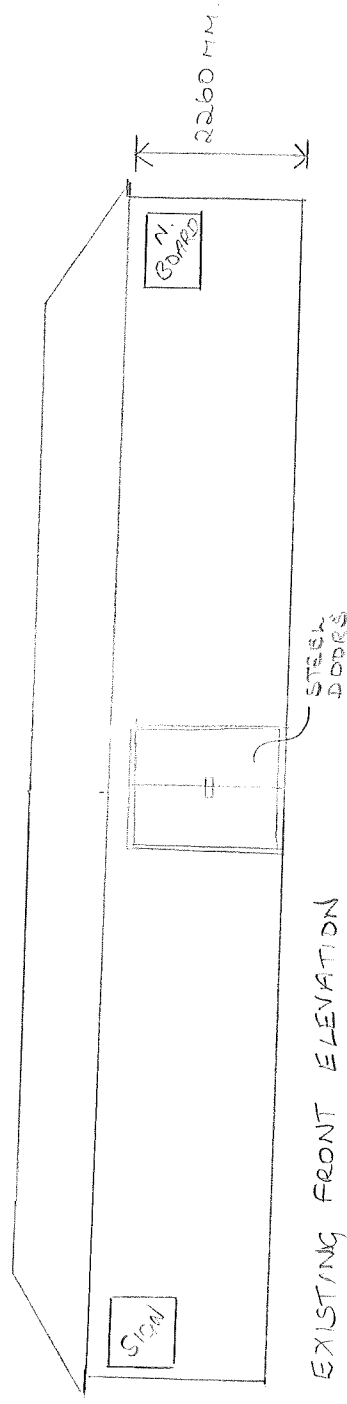

INSTALLATION OF TWO NEW UPVC WINDOWS IN FRONT ELEVATION
OF PAVILION WITH STEEL SECURITY GRILLS OVER TO MATCH DOOR

SCALE 1:100

HINCLEY ROAD PAVILION

BURBAGE PARISH COUNCIL

NOV 2025

