



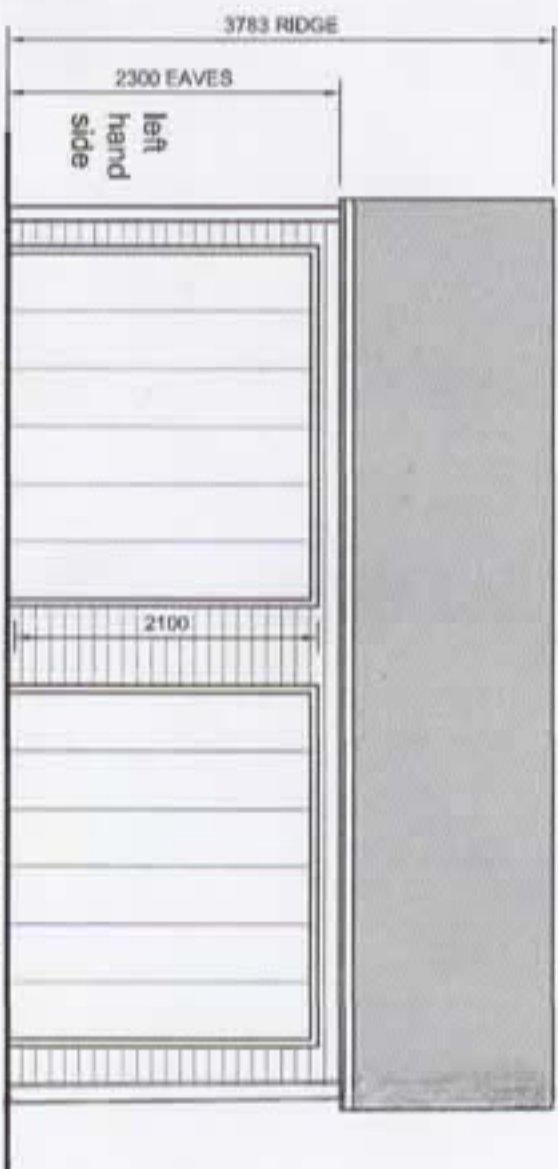

FRONT ELEVATION (1:50)

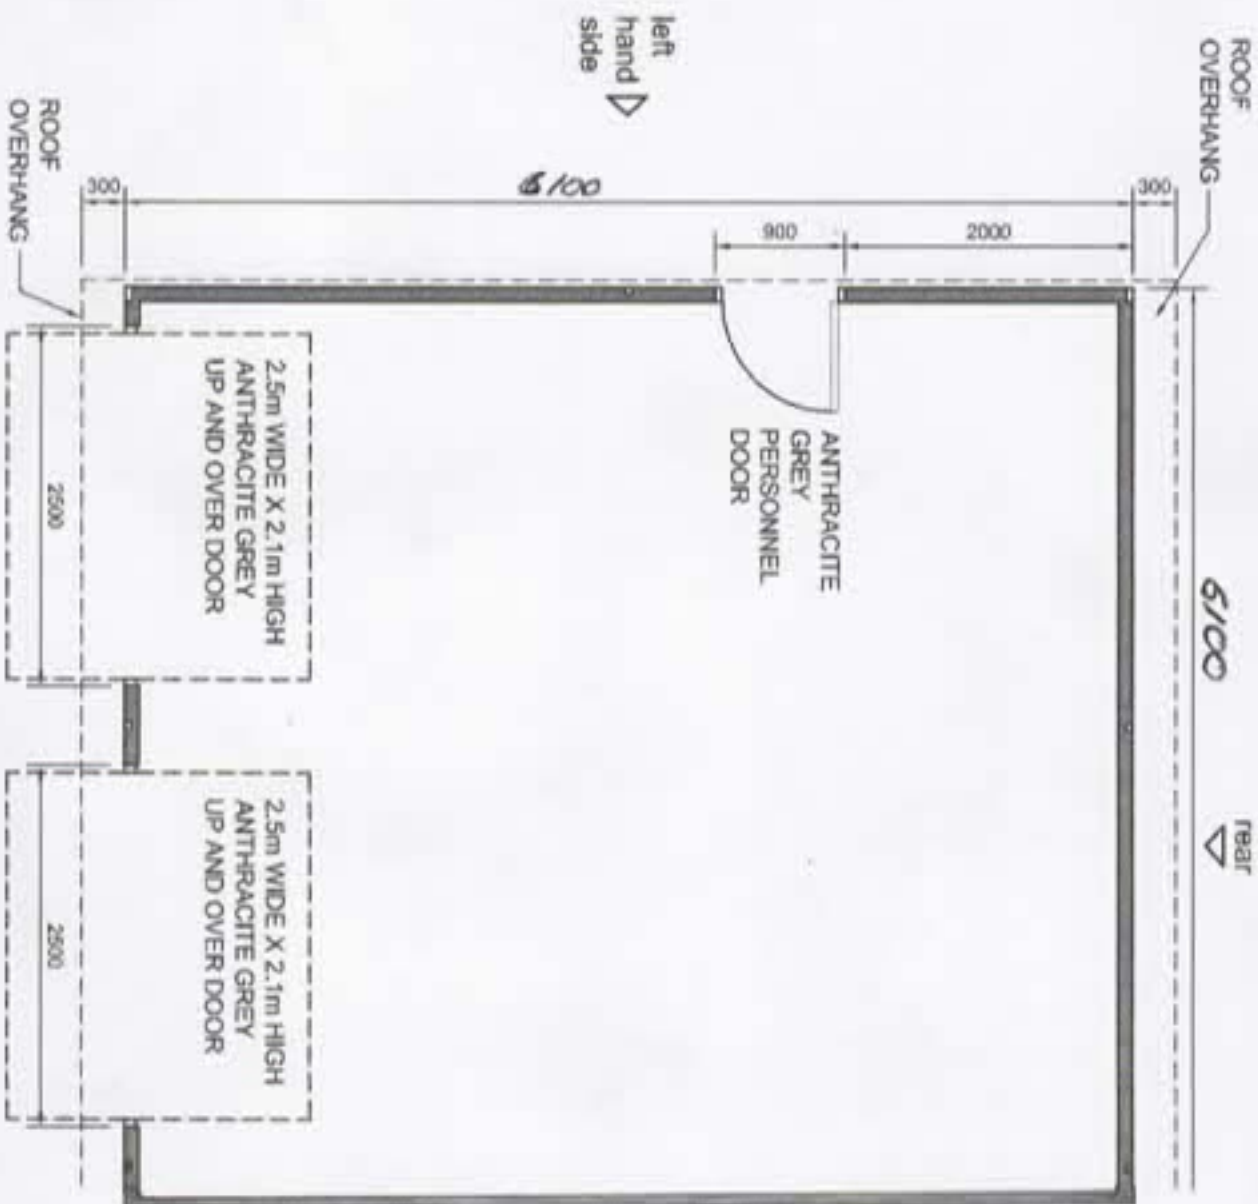

PROPOSED FLOOR PLAN (1:50)



WARWICK
BUILDINGS

Warwick
Buildings

Warwick Buildings, Nightingale Lane,
Long Itchington, Southam,
Warwickshire, CV47 9QL

T: 01926-815757
F: 01926-815162
E: sales@warwickbuildings.co.uk
W: www.warwickbuildings.co.uk

MATERIALS :-
GREY FELT TILE
ROOFING WITH
BLACK GUTTERING,
GREY HEAVY DUTY
BARGE BOARDS,
FEATHER EDGE
TIMBER CLADDING.

Drawing 1 of 2

Customer:	Mr Steven Smart 1 Groby Road, Ratby, Leicester, LE6 0LJ
Drawing No.:	2025-WB-31 sheet 1 of 2
Date Issue:	



Scale 1:50 when printed at A3