




East Elevation 1:100




South Elevation 1:100



West Elevation 1 1:100

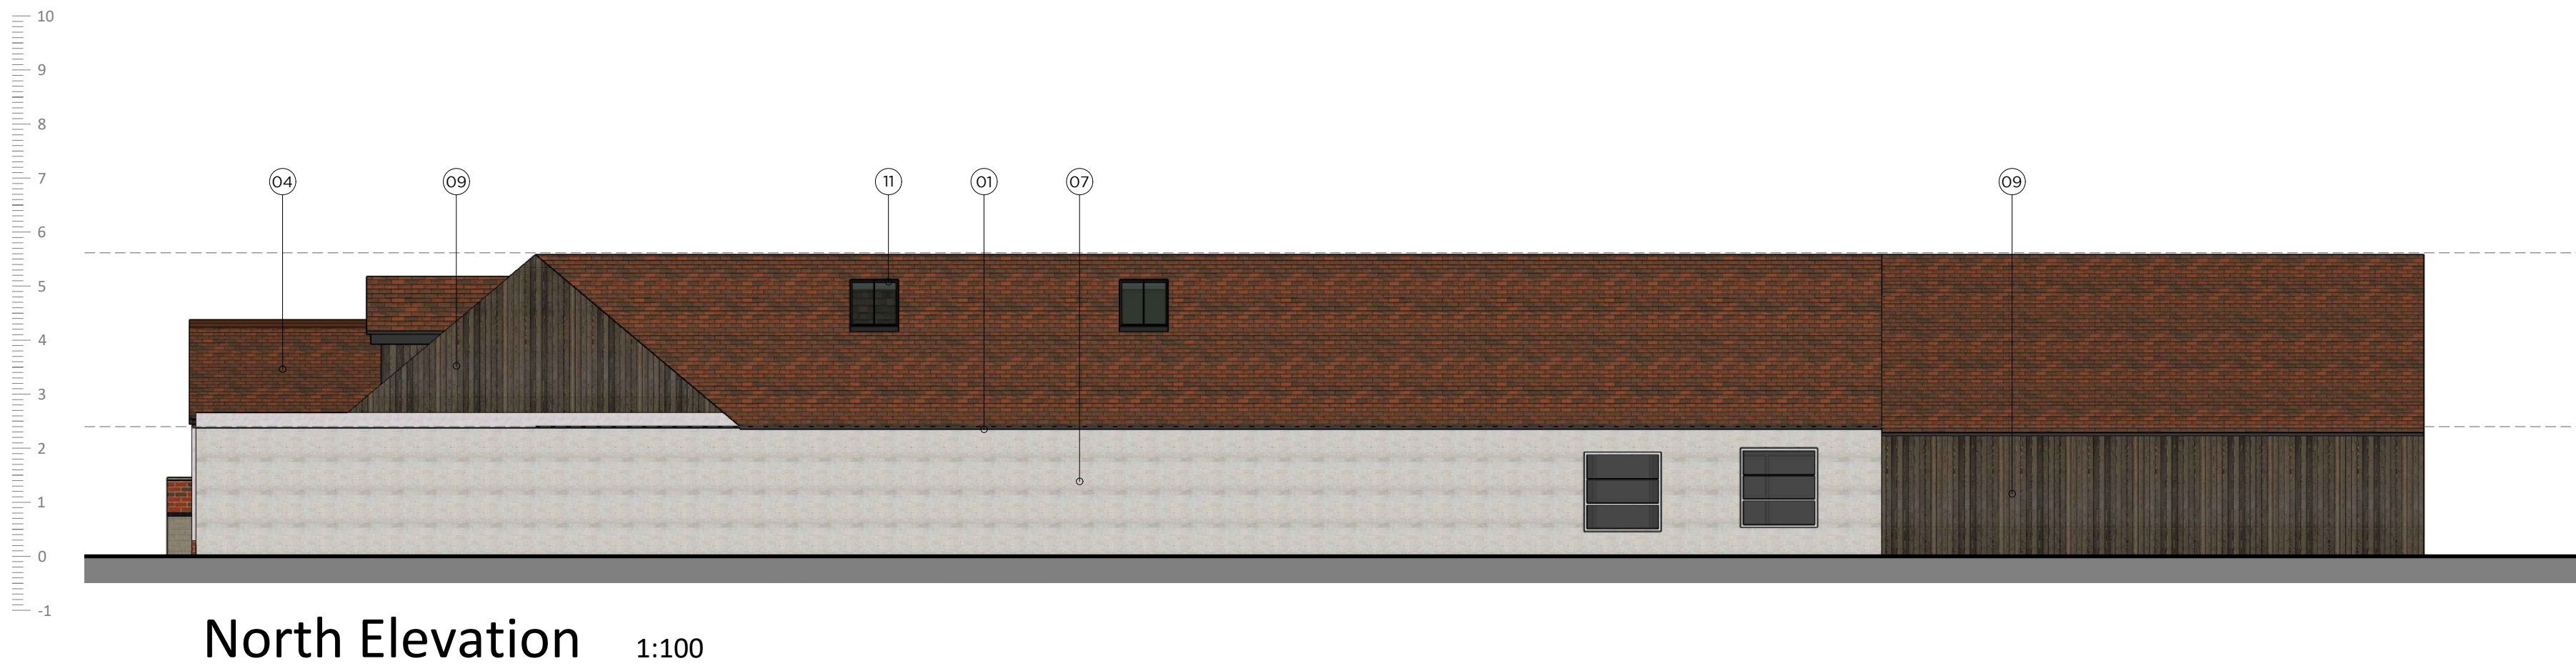

North Elevation 1:100

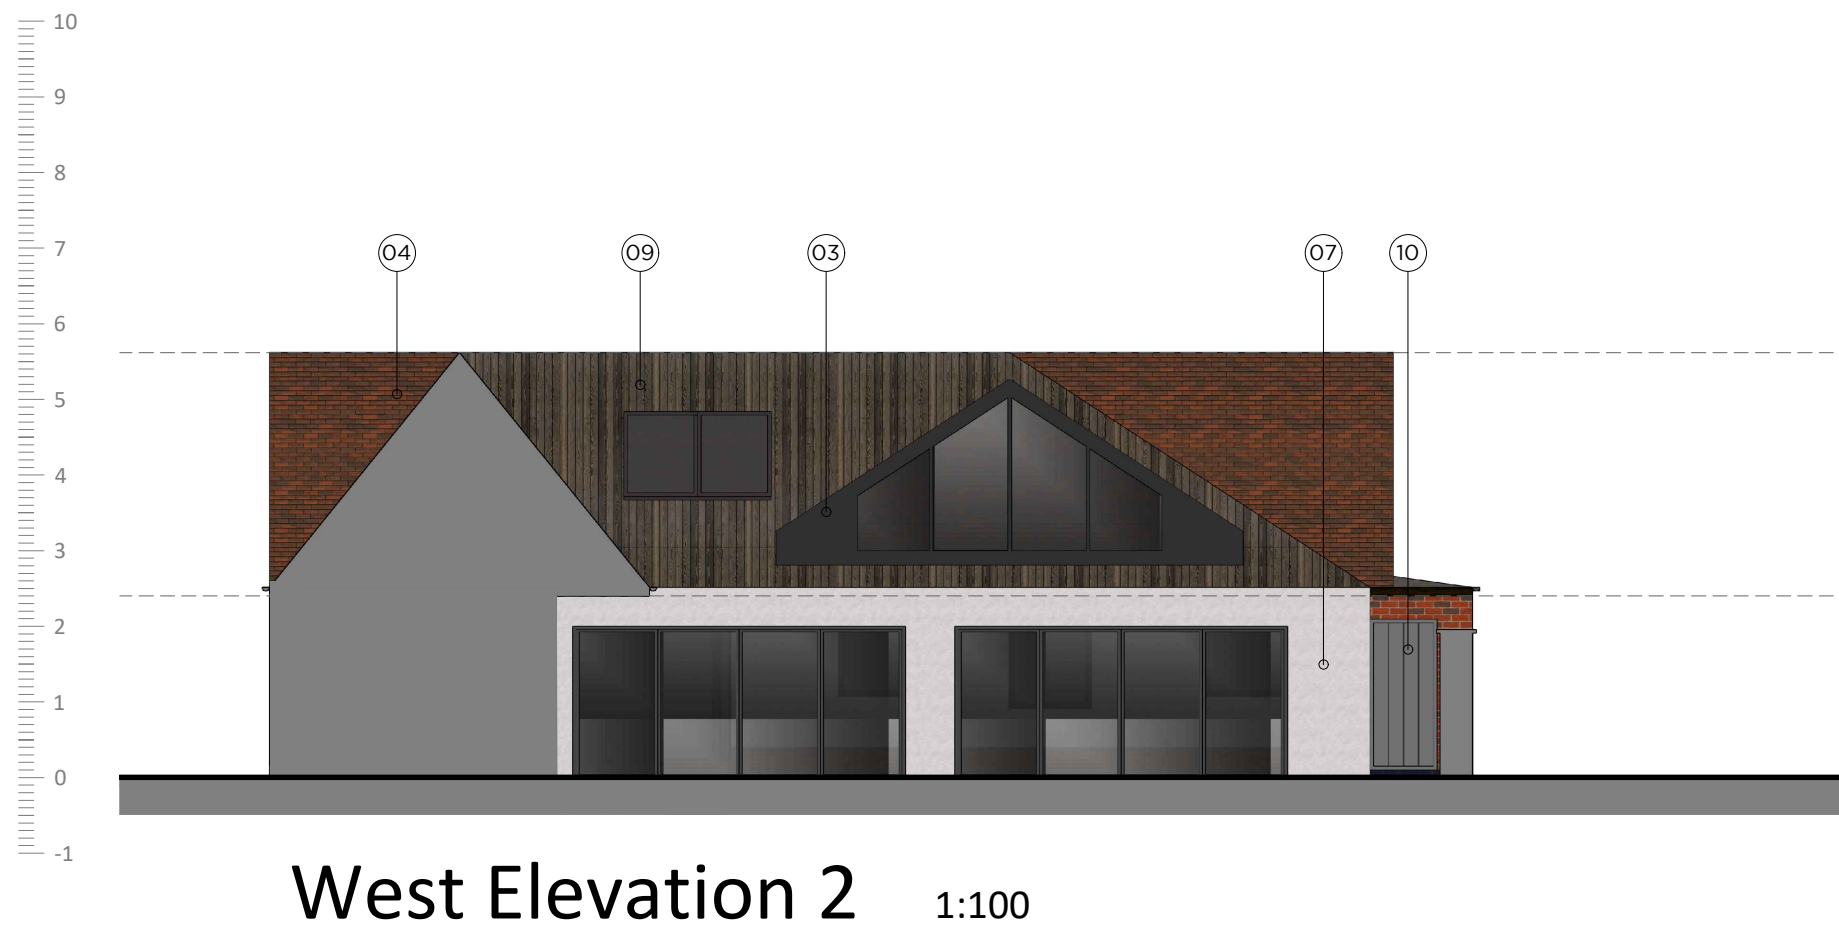


West Elevation 2 1:100

Materials Key:

- 01 Black rainwater goods (as existing)
- 02 Existing red brick
- 03 Black window frames
- 04 Clay roof tiles (as existing)
- 05 Garage timber doors as existing
- 06 New dormers with frames to match existing
- 07 White render (as existing)
- 08 Fascia / verge boards (as existing)
- 09 Timber cladding
- 10 Grey door
- 11 New rooflight
- 12 Dark grey garage doors

Key Plan:

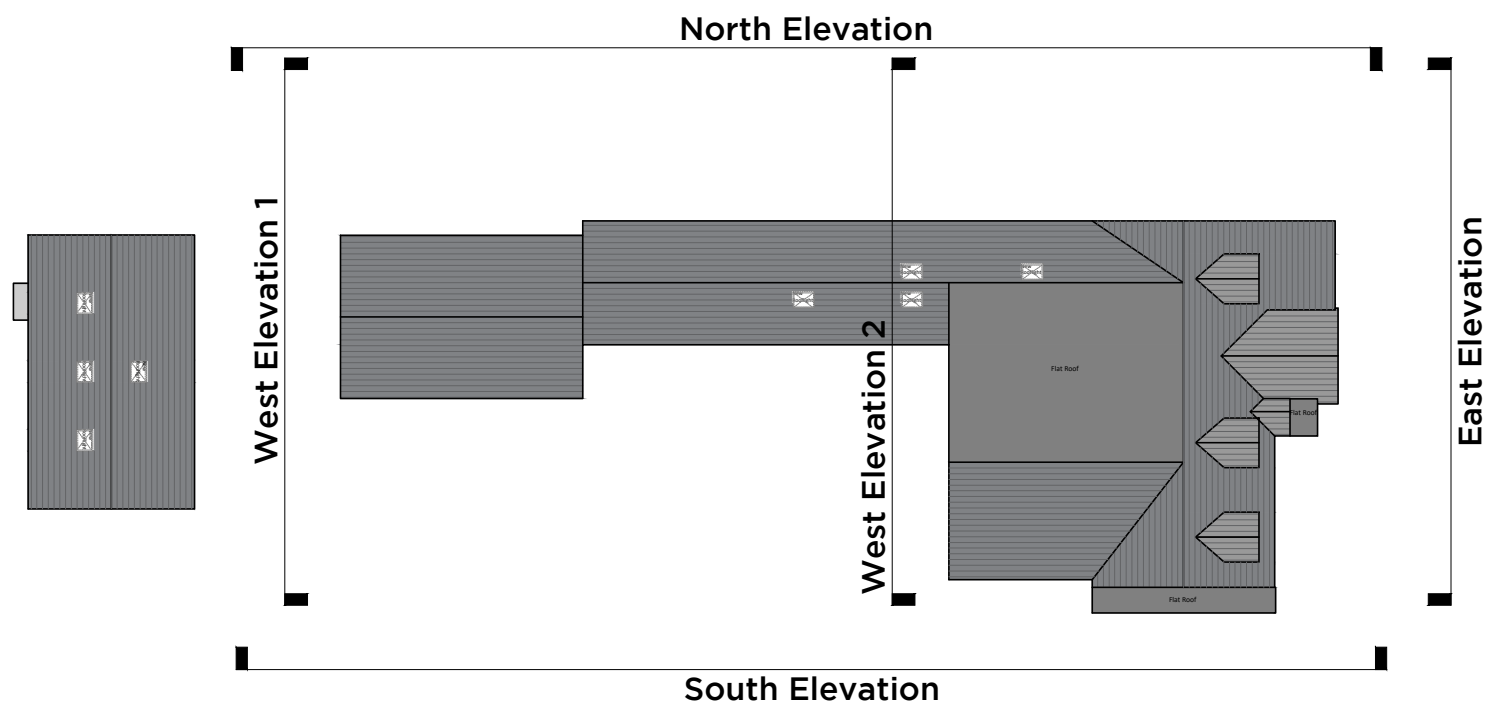

Revisions

Date	Notes	By
-	-	-

Drawing: Proposed Elevations

Project: Elstree, Ratby Lane,
Markfield, LE67 9RJ

Drawing no: P120

FOR PLANNING

Drawn by: DS Checked: DS
Scale: 1:100@A1 Date: 28/05/2026

0 1 5 10
Metres at scale 1:100

S&I
architecture