


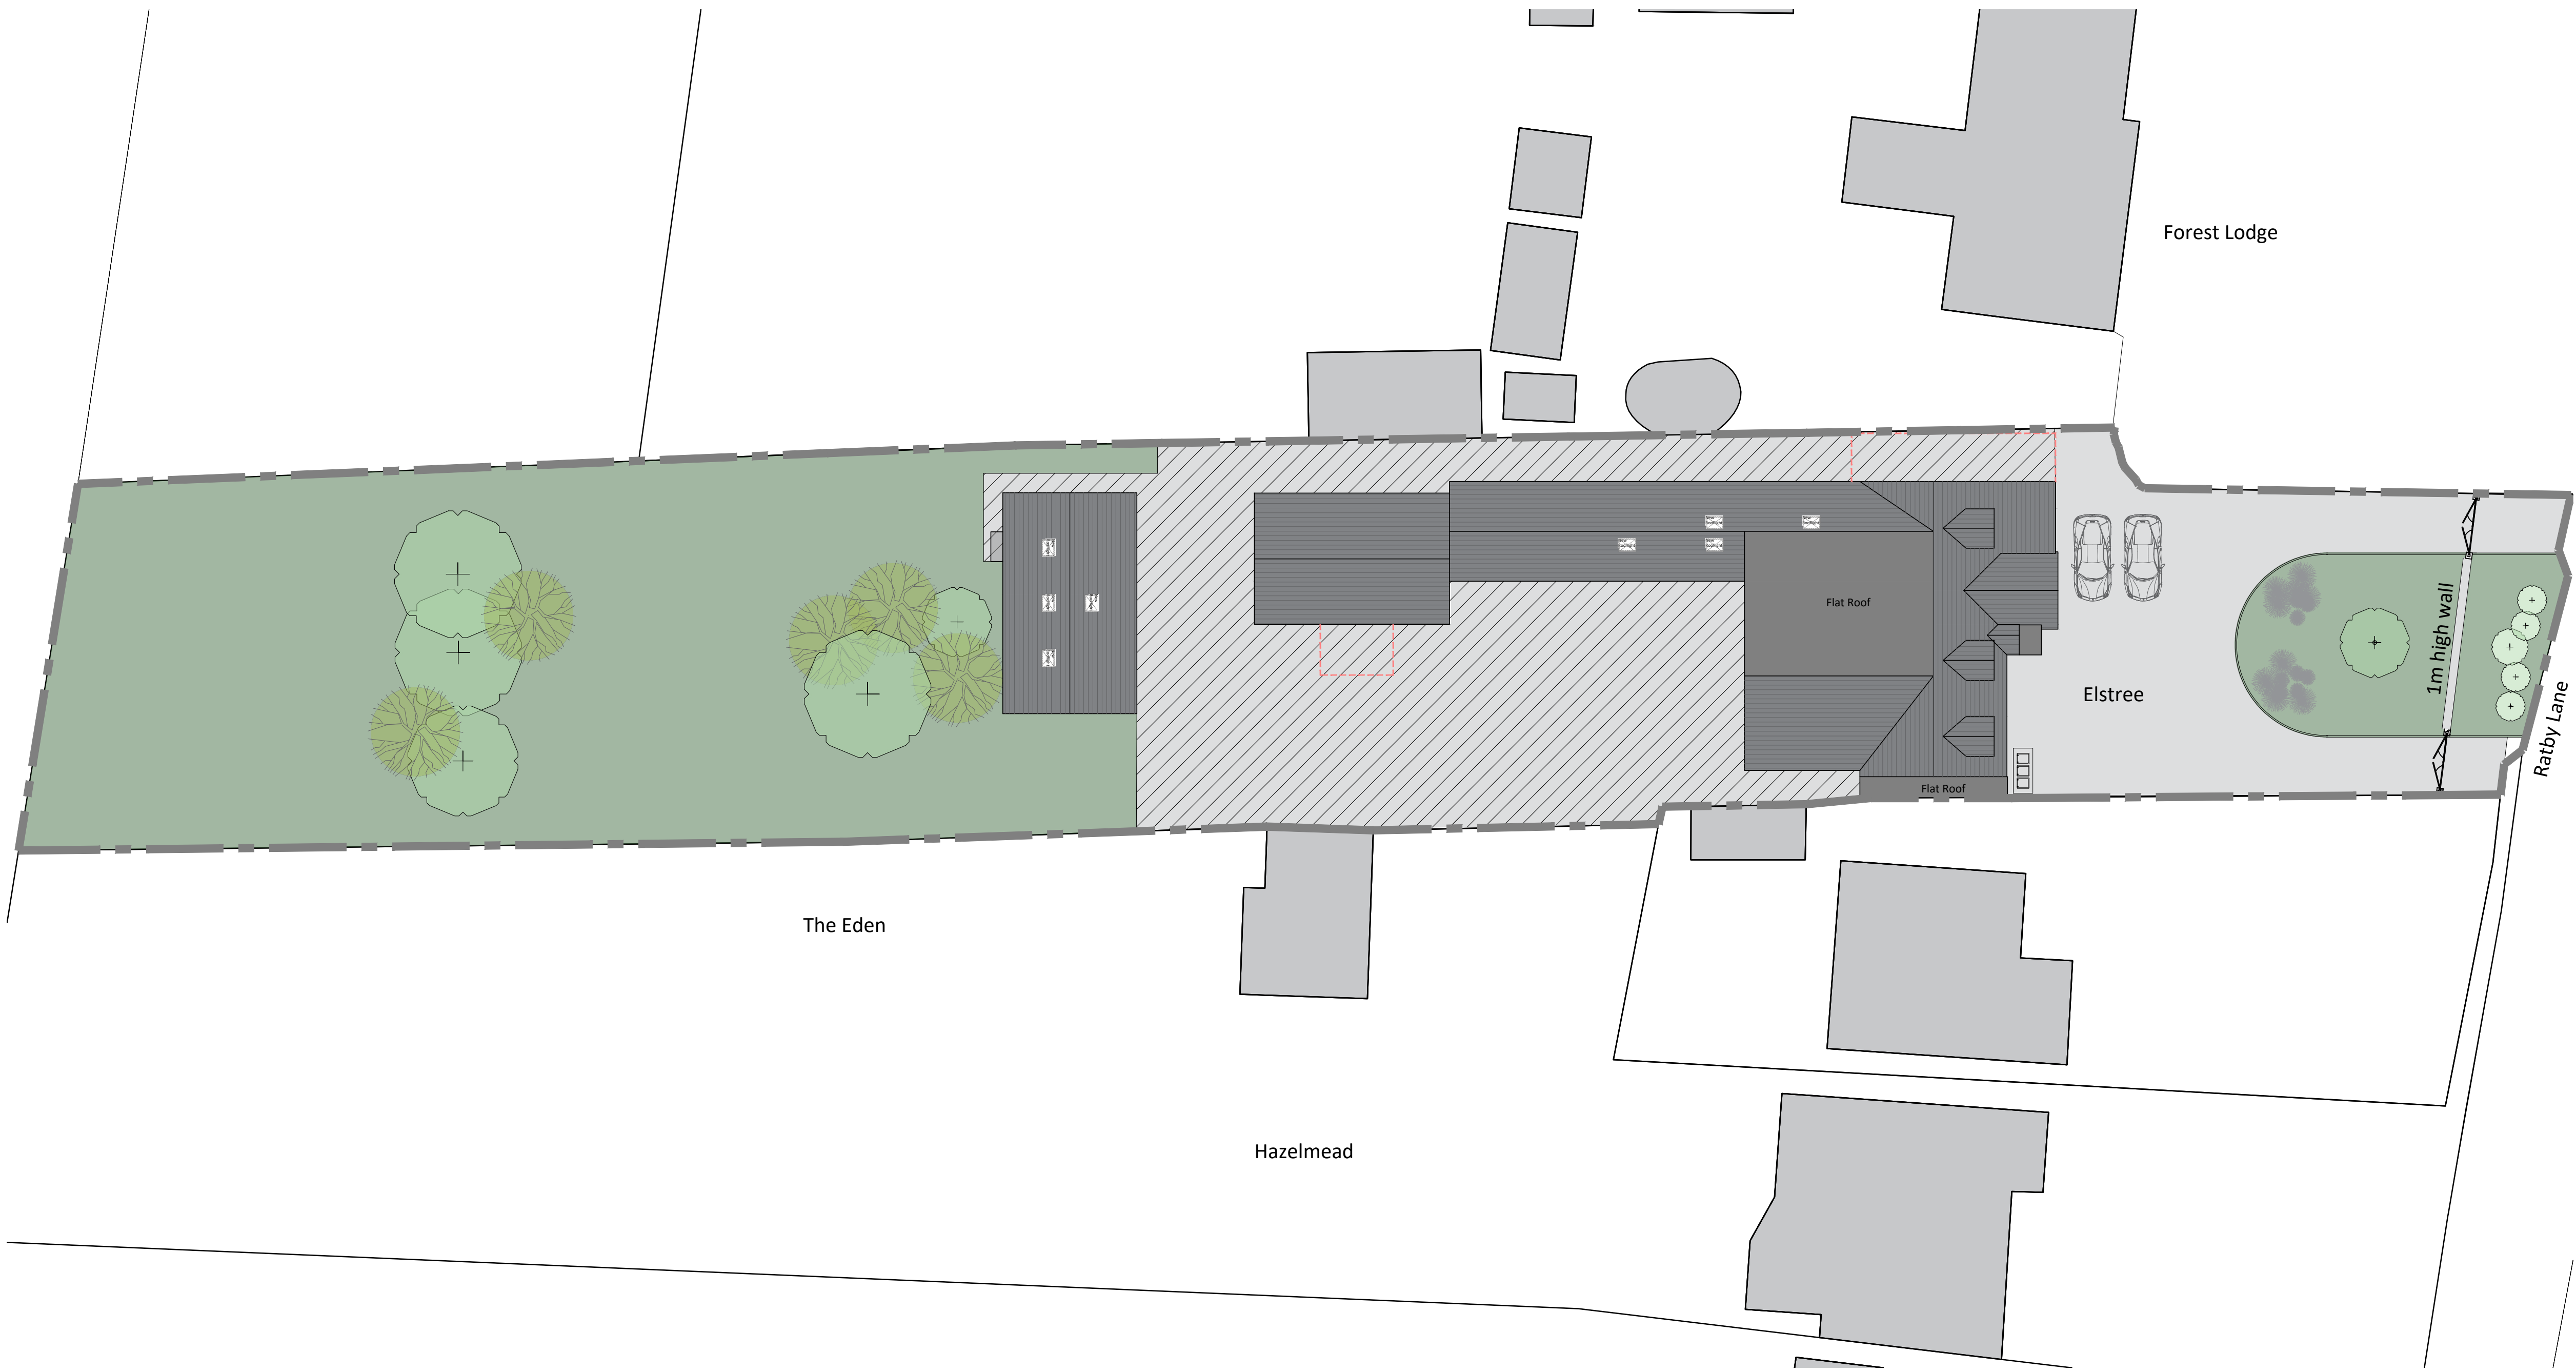

Proposed Site and Roof Plan 1:200

Revisions		
Date	Notes	By

- Legend:
- Proposed
 - New proposed external wall
 - Existing elements to be removed
 - Indicative Outline of Existing Trees
 - Proposed Soft Landscaping
 - Permeable paving
 - Proposed Refuse Store

Drawing: Proposed Site and Roof Plan

Project: Elstree, Ratby Lane, Markfield, LE67 9RJ

Drawing no: P100

FOR PLANNING

Drawn by: DS Checked: DS
Scale: 1:200@A1 Date: 28/05/2026



0 5 10 20
Metres at scale 1:200