






East Elevation 1:100

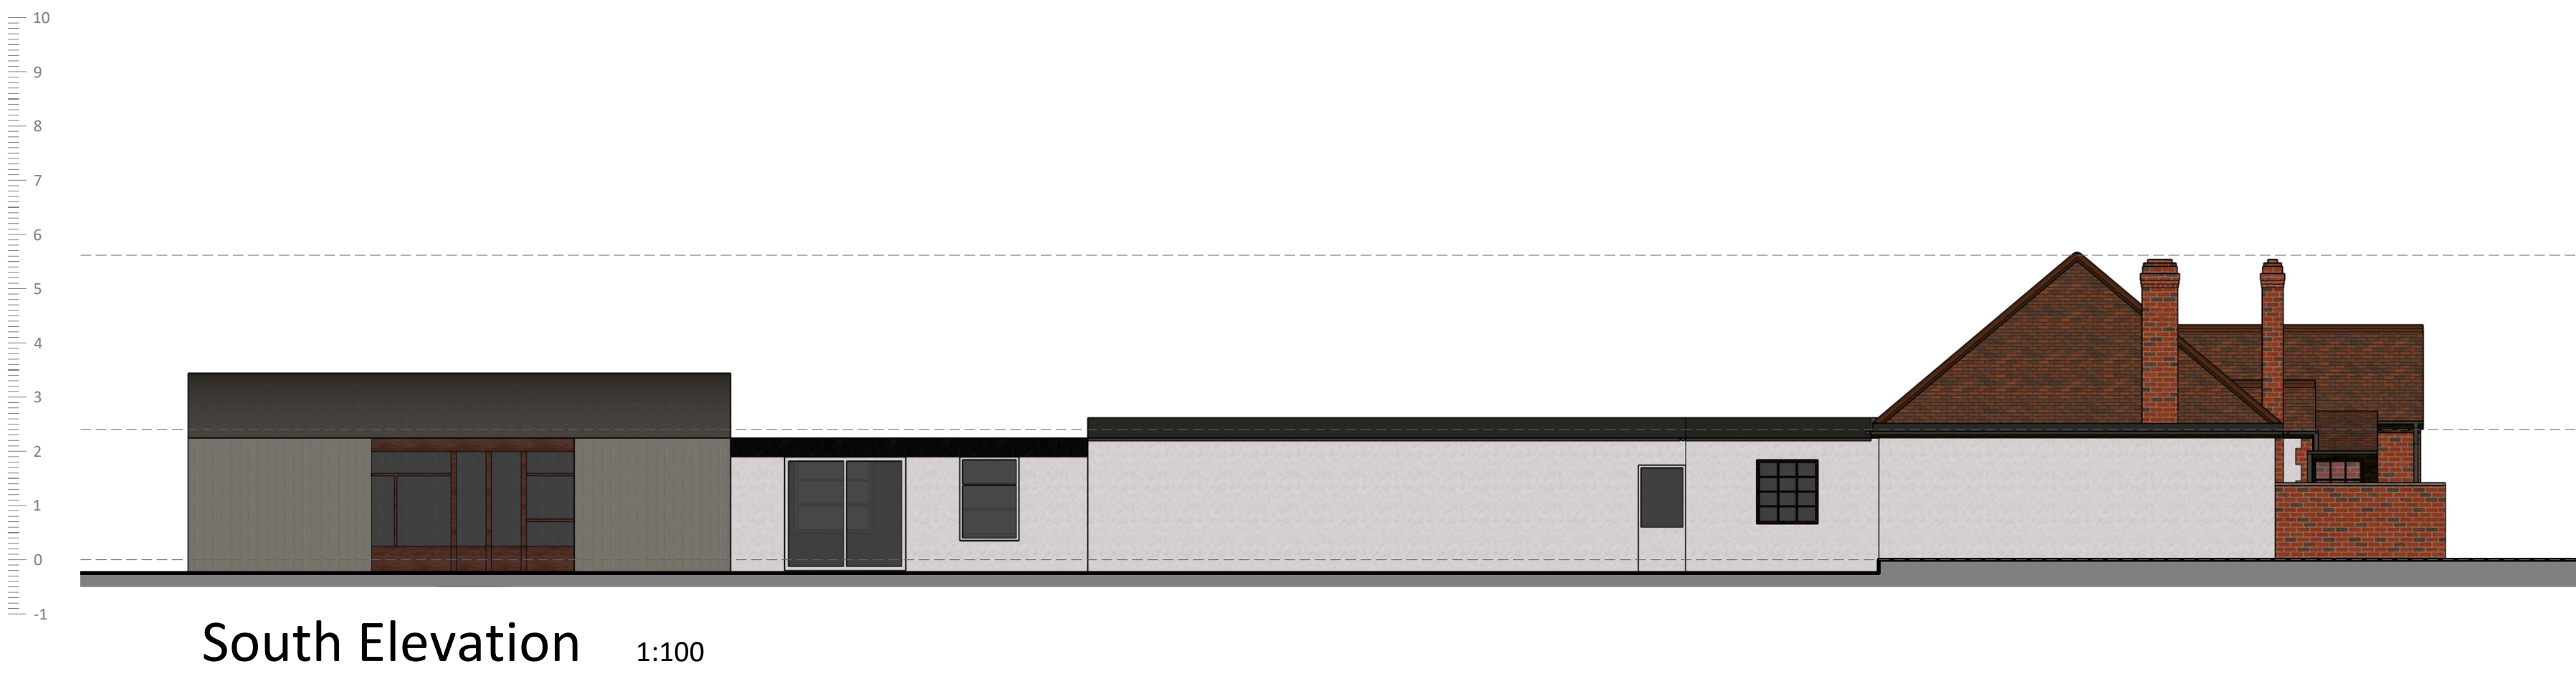


South Elevation 1:100

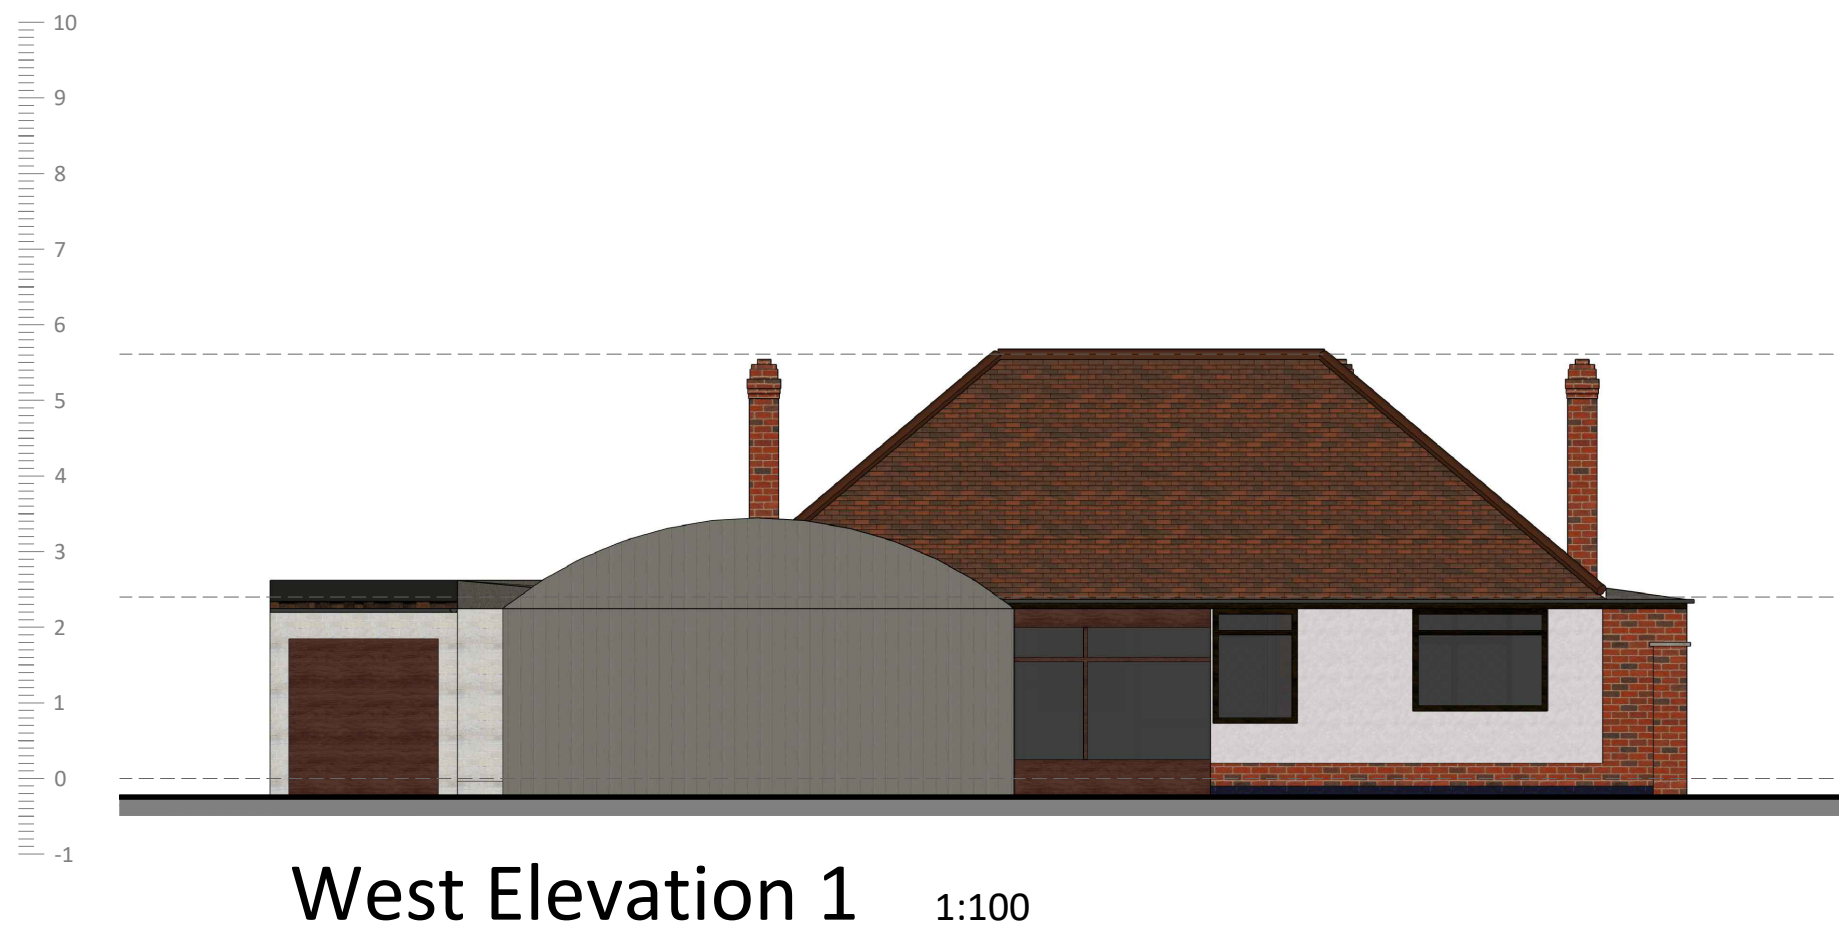


West Elevation 1 1:100

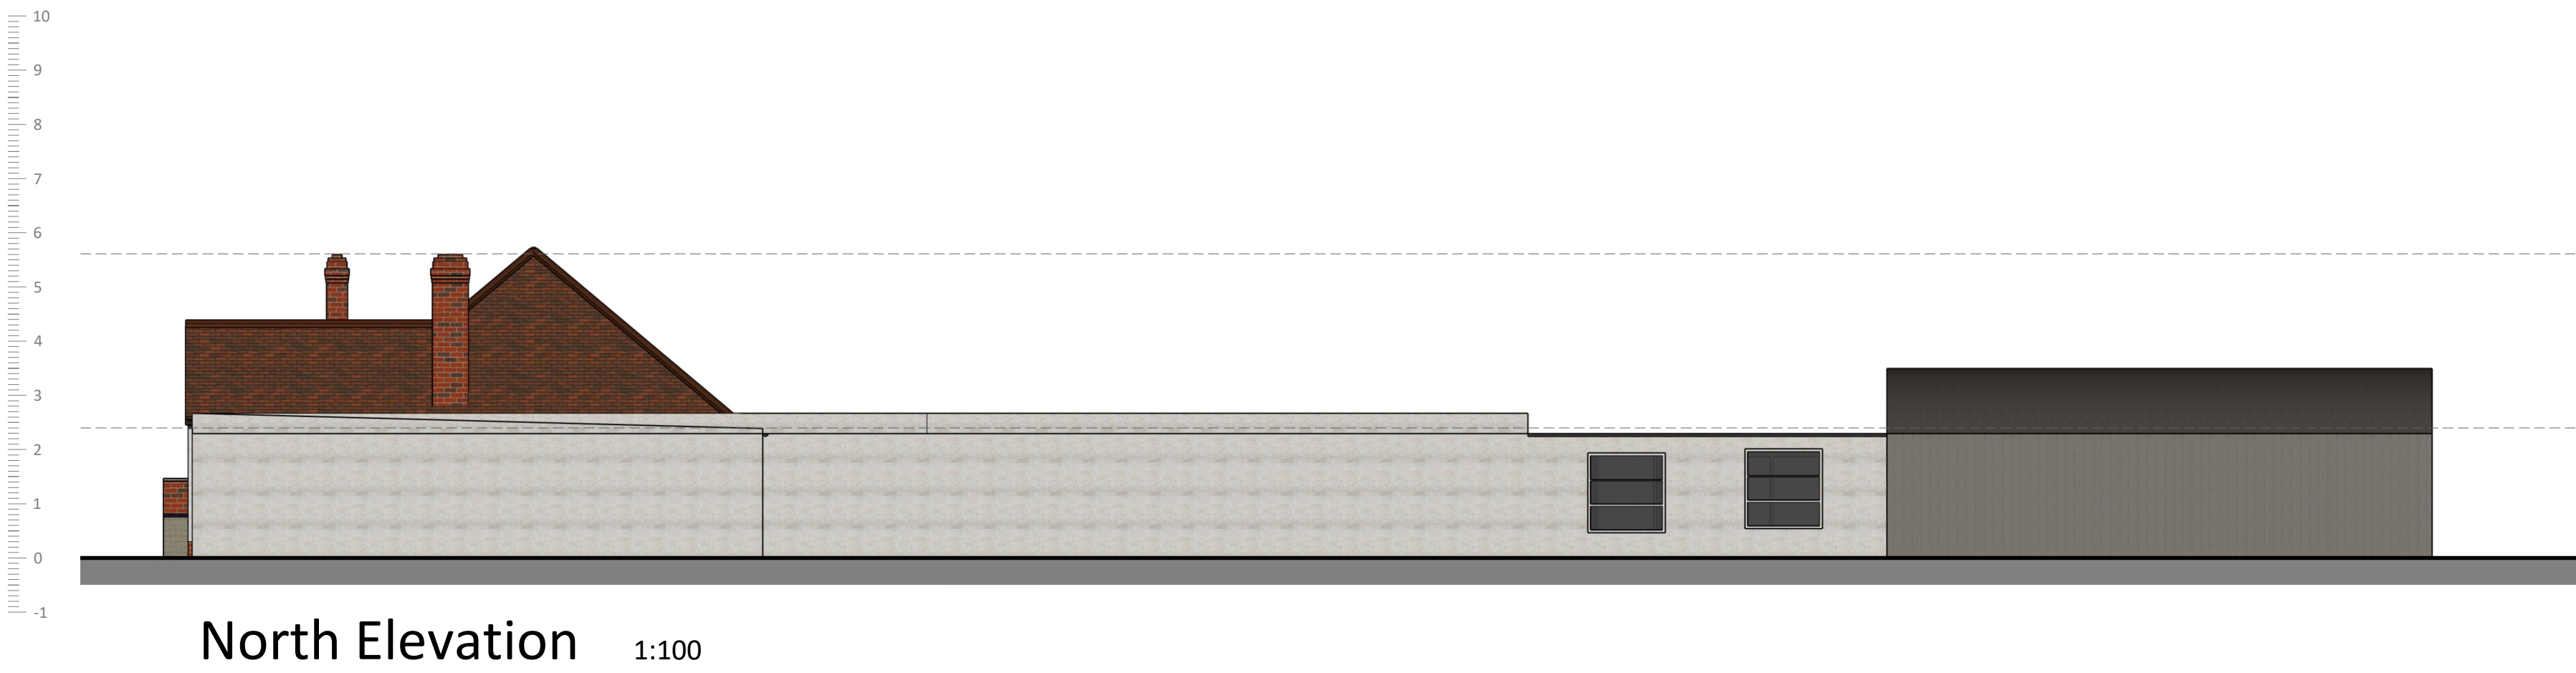

North Elevation 1:100

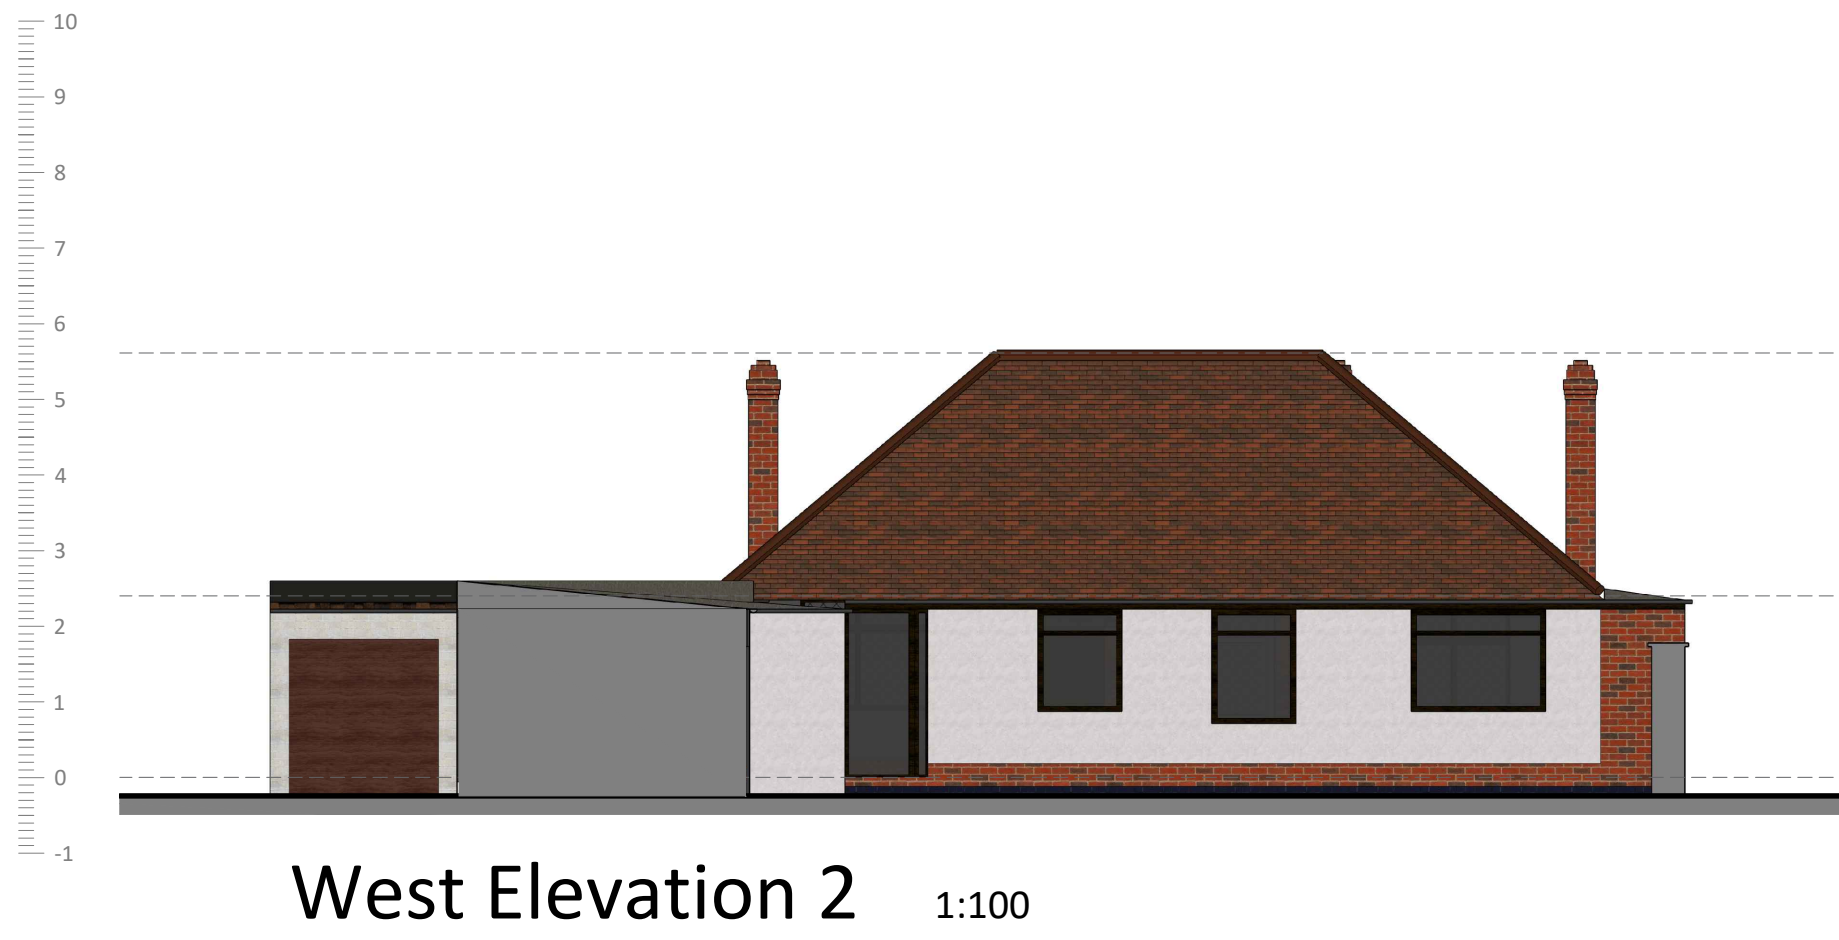

West Elevation 2 1:100

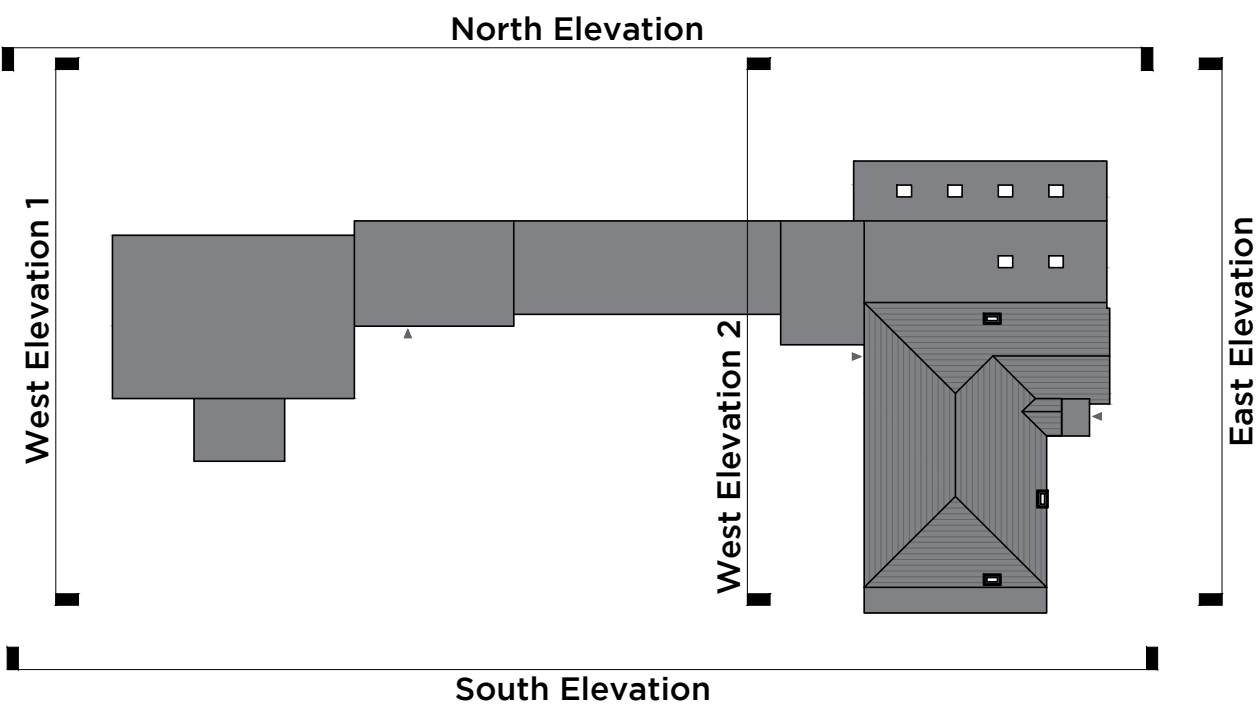

Key Plan

Revisions		
Date	Notes	By
-	-	-

Drawing: Existing Elevations

Project: Elstree, Ratby Lane,
Markfield, LE67 9RJ

Drawing no: P030

FOR PLANNING

Drawn by: DS Checked: DS
Scale: 1:100@A1 Date: 28/05/2026

