




EXISTING

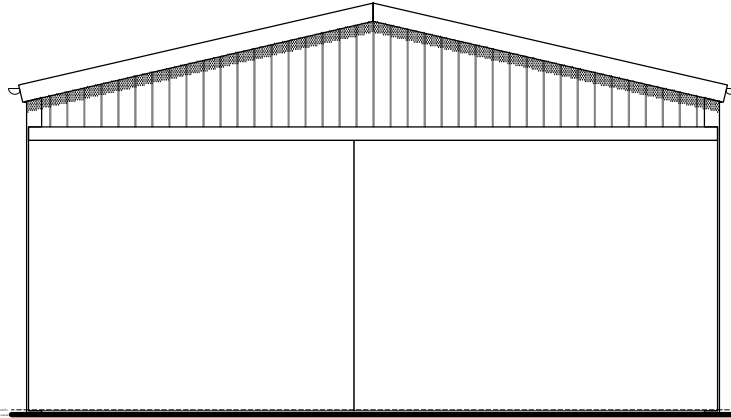


FRONT ELEVATION
(NORTH FACING)

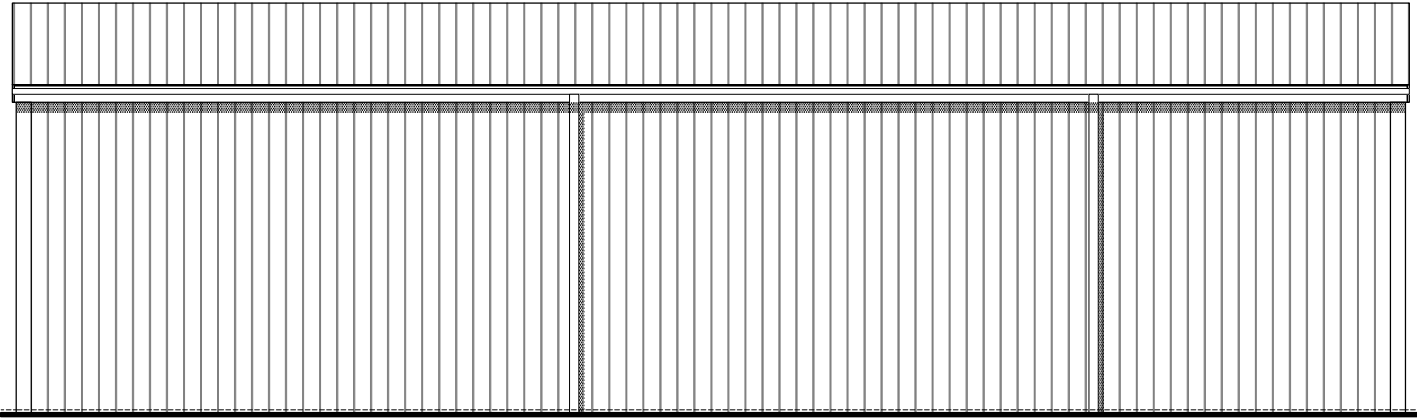


SIDE ELEVATION
(EAST FACING)

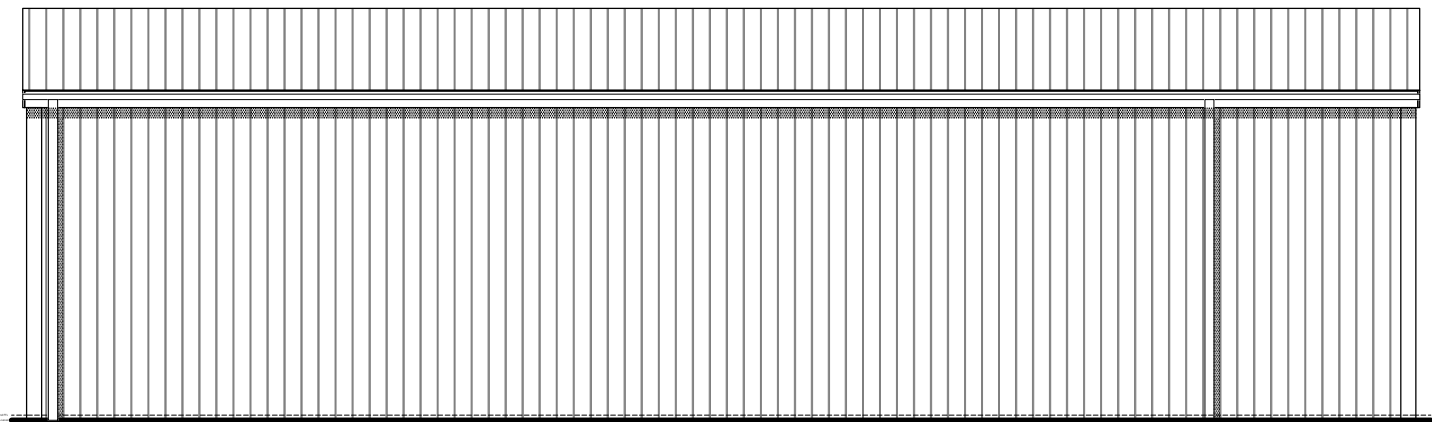

SIDE ELEVATION
(WEST FACING)

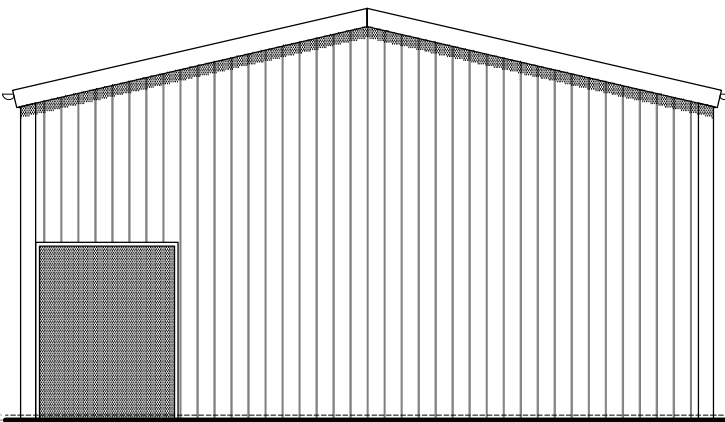


REAR ELEVATION
(SOUTH FACING)

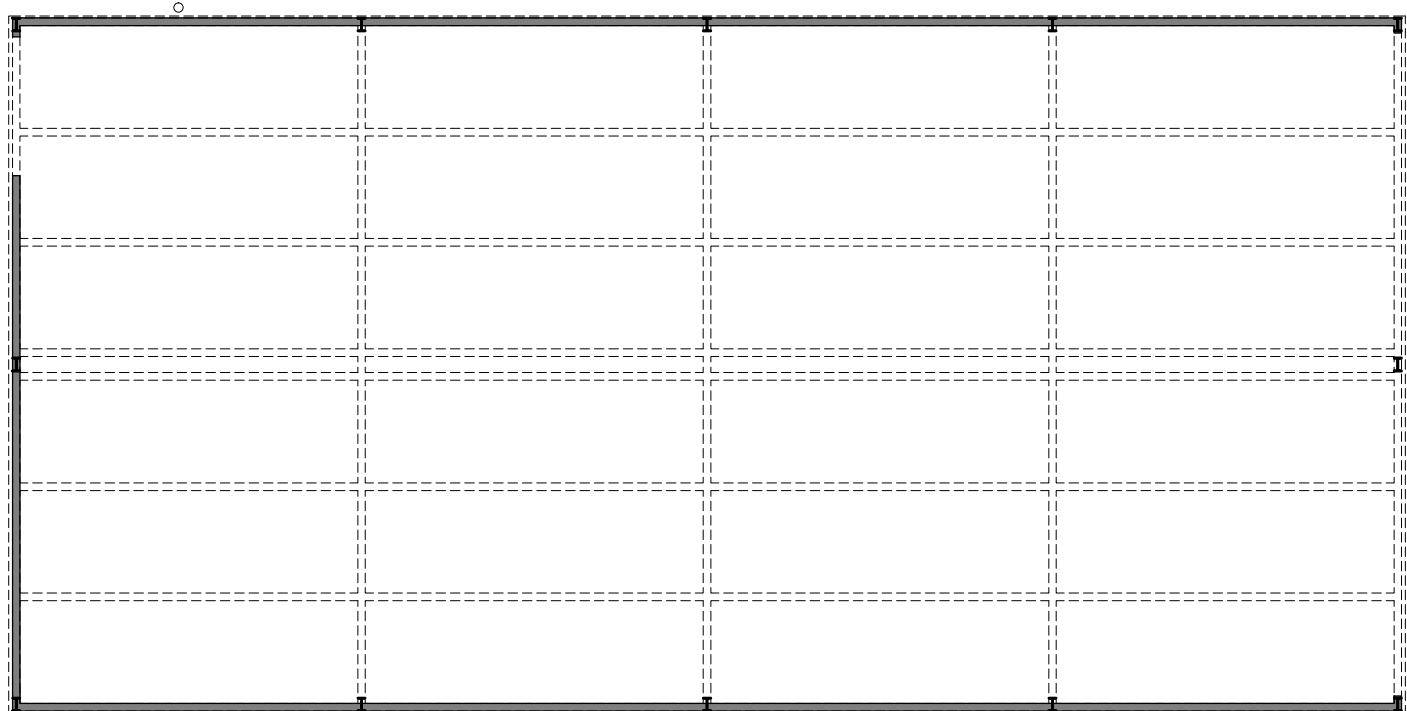


FLOOR PLAN


PROPOSED

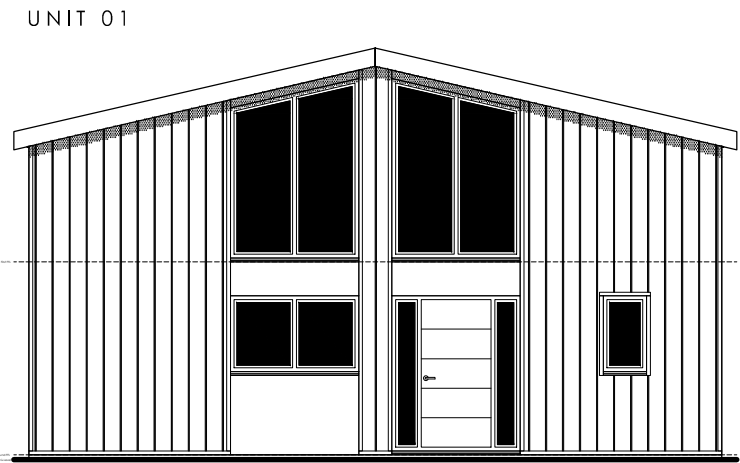

FRONT ELEVATION
(NORTH FACING)

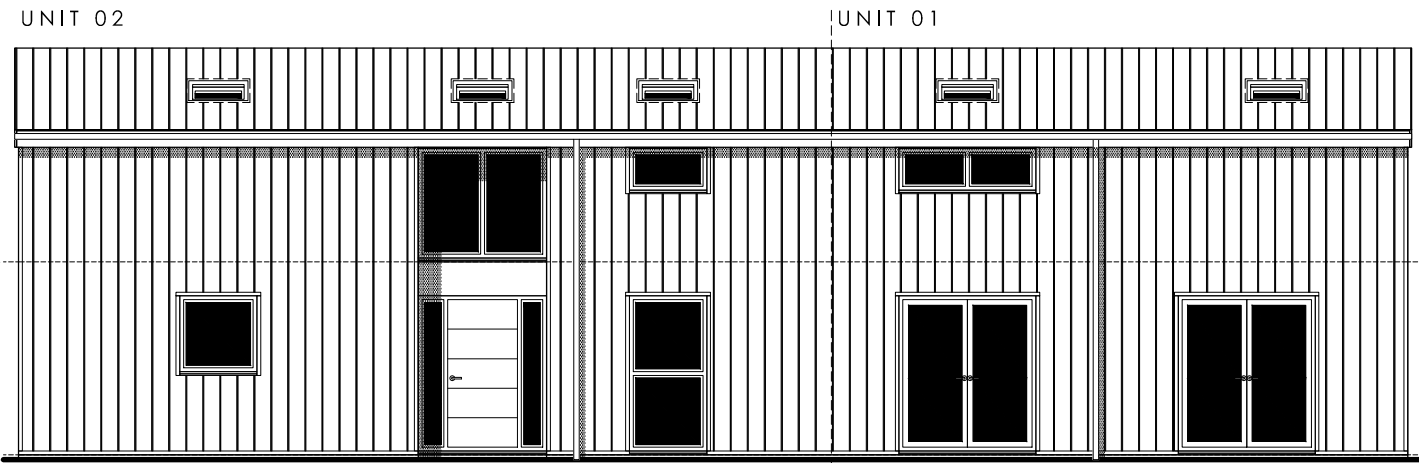


SIDE ELEVATION
(EAST FACING)

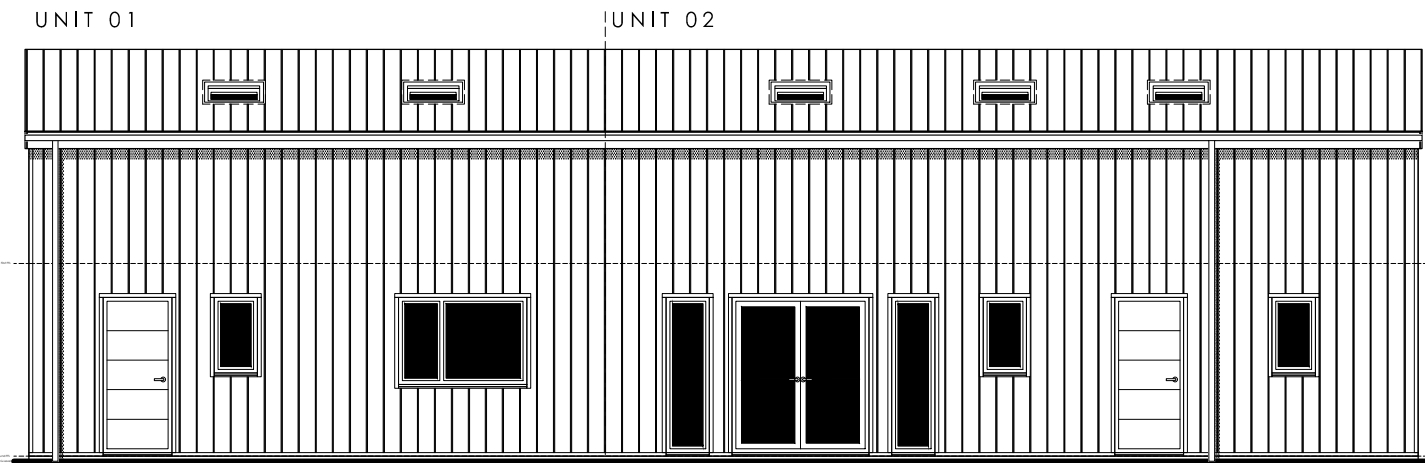


SIDE ELEVATION
(WEST FACING)



REAR ELEVATION
(SOUTH FACING)

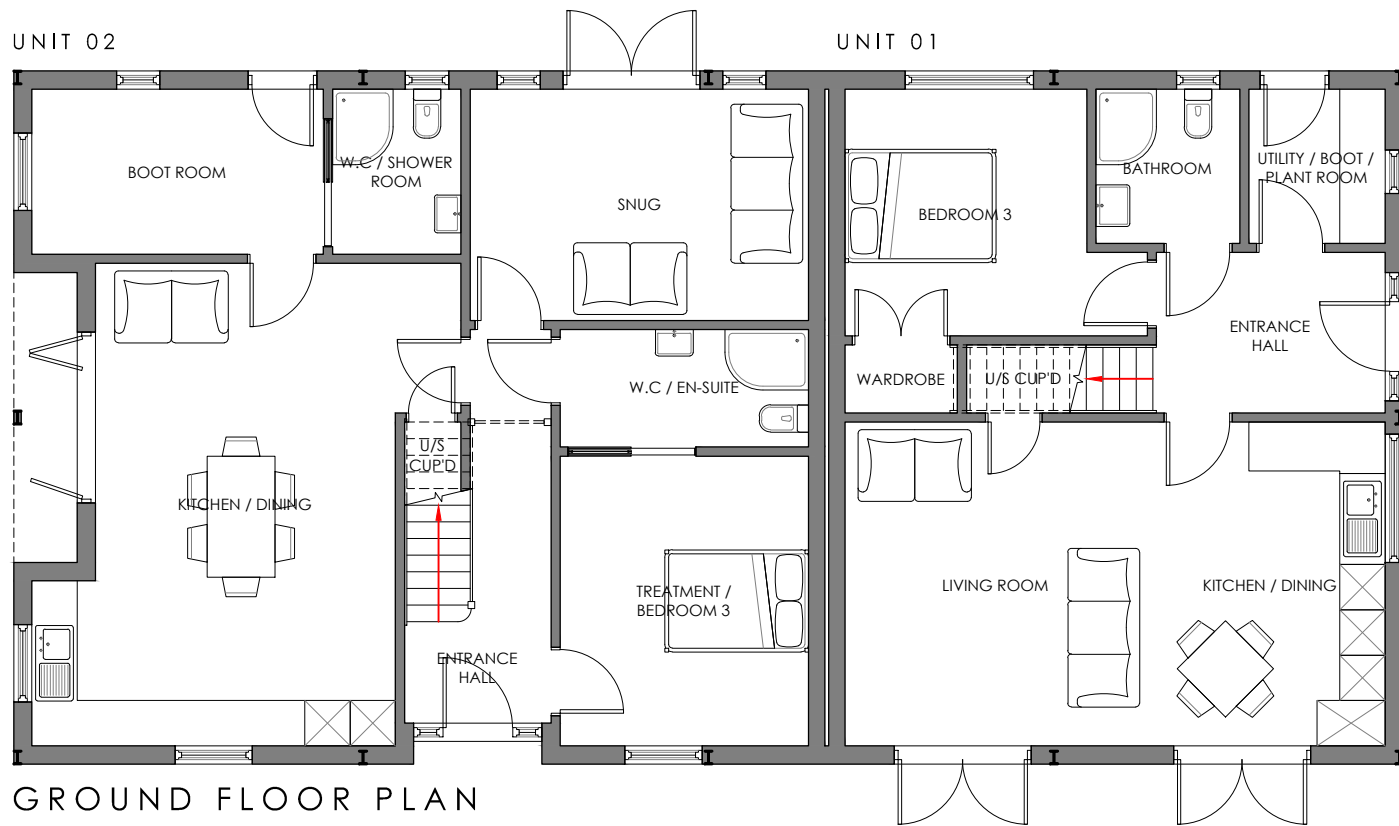

GROUND FLOOR PLAN


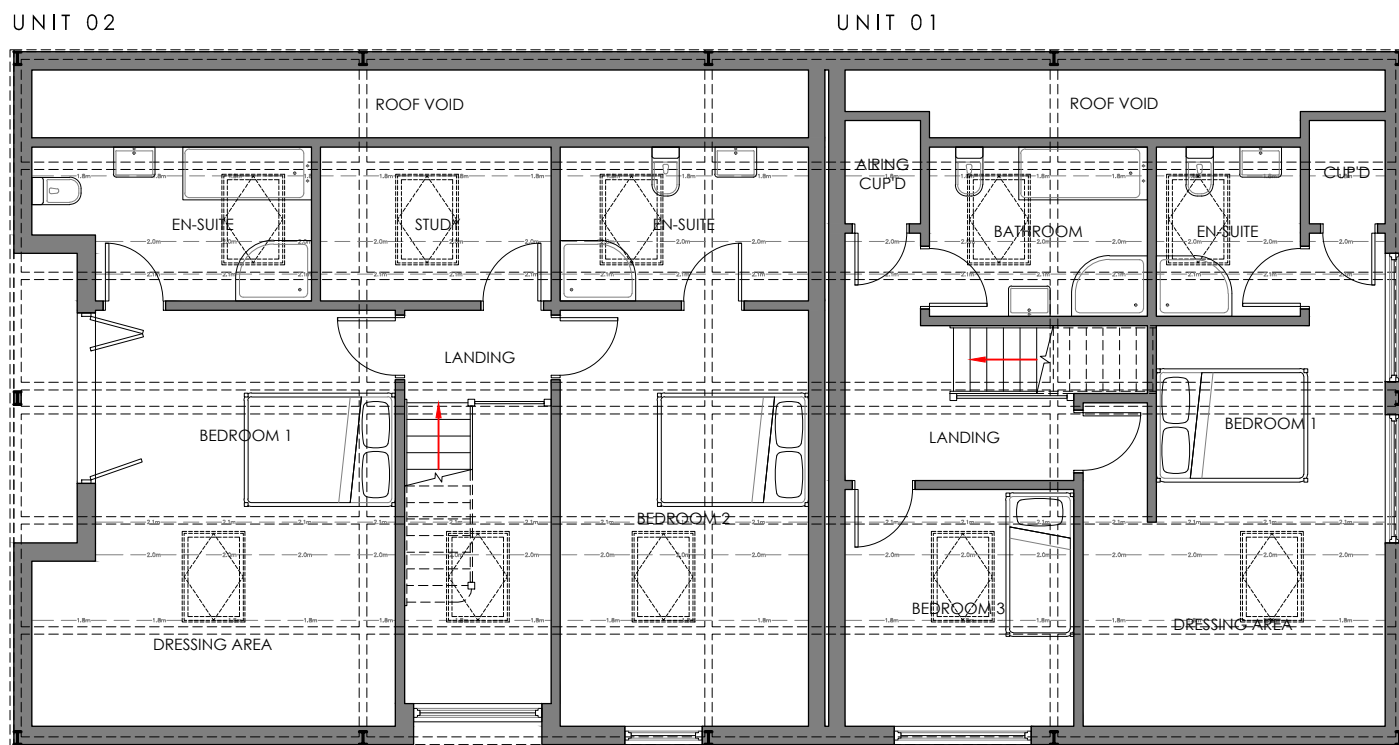


FIRST FLOOR PLAN

Note:

All dimensions must be checked on site and not scaled from this drawing. Drawings and designs are subject to Engineer's comments

This drawing, its contents and all information relating to the design herein depicted is the copyright of Benchmark Design Build Ltd. It may be used once only for its intended purpose under a contract with Benchmark Design Build Ltd or Benchmark Design & Build LLP. This drawing and information shall not be used in connection with the erection in full or part of this building unless the building is to be erected or the components supplied by Benchmark Design Build Ltd.

 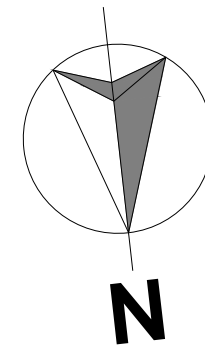

REVISION:

PLANNING

PROJECT NAME:

LAND ADJACENT TO No. 45 BAGWORTH ROAD, NEWBOLD HEATH

CLIENT:

Mr & Mrs S. KIRBY

DRAWING TITLE:

EXISTING & PROPOSED FLOOR PLANS AND ELEVATIONS

DRAWING SCALE(S):

1:100 @ A1

DRAWING No:

SK-PL-002.1



Benchmark Design Build Ltd

DESIGN STUDIO, SUITE 9,
M54 SPACE CENTRE, HALESFIELD 8, TELFORD,
SHROPSHIRE, TF7 4QH
T: 0800 060 7920 01746 762 222
W: WWW.BENCHMARKDESIGN.CO.UK
E: STUDIO@BENCHMARKDESIGN.CO.UK

DATE:

OCT. 2024

DRAWN BY:

A.H

CHECKED BY:

M.T

REVISION:

*