


This contract is responsible to ensure that no products are to be utilized that do not comply with relevant British and/or European Standards and/or Codes of Practice, CEN and European Construction Regulations, or which are not approved by the relevant authorities. The contractor is responsible for ensuring that all materials and products used are of the highest quality and are suitable for the intended use. 

SCHEDULE OF MATERIALS


- A FACING BRICKWORK TO MATCH EXISTING
 - B ALUMINIUM FRAMED POWDER COATED EXISTING
 - C FELTED/METAL DECK FLAT ROOF SYSTEM BY SPECIALIST
 - D ALUMINIUM POWDER COATED RAINWATER DOWNPIPES
- All materials subject to local planning authority approval prior to placement of orders or implementation on site

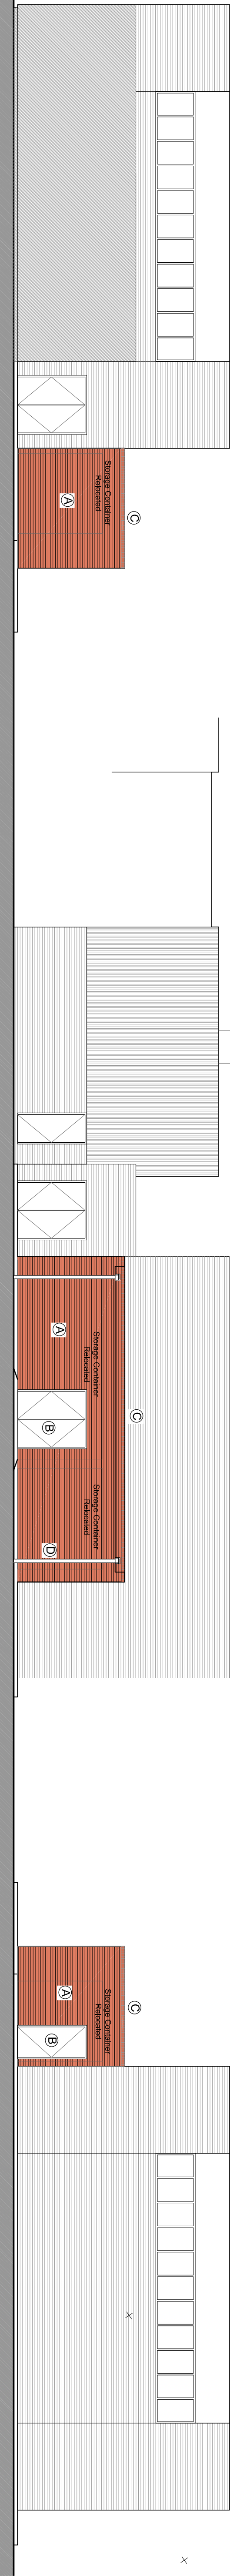


E7 Proposed Elevation E7
701 (SCALE 1:100)

E6 Proposed Elevation E6
701 (SCALE 1:100)

E5 Proposed Elevation E5
701 (SCALE 1:100)

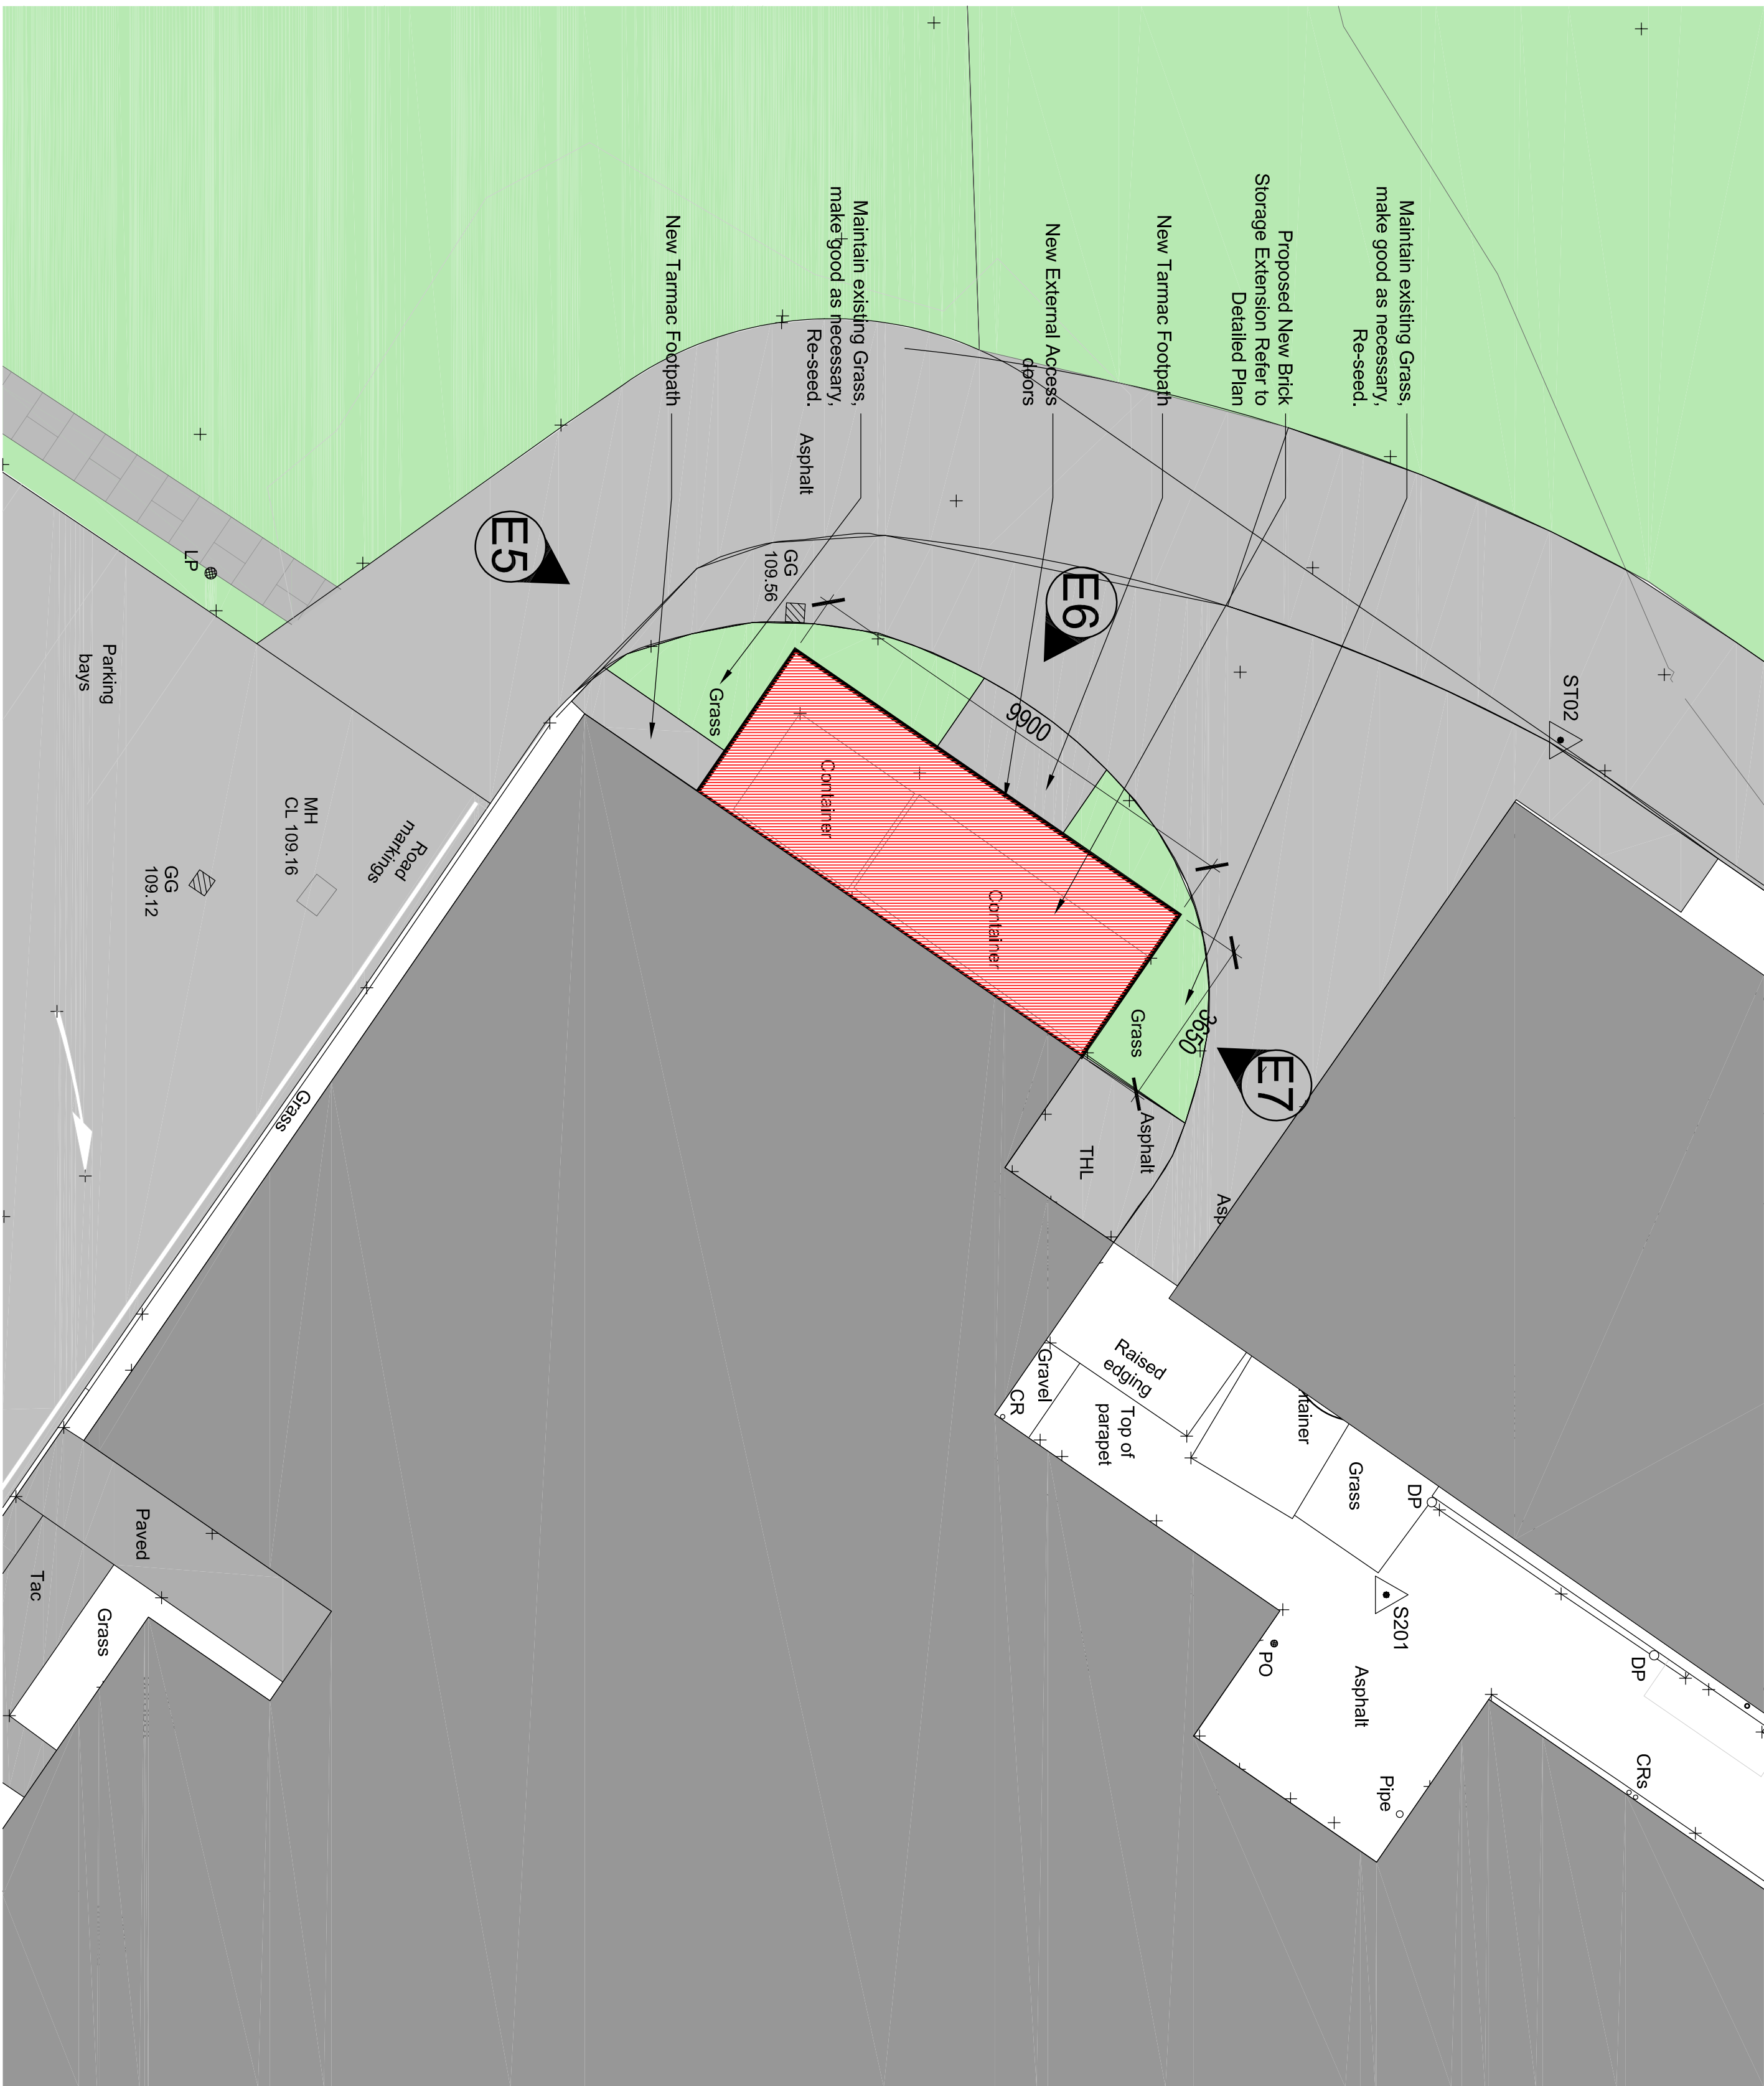

1 Proposed Site Block Plan
701 (SCALE 1:100)

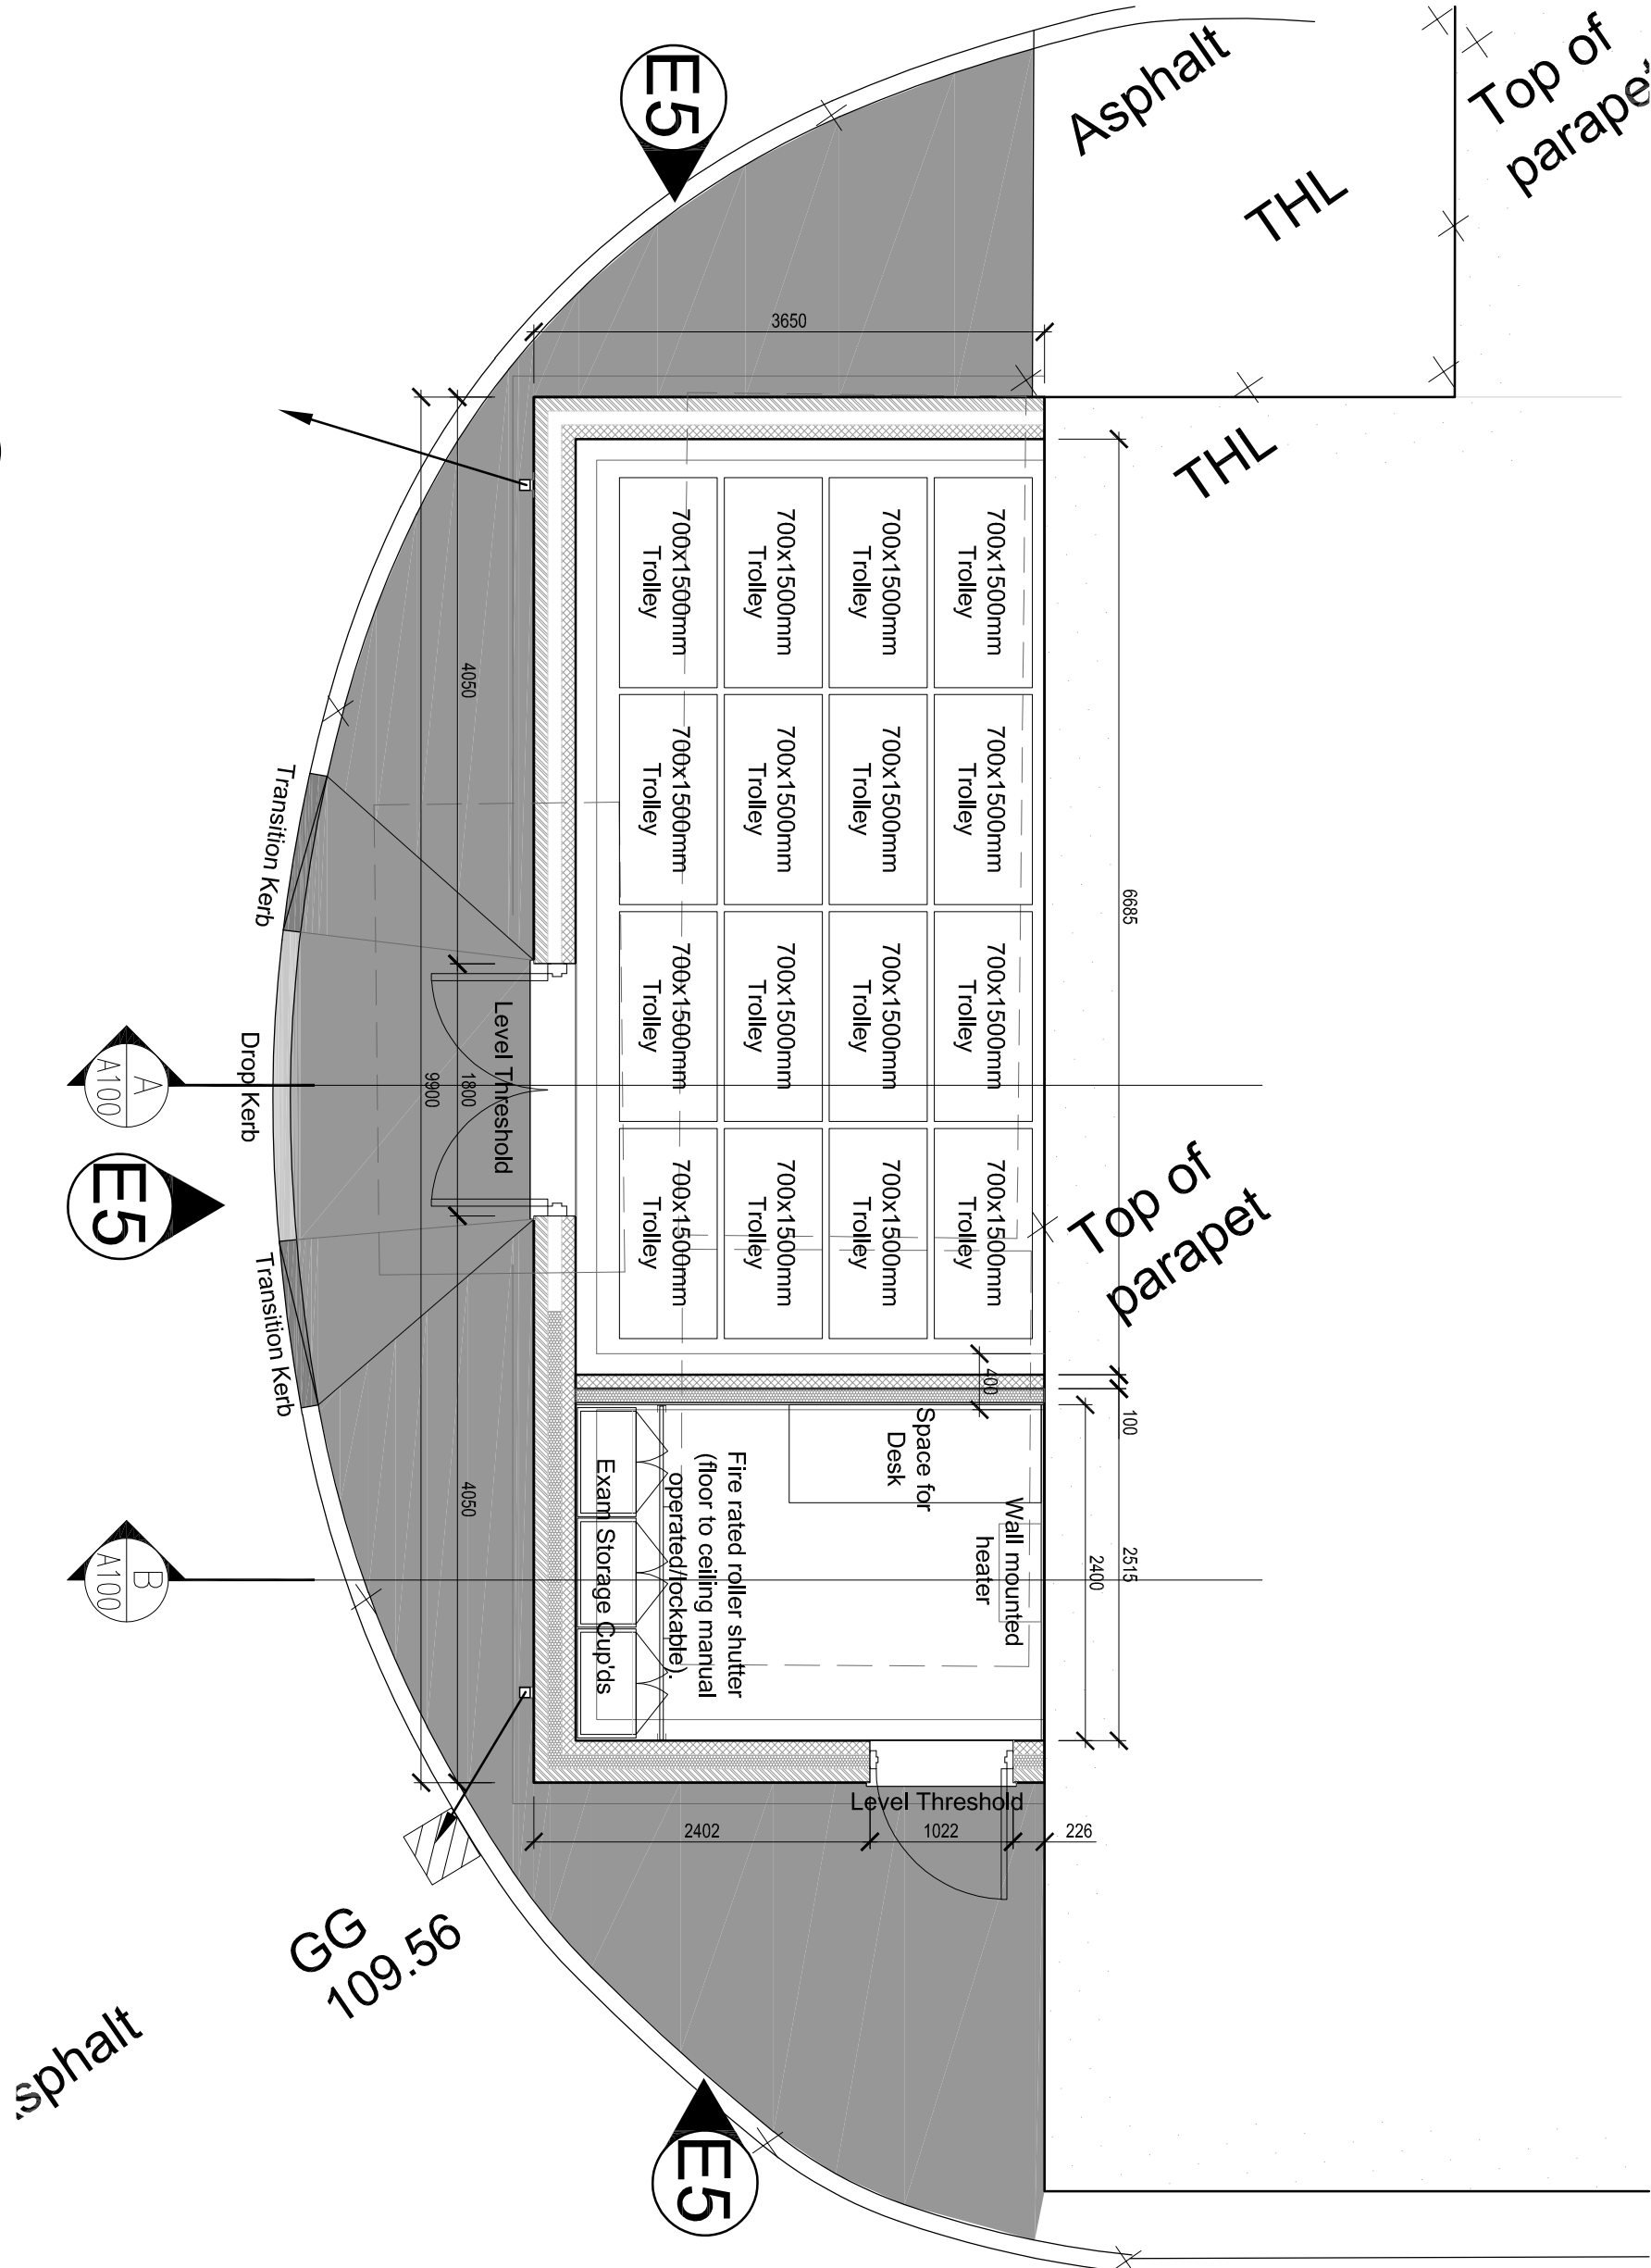

1 Proposed Floor Plan
701 (SCALE 1:50)

P1: PLANNING ISSUE		EH	RP	18/10/23
Rev.	Description	D	C	Date
1	Proposed Site Block Plan			
2	Proposed Floor Plan			
3	Proposed Storage Extension			

CLIENT:
Rednoor Academy

PROJECT ADDRESS:
Rednoor Academy
Wykin Road, Hinckley,
Leicestershire,
LE10 0EP

PROJECT:
Proposed New Storage Extension

TITLE: Proposed Site Block Plan		DATE: 17/10/2024	REVISION: P1
DRAWN: ME	CHECKED: WT	ISSUE: PLANNING	SCALE @ A1: 1:100
JOB NO: 23216	DWG NO: 701		