



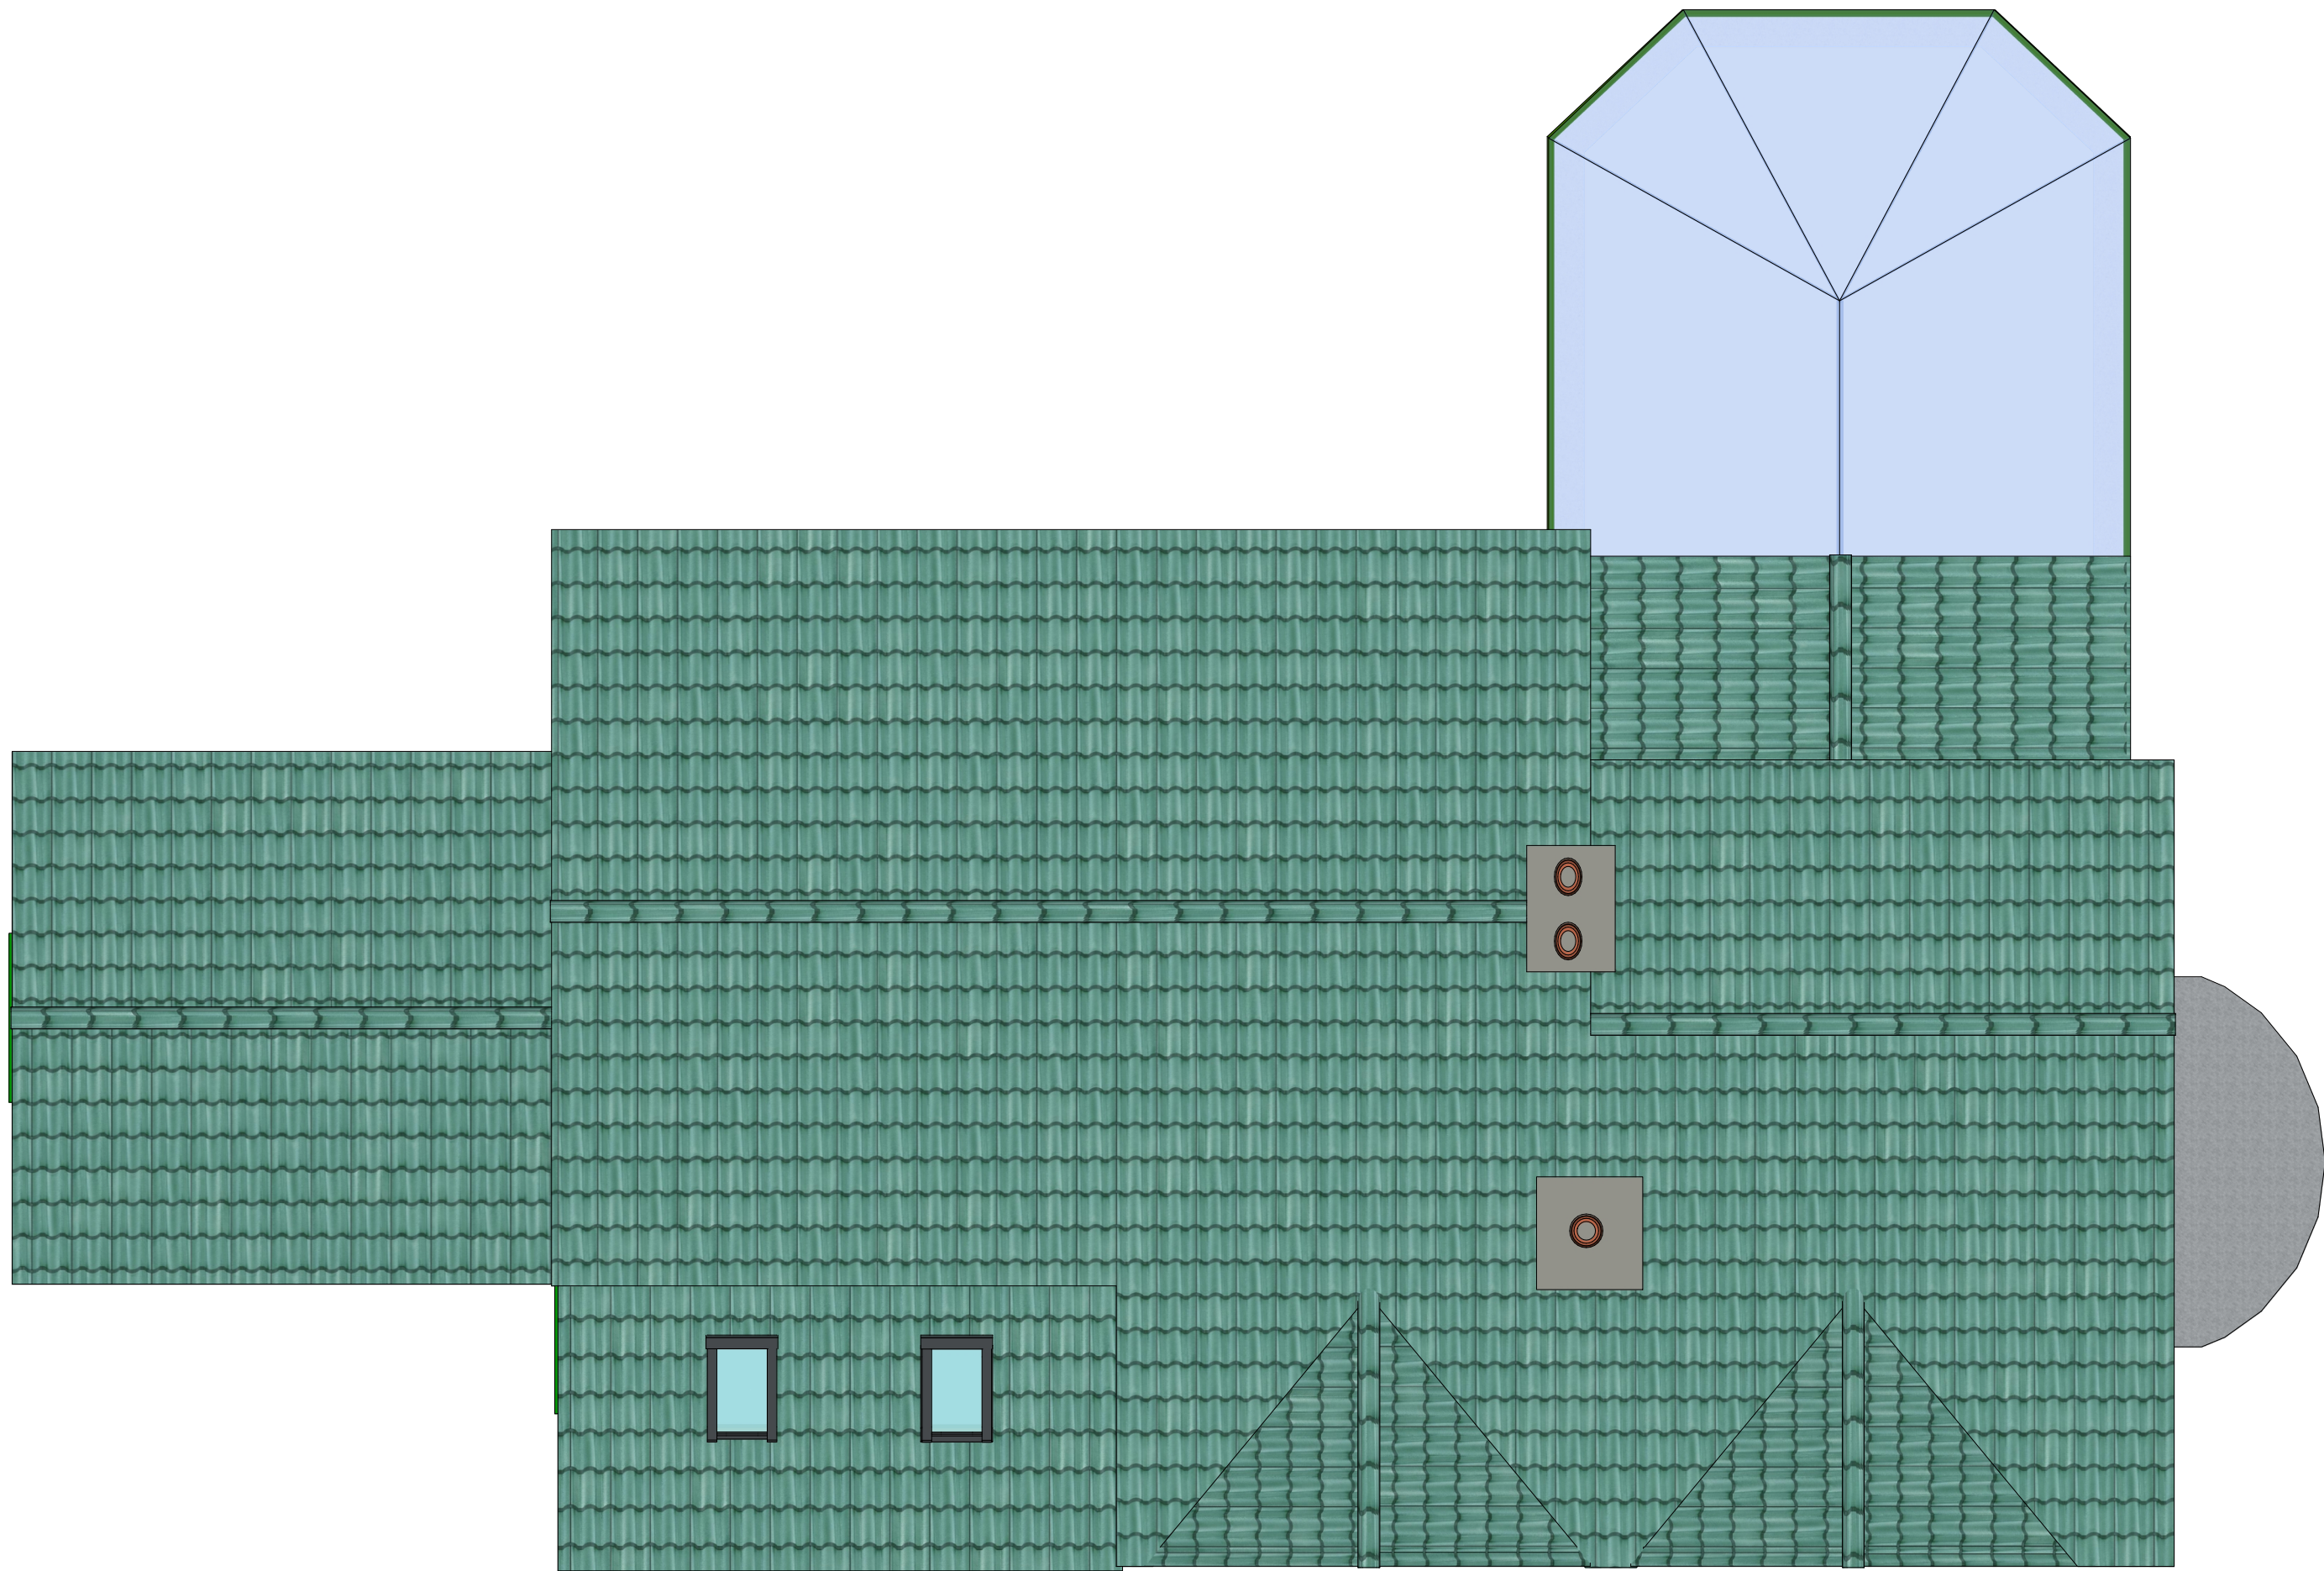


Existing Roof Plan

Scale: 1:50

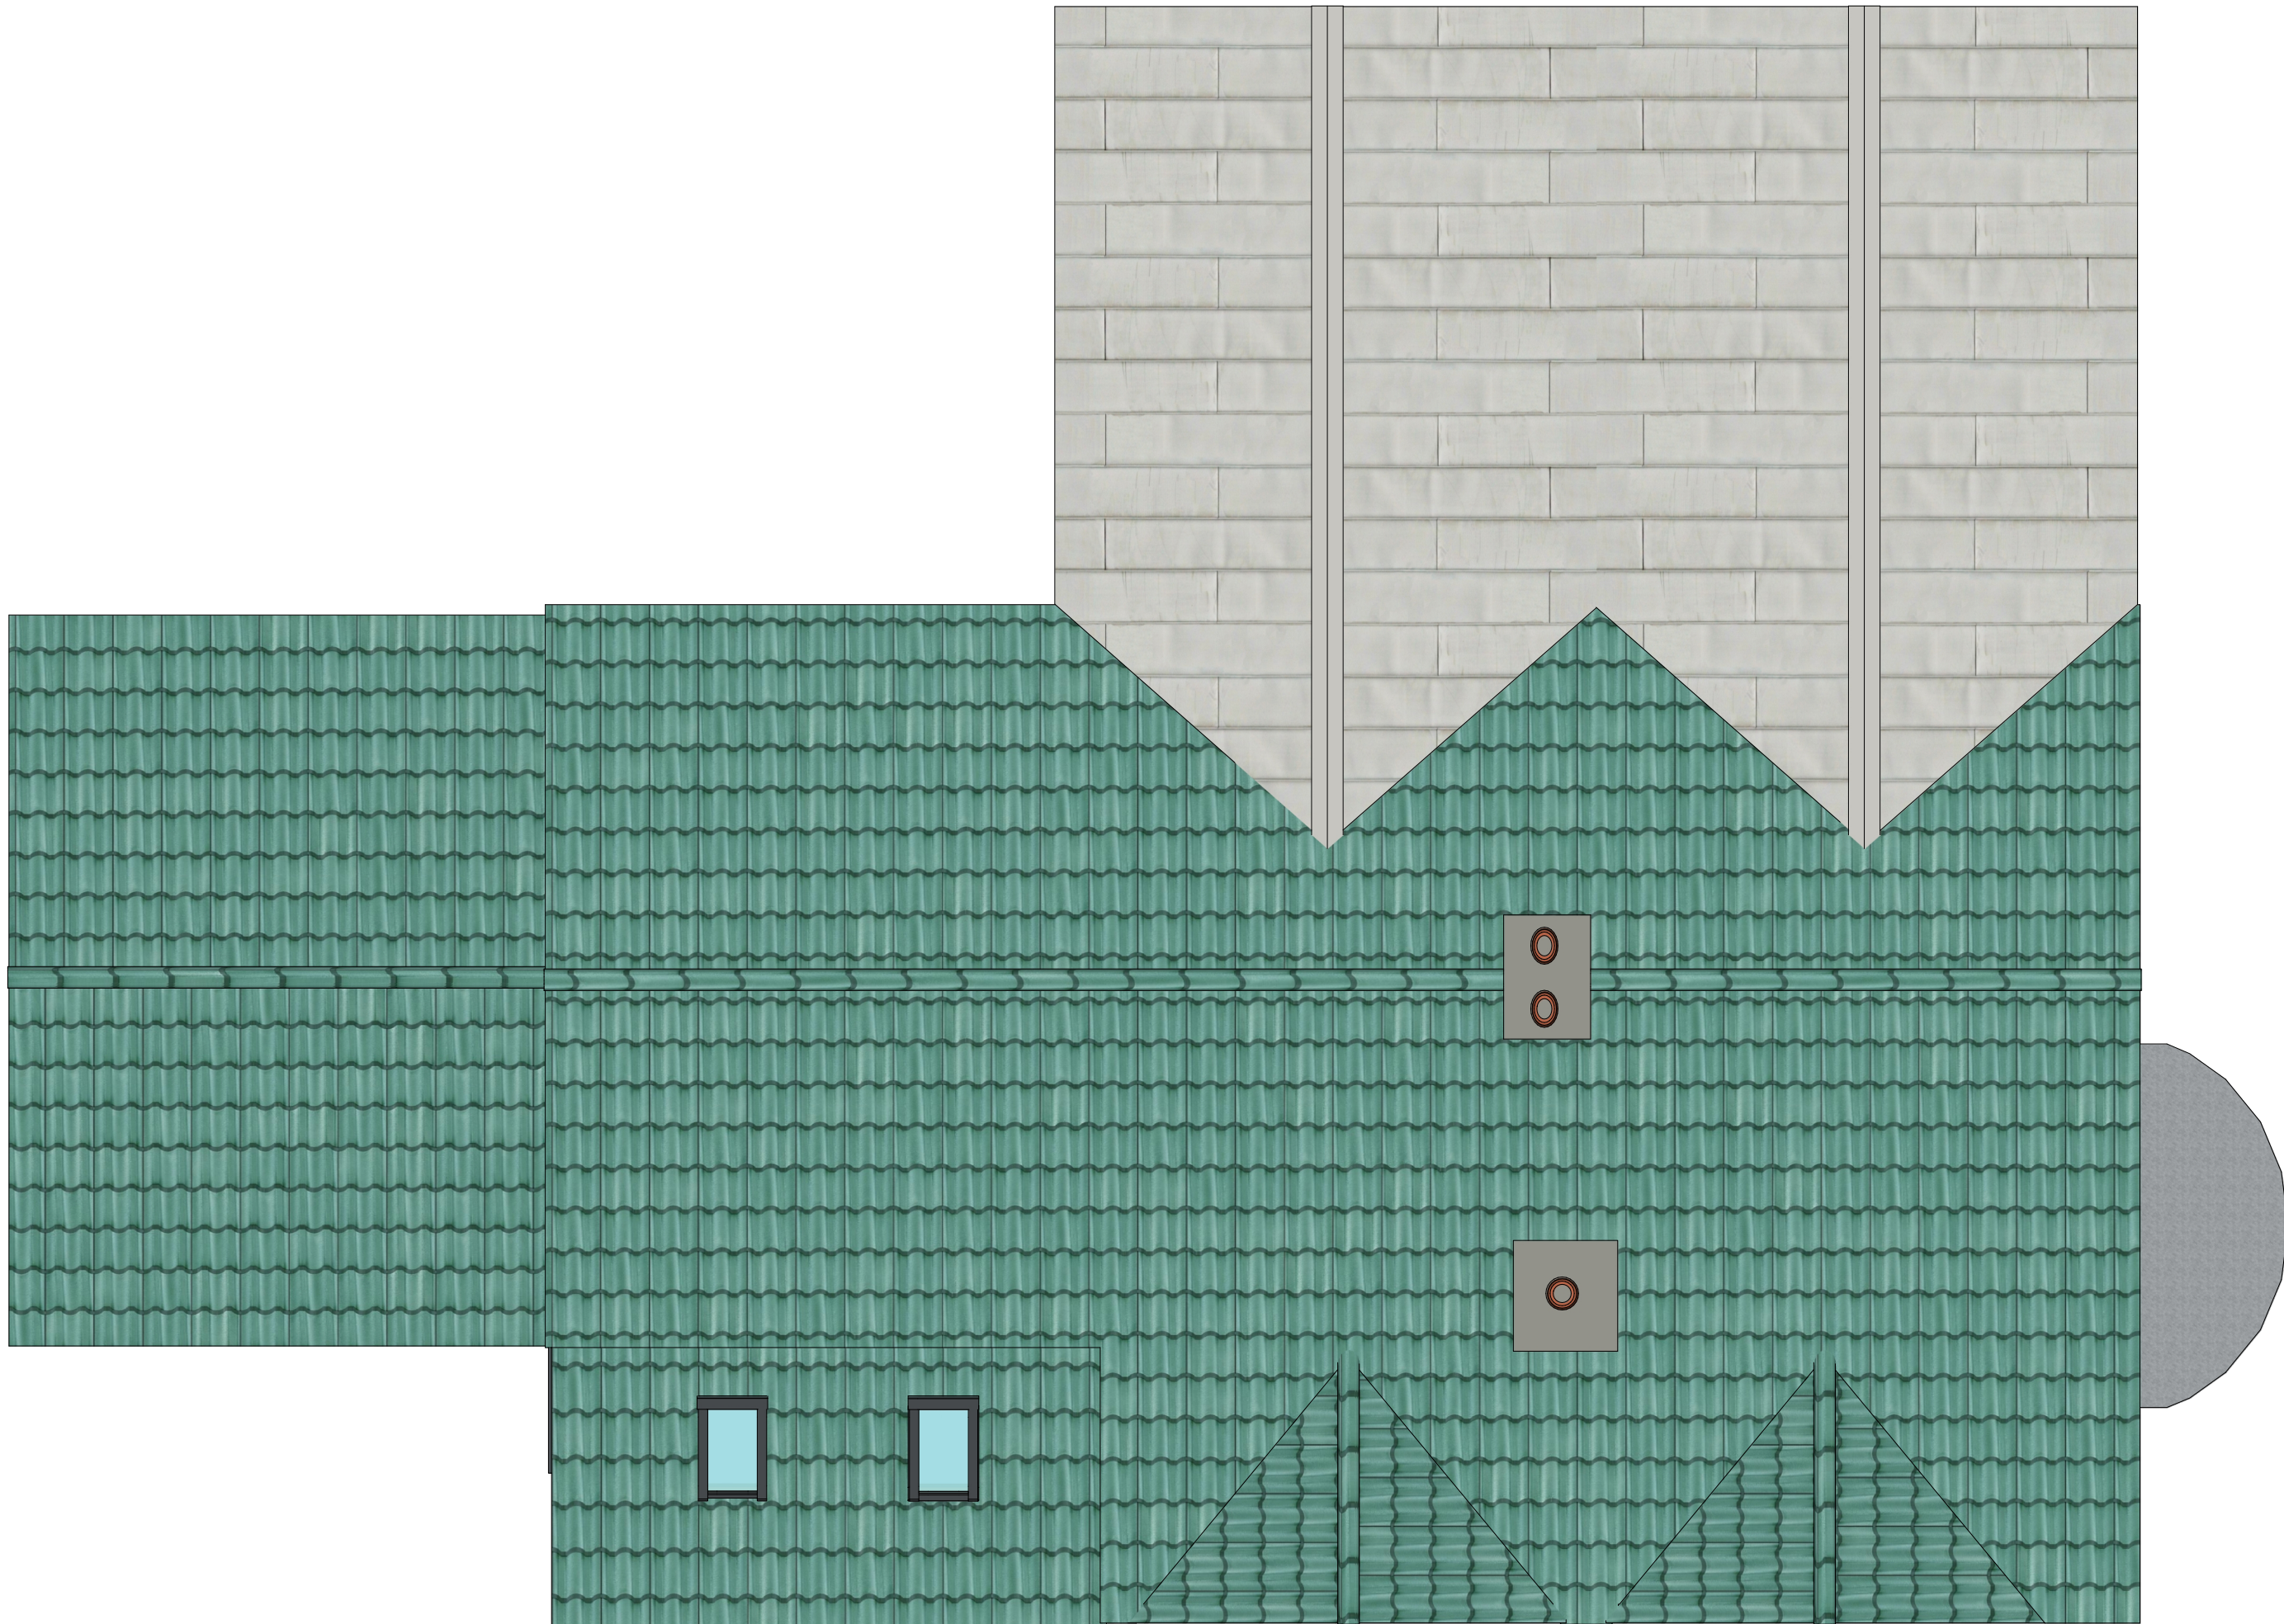

Proposed Roof Plan

Scale: 1:50

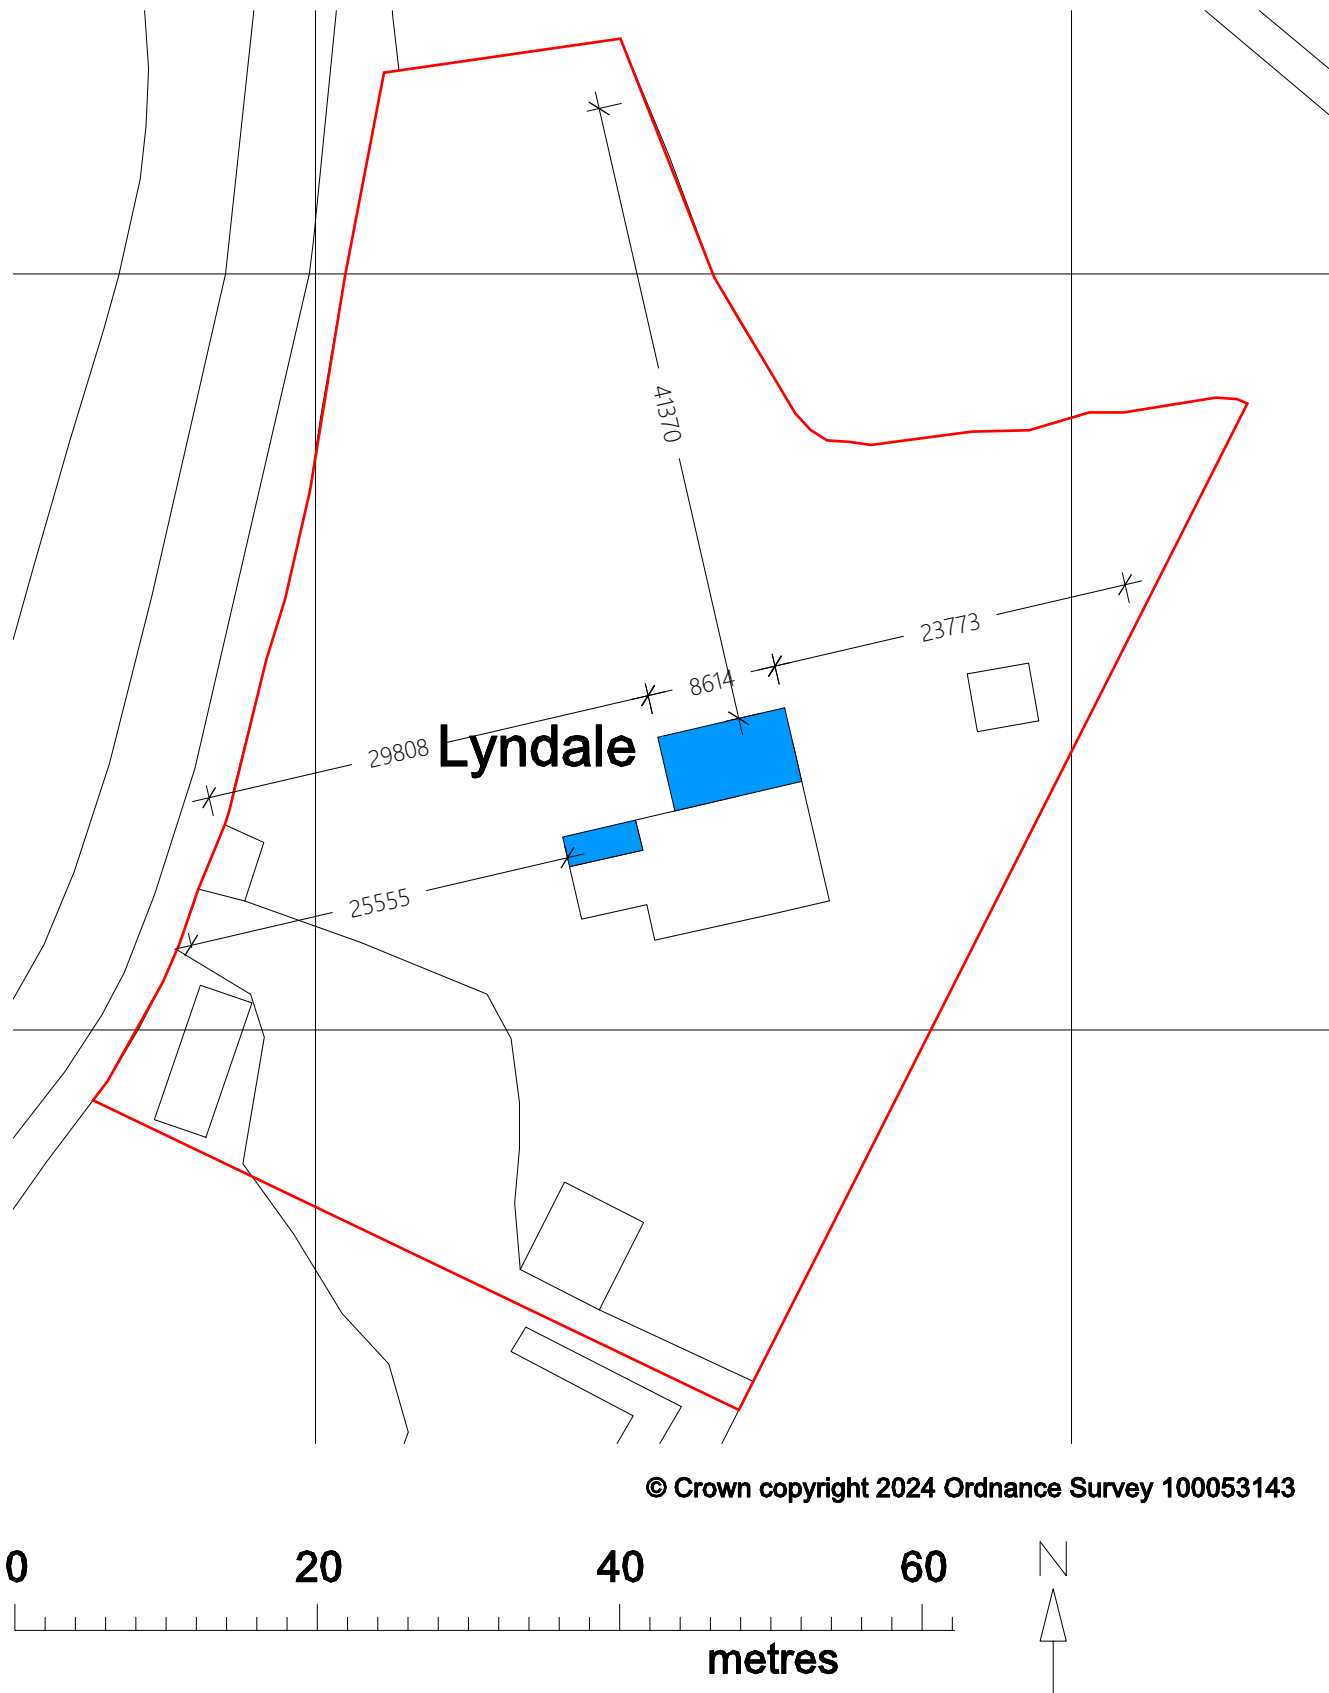


Block Plan

Scale: 1:500


Key:



Site Boundary

 

Proposed Extension

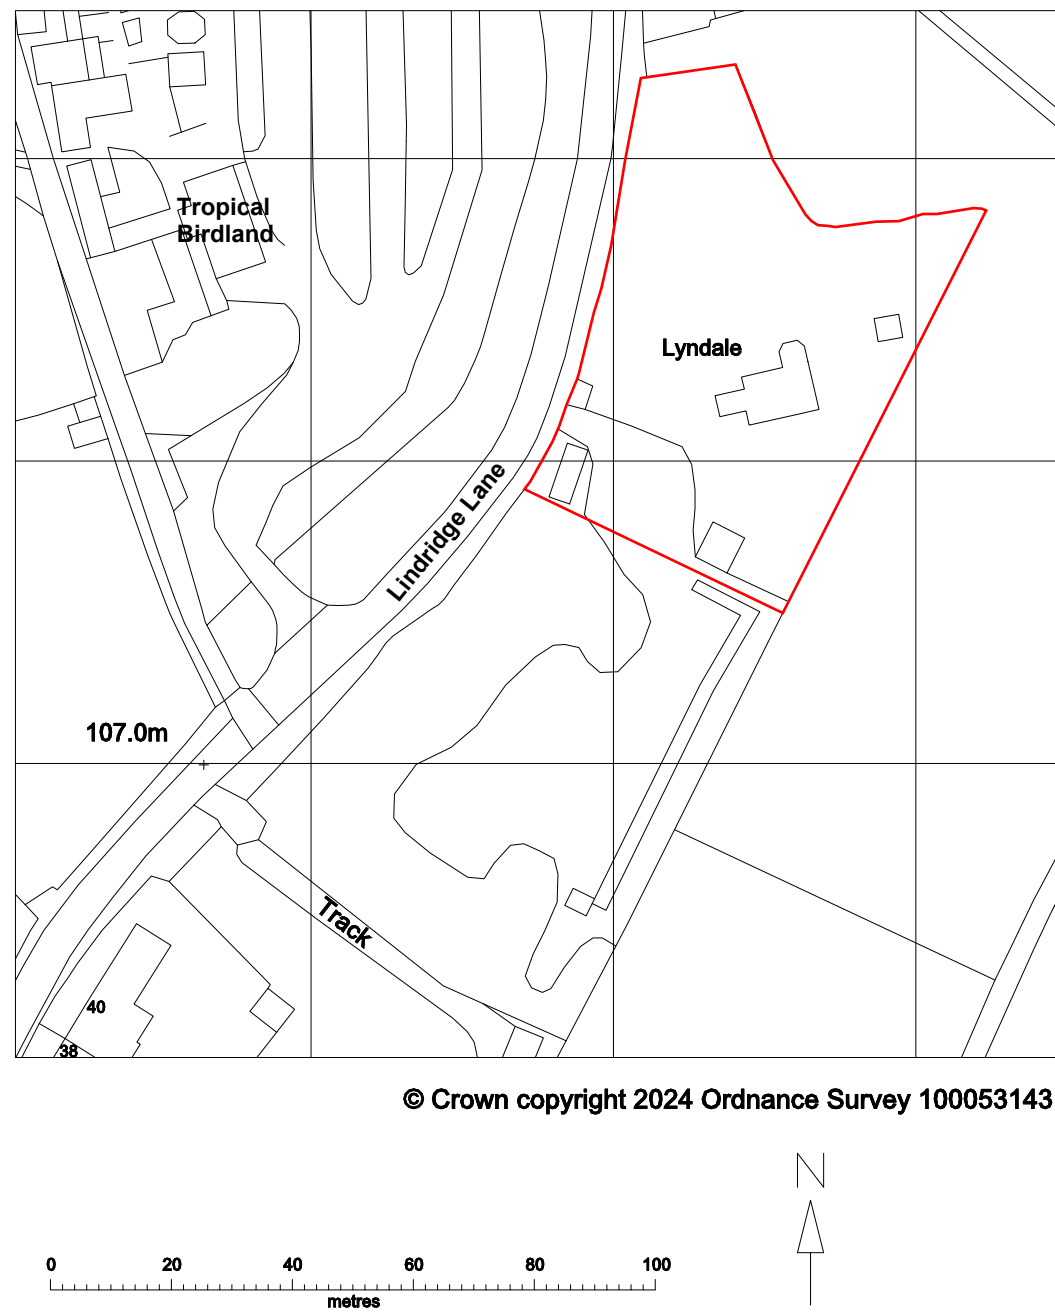

Location Plan

Scale: 1:1250



simplydesignsolutions

info@simplydesignsolutions.co.uk

Loughborough:
Nuneaton:

Tel: 02476 326365

Mobile: 07906 869069
Mobile: 07717 416405

Date: 28-10-2024 Drawn: DR Checked: -

Mr N Flint Job Ref: 24707

Lyndale, Lindridge Lane, Desford, LE9 9GN.

Dwg No: 03 Rev No: - Scale: As Shown Size: A1