



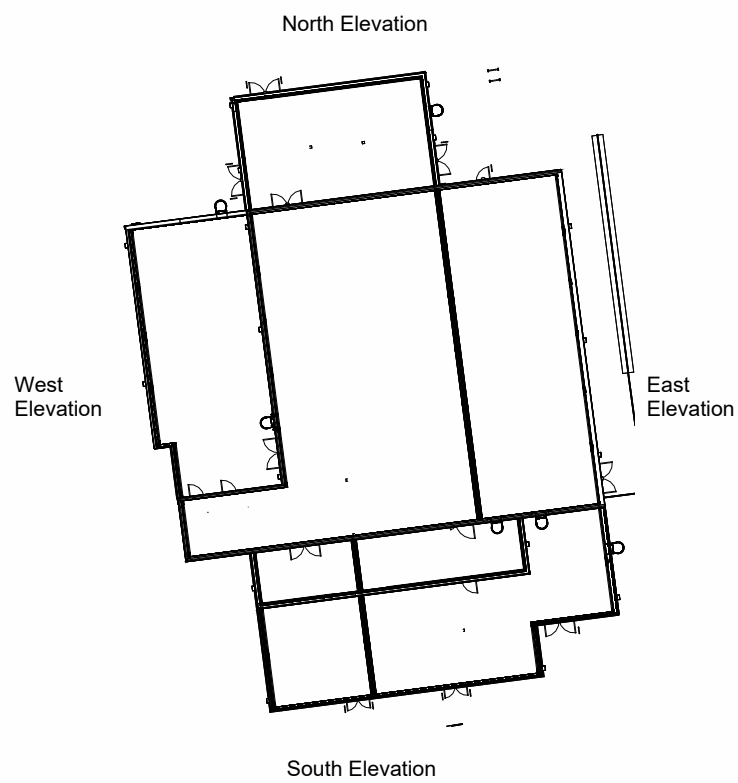


Rockpanel Cladding Colours

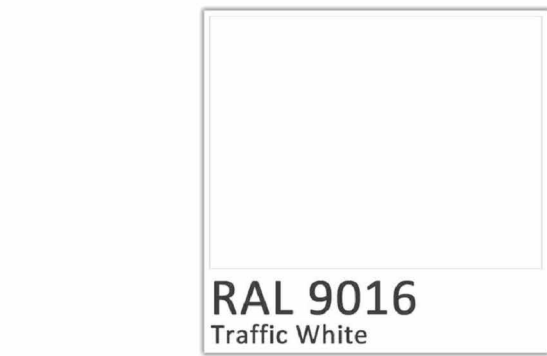

Material_Key

A	Red Brick Plinth
B	Rockpanel RAL 9016
C	Trespa Meteon wood decor in Harmony Oak
D	Aluminium Windows RAL 7016
E	Aluminium Doors RAL 7016
F	GRP Profiled Fascia RAL 7016
G	Aluminium Rainwater Goods RAL 7016
H	Building Signage RAL 7016
I	Bulkhead Lighting
J	CAT Ladder
K	Ballasted Handrail System
L	Louvre Screen RAL 7016
M	Louvre Panel RAL 7016
N	Standard Red Brick above DPC

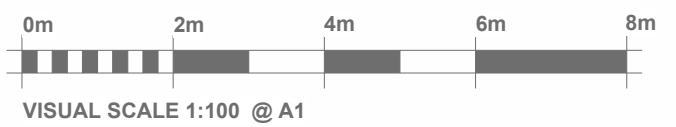

P10	External cladding changed to Trespa Meteon in line with planning	ED	RB	16/08/24
P9	Wall thickness reduced due to no longer requiring BREEAM	ED	RB	17/05/24
P8	VE ISSUE	TTN	RB	19/04/2024
P7	Ramp and stair amended - to be reviewed as part of the VE schedule	EB	ED	08/04/24
P6	External ramp and stairs amended based on manufacturers comments	ED	EB	22/03/24
P5	Green rockpanel replaced with Cedral click due to planning feedback	KC	EB	29/01/24
P4	For stage 3 submission	KC	EB	12/01/24
REV	DESCRIPTION	BY	CHK	DATE

DarwinGroup
Construction Has Evolved

www.darwingrouppltd.co.uk - tel: 01939 252909

CLIENT TITLE

NHS Property Services

PROJECT TITLE

Hinckley District Hospital Community Diagnostic Centre

PROJECT ADDRESS

Mount Rd / Hinckley / LE10 1AG

DRAWING TITLE

Elevations North & East

DRAWING REFERENCE

180731 - DGL - 01 - XX - DR - A - 2101

PROJECT	ORIGINATOR	VOLUME	LEVEL	TYPE	ROLE	NUMBER
---------	------------	--------	-------	------	------	--------

11/07/23	NS	LS	2110 m²
----------	----	----	---------



ISSUE DATE	INITIAL ISSUE BY	INITIAL CHECKED BY	GIFA
------------	------------------	--------------------	------

SUITABILITY	For Manufacture and/or	As indicated	A1	P10
-------------	------------------------	--------------	----	-----


STATUS CODE	SCALE	SHEET SIZE	REVISION
-------------	-------	------------	----------

ALL DIMENSIONS ARE IN MILLIMETRES UNLESS OTHERWISE NOTED. DO NOT SCALE OFF DRAWINGS. ALL DIMENSIONS ARE NOMINAL AND MUST BE CHECKED ON SITE. ALL DRAWINGS ARE COPYRIGHT OF DARWIN GROUP LTD AND CANNOT BE REPRODUCED WITHOUT WRITTEN CONSENT OF DARWIN GROUP LTD. IF THERE ARE ANY DISCREPANCIES WITH ANY INFORMATION PROVIDED, IT IS THE CONTRACTORS RESPONSIBILITY TO NOTIFY DARWIN GROUP LTD IMMEDIATELY.

Ramp & stairs in abeyance - to be co-ordinated in the next design phase alongside day case enabling works and VE exercise.

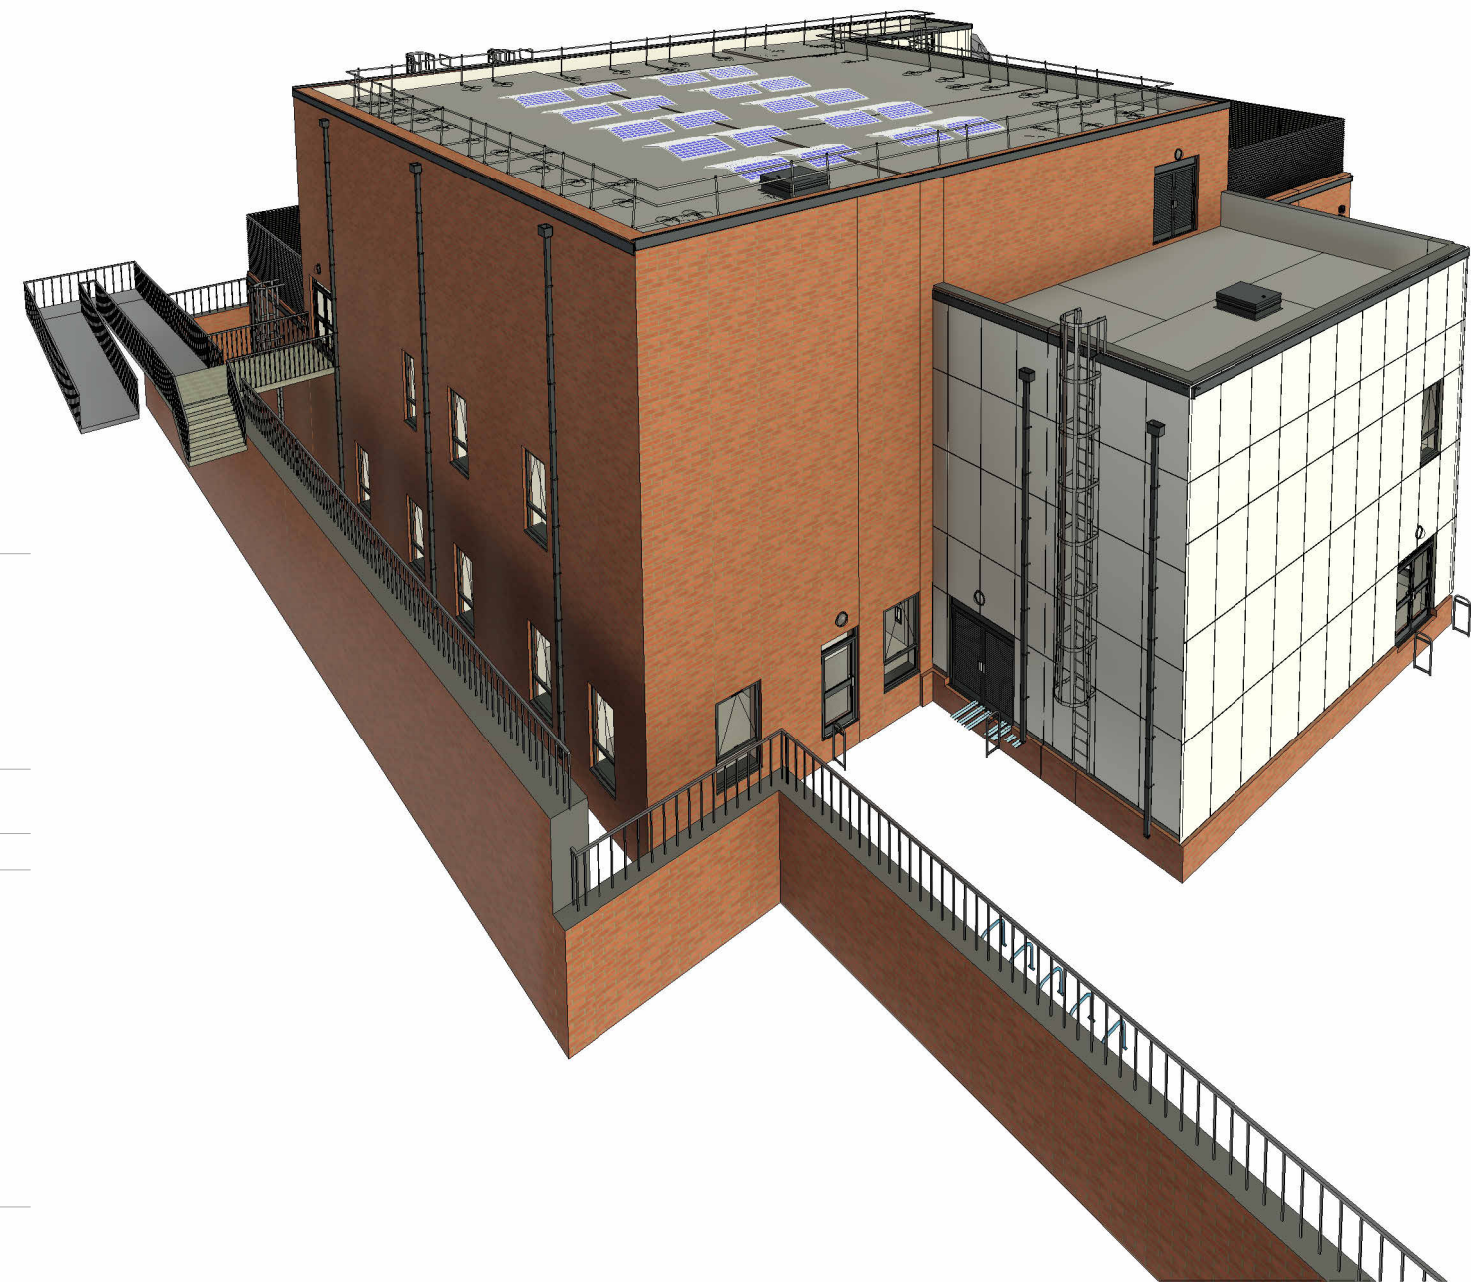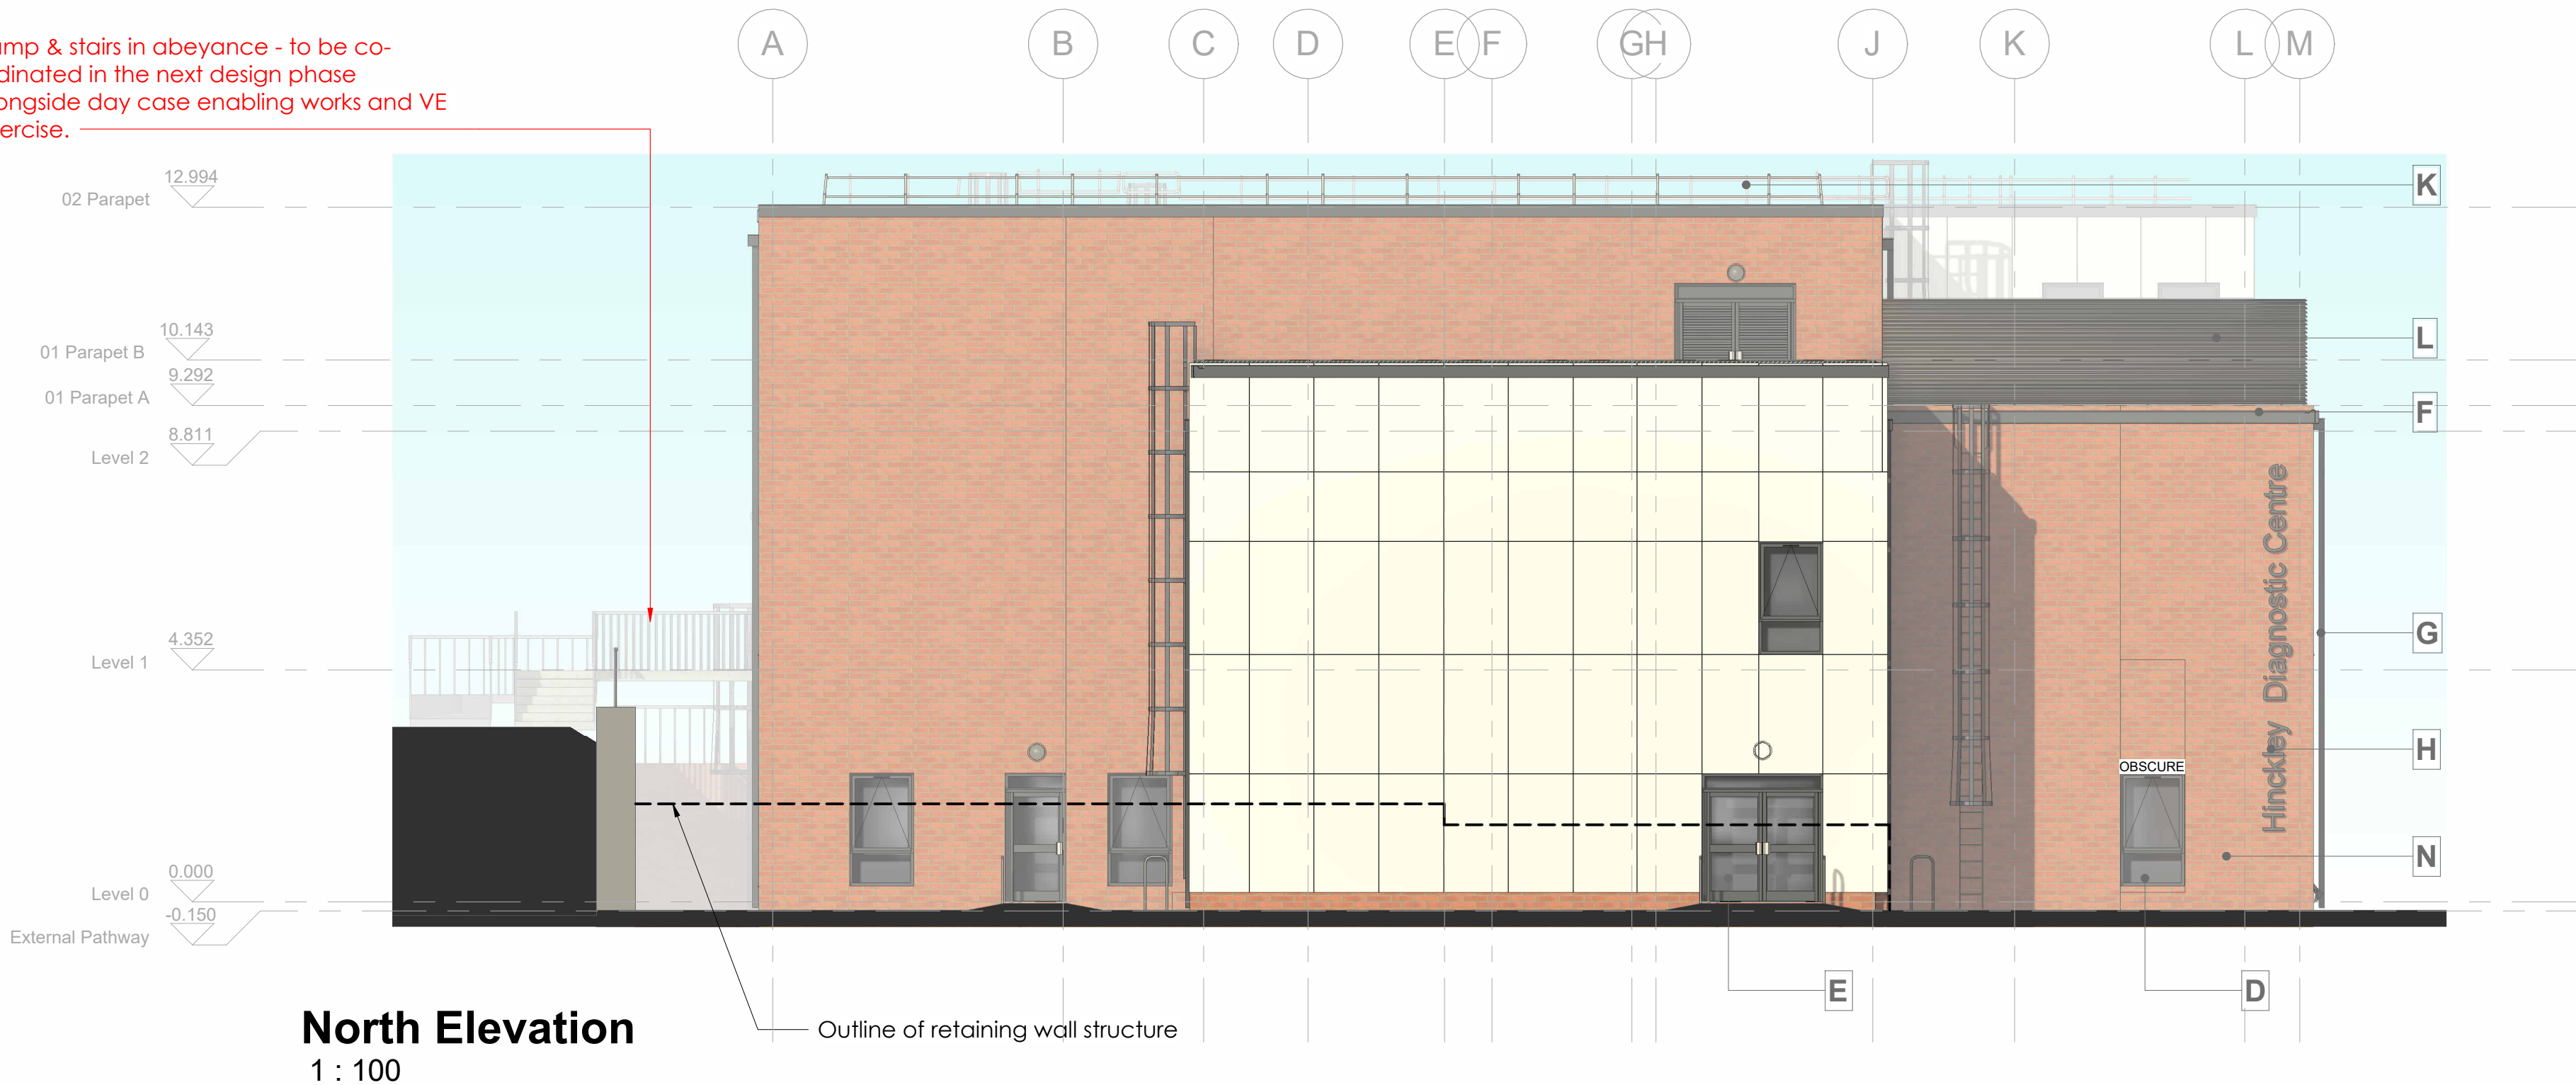

North East 3D View

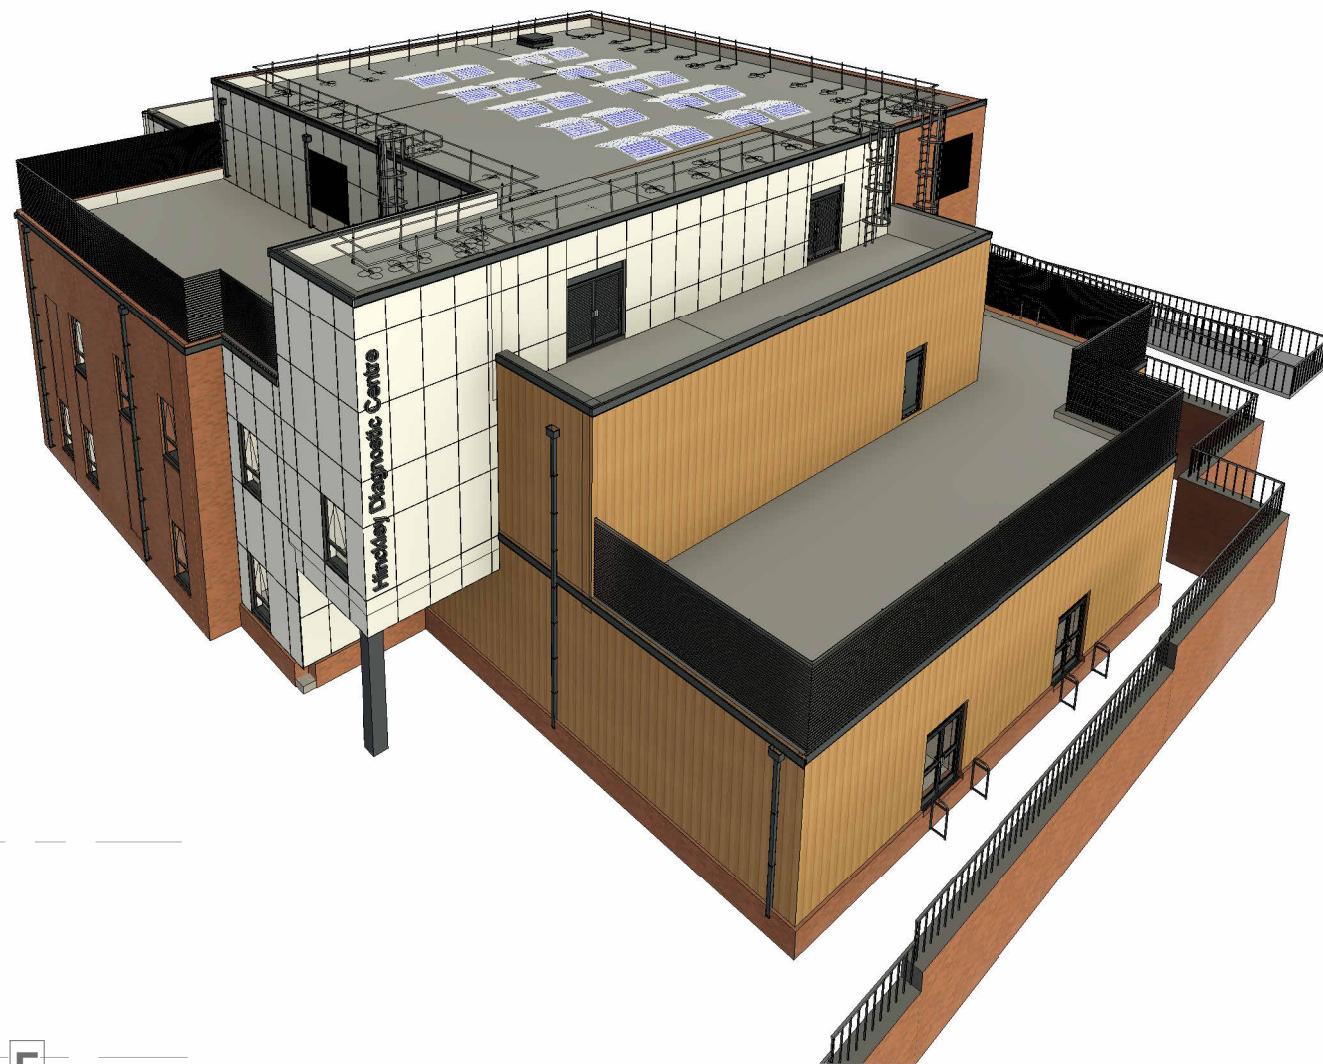

South West 3D View

Ramp & stairs in abeyance - to be co-ordinated in the next design phase alongside day case enabling works and VE exercise.



East Elevation
1 : 100