




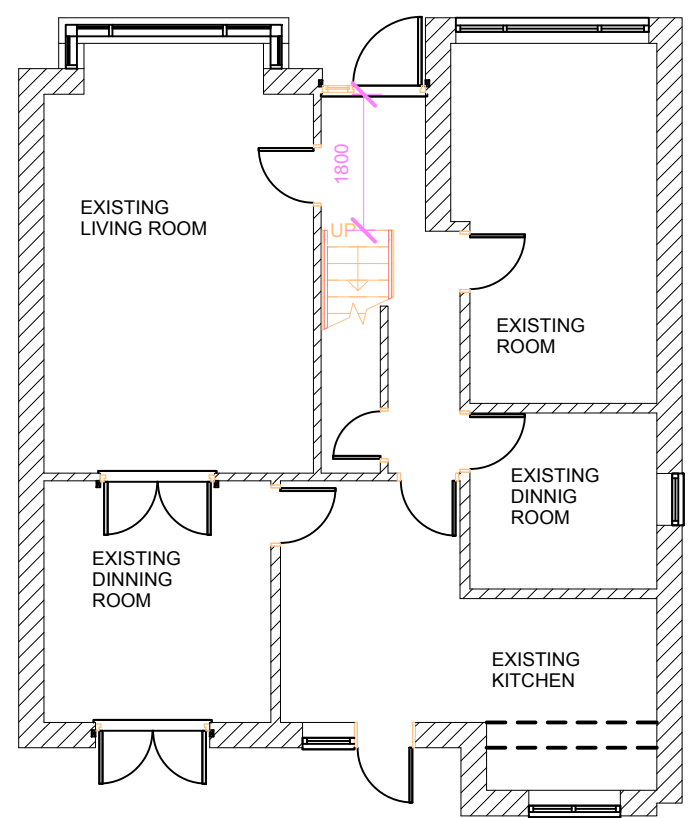

Existing Ground Floor
1 : 100

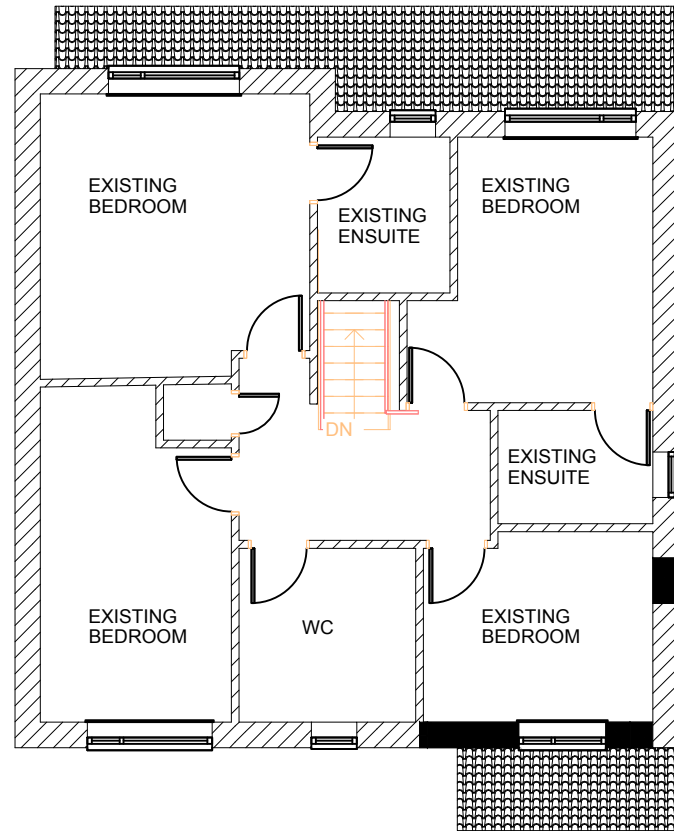

Existing First Floor
100

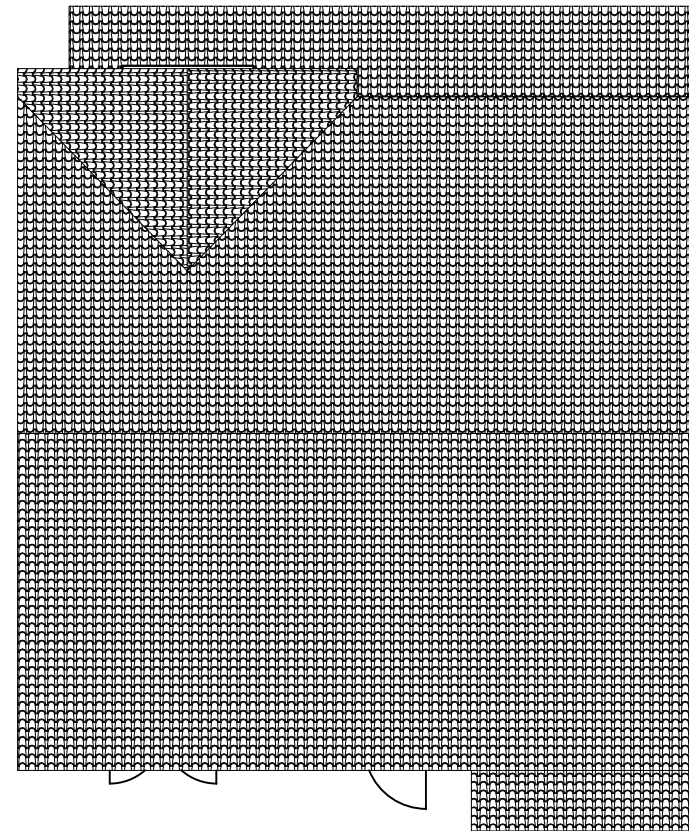


Existing Roof Plan
1 : 100




Proposed Rear 3D

1:5 = 25cm	1:200 = 10m
1:10 = 50cm	1:250 = 12.5m
1:20 = 100cm	1:500 = 25mm
1:50 = 2.5cm	1:1250 = 62.5m
1:100 = 5m	1:2500 = 125m


Note:
This drawing & design is the copyright of **DesignFormula** and must not be reproduced in part or in whole without prior written consent.
All Dimensions are in millimeters and are approximate.

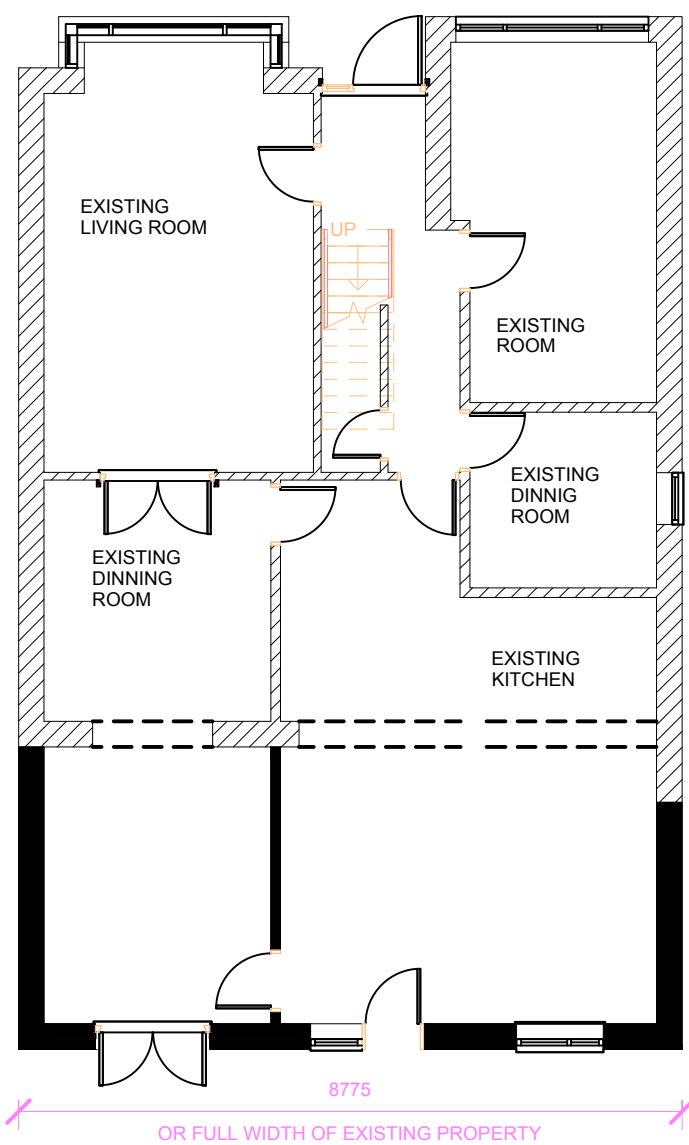

Proposed Ground Floor
1 : 100

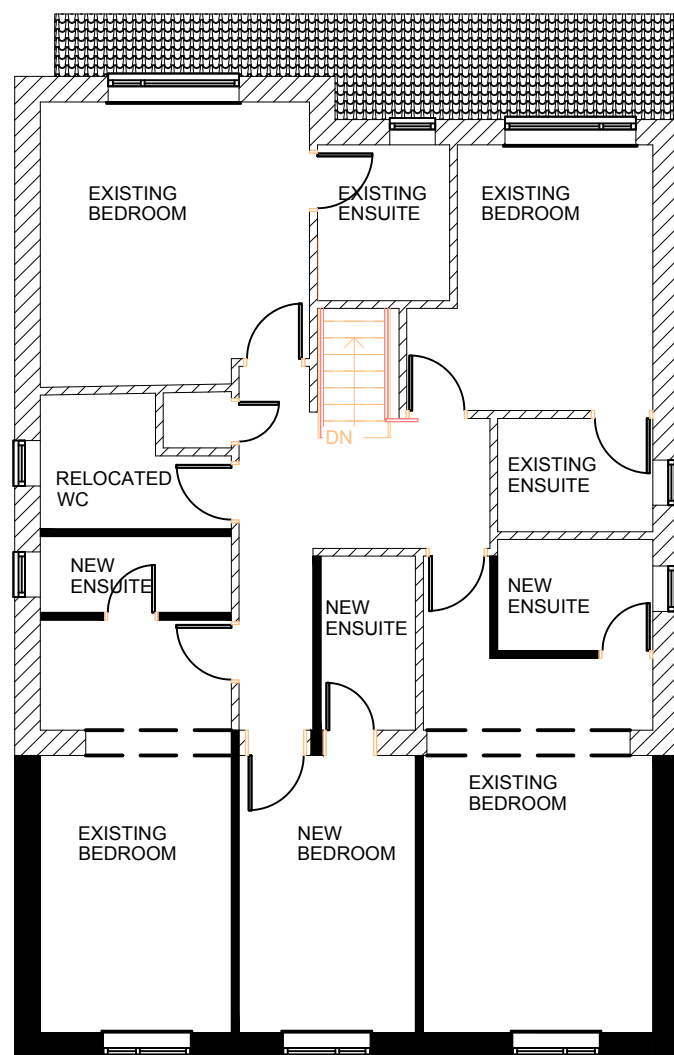


Proposed First Floor
100

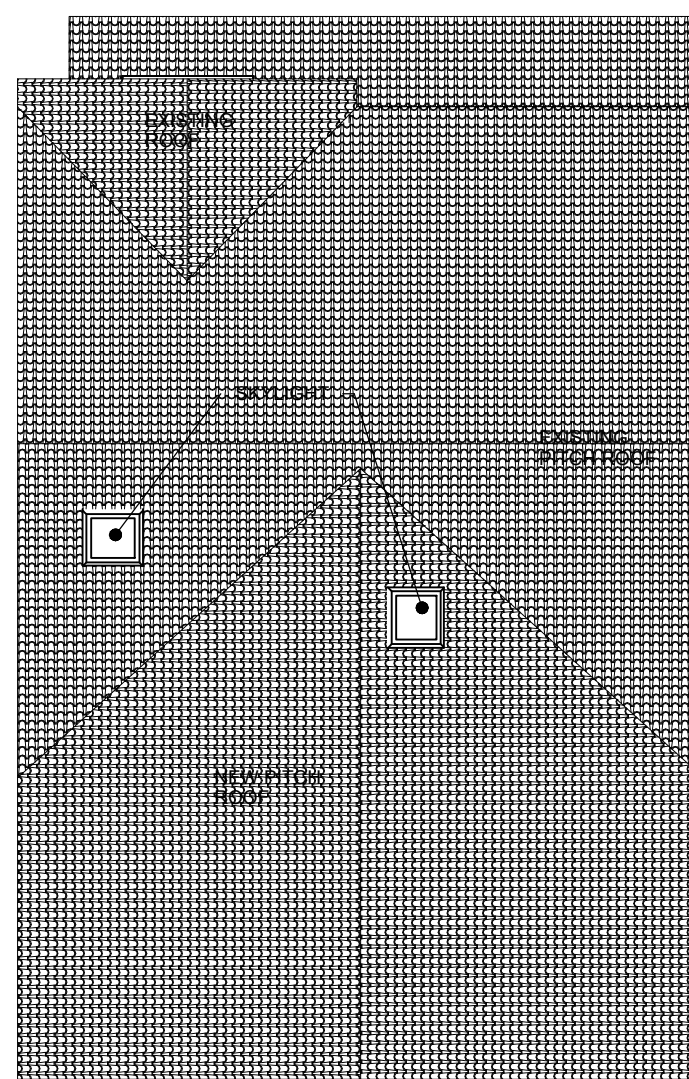

Proposed Roof Plan
1 : 100



Block Plan
scale 1:500

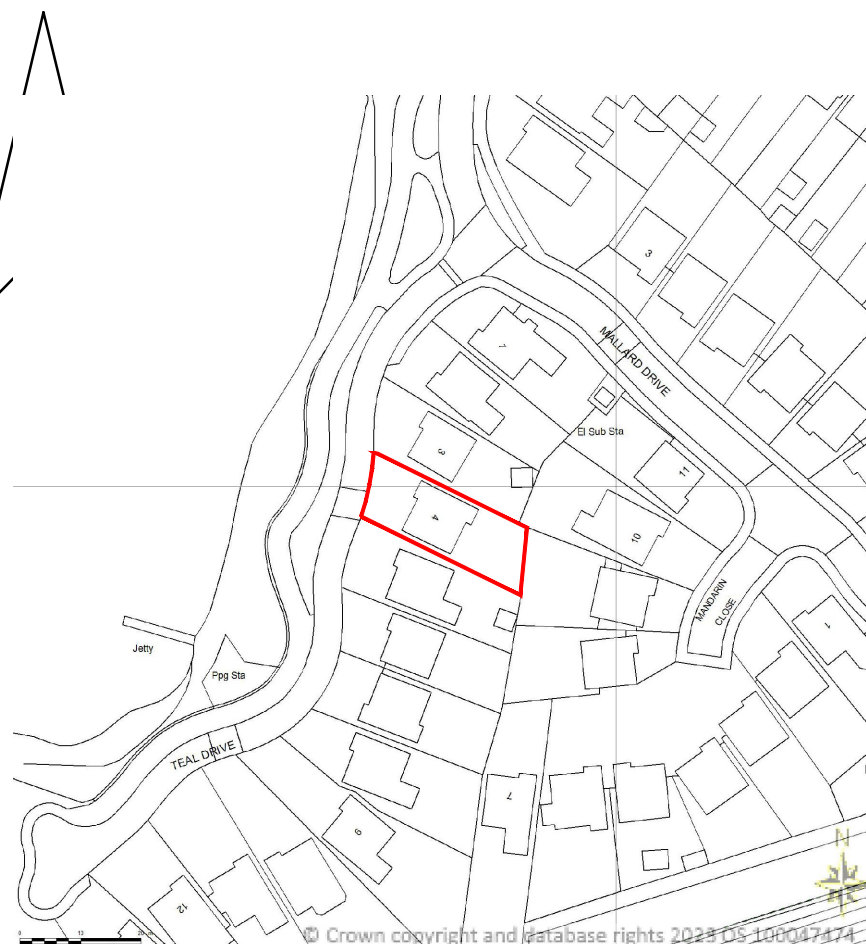

Site Location Plan
scale 1:1250

Note:
- All Dimensions are in millimeters and are approximate.
- All Dims to be checked on site before commencing work by contractor and client
- New Pitch Roof To Match Existing Roof
- New Windows To Match Existing Windows
- New RWP To Match Existing RWP
- New Walls To Match Existing Finish

DESIGNFORMULA
07814262723

Project Title 4 Teal Drive,
Hinkley,
LE10 0GP

Details: DOUBLE STOREY
REAR EXTENSION

Drawing: Plans
PLANNING





Scale (@ A1) As indicated Date: 15-08-24 Drg No: 123133-300 Rev:

Existing Front Elevation
1 : 100


Existing Side Elevation
1 : 100

Existing Rear Elevation
1 : 100


Existing Side Elevation
1 : 100

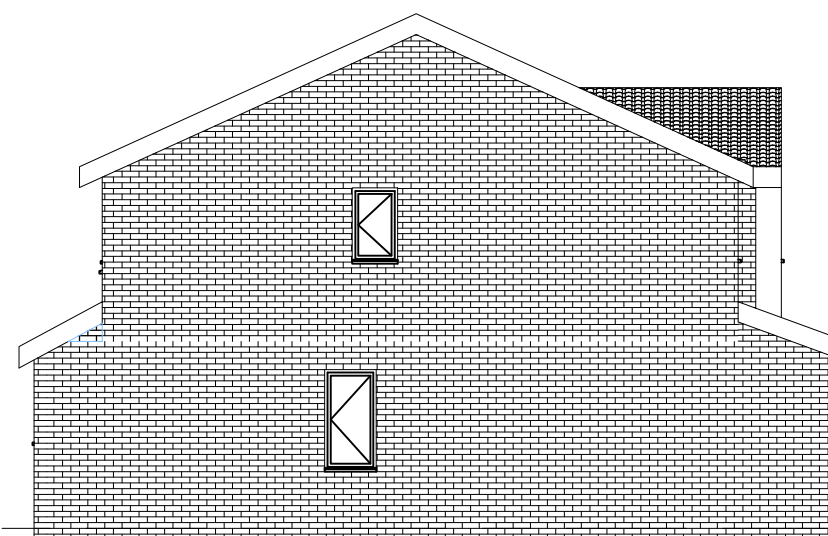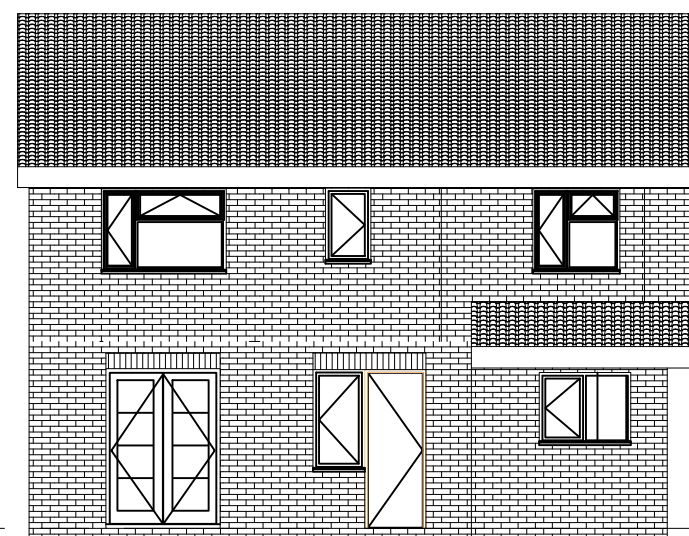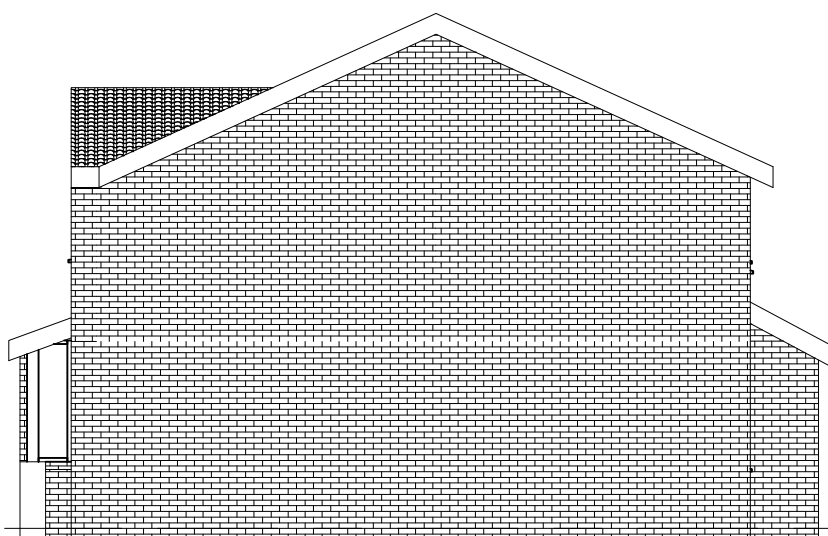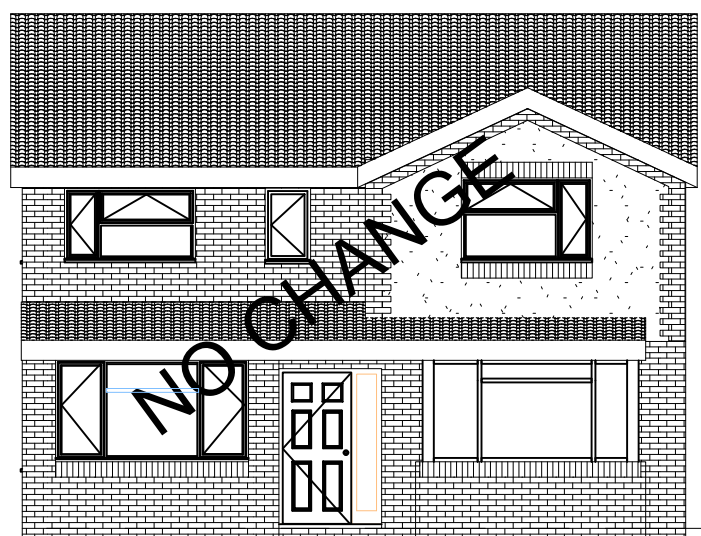


Proposed Front Elevation
1 : 100

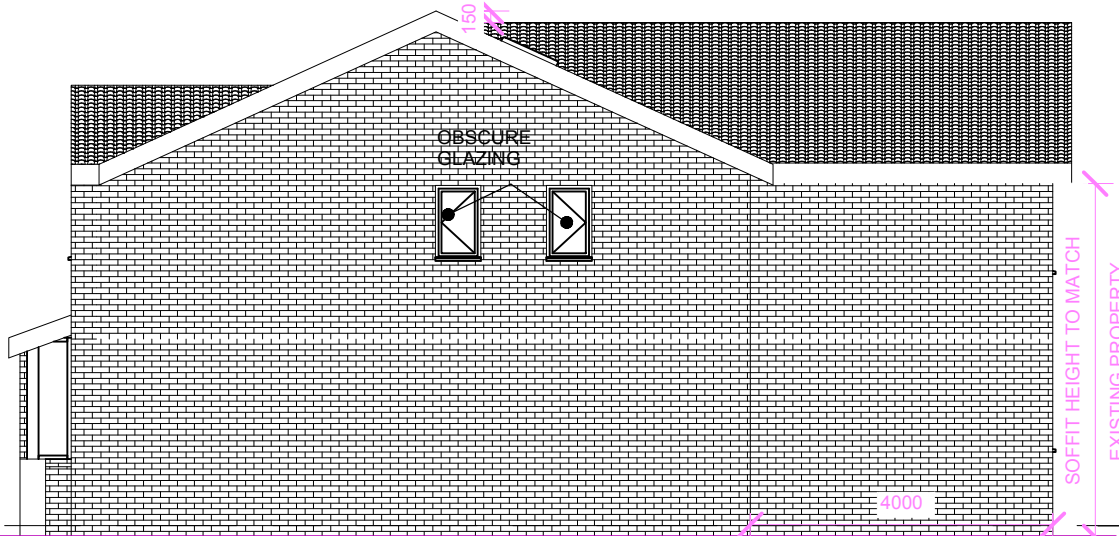

Proposed Side Elevation
1 : 100

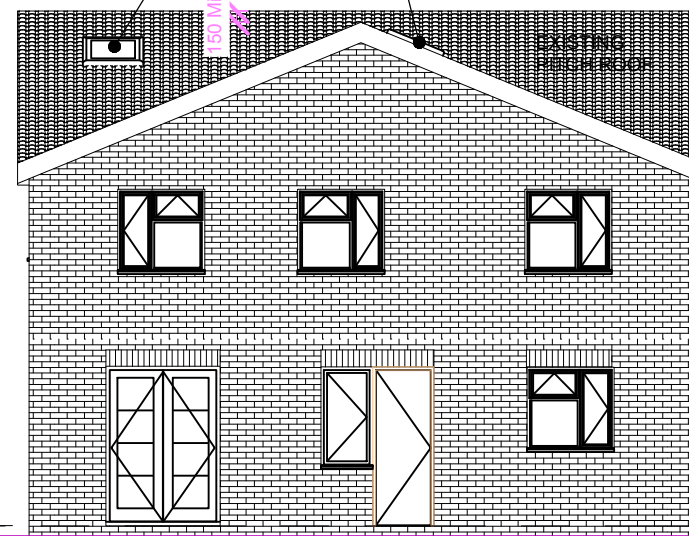

Proposed Rear Elevation
1 : 100

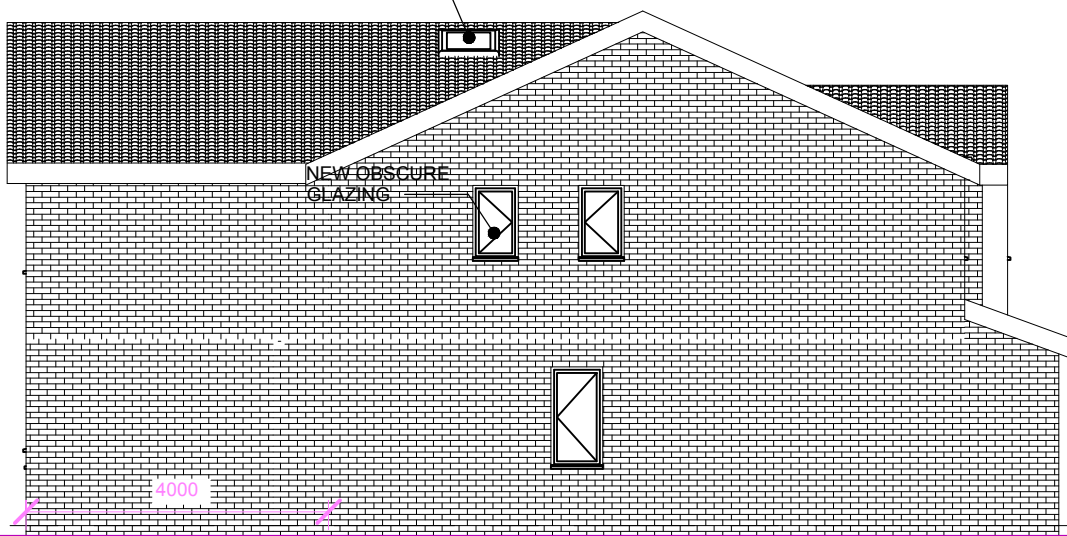

Proposed Side Elevation
1 : 100