




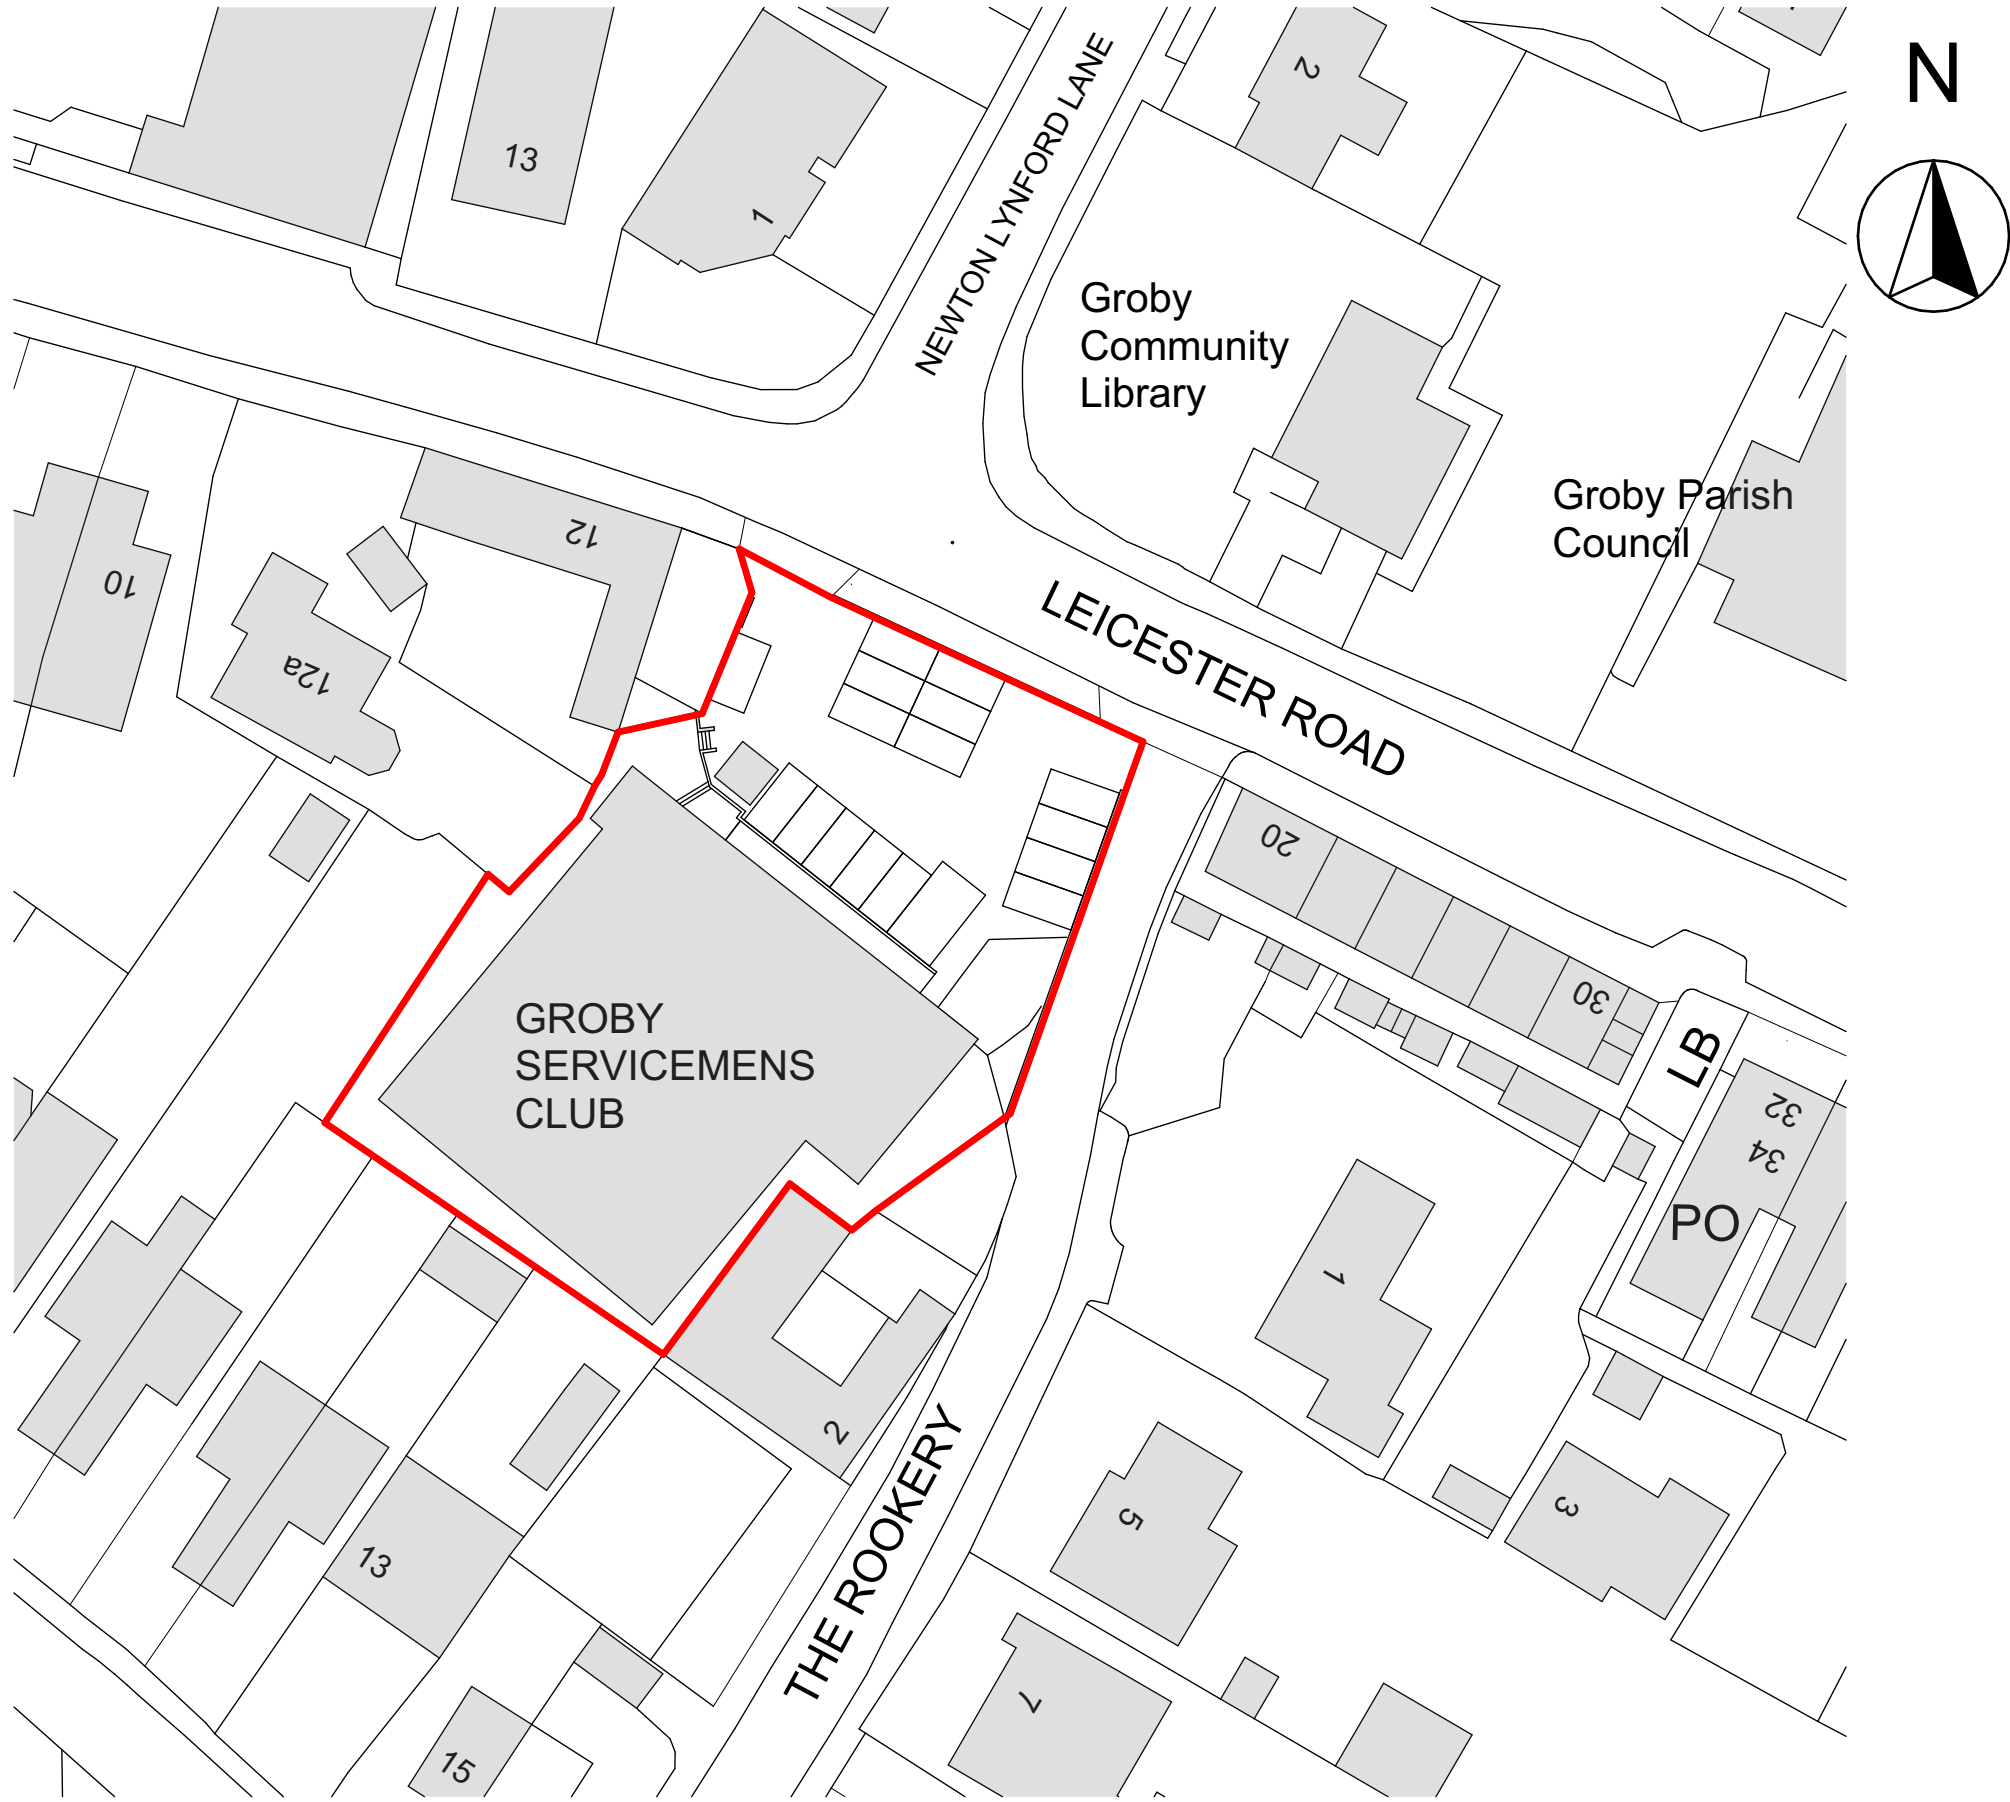

SITE LOCATION PLAN 1:500

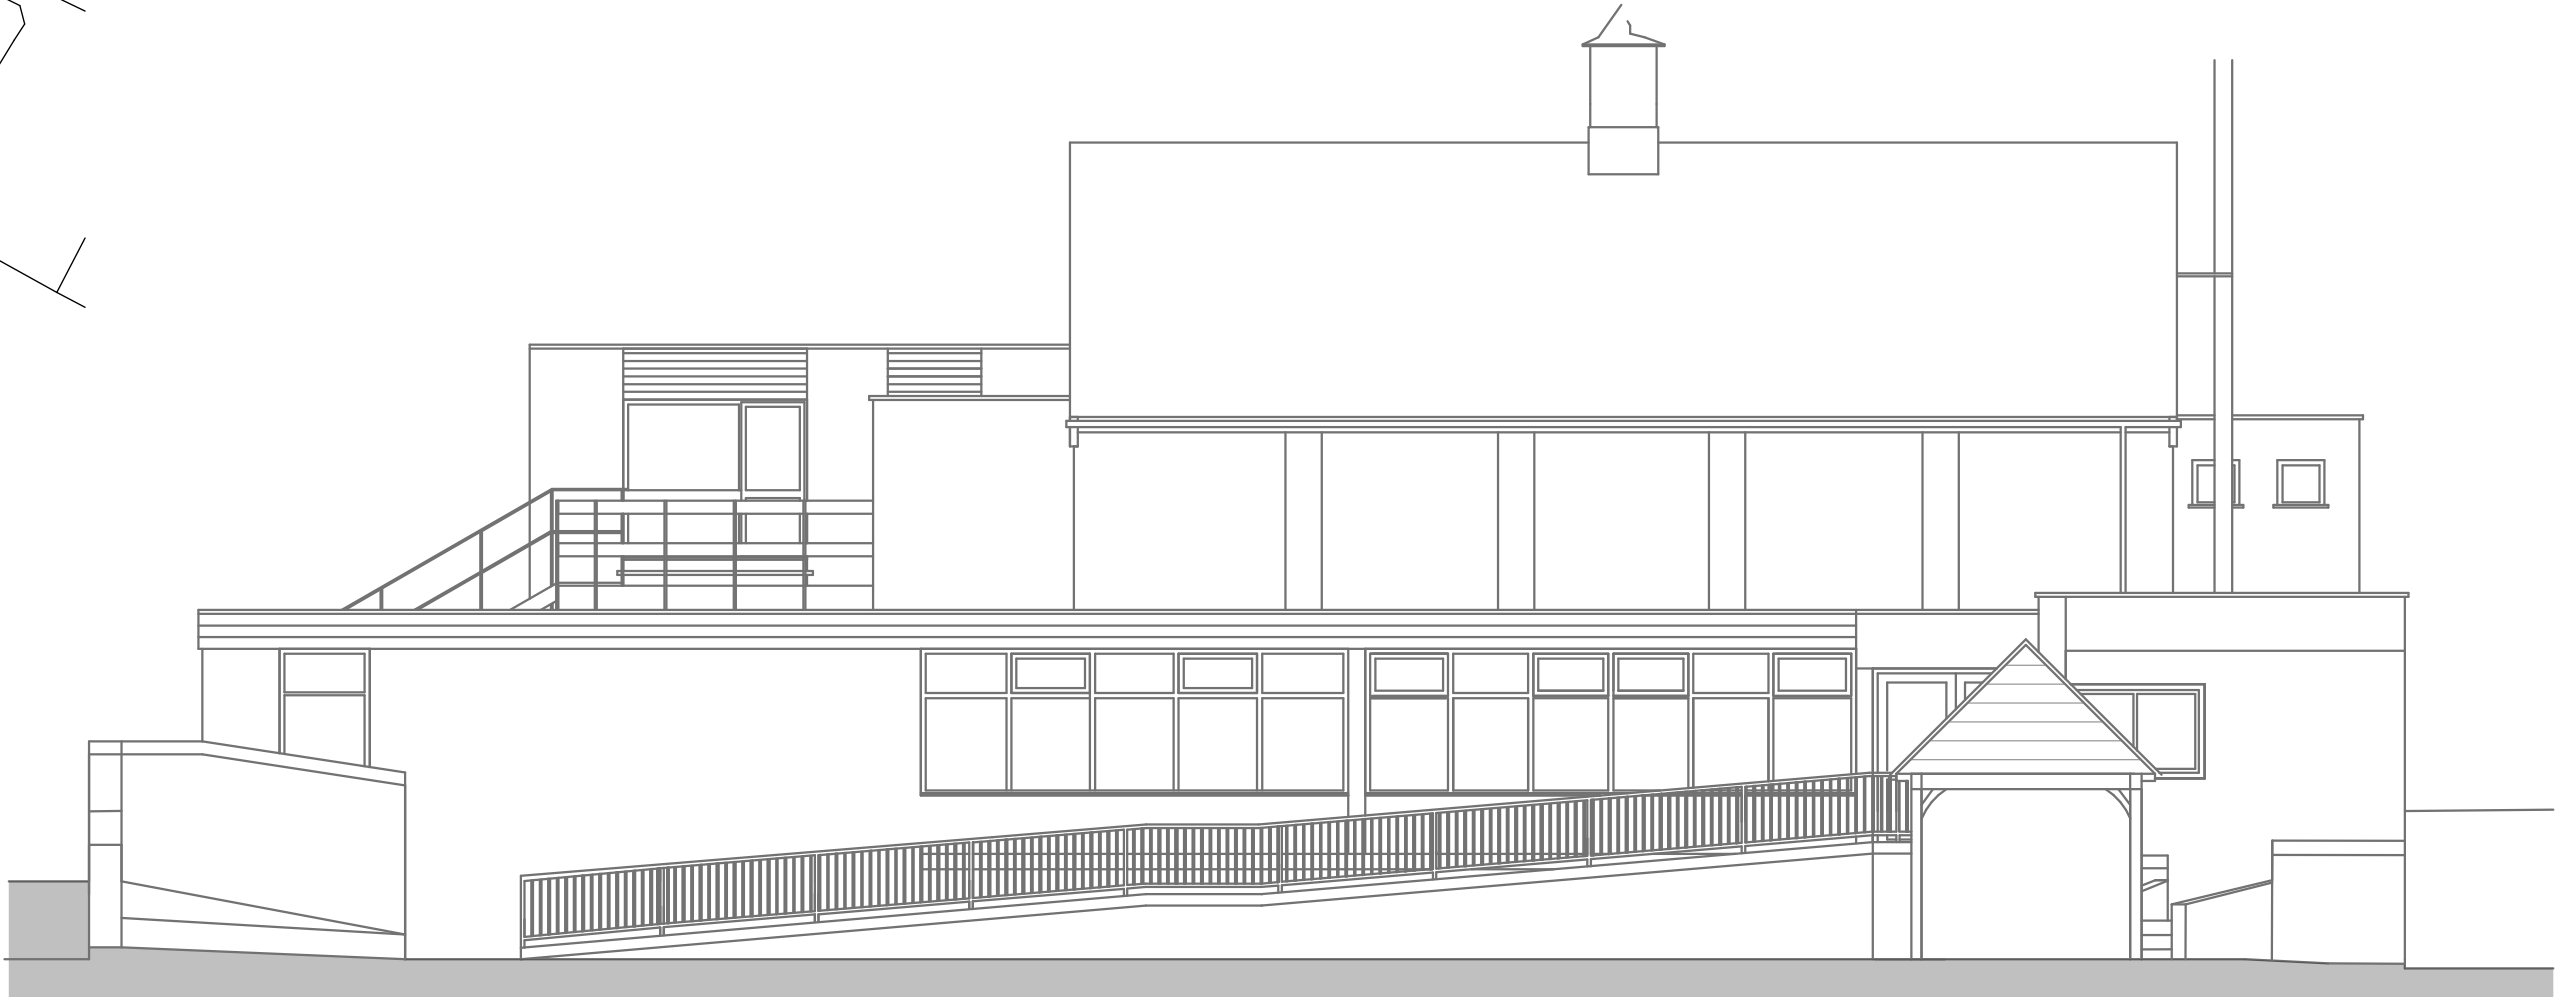

Existing Front Elevation

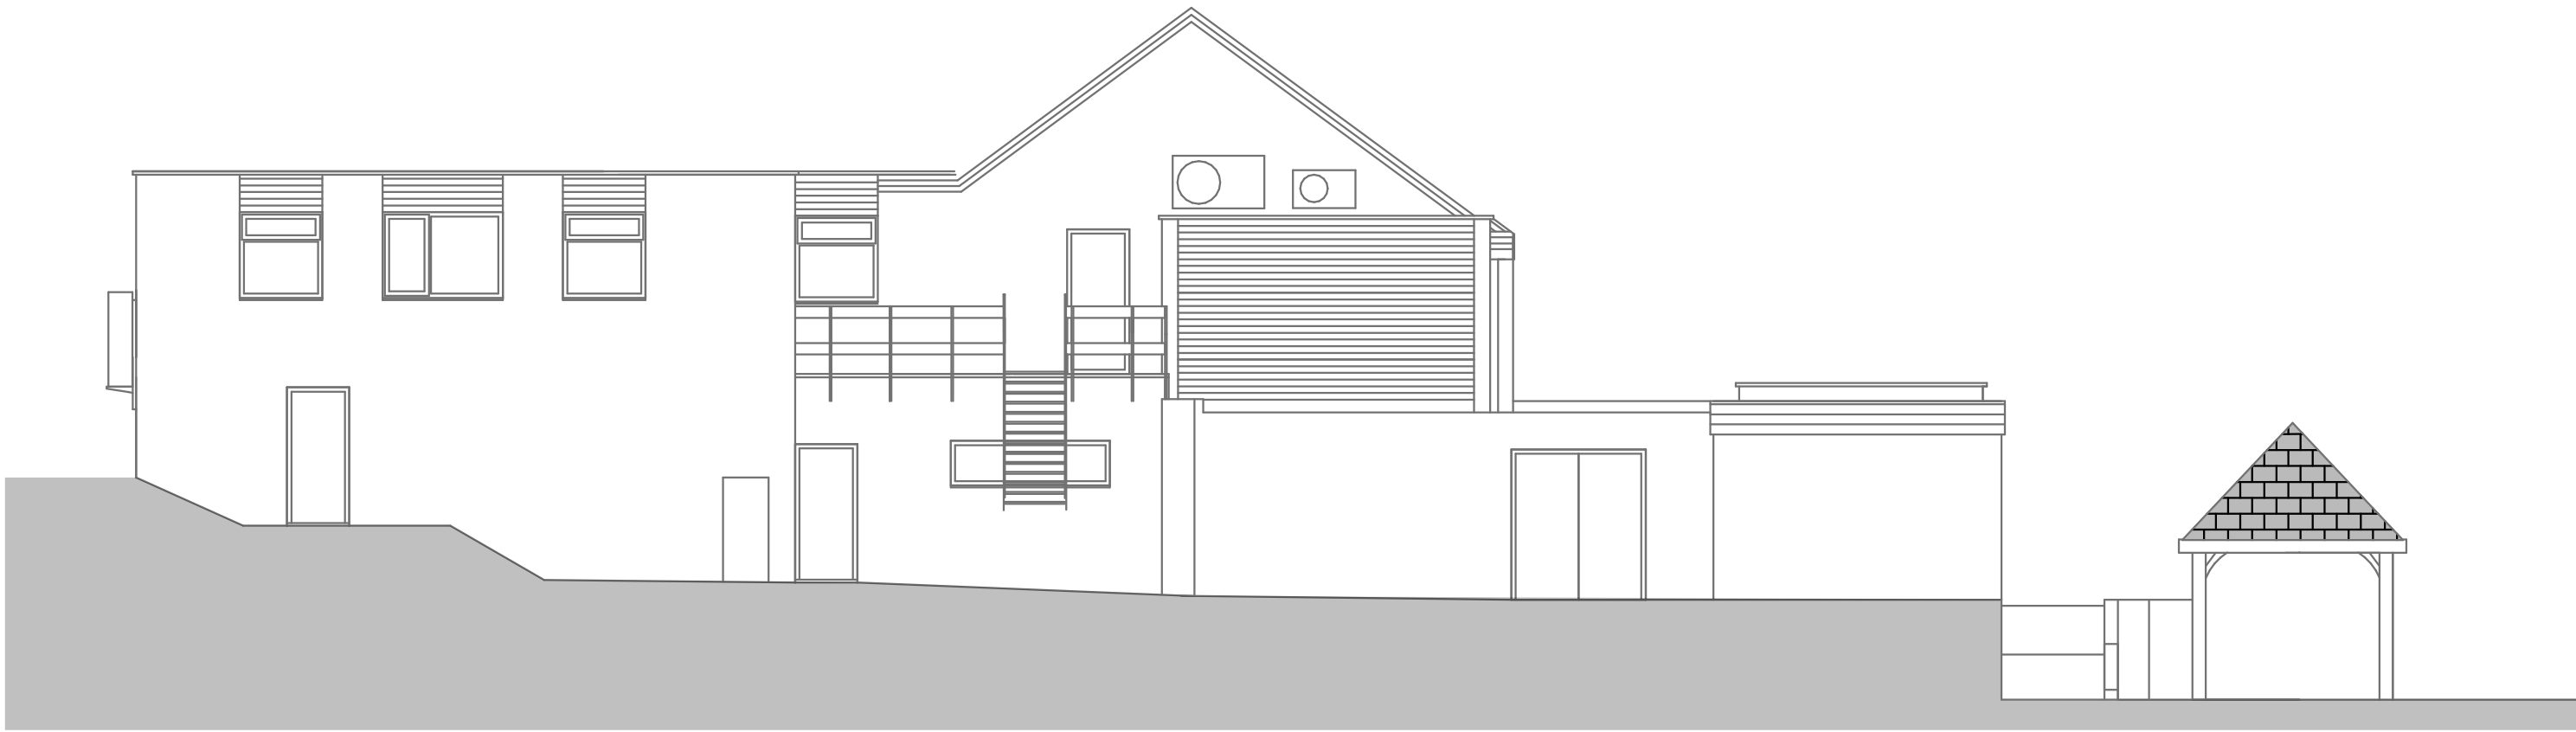

Existing Side Elevation

EXISTING ELEVATIONS 1:100

- Notes
- 1) This drawing MUST NOT BE SCALED. Unless being used for planning purposes.
 - 2) All dimensions to be CHECKED ON SITE and any DISCREPANCY reported to the Architects.
 - 3) The site boundary shown is the best assumed from available data and does NOT represent legal ownership.

Revisions.

- | | |
|--------------------------------------|---|
| ☐ APPROVAL | ☐ INFORMATION |
| ☐ PRELIMINARY | ☐ FOR CONSTRUCTION |

Project
GROBY EX SERVICEMEN'S CLUB
EXTERNAL SEATED AREA
GROBY

Client
CLUB MEMBERS

Drawing Title
EXISTING LAYOUT

Drawing By PJT	Checked By JHS
-------------------	-------------------

Date JUNE 2024	Scale 1:100 @ A1
-------------------	---------------------

Drawing Number 7956 / 01	Revision
-----------------------------	----------

UNIT 4B
FIR TREE LANE
GROBY
LEICESTERSHIRE
LE6 0PH
TEL: 016 254 7868
EMAIL: enquiries@gwh.co.uk
www.gwh.co.uk

