

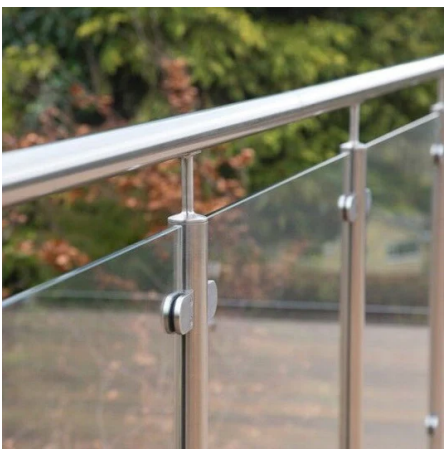
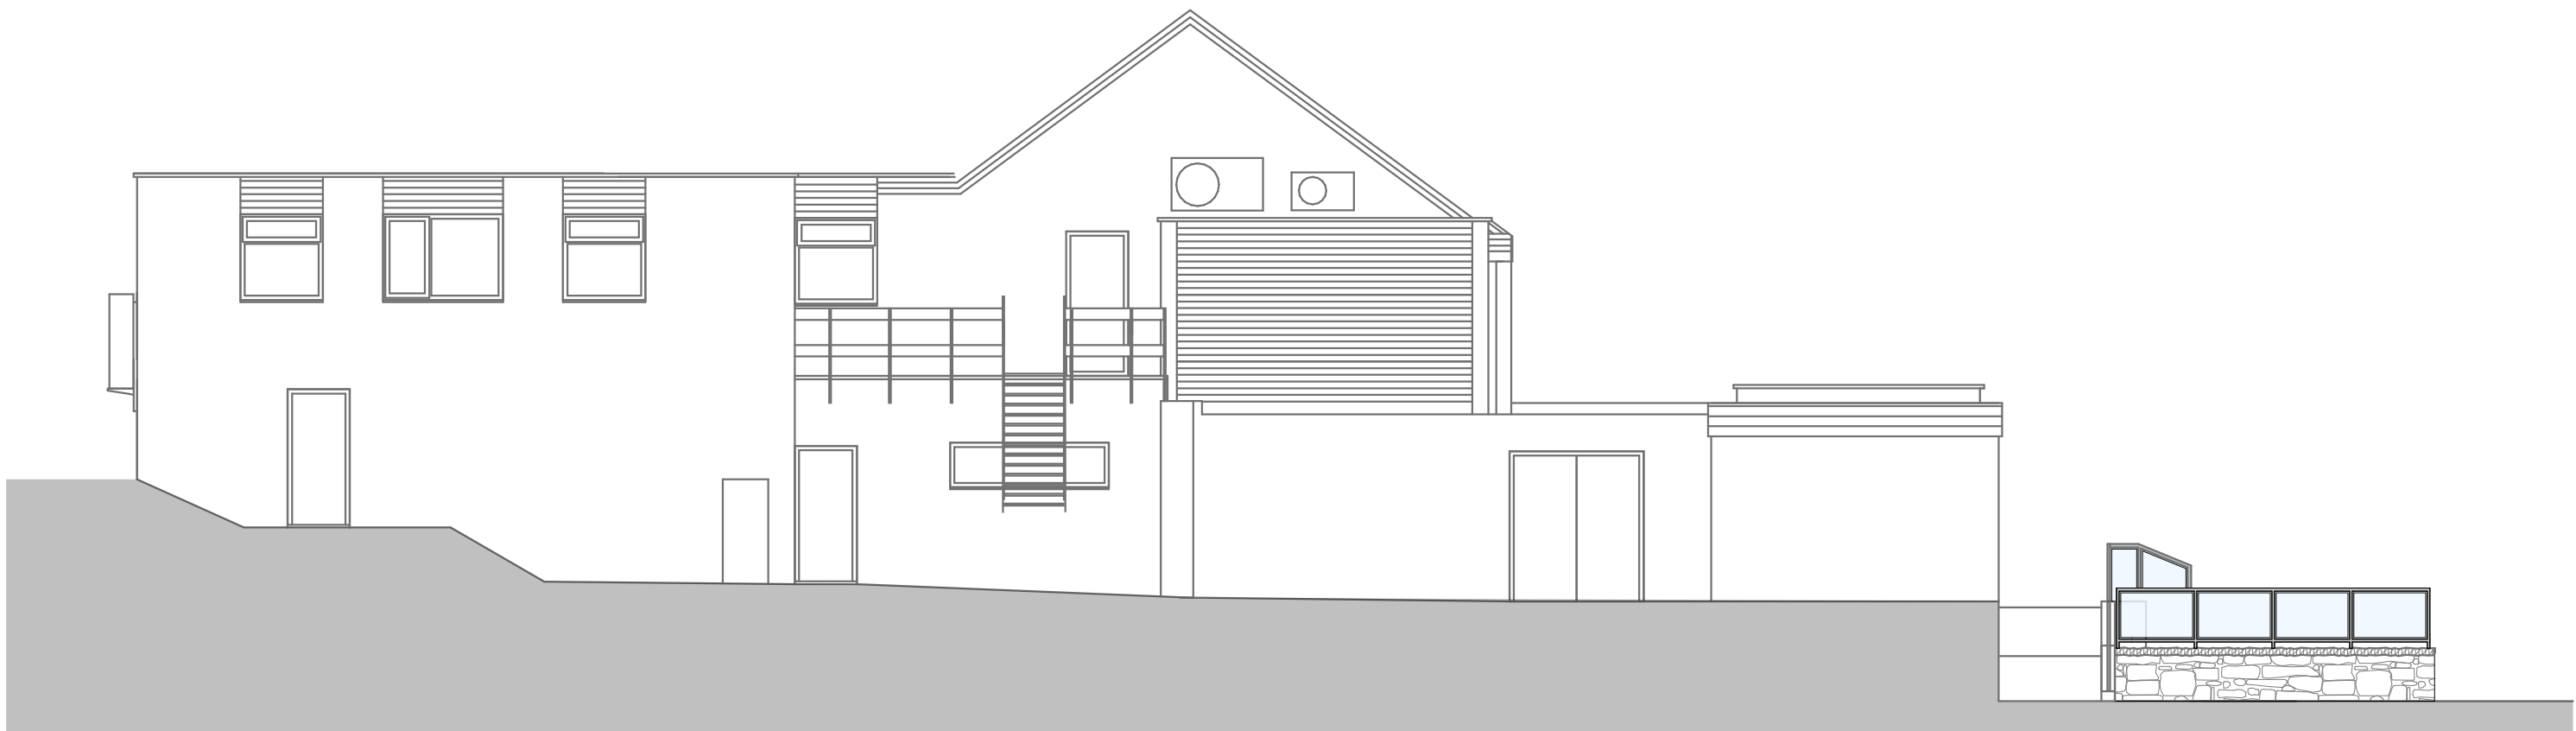


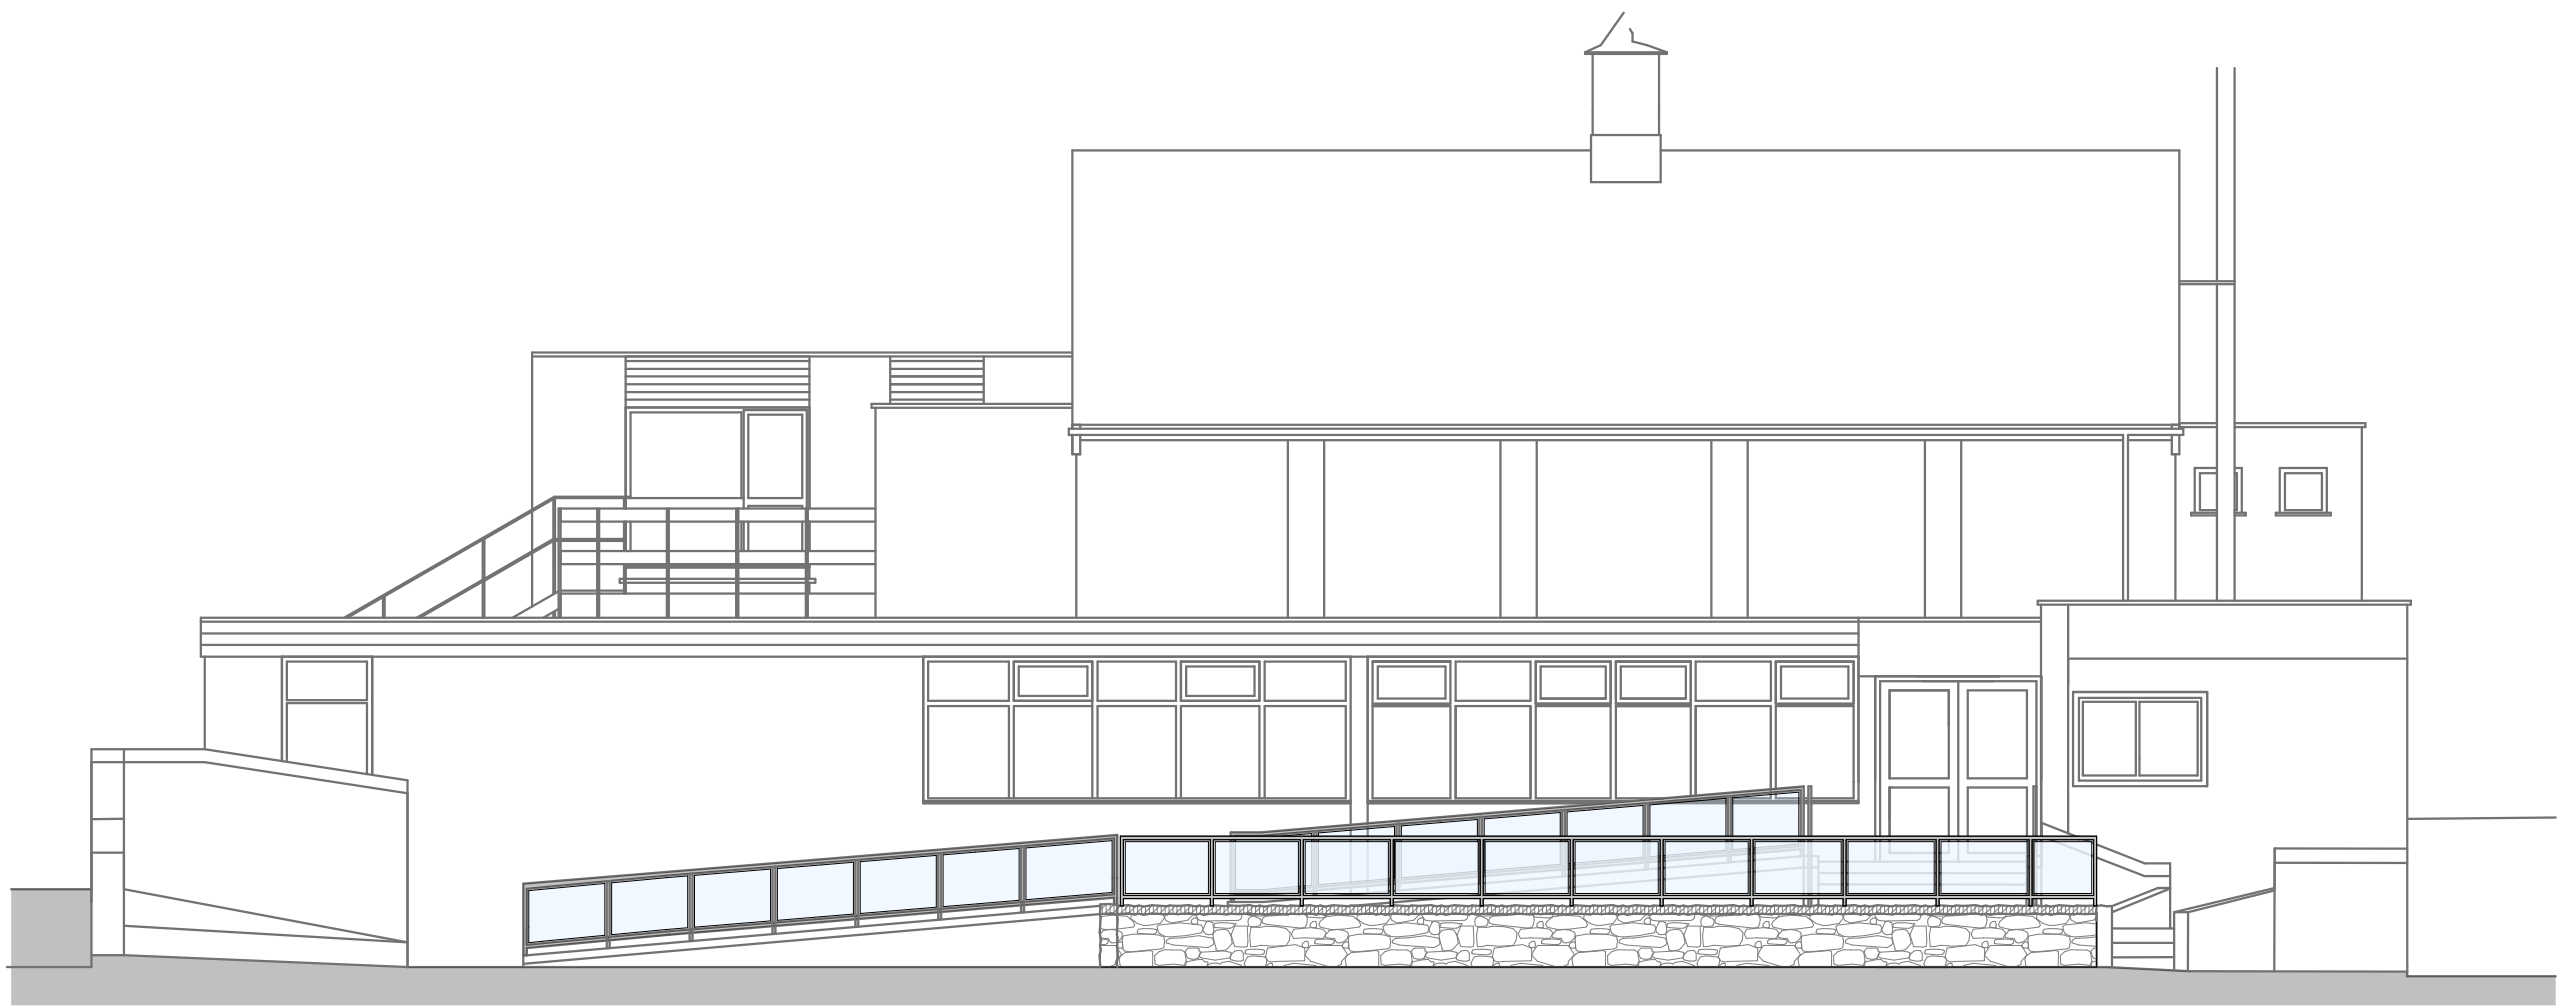

PROPOSED HANDRAILING

PROPOSED ELEVATIONS 1:100

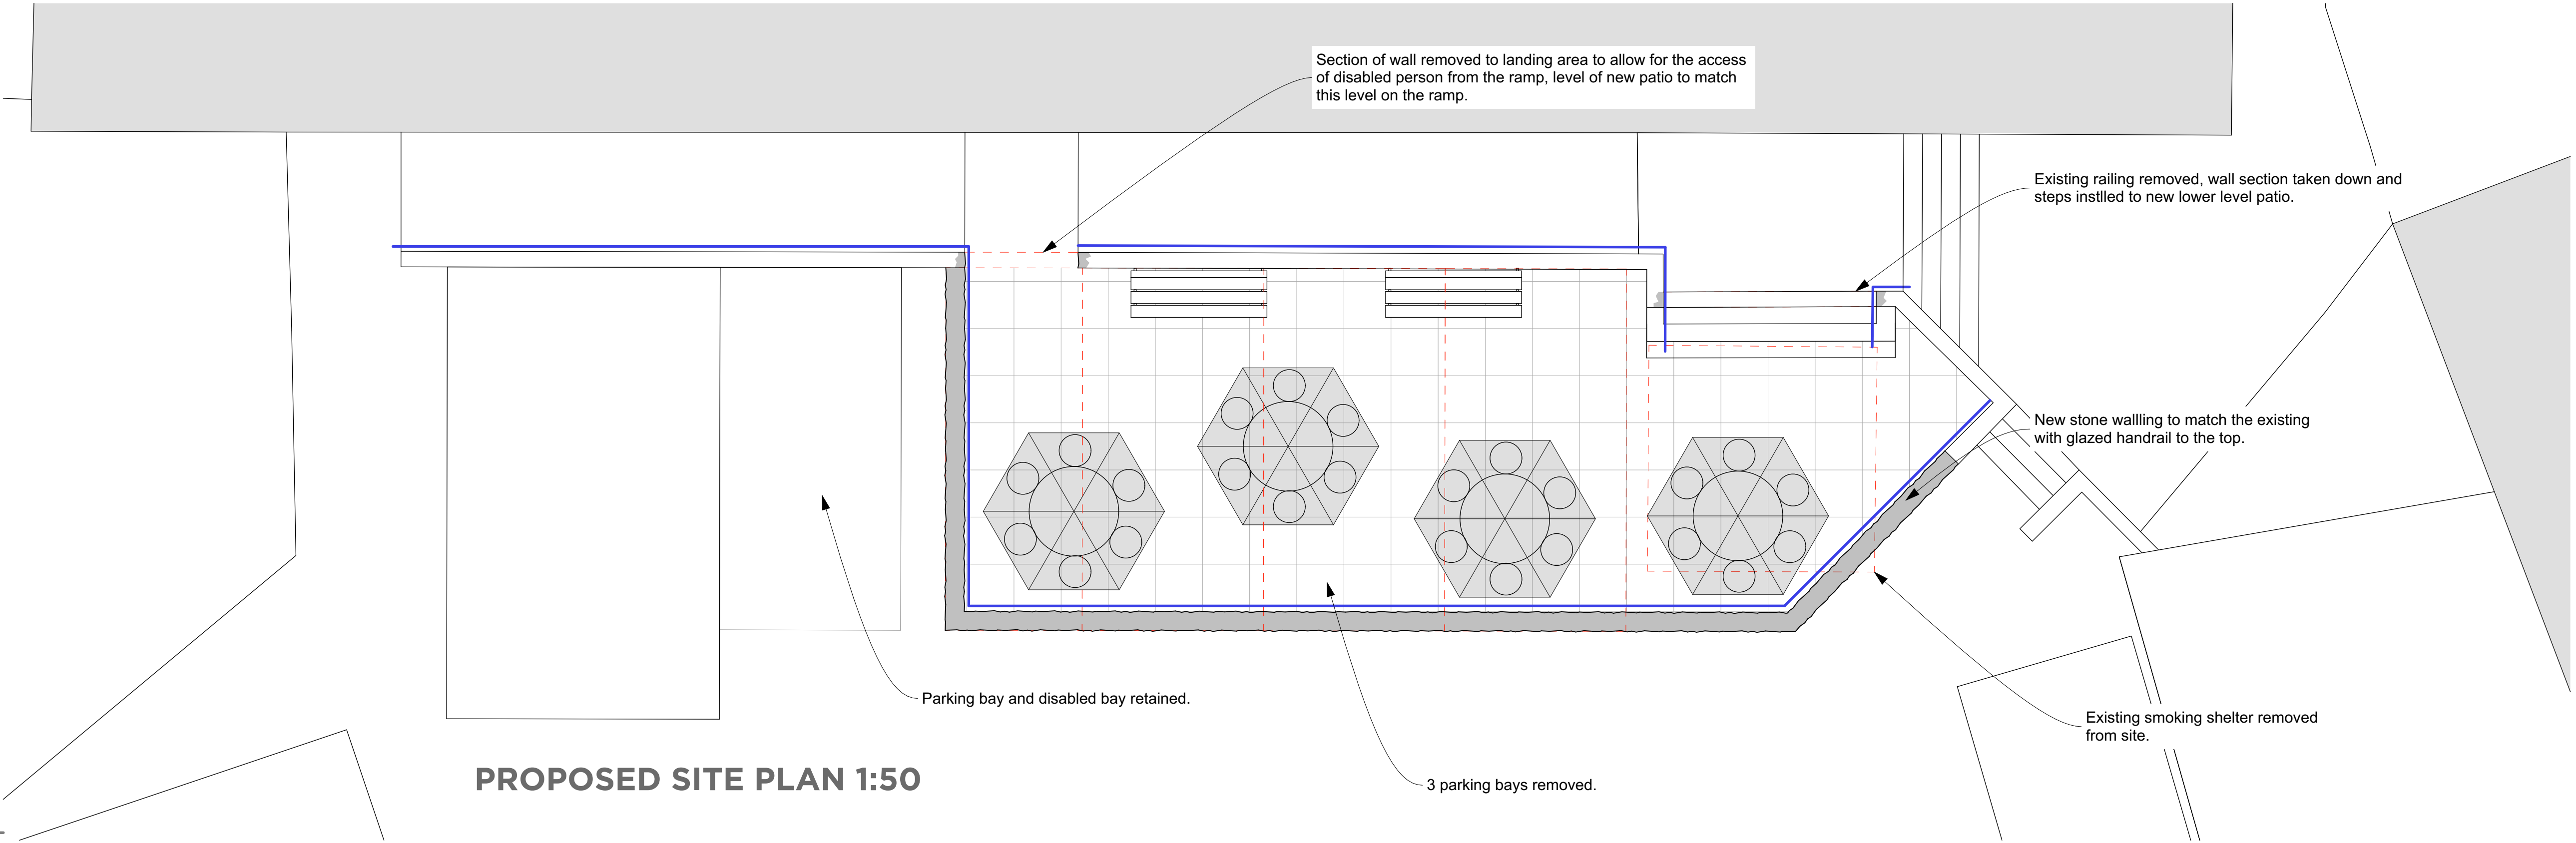

PROPOSED SITE PLAN 1:50

Notes

- 1) This drawing MUST NOT BE SCALED. Unless being used for planning purposes.
- 2) All dimensions to be CHECKED ON SITE and any DISCREPANCY reported to the Architects.
- 3) The site boundary shown is the best assumed from available data and does NOT represent legal ownership.

Revisions.

☐ APPROVAL	☐ INFORMATION
☐ PRELIMINARY	☐ FOR CONSTRUCTION

Project
GROBY EX SERVICEMEN'S CLUB
EXTERNAL SEATED AREA
GROBY

Client
CLUB MEMBERS

Drawing Title
PROPOSED SCHEME LAYOUT

Drawing By PJT	Checked By JHS
-------------------	-------------------

Date JUNE 2024	Scale 1:50 @ A1
-------------------	--------------------

Drawing Number 7956 / 02	Revision
-----------------------------	----------

UNIT 4B
FIR TREE LANE
GROBY
LEICESTERSHIRE
LE6 0PH
TEL: 0116 254 7868
EMAIL: enquiries@gwh.co.uk
www.gwh.co.uk

