




▼ 02 +4.78m AOD

▼ 01 +3.00m AOD

▼ 00 +0.00m AOD

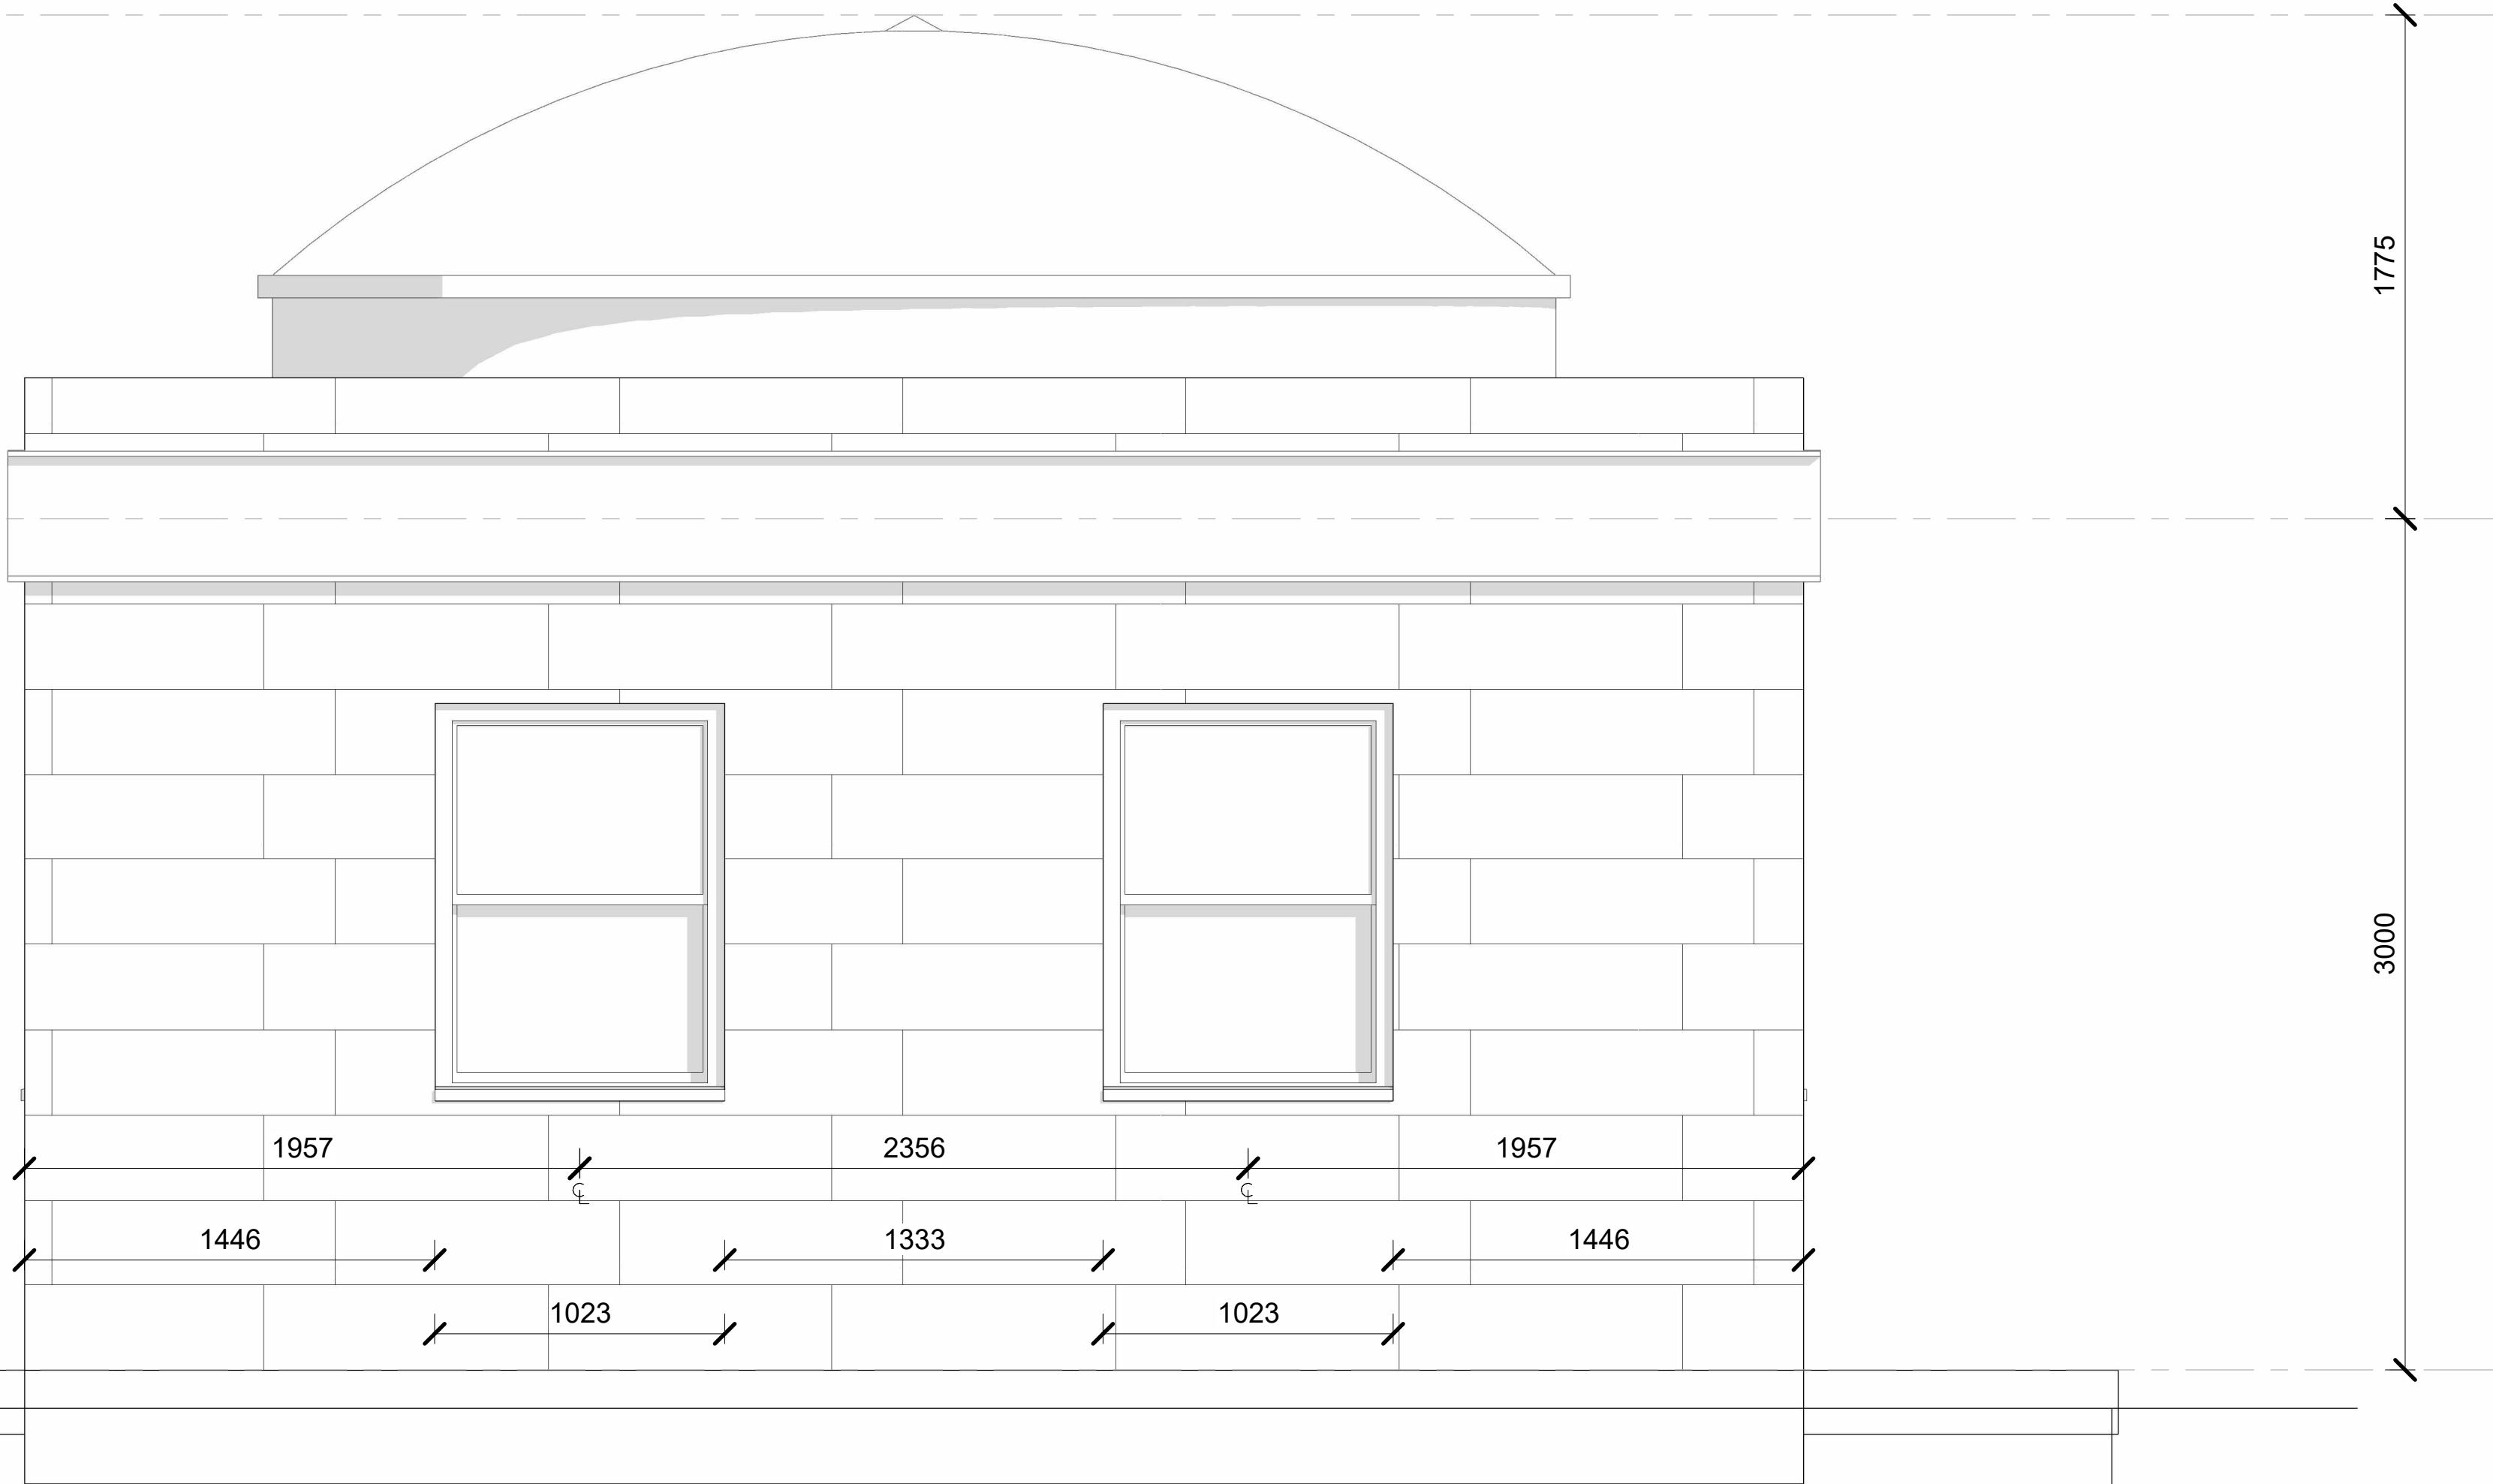

1 East Elevation
10203 1 : 20

Key Plan

Rev	Date	Notes
-----	------	-------

Project Name

Mausoleum

Status

Planning

Drawing Title

East Elevation

Drawing Number

- - -XX-DR-A-10203

Scale	Sheet Size	Creation Date
1 : 20	A1	April 24

Revision	Inspected By	Drawn By
	HS	HS