


- MATERIAL SCHEDULE:**
 1) SMALL CLAY TILES:
 2) WANEY EDGE LARCH BOARDS:
 3) TIMBER DOOR(S) & CASEMENT WINDOWS:

HMD

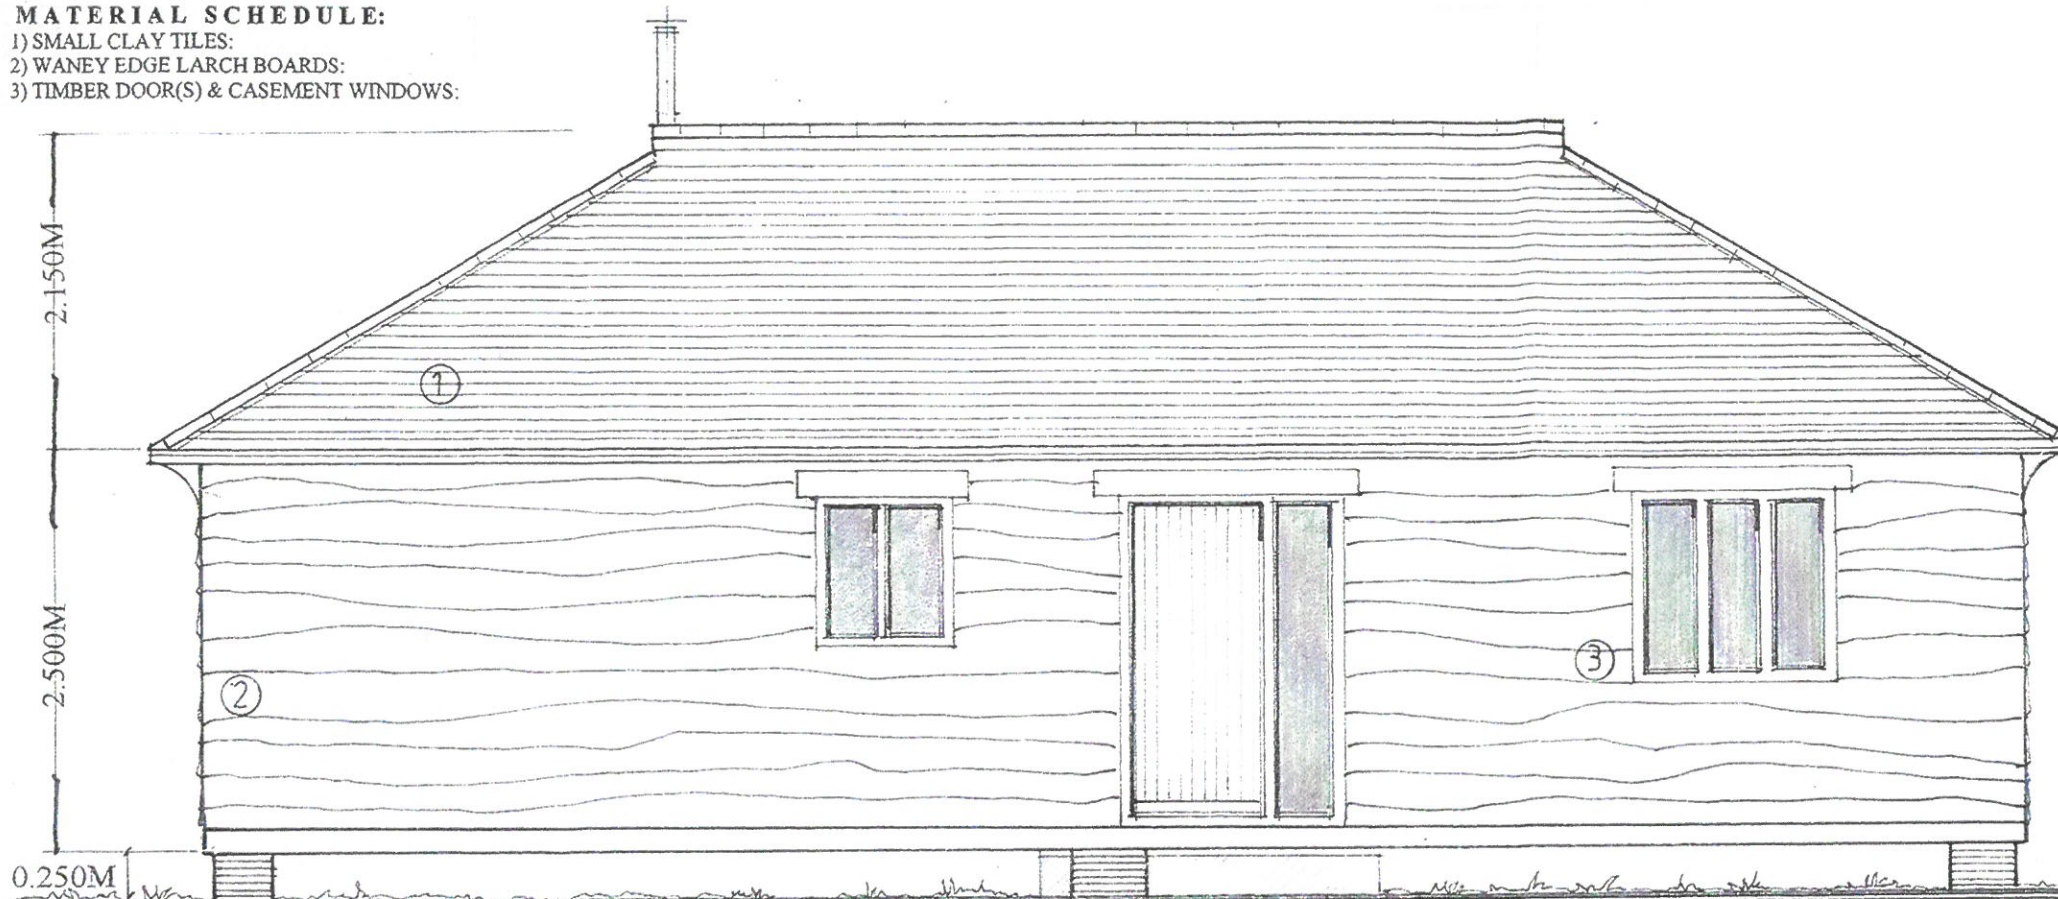

ELEVATION 'A'




1:50 ELEVATION 'B' 1:50

PROPOSED FLOOR PLAN & ELEVATIONS - LODGE 'A'+ 'B':

DRWG.No:HMD/PD/0635/01


SCALE:1:50/1:100/1:200

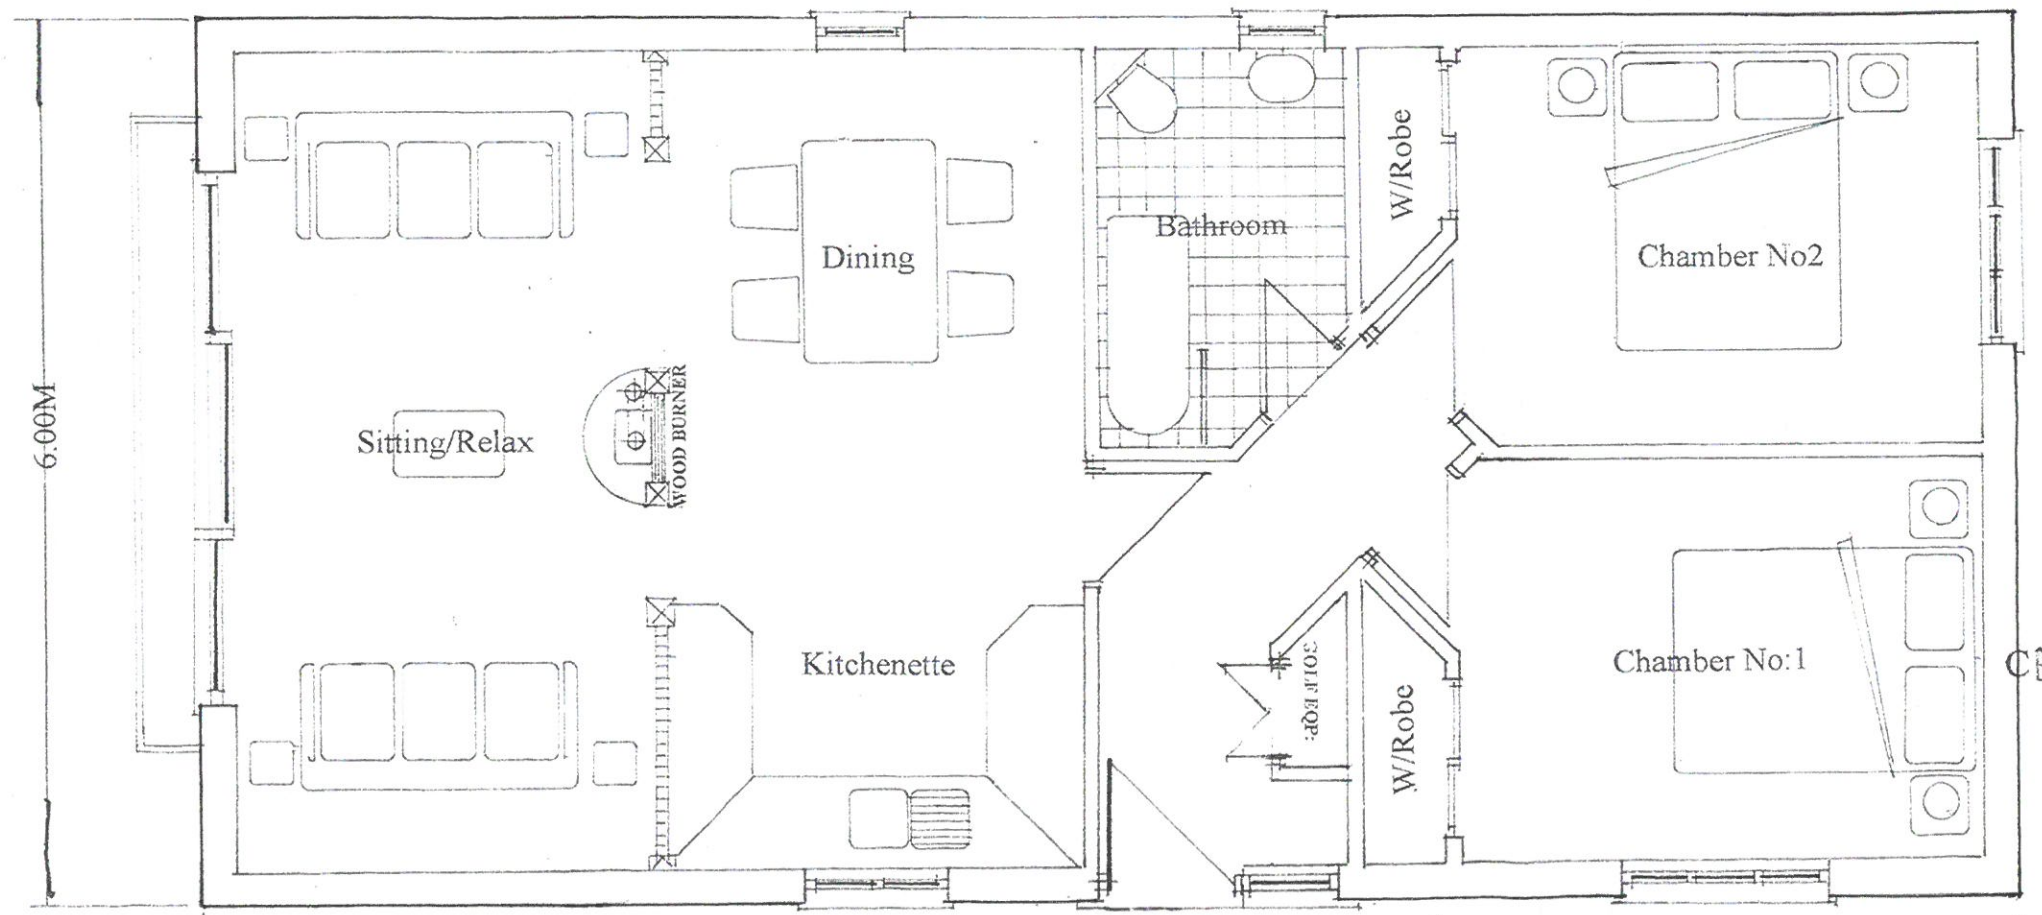


FLOOR PLAN 1:50

0m 2m 4m 6m 8m 10m


DRAWING@A3

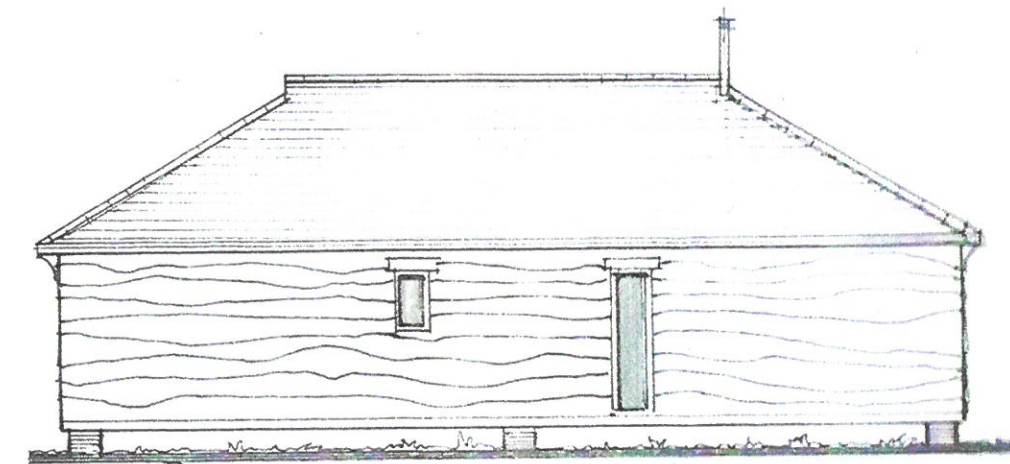

ELEVATION 'C' 1:100

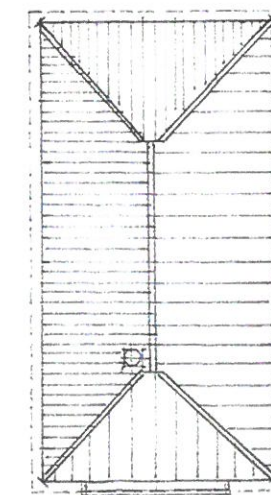

ROOF PLAN 1:200

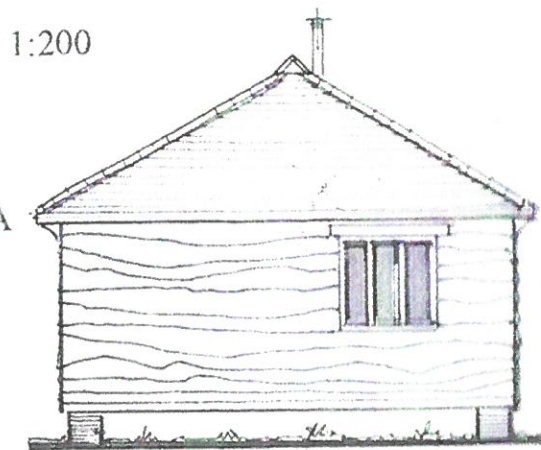

ELEVATION 'D' 1:100

0m 2m 4m 6m 8m 10m