




EXISTING
FLOOR PLANS
& ELEVATIONS

DESIGN SECTION A/A' 1:50

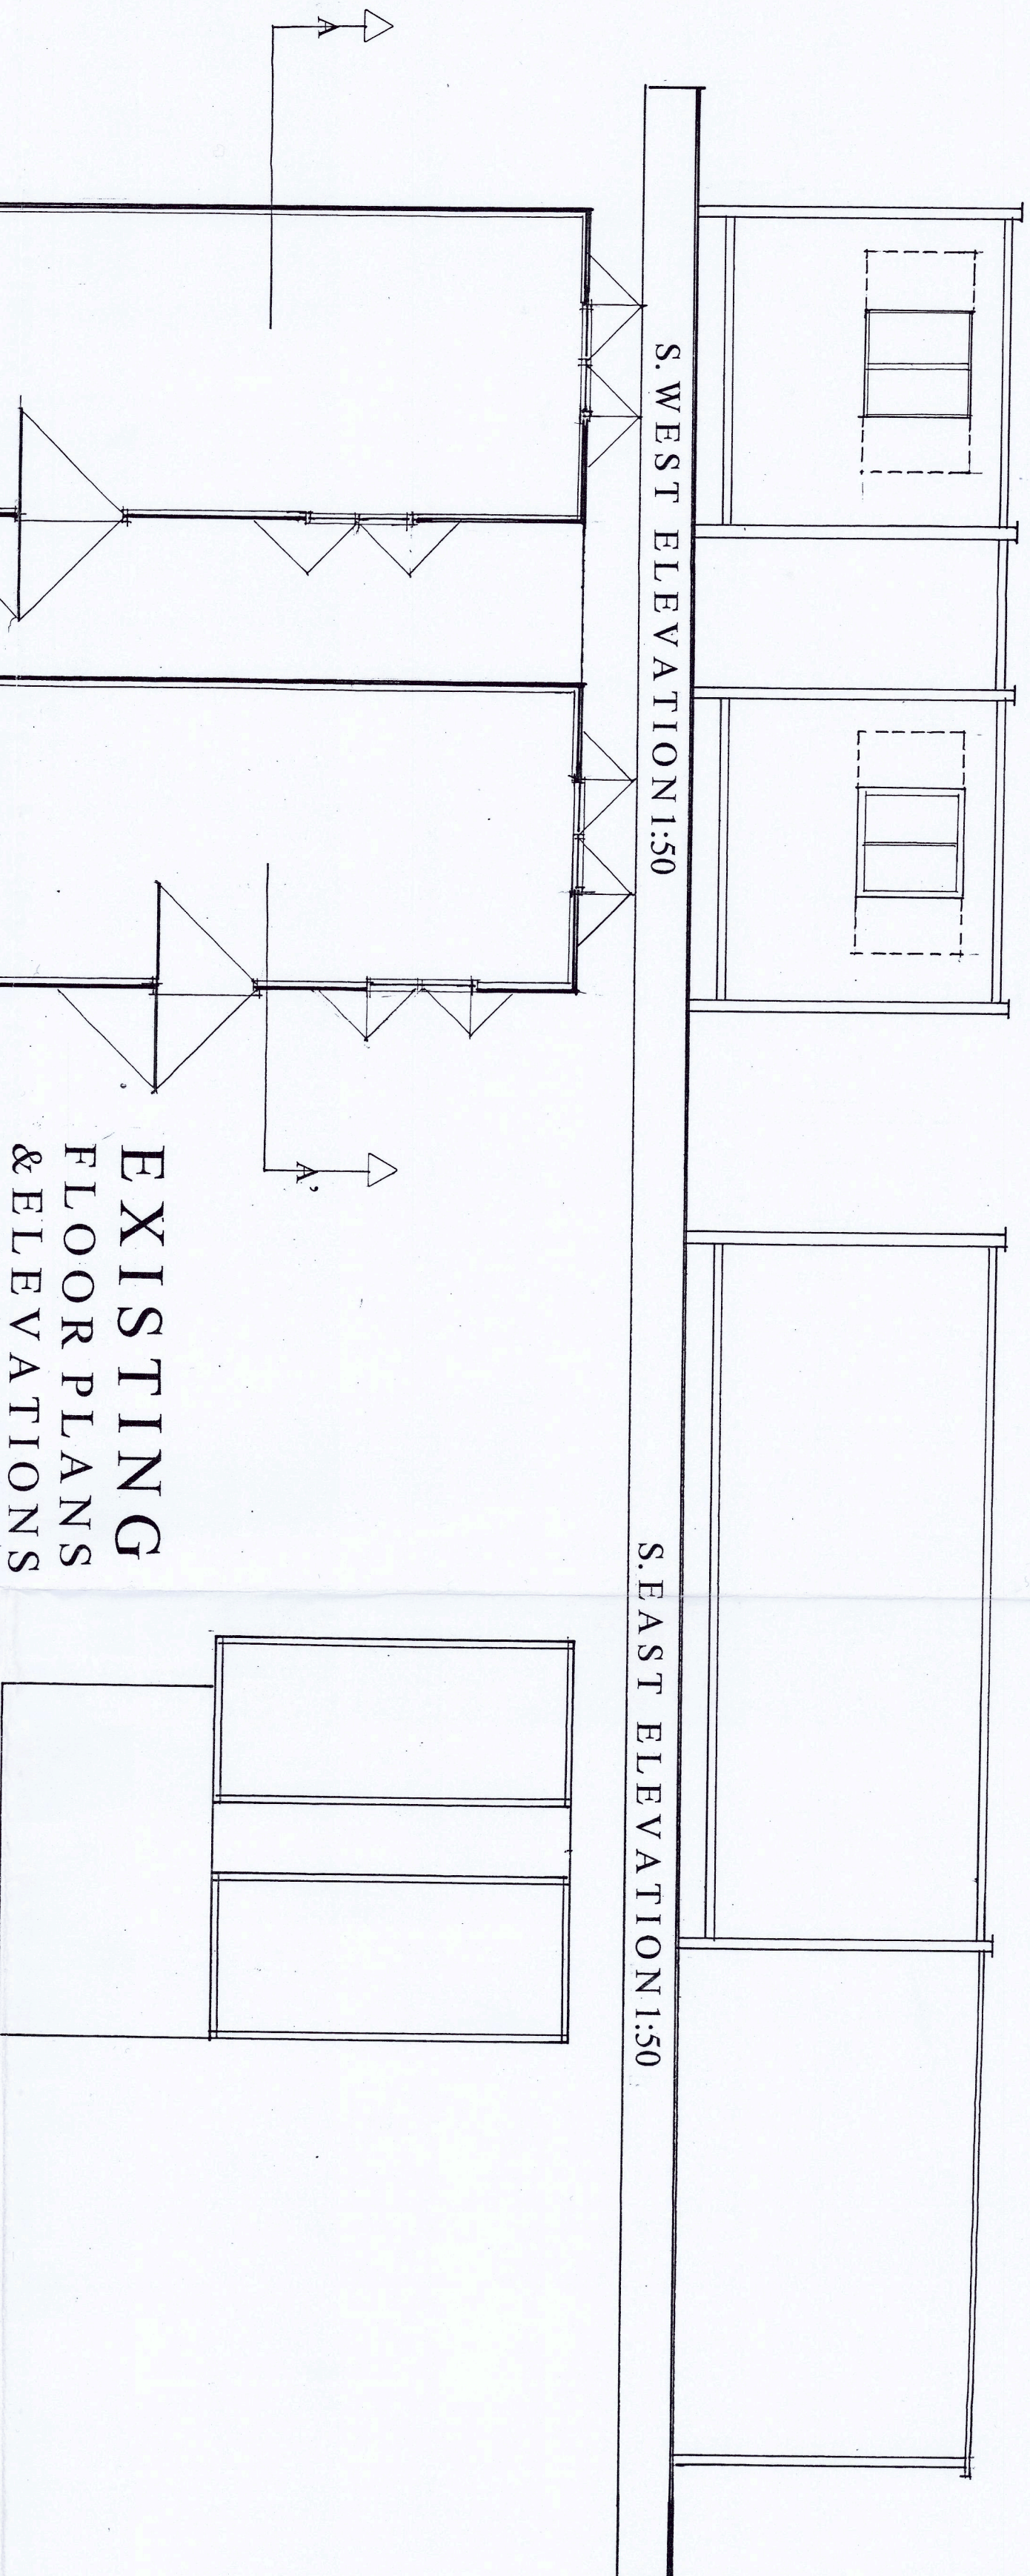

CLIENTS:

Mr. A. McCarthy &
Mrs. A. McCarthy-Young

PROJECT:

The Conversion of An Existing
(Container Storage Building(s))
To Form a Single Dwellinghouse
Land at The Limes,
Wood Road,
Nailstone,
Leicestershire.

DRAWING TITLE:


Existing Floor Plan
Design Section A/A'
Roof Plan.

SCALE: 1:50/200/1:

DRWG. No: HMD/S

© Copyright HMD/2024

HOUSEMA
DESIGN

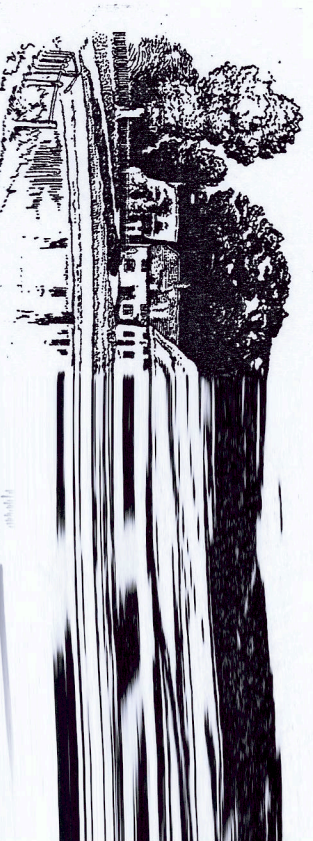

© Copyright HMD.

(The Copyright, Designs & Patents Act 1988 - as