

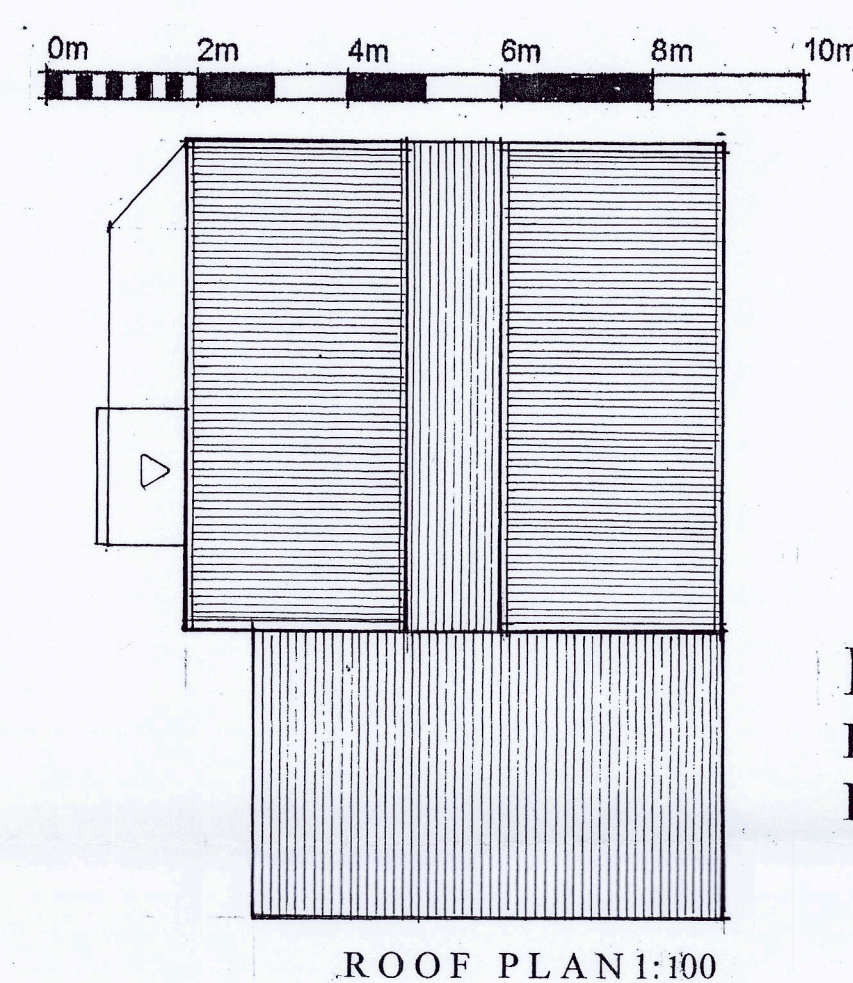
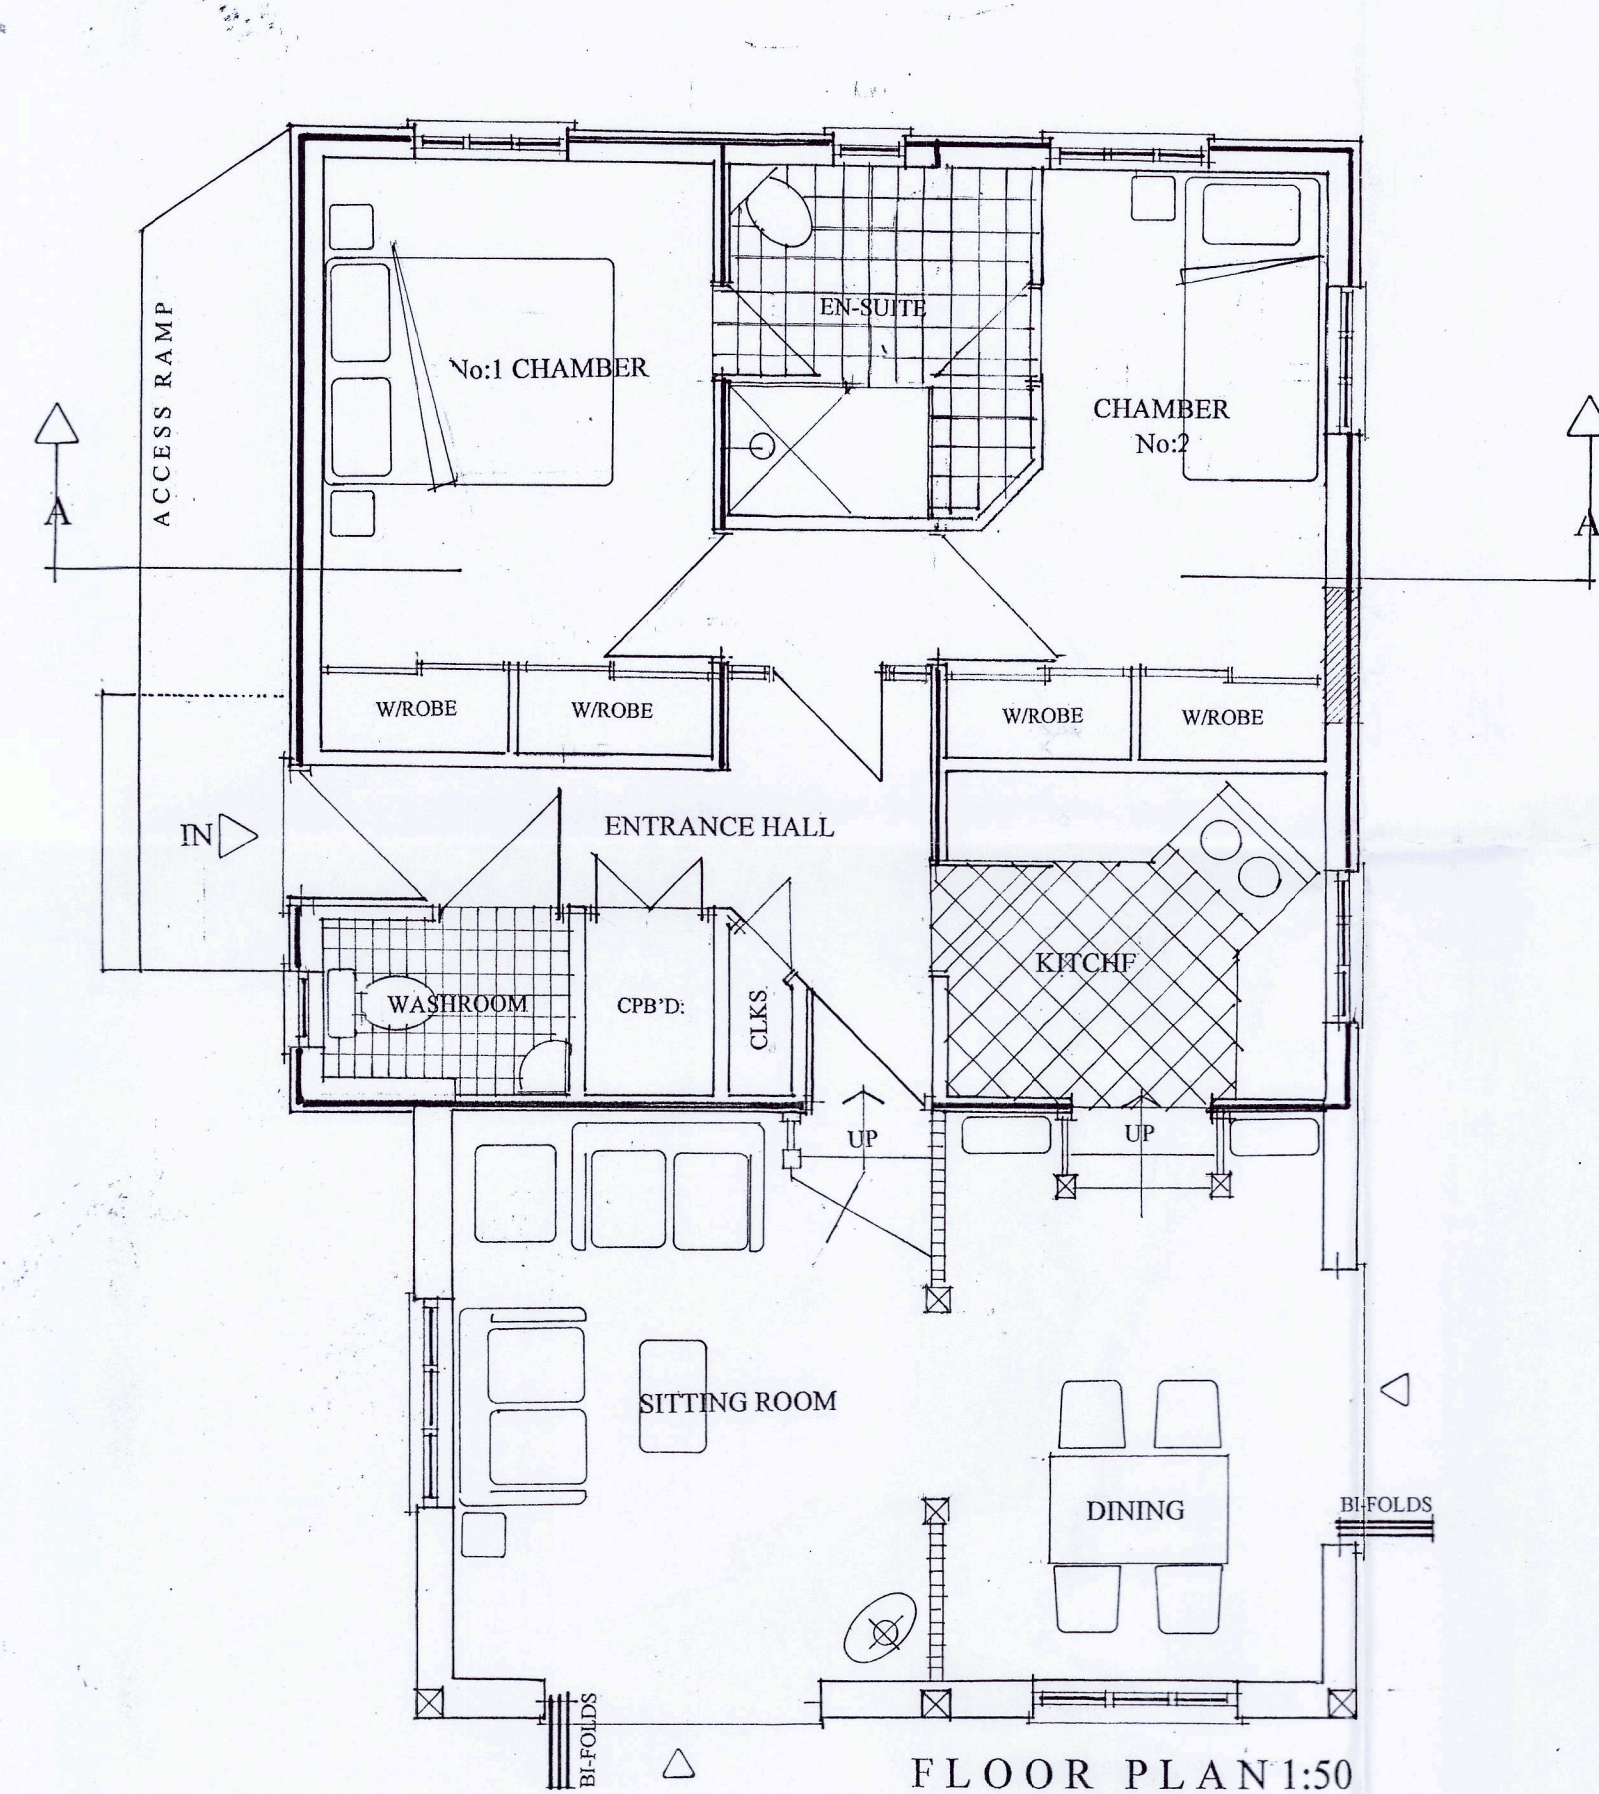


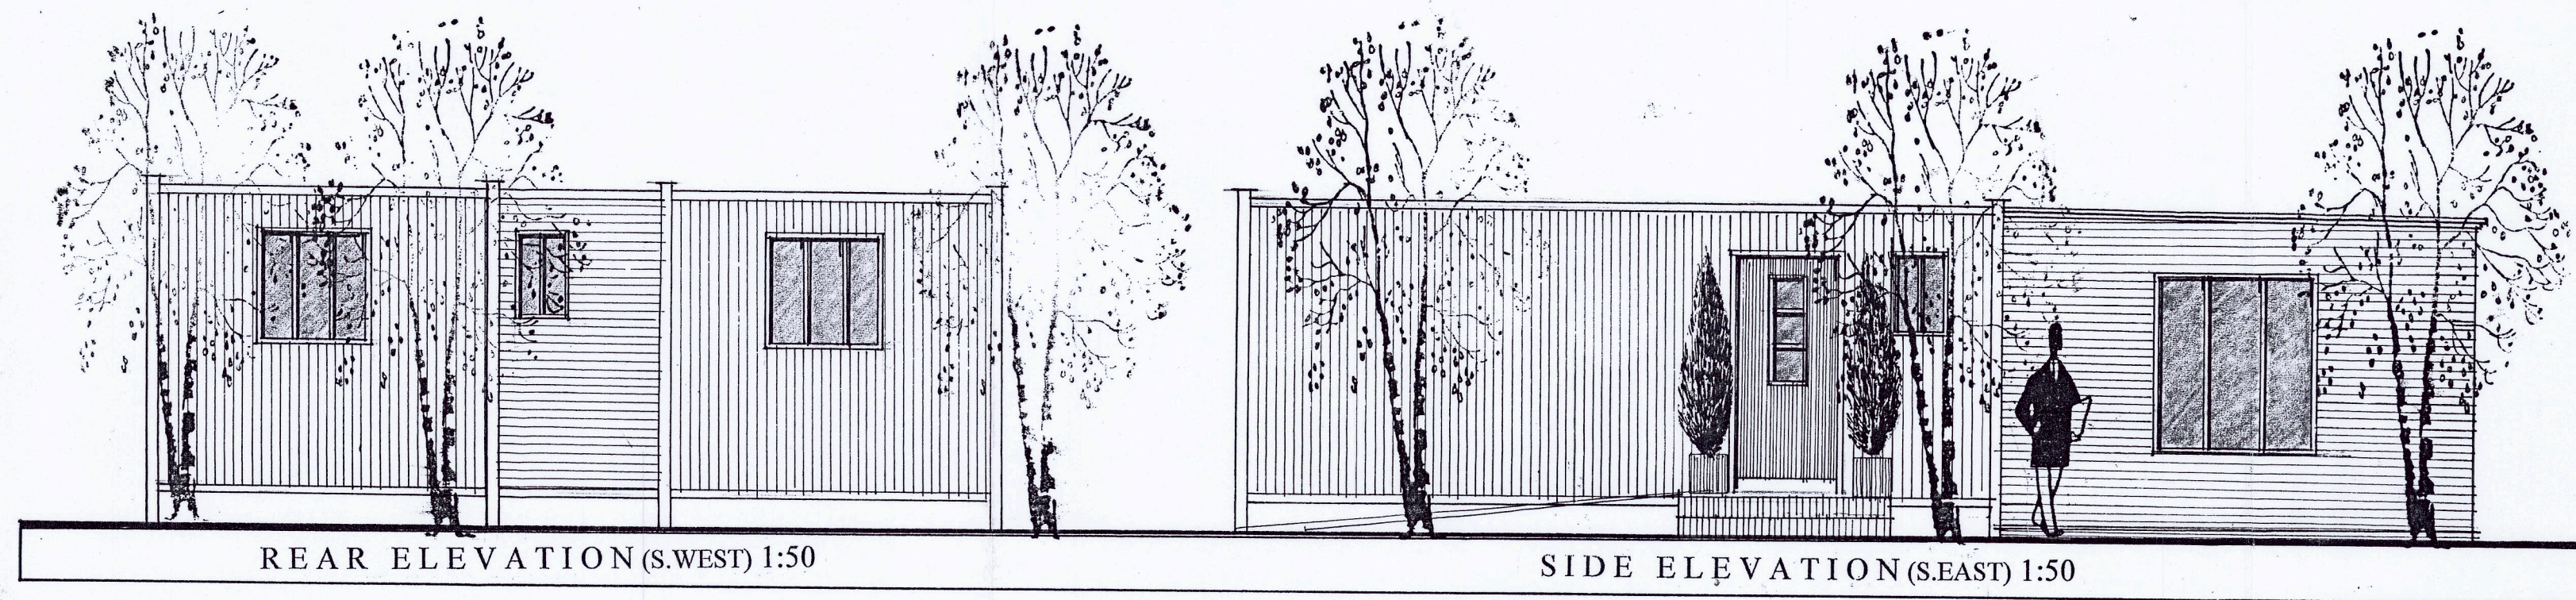



PROPOSED FLOOR PLAN & ELEVATIONS

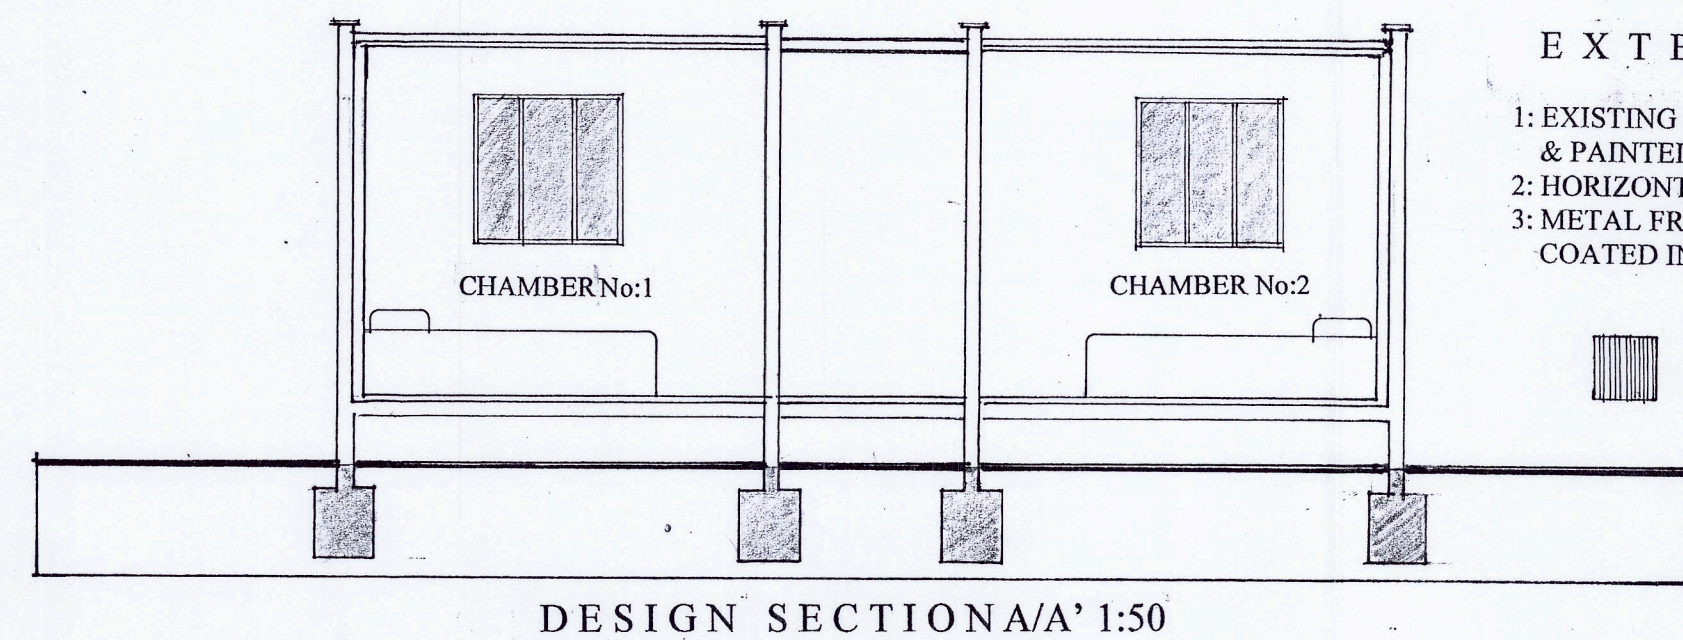

EXTERNAL FINISHES:

- 1: EXISTING CORTEN STEEL WALLS TO BE CLEANED & PAINTED IN A MEDIUM GREY COLOUR FINISH;
- 2: HORIZONTAL CEDAR CLADDING;
- 3: METAL FRAMED WINDOWS/DOORS TO BE POWDER COATED IN A DARK GREY COLOUR FINISH;

■ = EXISTING BUILT FABRIC

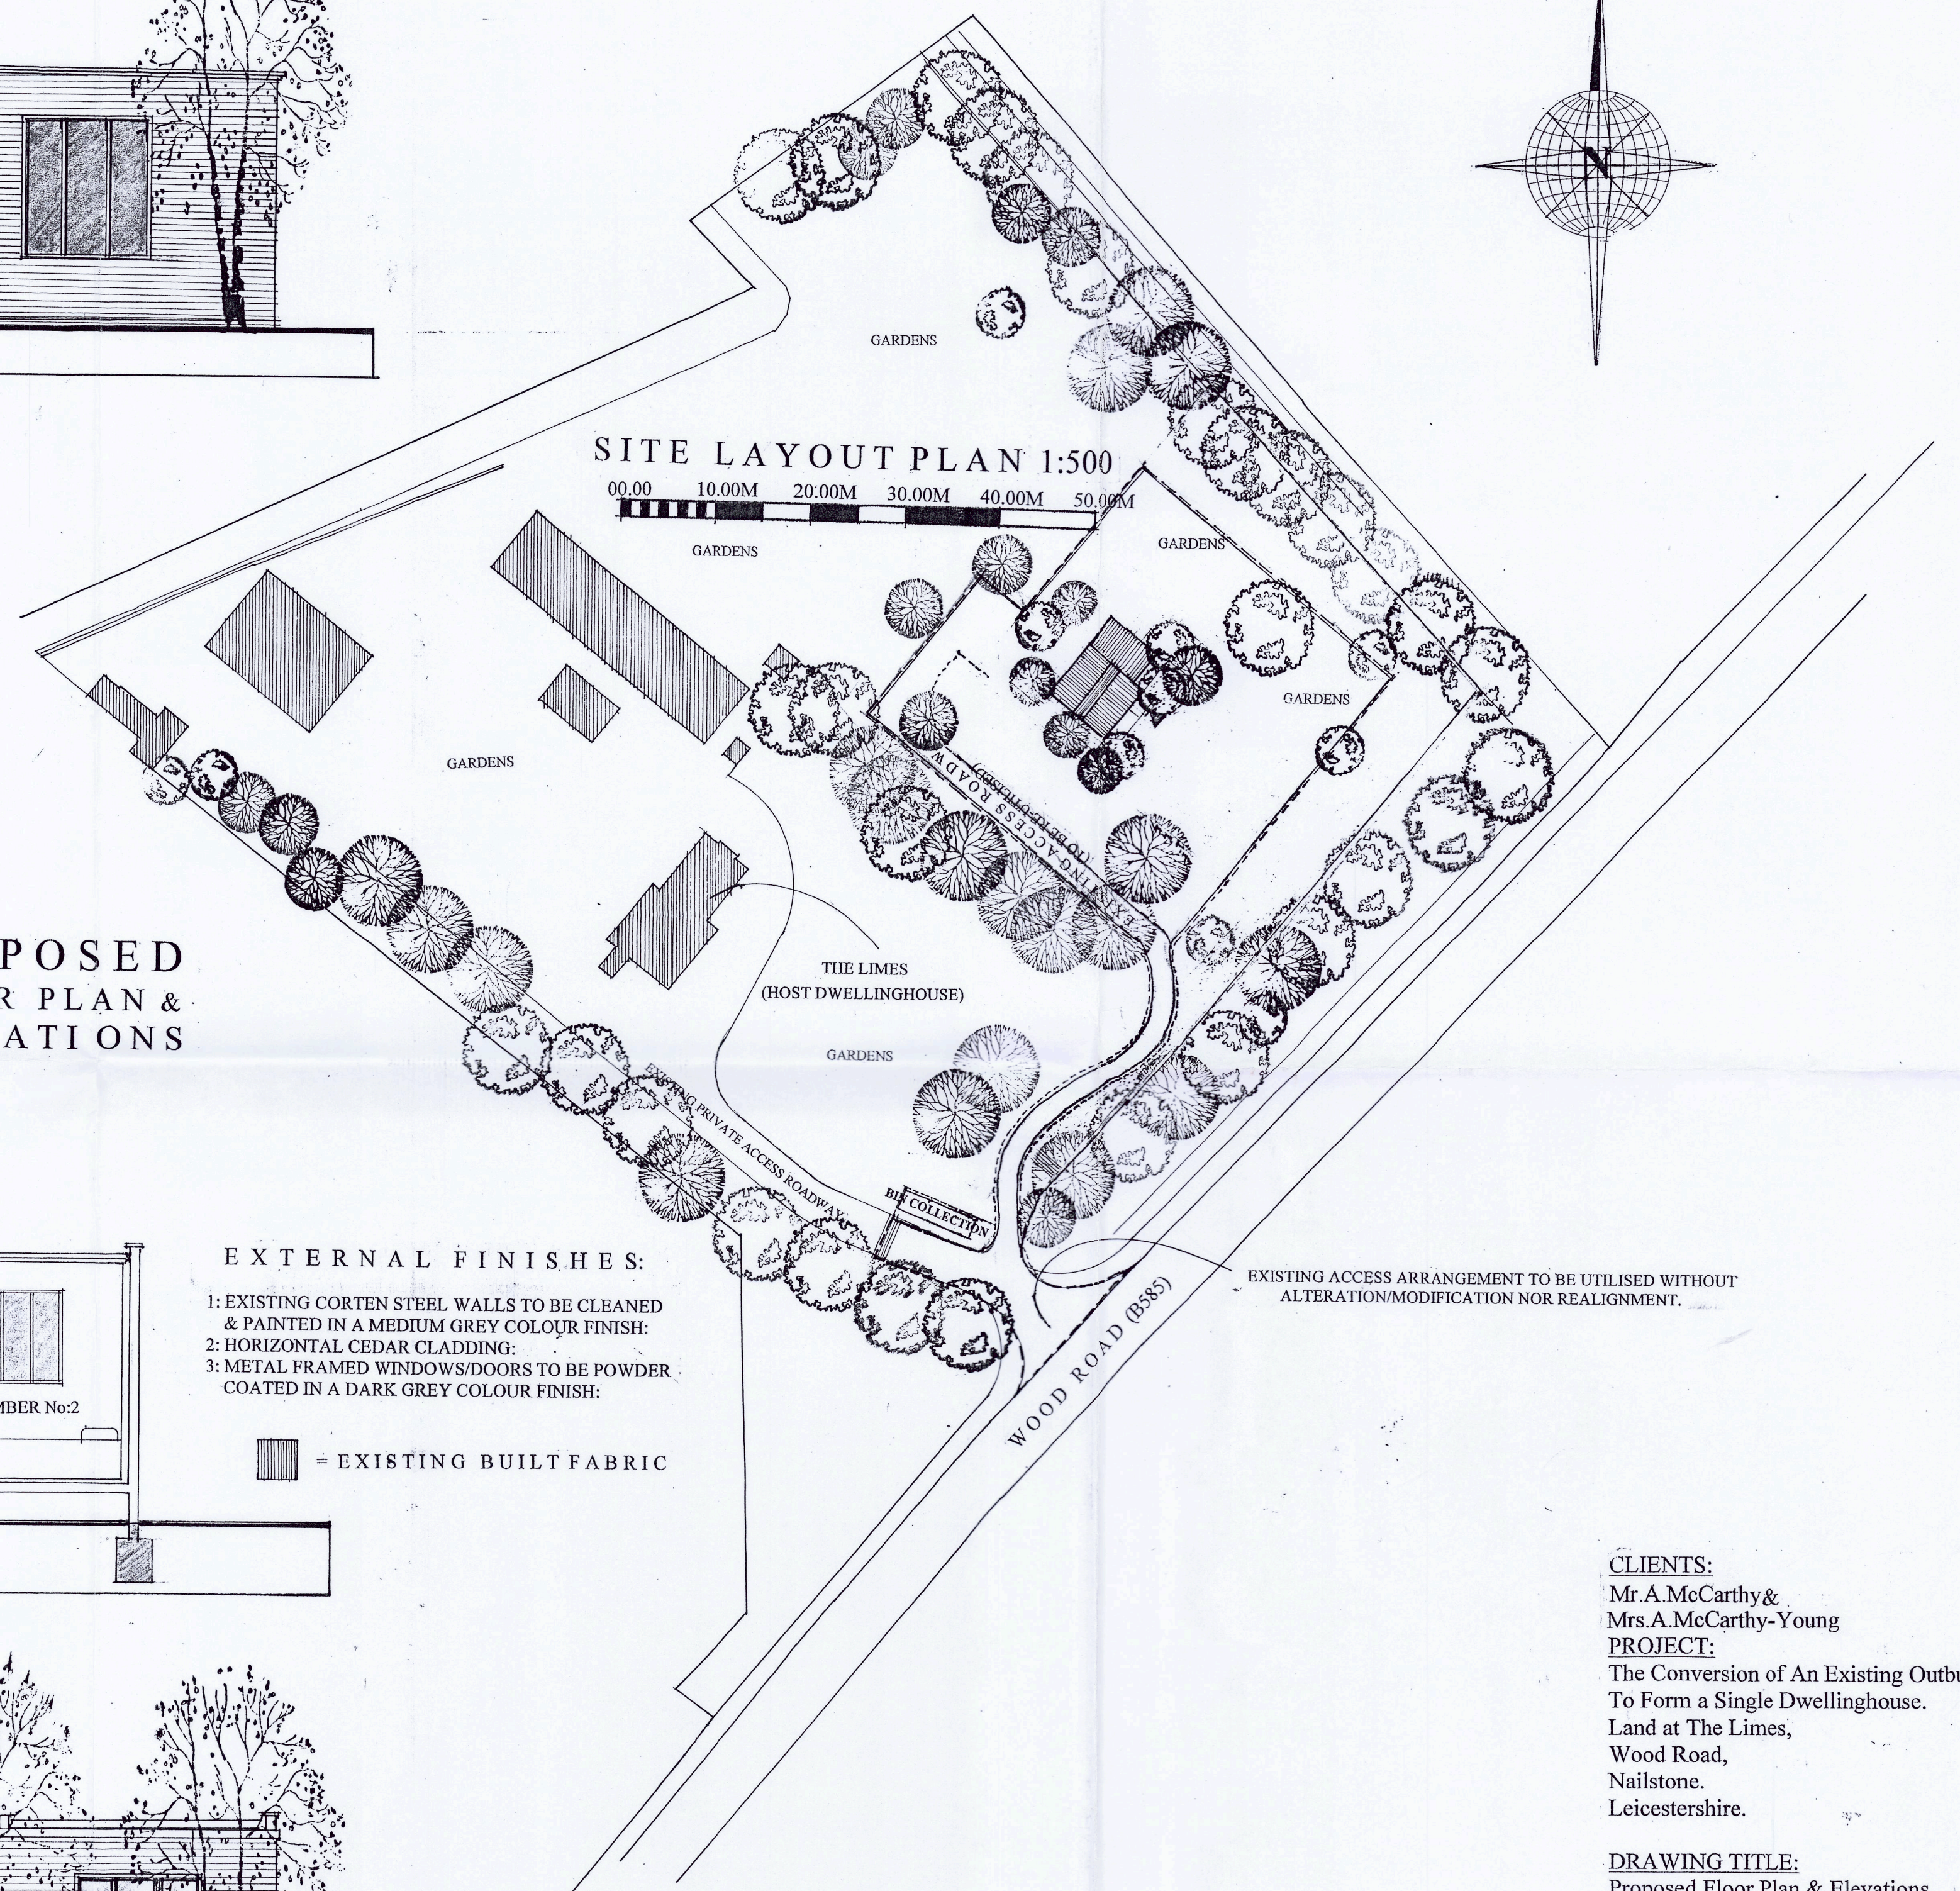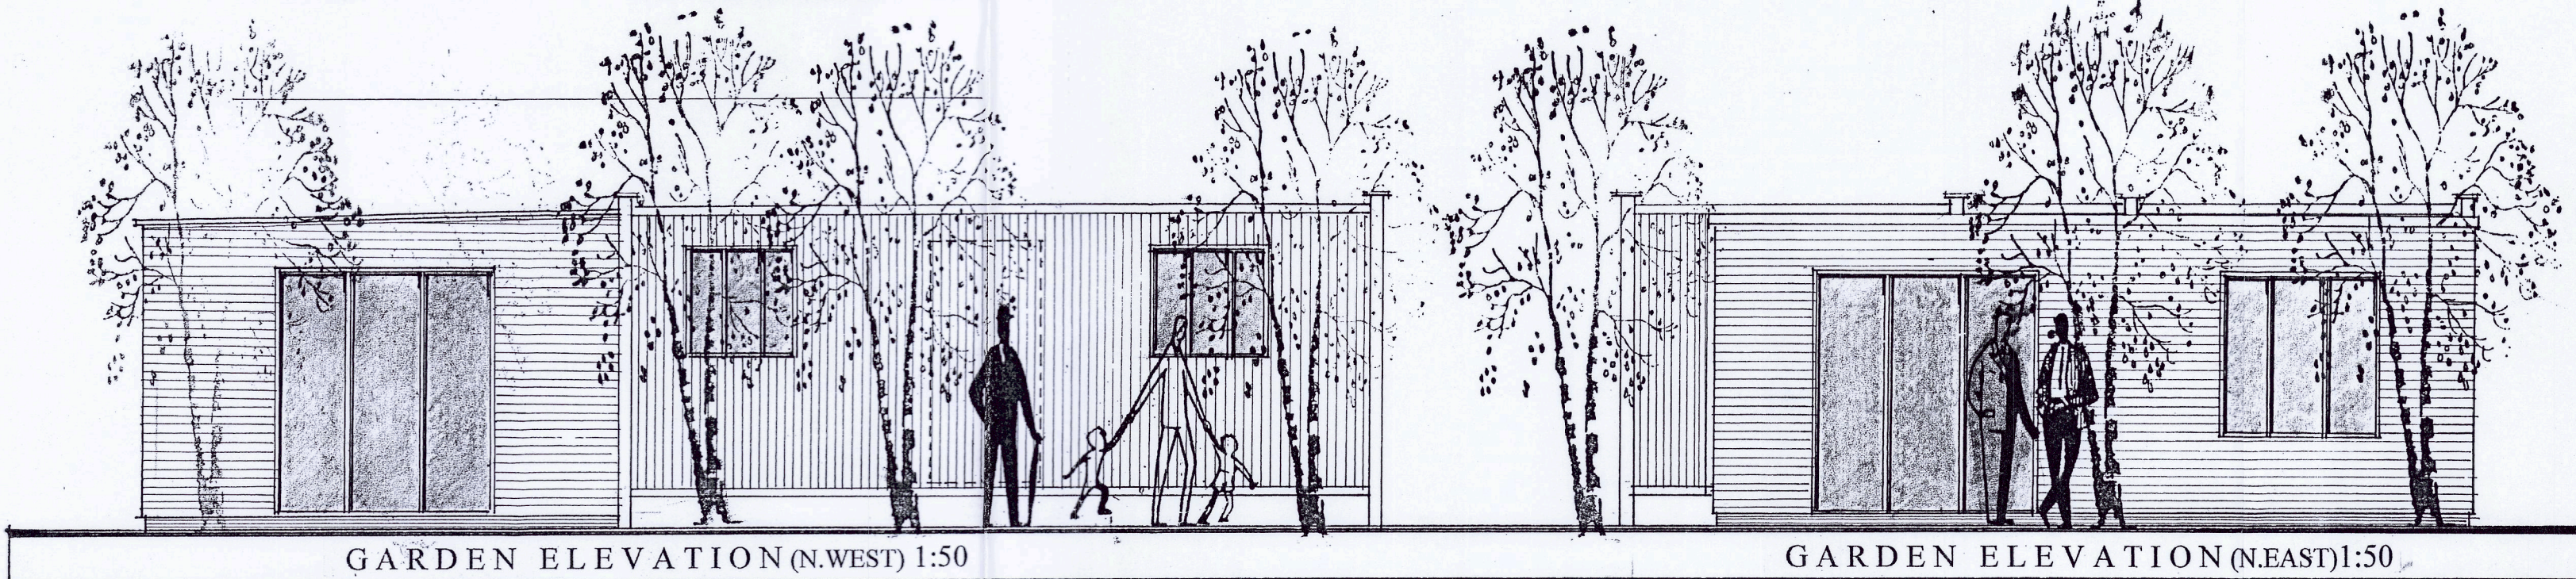


CLIENTS:
Mr.A.McCarthy &
Mrs.A.McCarthy-Young
PROJECT:
The Conversion of An Existing Outbuilding
To Form a Single Dwellinghouse.
Land at The Limes,
Wood Road,
Nailstone,
Leicestershire.

DRAWING TITLE:
Proposed Floor Plan & Elevations.
Design Section A/A' & Roof Plan.
Site Layout Plan.

SCALE: 1:50/1:200/1:500
DATE: March 2024.
DRWG.No: HMD/PD/0546/01
© Copyright HMD/2024

HOUSEMARTIN
DESIGNS

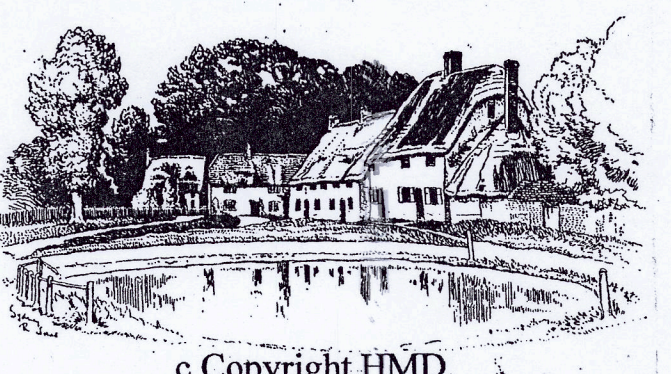

© Copyright HMD.
(The Copyright, Designs & Patents Act 1988 - as amended)