




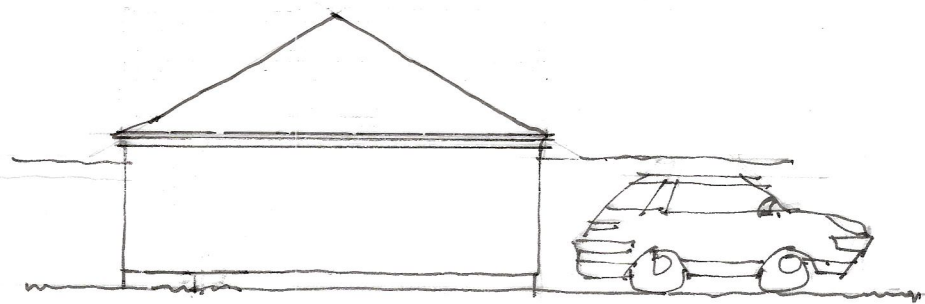


SIDE ELEVATION 1.
SCALE 1:100

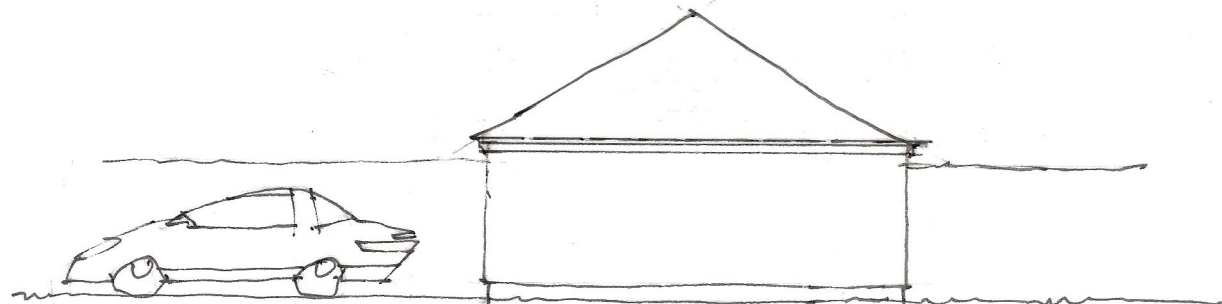


SIDE ELEVATION 2. 1:100

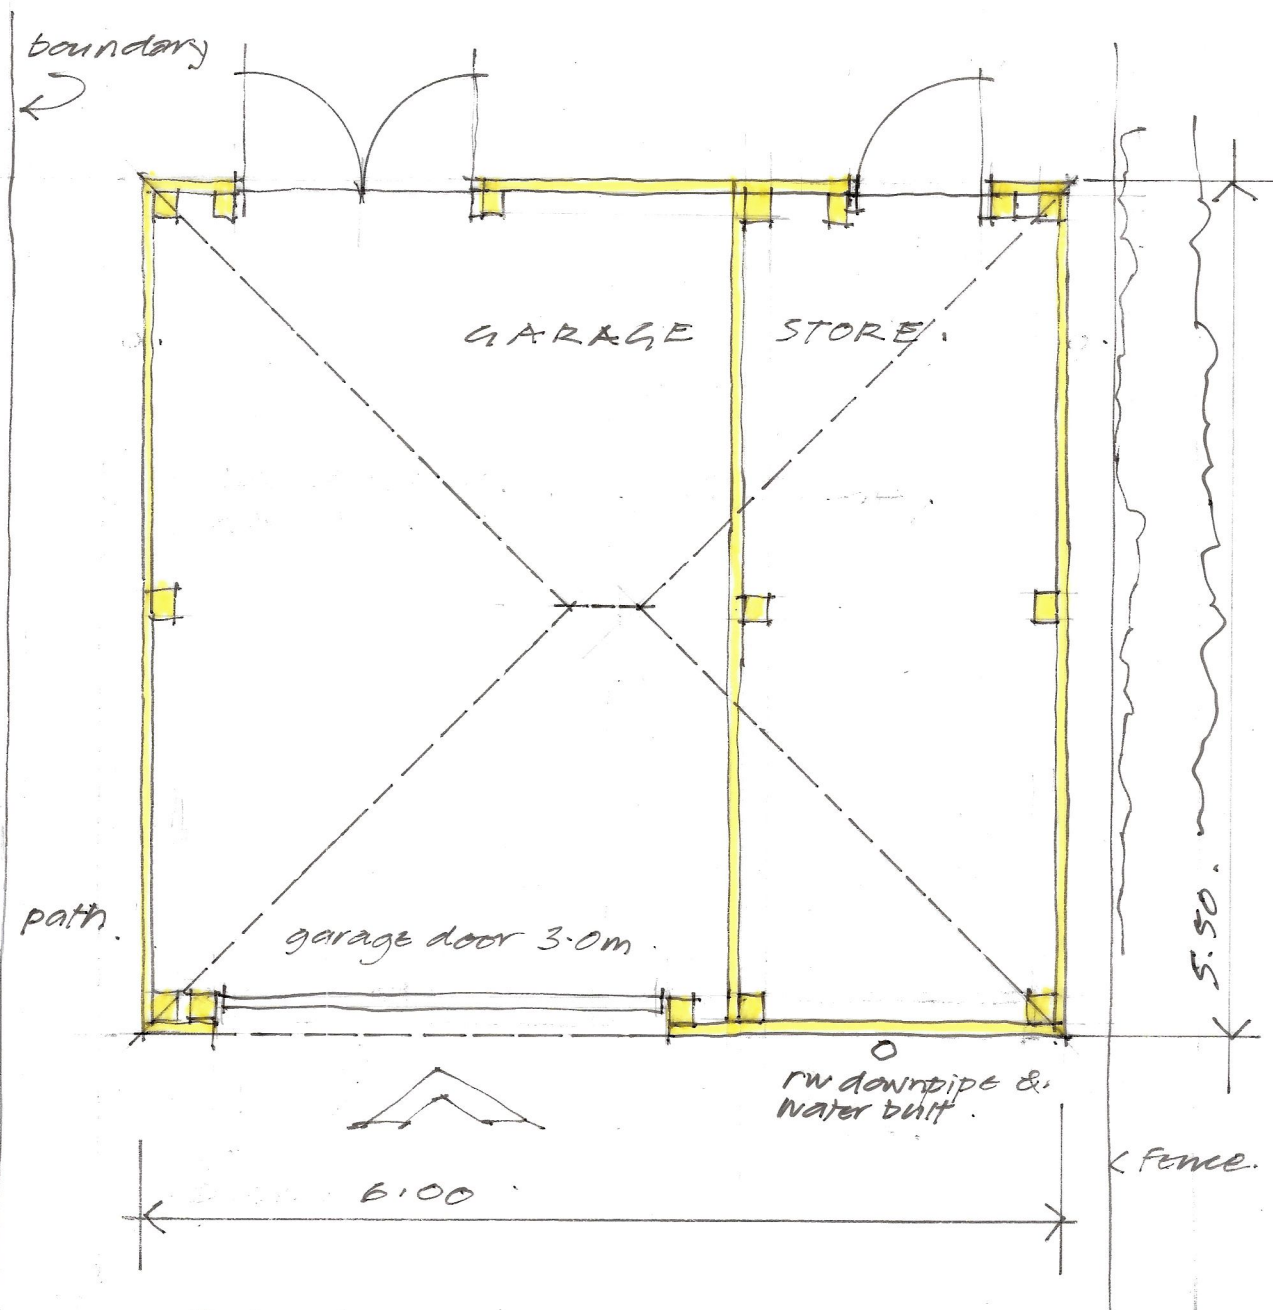

GARAGE/WORKSHOP.
PLAN. Scale 1:50. @ A3.

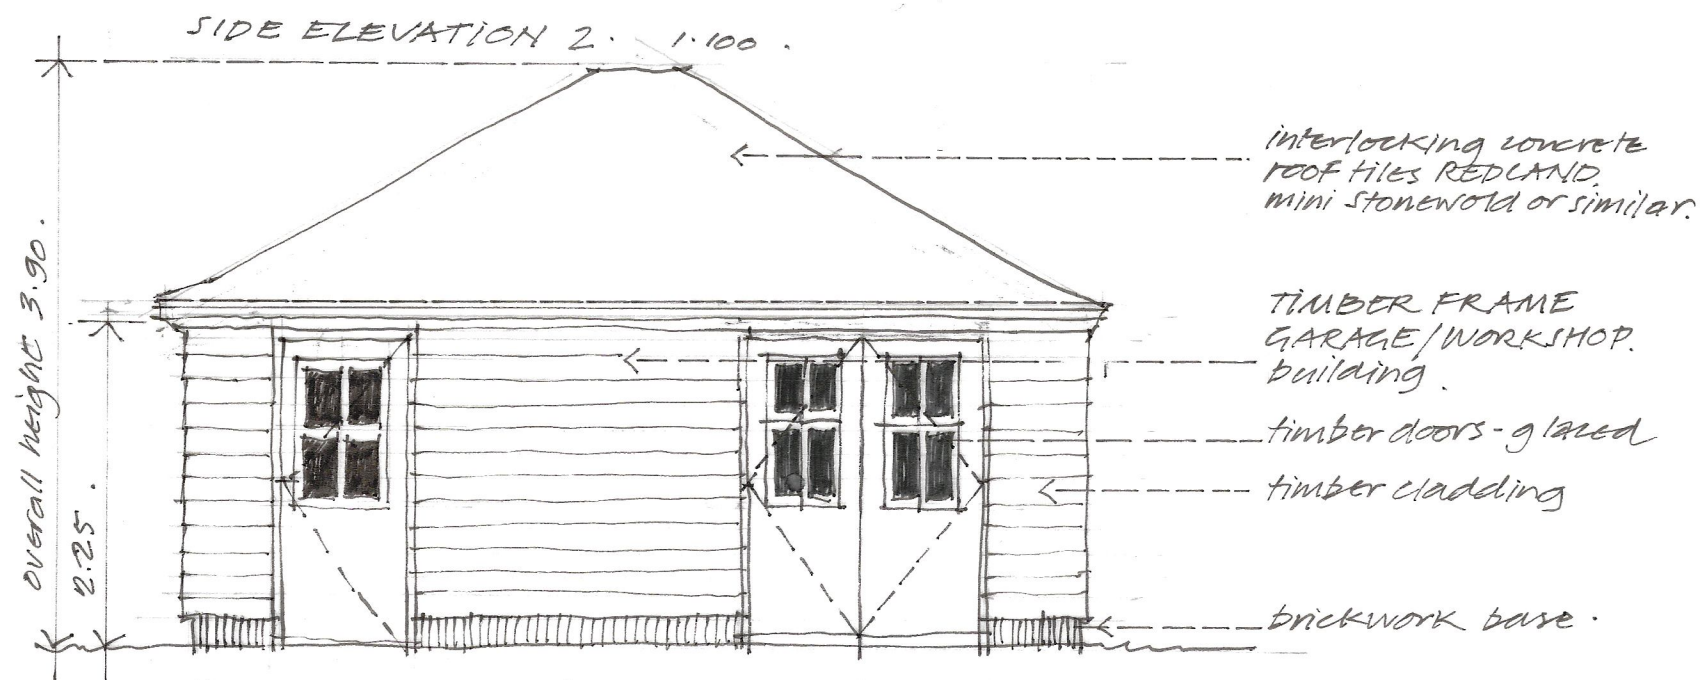

REAR ELEVATION facing back of No 4 garden.
SCALE 1:50.

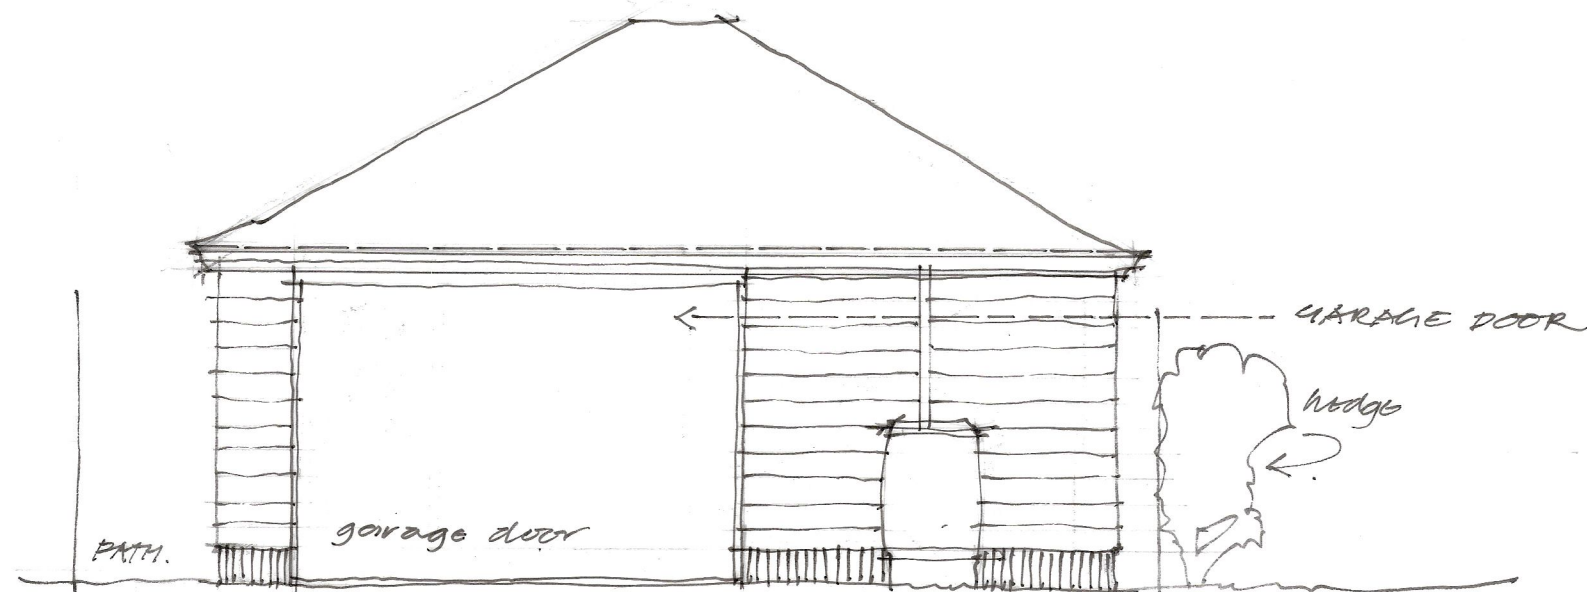

FRONT ELEVATION facing existing access.
drive

PROPOSED GARAGE, 4. RIVERSIDE Witherley,
ATHERSTONE CV9 3LQ.