


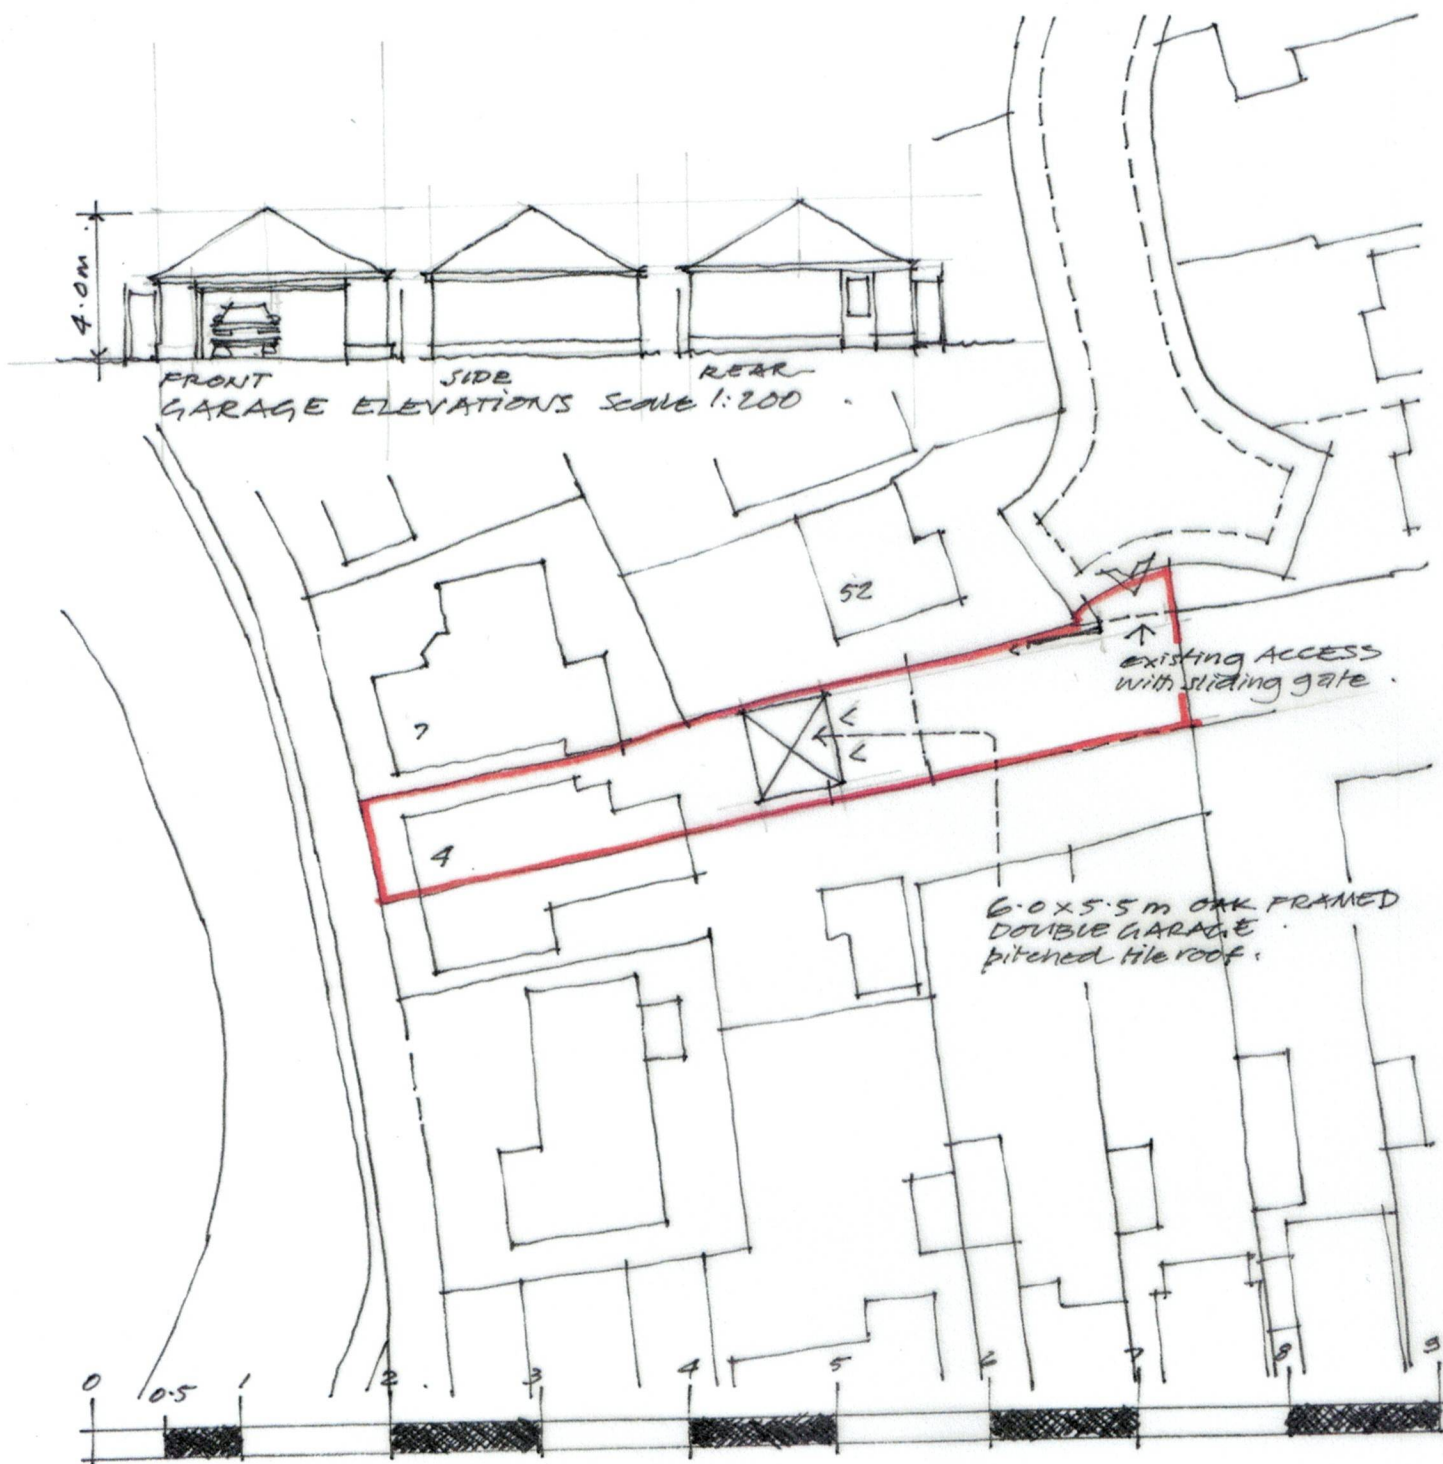

SITE PLAN Scale 1:500 @ A4.

C. McReynolds.  
 4 RIVERSIDE, WITHERLEY, AITHERSTONE CV9 3LQ.  
 PROPOSED OAK FRAME GARAGE.