



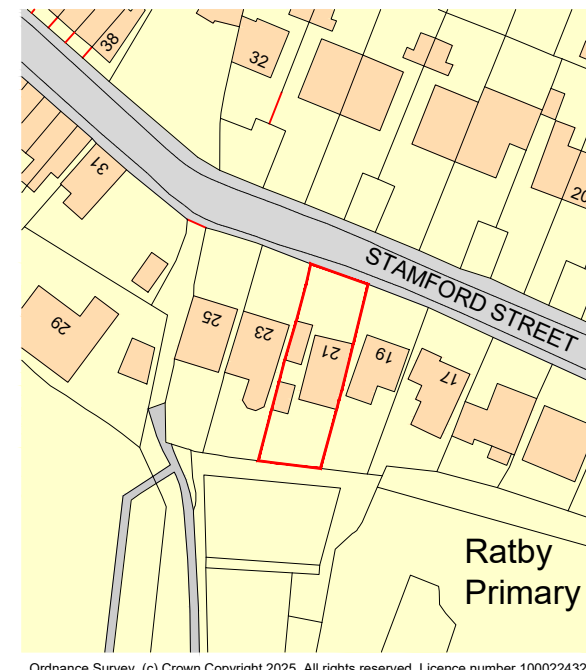



Ordnance Survey, (c) Crown Copyright 2025. All rights reserved. Licence number 100022432

Location Plan 1:1250

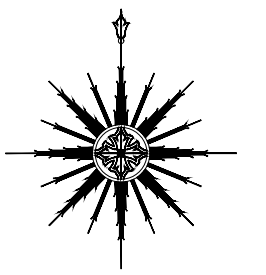


Ordnance Survey, (c) Crown Copyright 2025. All rights reserved. Licence number 100022432

Location Plan Scale 1:500

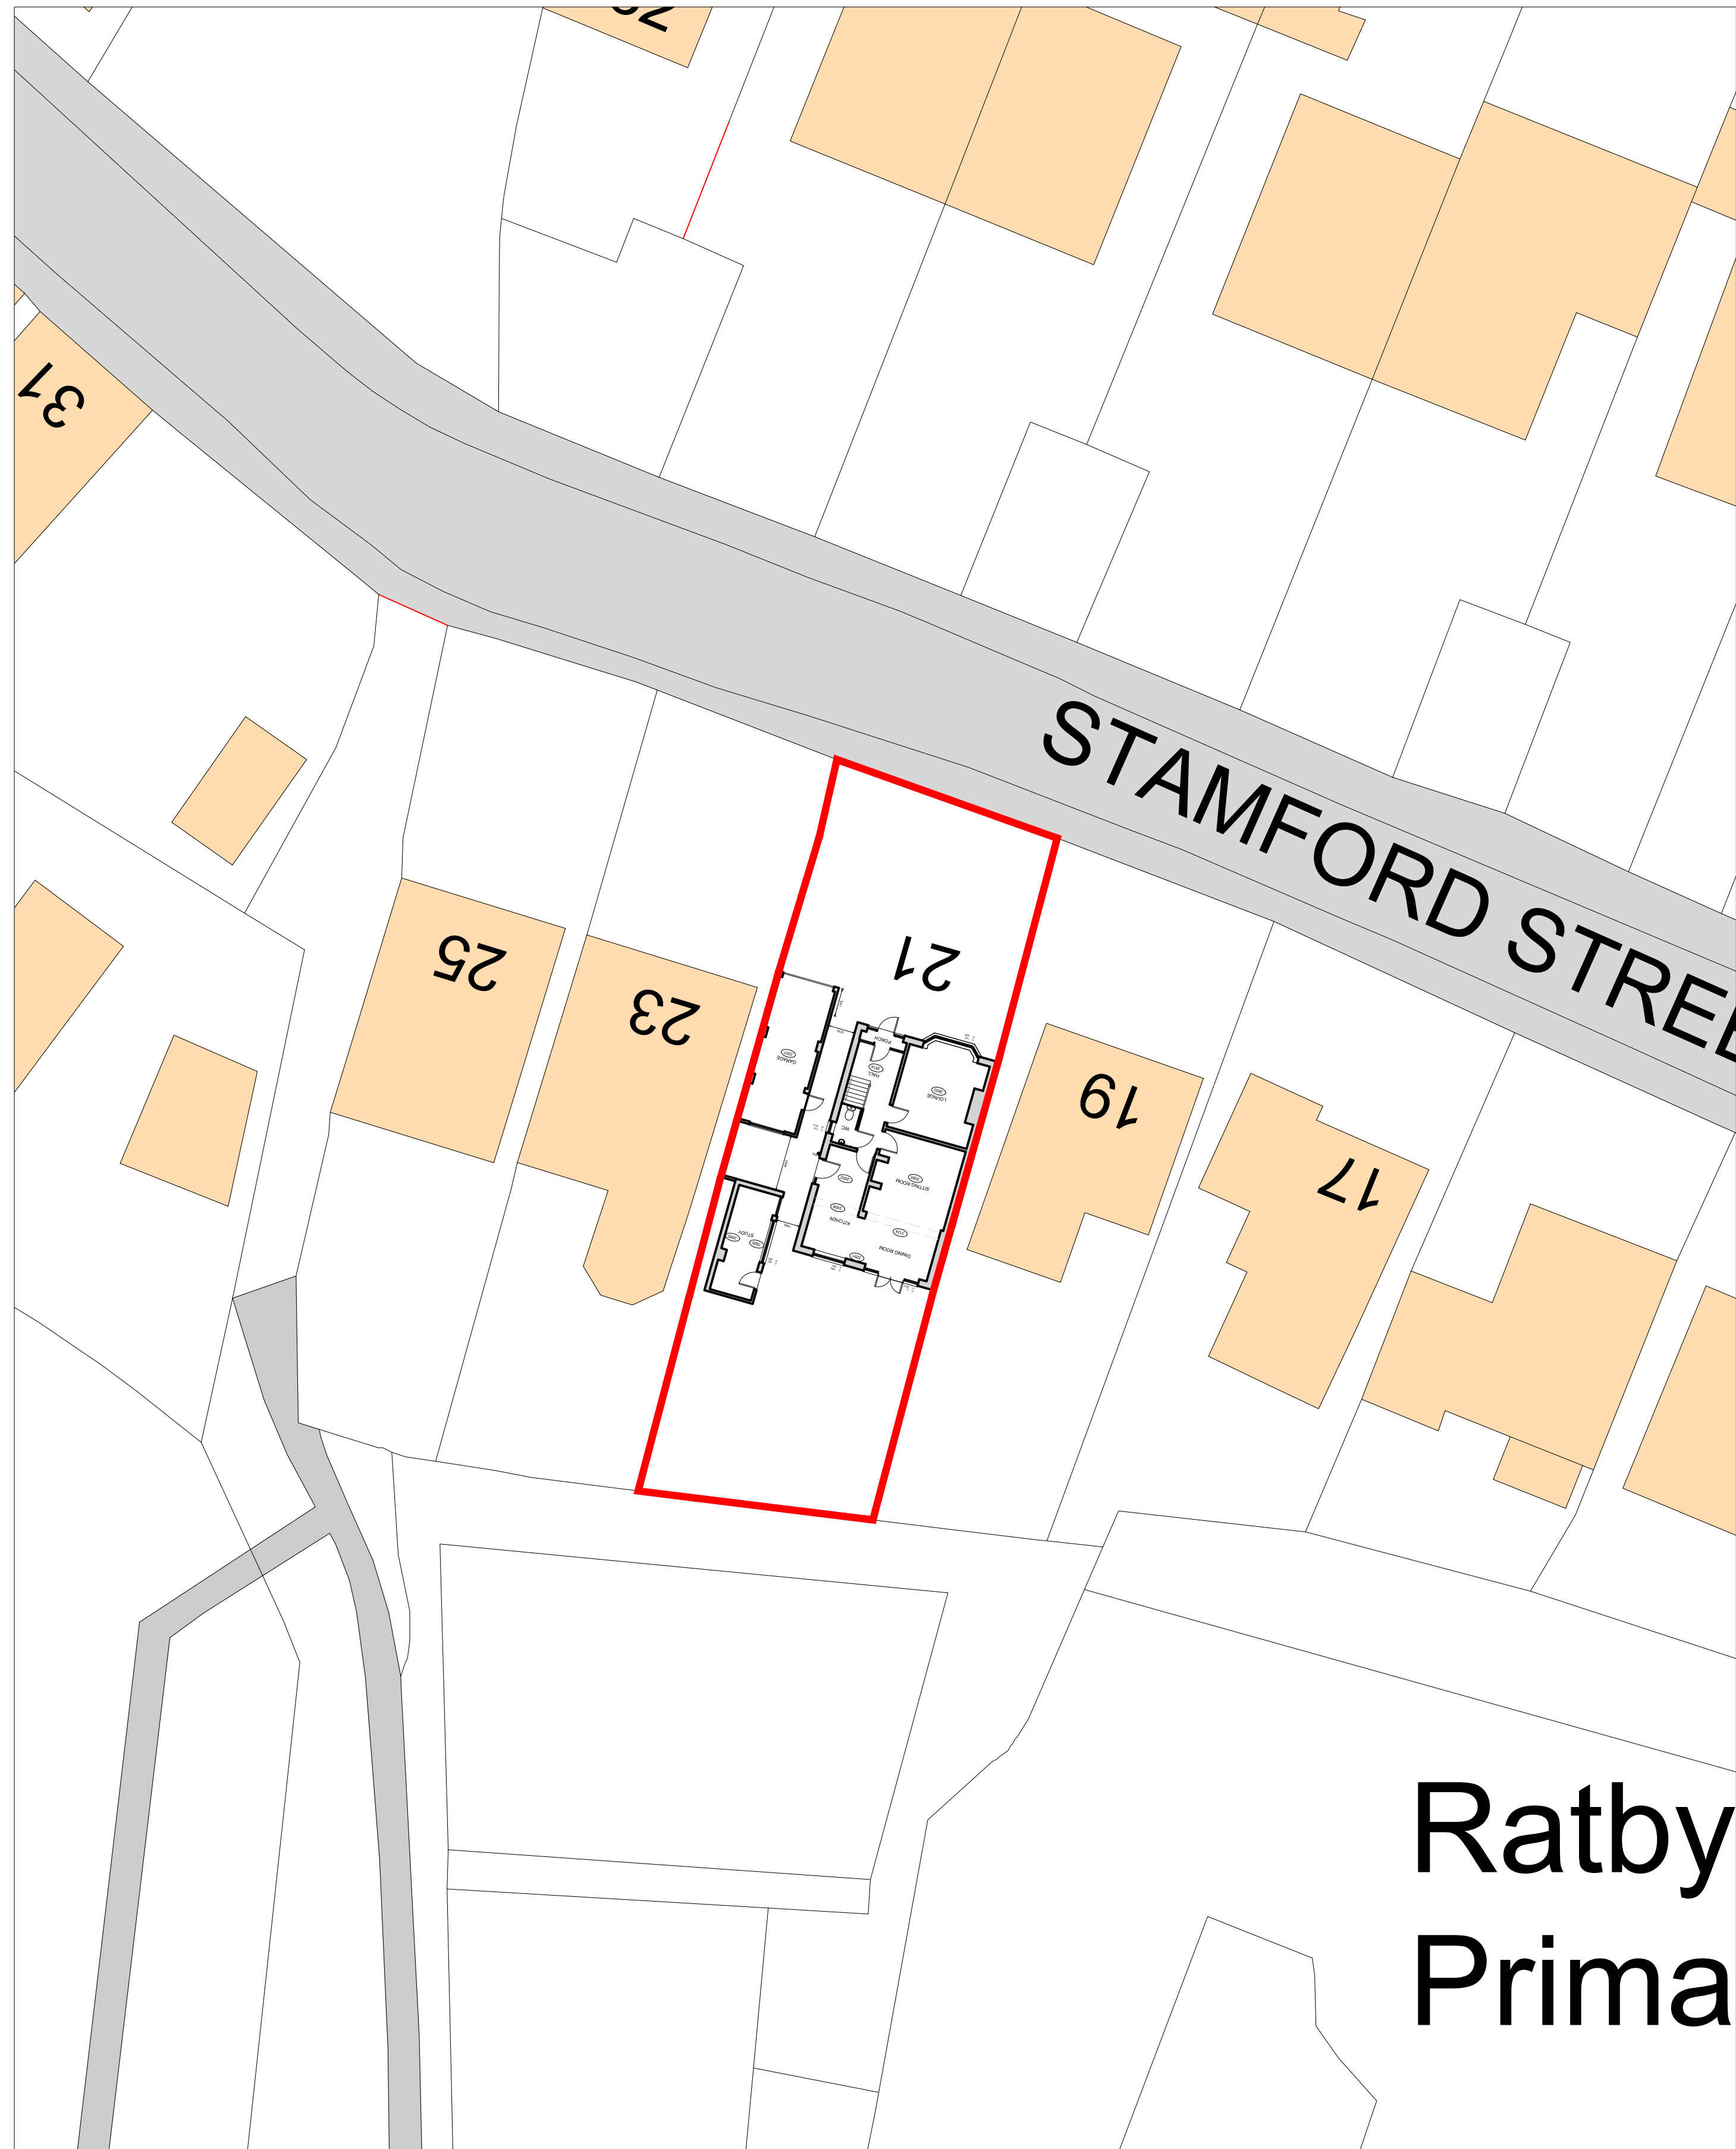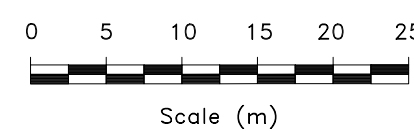

Existing Site Plan Scale 1:200

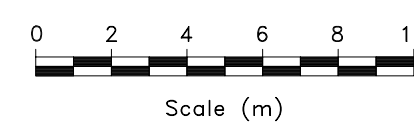

CLIENT:
Paul Miles
21 Stamford Street,
Ratby
Leicester
LE6 0JT

PROJECT:
Extension & Alterations to:
21 Stamford Street

DRAWING: 1330.PM.25.001

ISSUE:

DATE: Jan 2025

SCALE: 1:500, 1:1250 & 1:200

PLANNING APPLICATION:

LOCATION & EXISTING SITE PLANS

