



FRONT ELEVATION SCALE 1:100


SIDE ELEVATION SCALE 1:100

REAR ELEVATION SCALE 1:100

SIDE ELEVATION SCALE 1:100

SIDE ELEVATION SCALE 1:100


Existing Elevations Scale 1:100

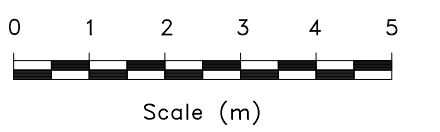


GROUND FLOOR PLAN SCALE 1:50



FIRST FLOOR PLAN SCALE 1:50

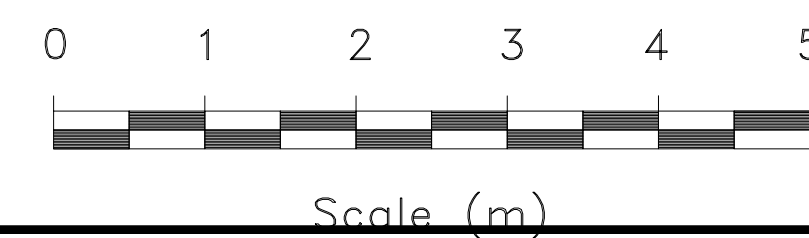

Existing Floor Plans Scale 1:50

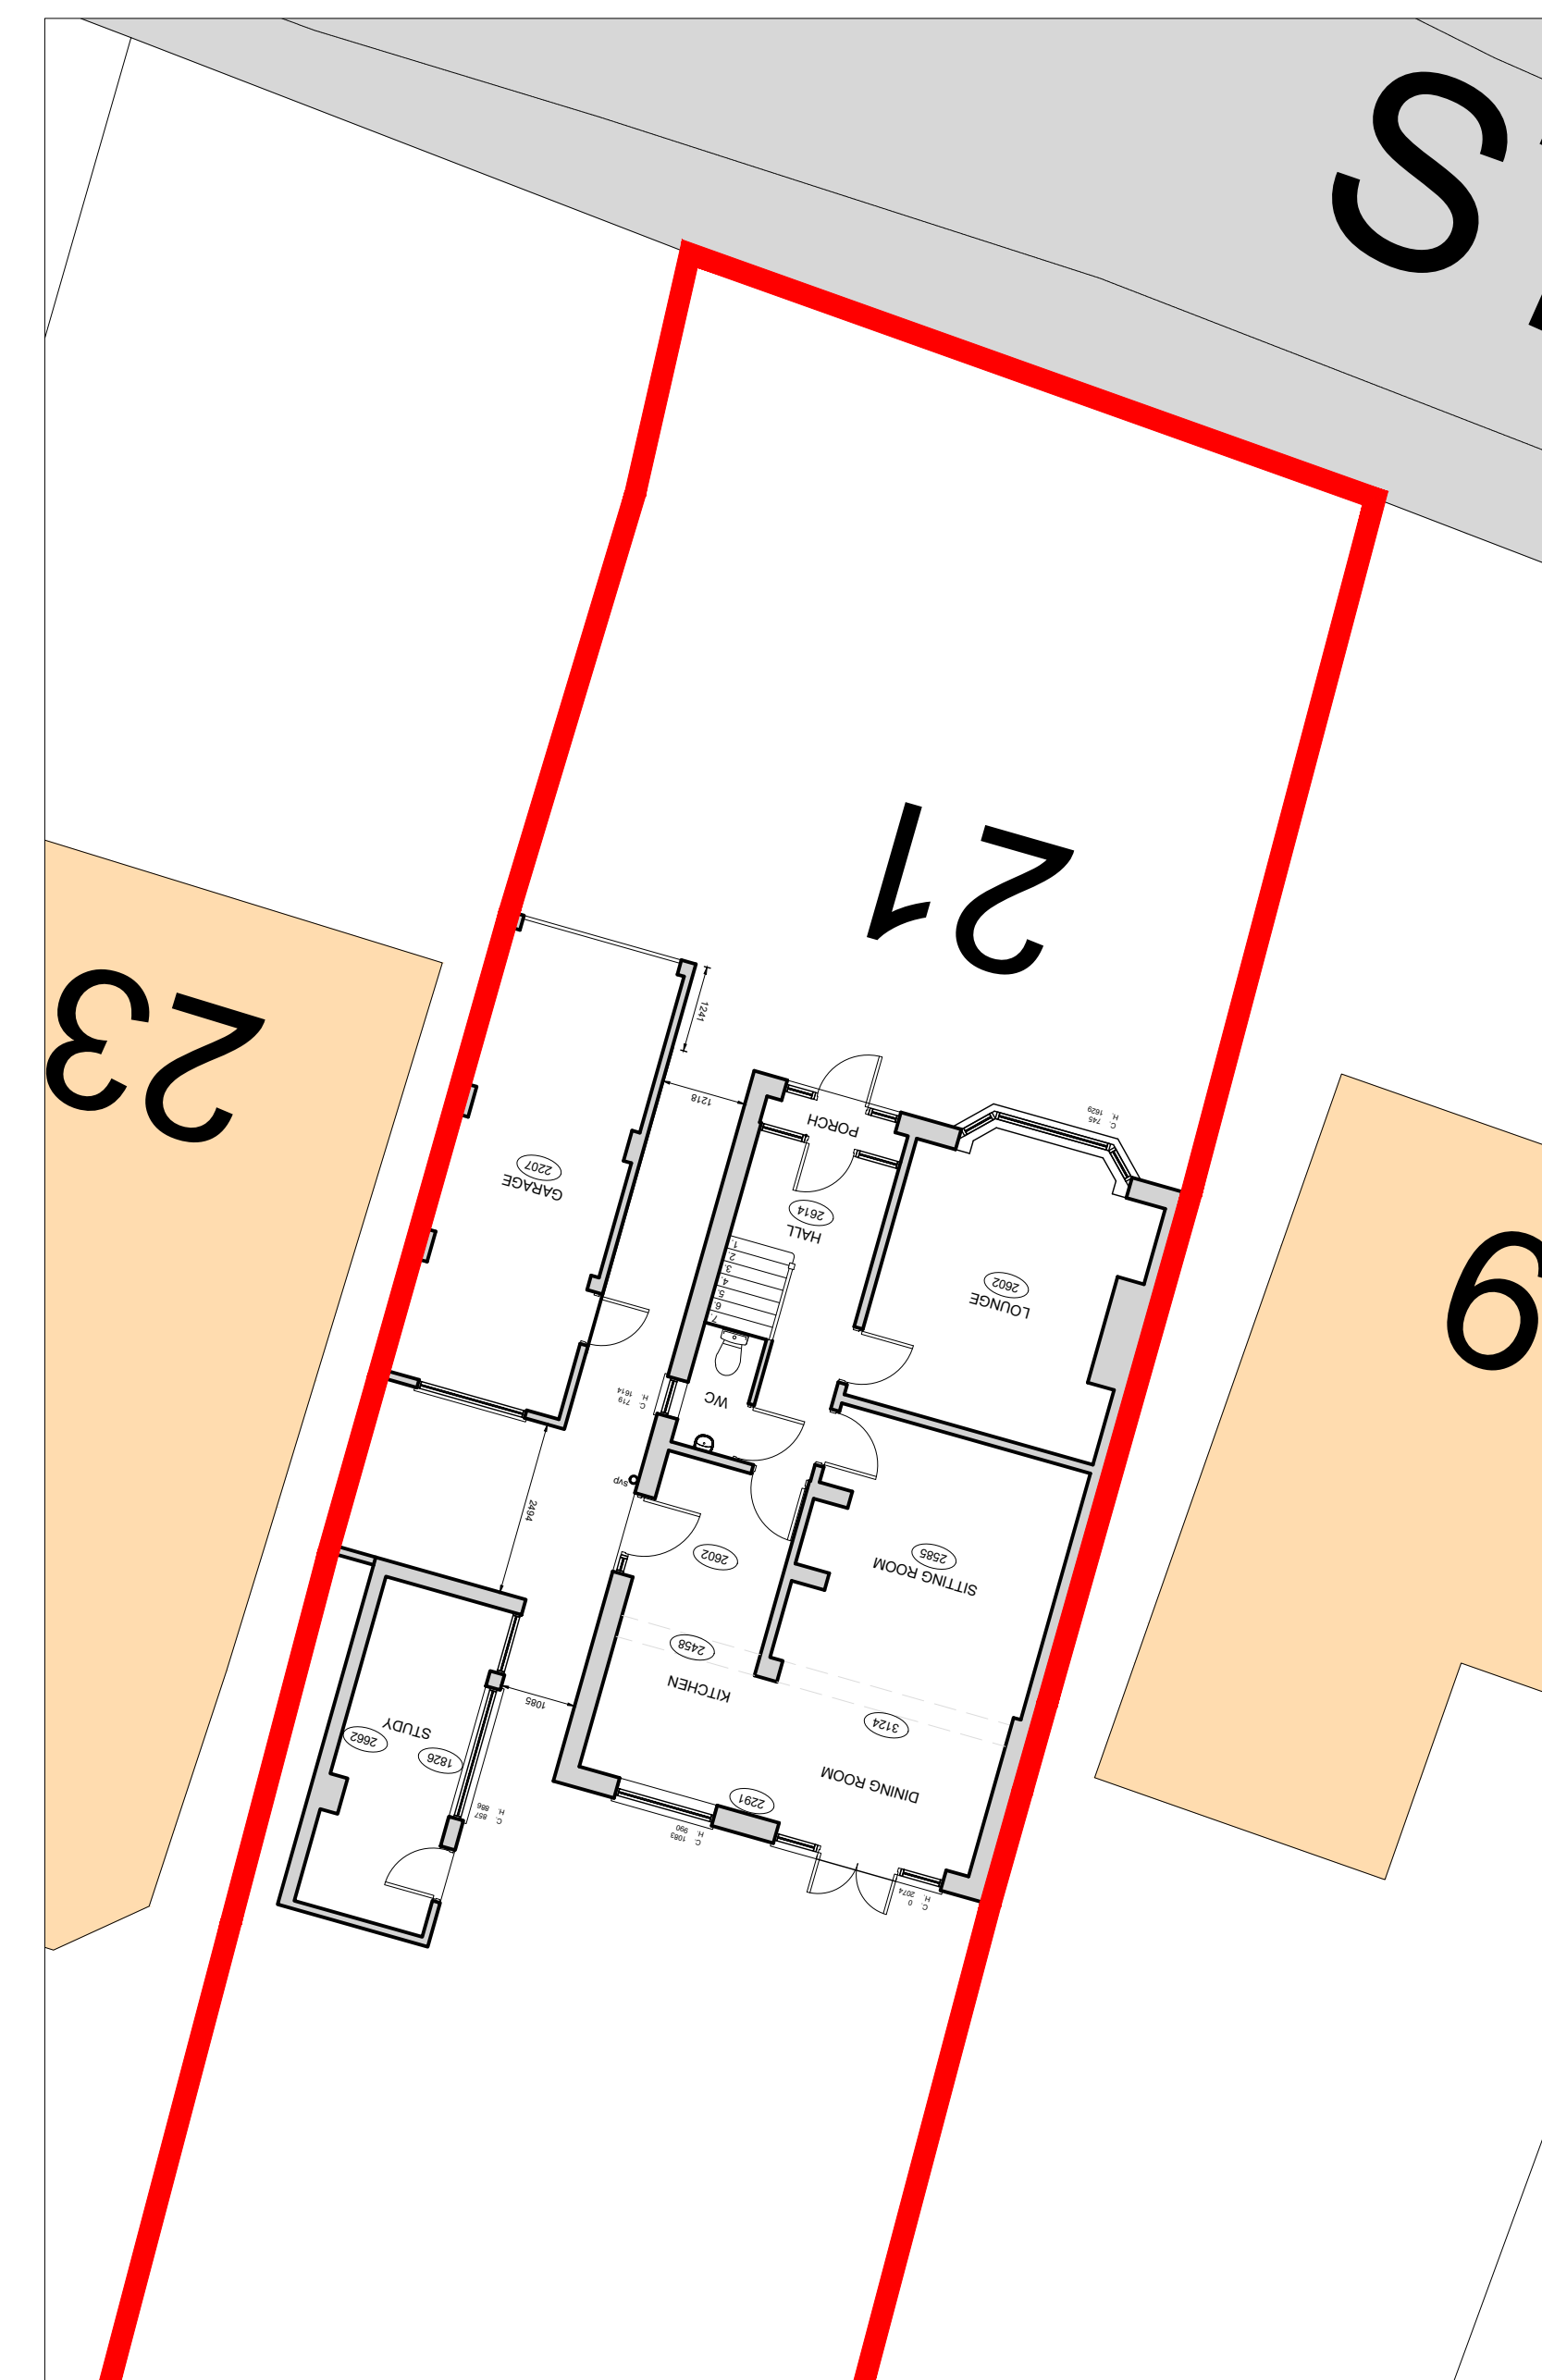

Existing Site Plan Scale 1:100

CLIENT:
Paul Miles
21 Stamford Street,
Ratby
Leicester
LE6 0JT

PROJECT:
Extension & Alterations to:
21 Stamford Street

DRAWING: 1330.PM.25.002

ISSUE:

DATE: Jan 2025

SCALE: 1:50 & 1:100

PLANNING APPLICATION:

EXISTING DRAWINGS

