




FRONT ELEVATION SCALE 1:100

SIDE ELEVATION SCALE 1:100


REAR ELEVATION SCALE 1:100

SIDE ELEVATION SCALE 1:100


## Proposed Elevations Scale 1:100

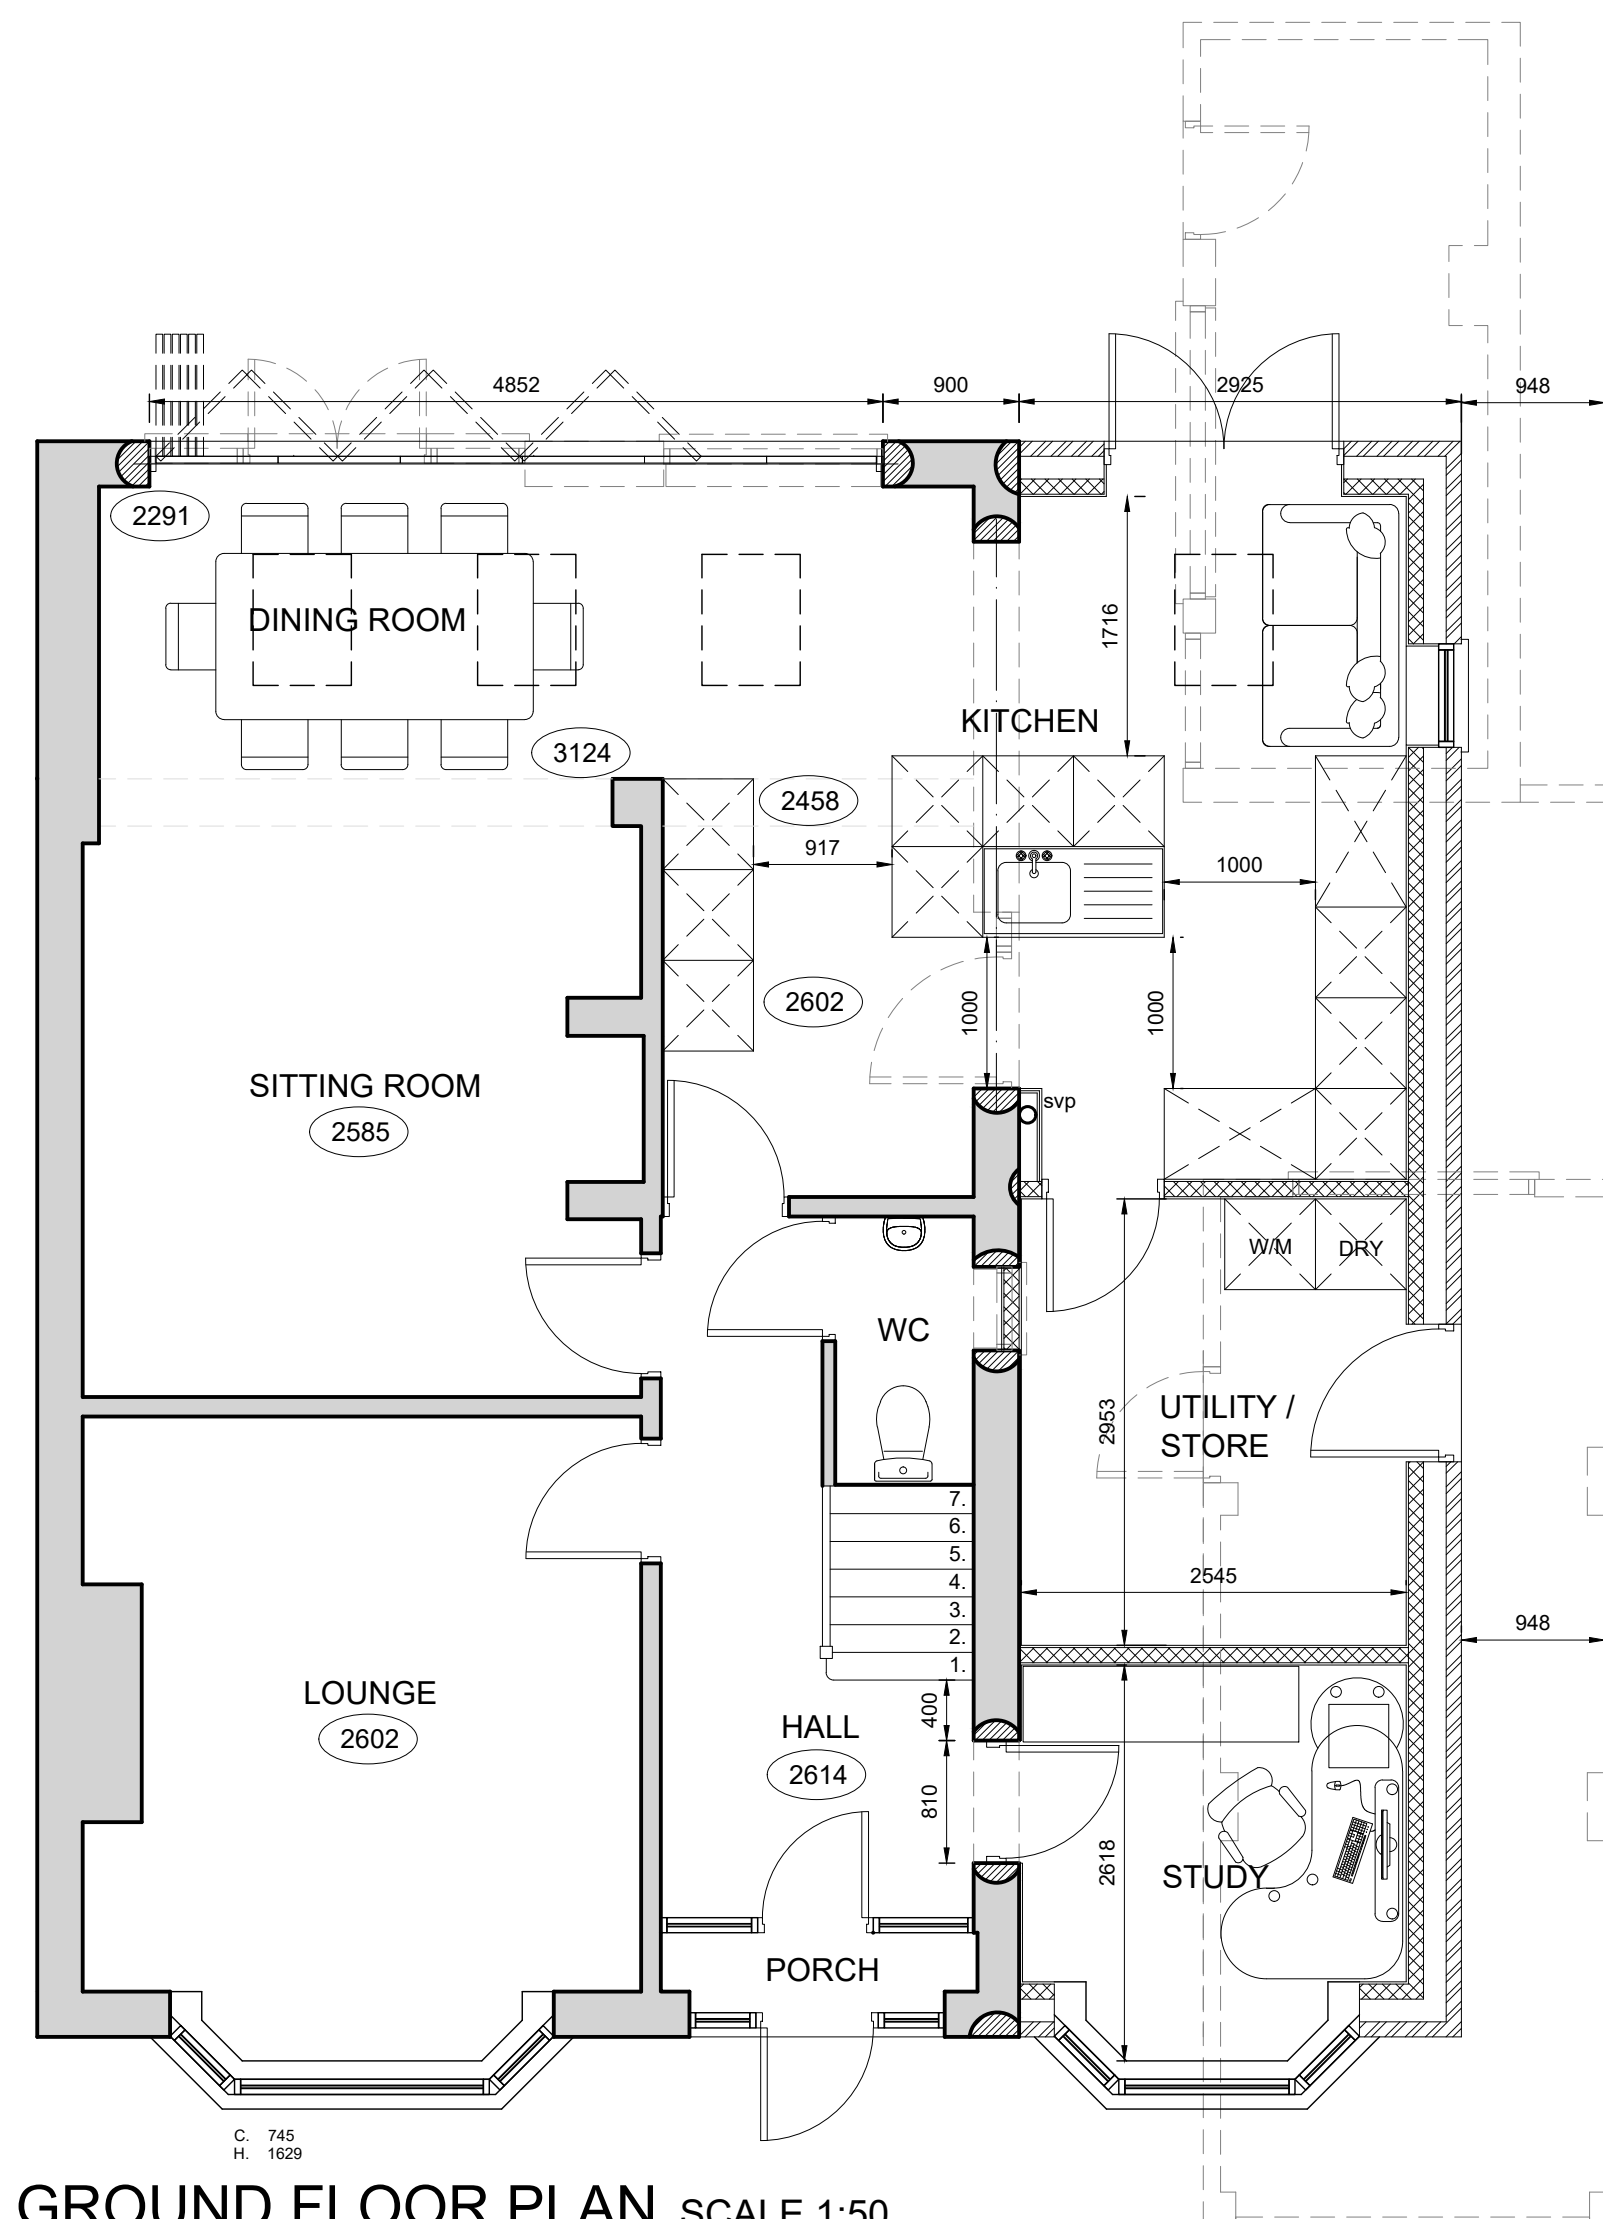

GROUND FLOOR PLAN SCALE 1:50

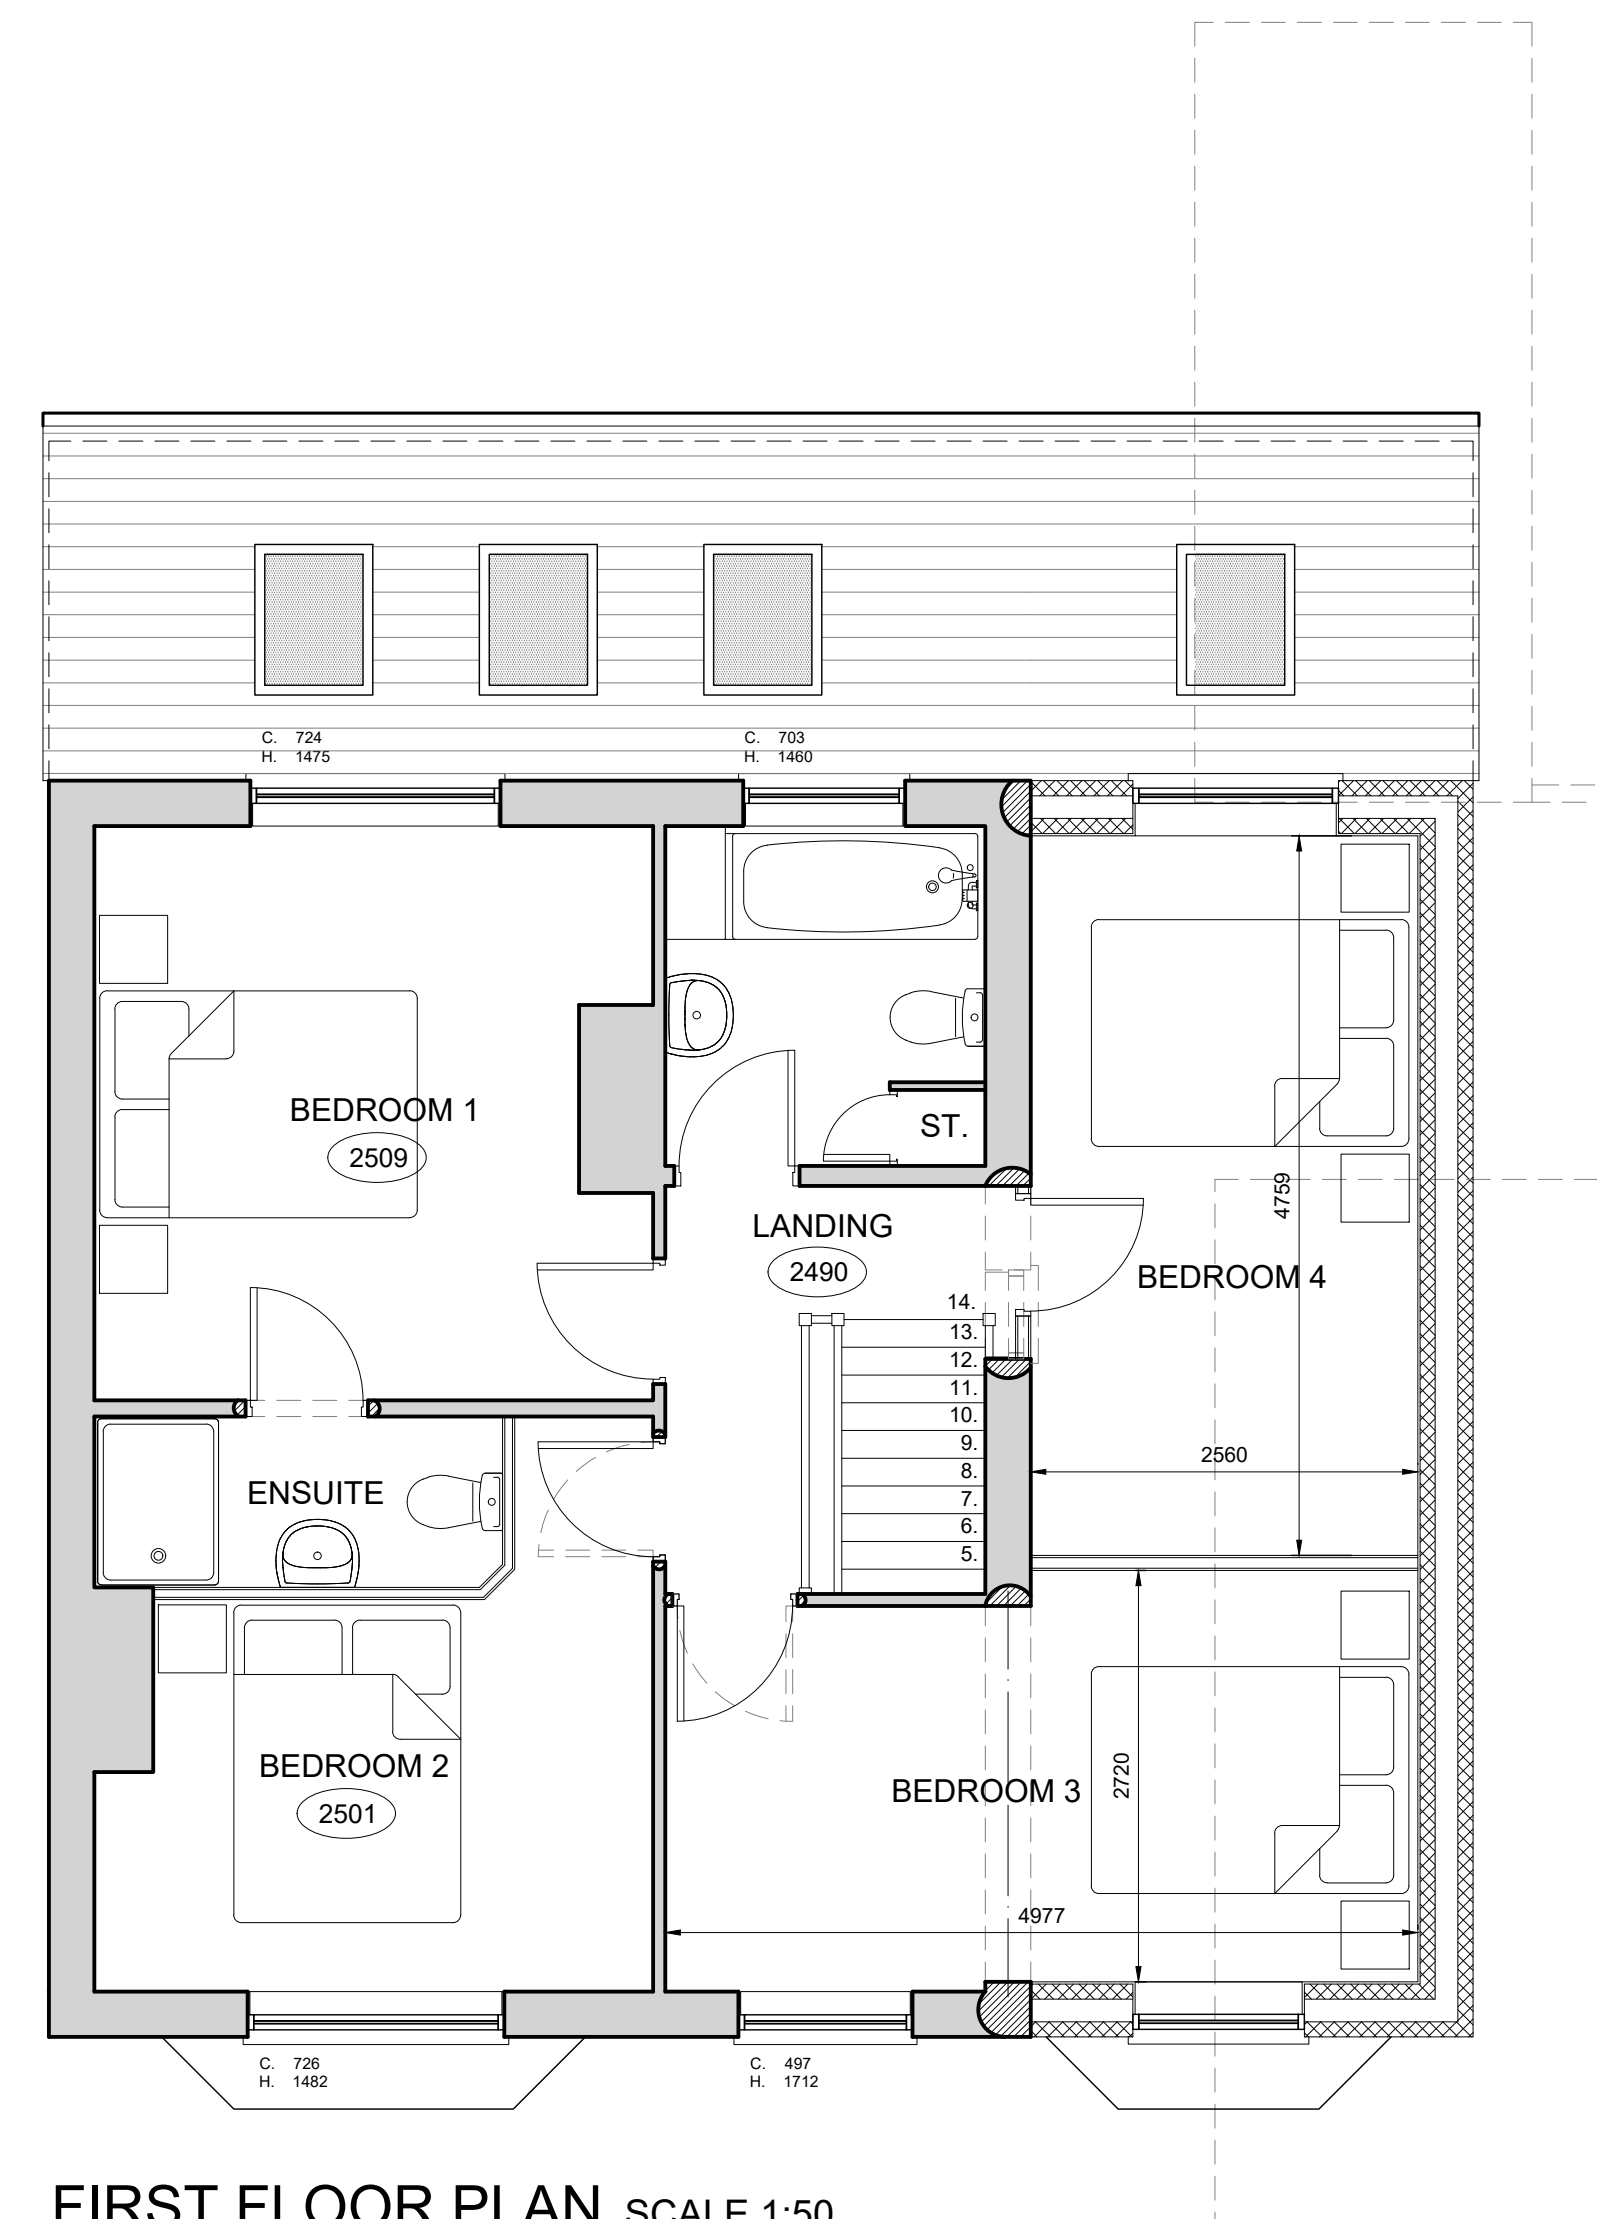

FIRST FLOOR PLAN SCALE 1:50

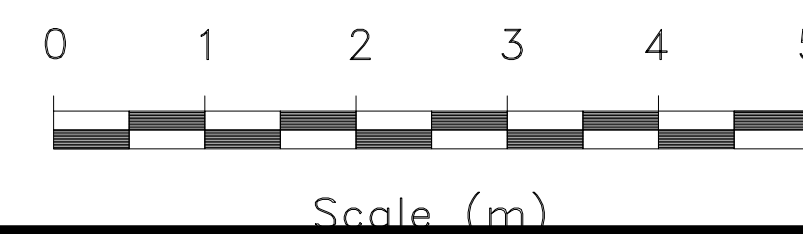

## Proposed Floor Plans Scale 1:50



Proposed Site Plan Scale 1:100

CLIENT:  
Paul Miles  
21 Stamford Street,  
Ratby  
Leicester  
LE6 0JT

PROJECT:  
Extension & Alterations to:  
21 Stamford Street

DRAWING: 1330.PM.25.003

ISSUE: A

DATE: Feb 2025

SCALE: 1:50 & 1:100

PLANNING APPLICATION:

PROPOSED DRAWINGS

