



Printed or electronic copies of this drawing can be scaled for planning purposes only. Any discrepancies with this drawing to be reported and clarified prior to commencing work on site, if in doubt - Ask.

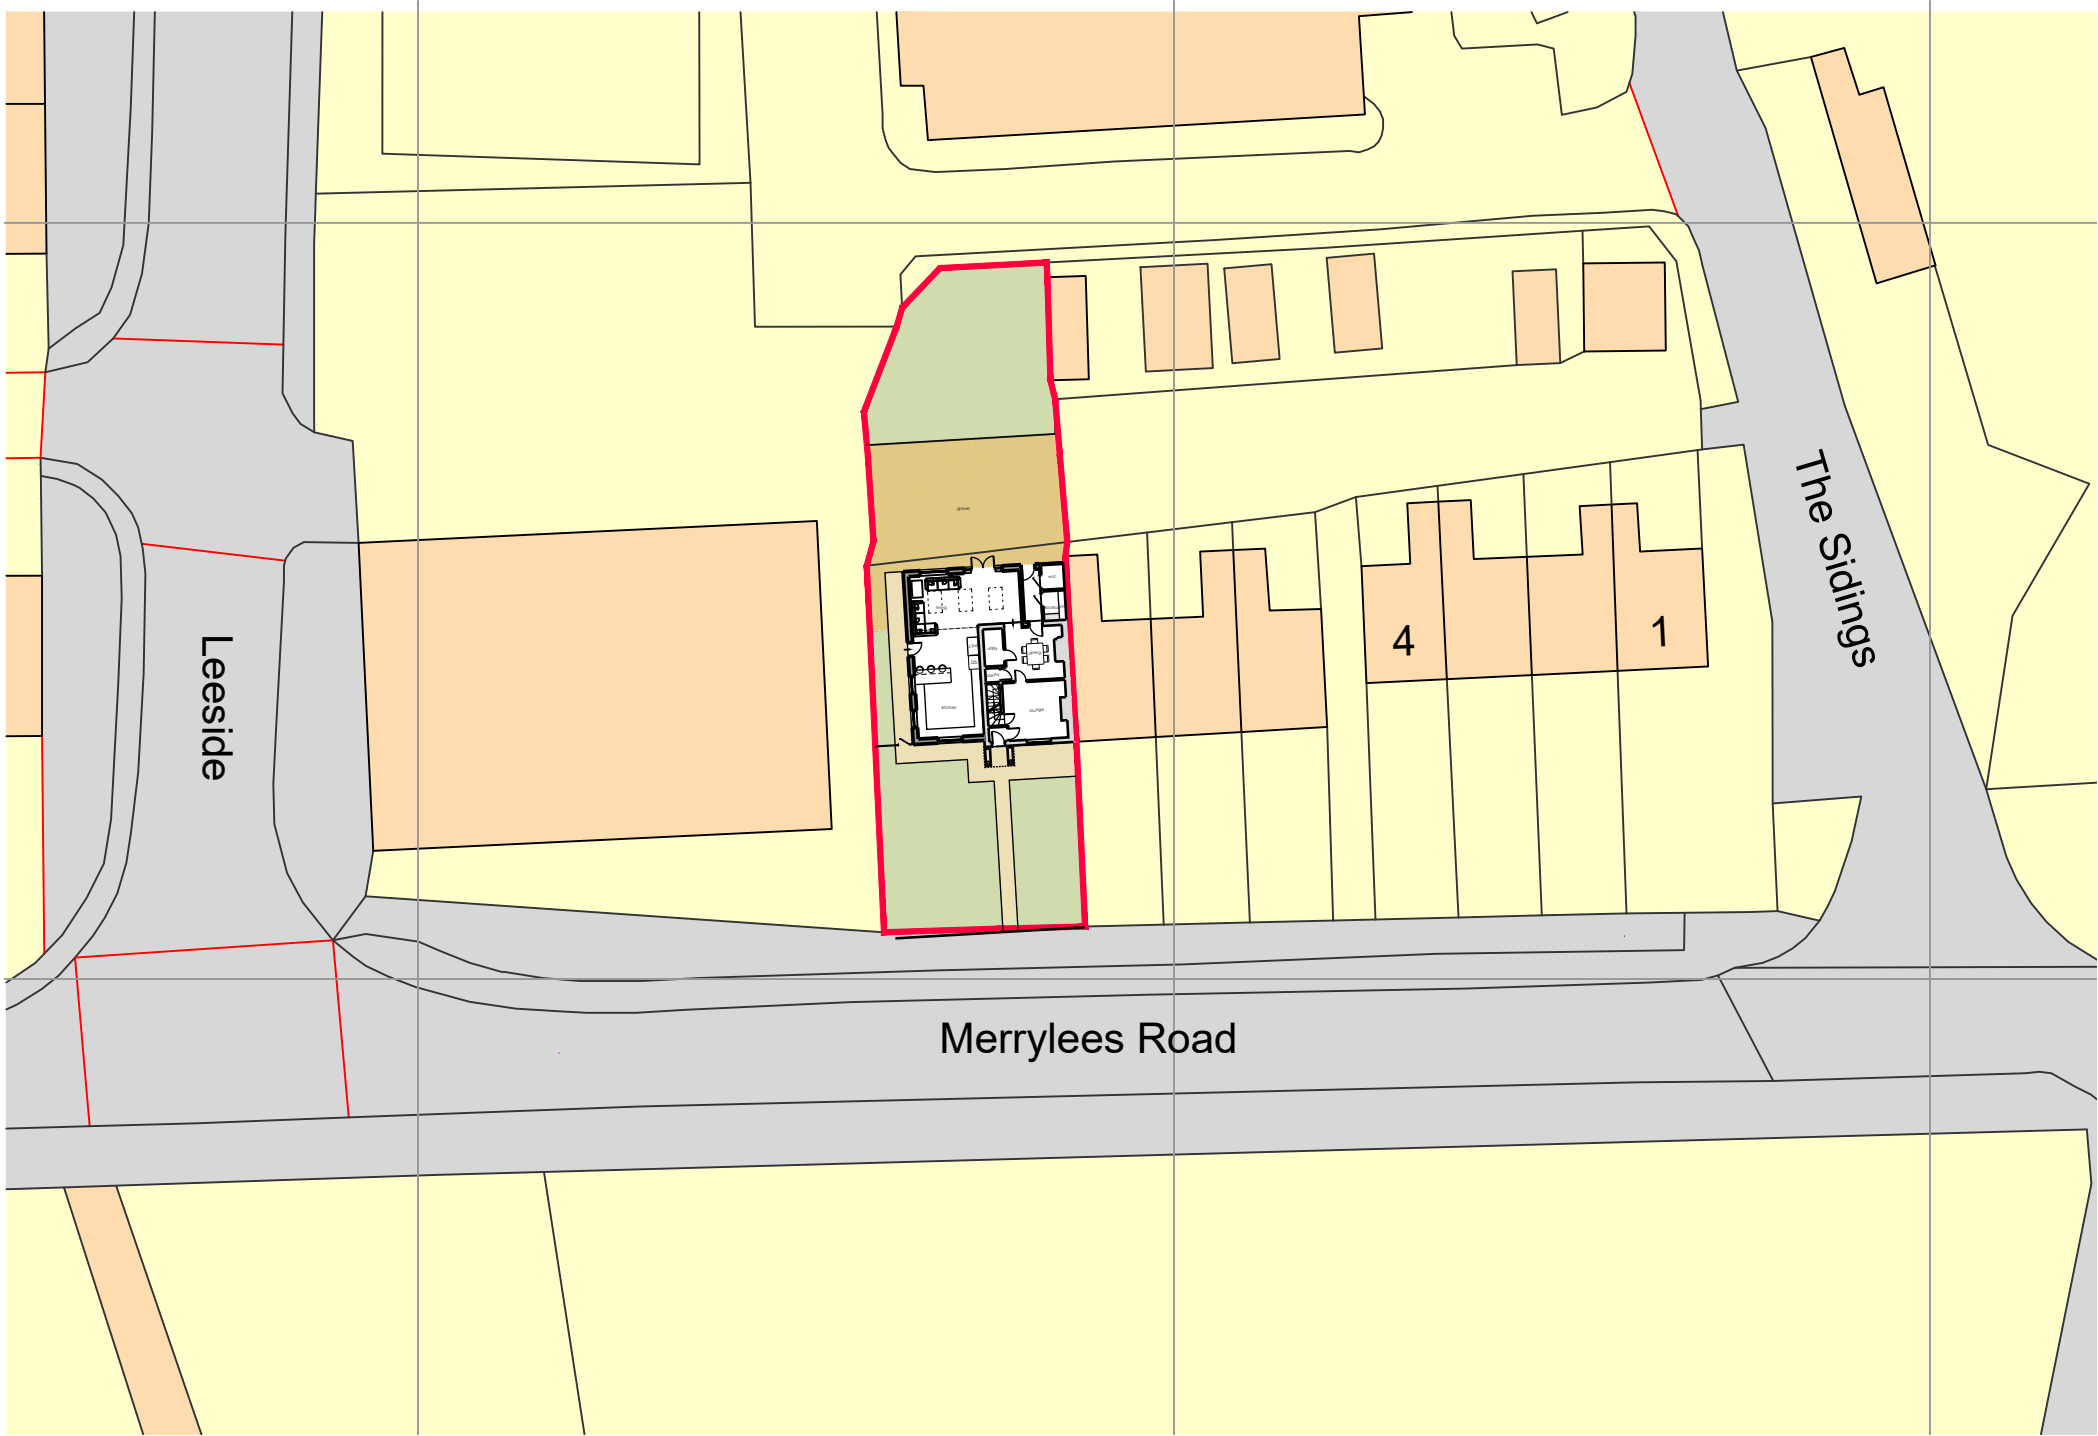


Existing Site Plan

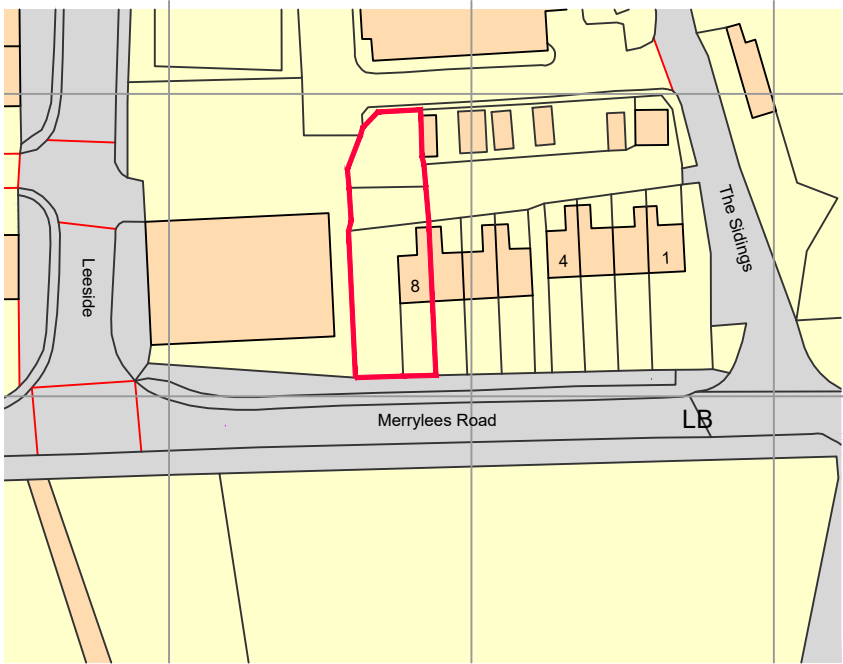

Ordnance Survey, (c) Crown Copyright 2019. All rights reserved. Licence number 100022432

Location Plan

 

Rev.		
A	Updated to suit revised proposals	18.03.25

Planning

Alterations & Extension
8 Merrylees Cottages,
Merrylees Road,
Desford
for Mr & Mrs K Stone

Site / Location Plan - Proposed

project no.	dwg. no.	rev.
KS01	(90) 02	A
scale	date	ref.
Various	Oct '19	ces

claire stephens
clairestephens9@gmail.com
07795823778

