


Printed or electronic copies of this drawing can be scaled for planning purposes only. Any discrepancies with this drawing to be reported and clarified prior to commencing work on site, if in doubt - Ask.




SOUTH ELEVATION




WEST ELEVATION

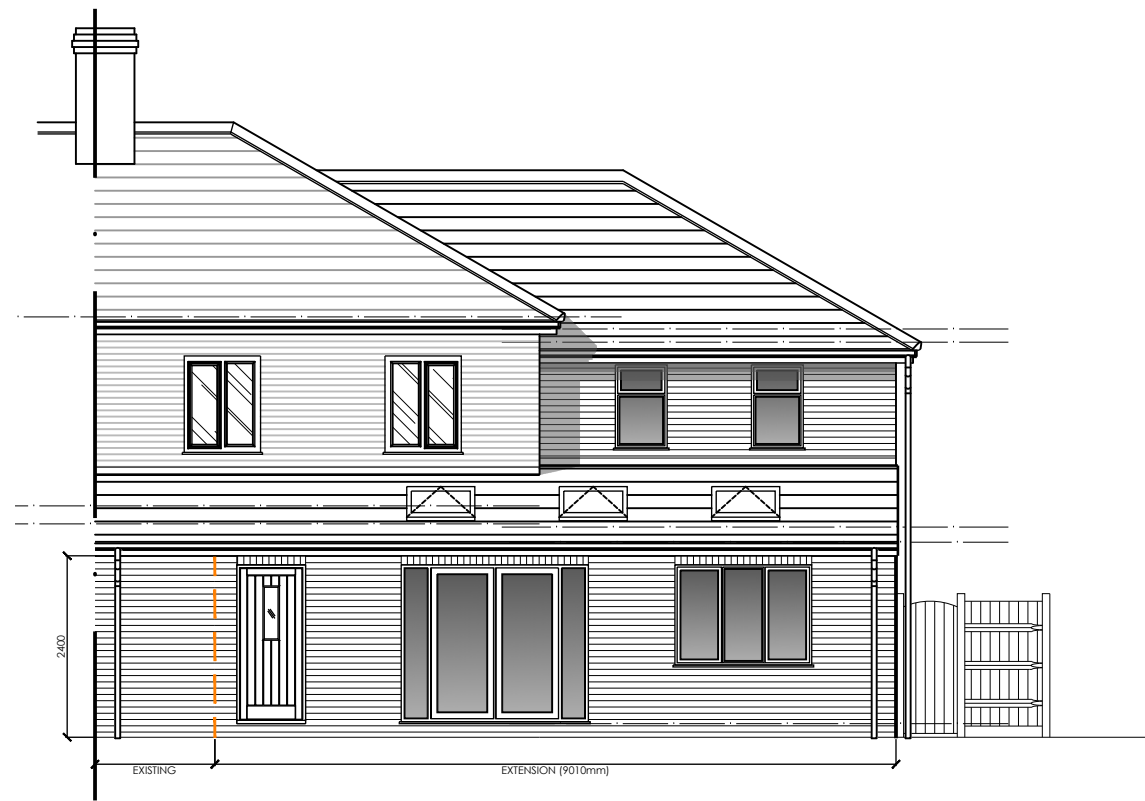

NORTH ELEVATION

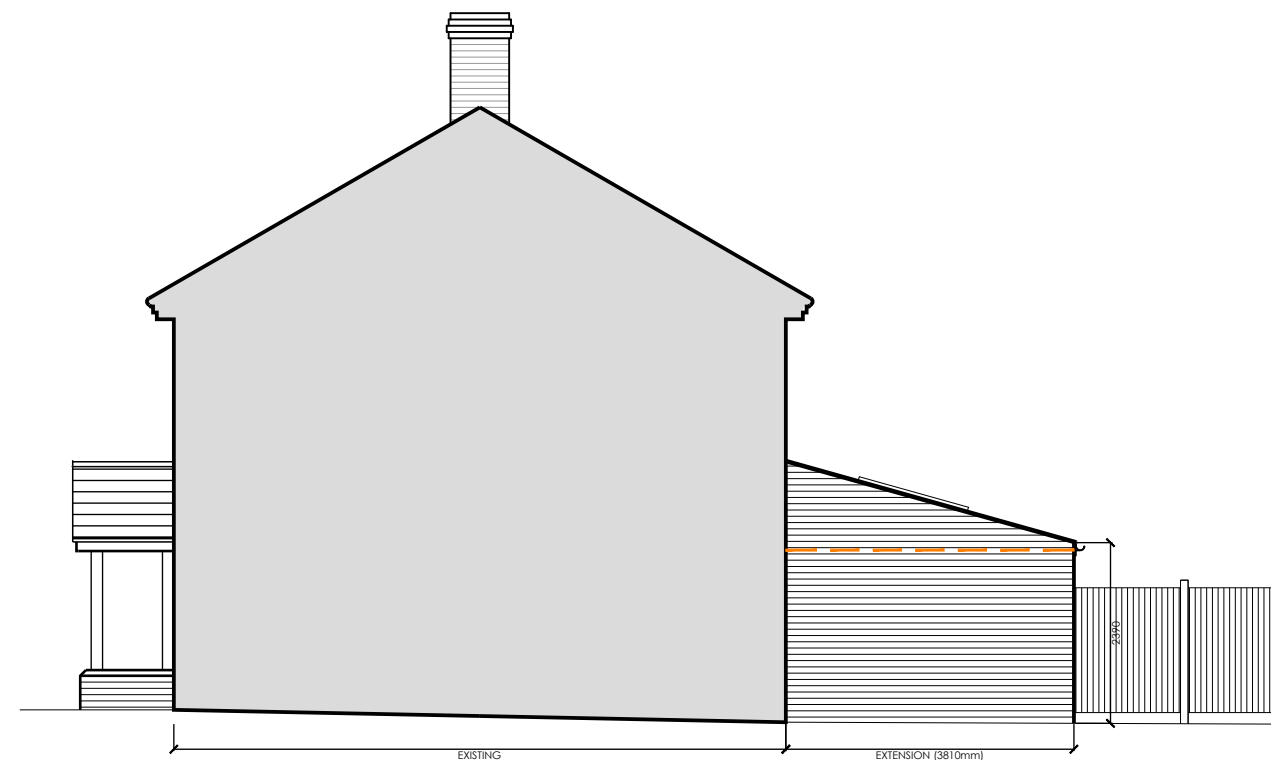

EAST ELEVATION

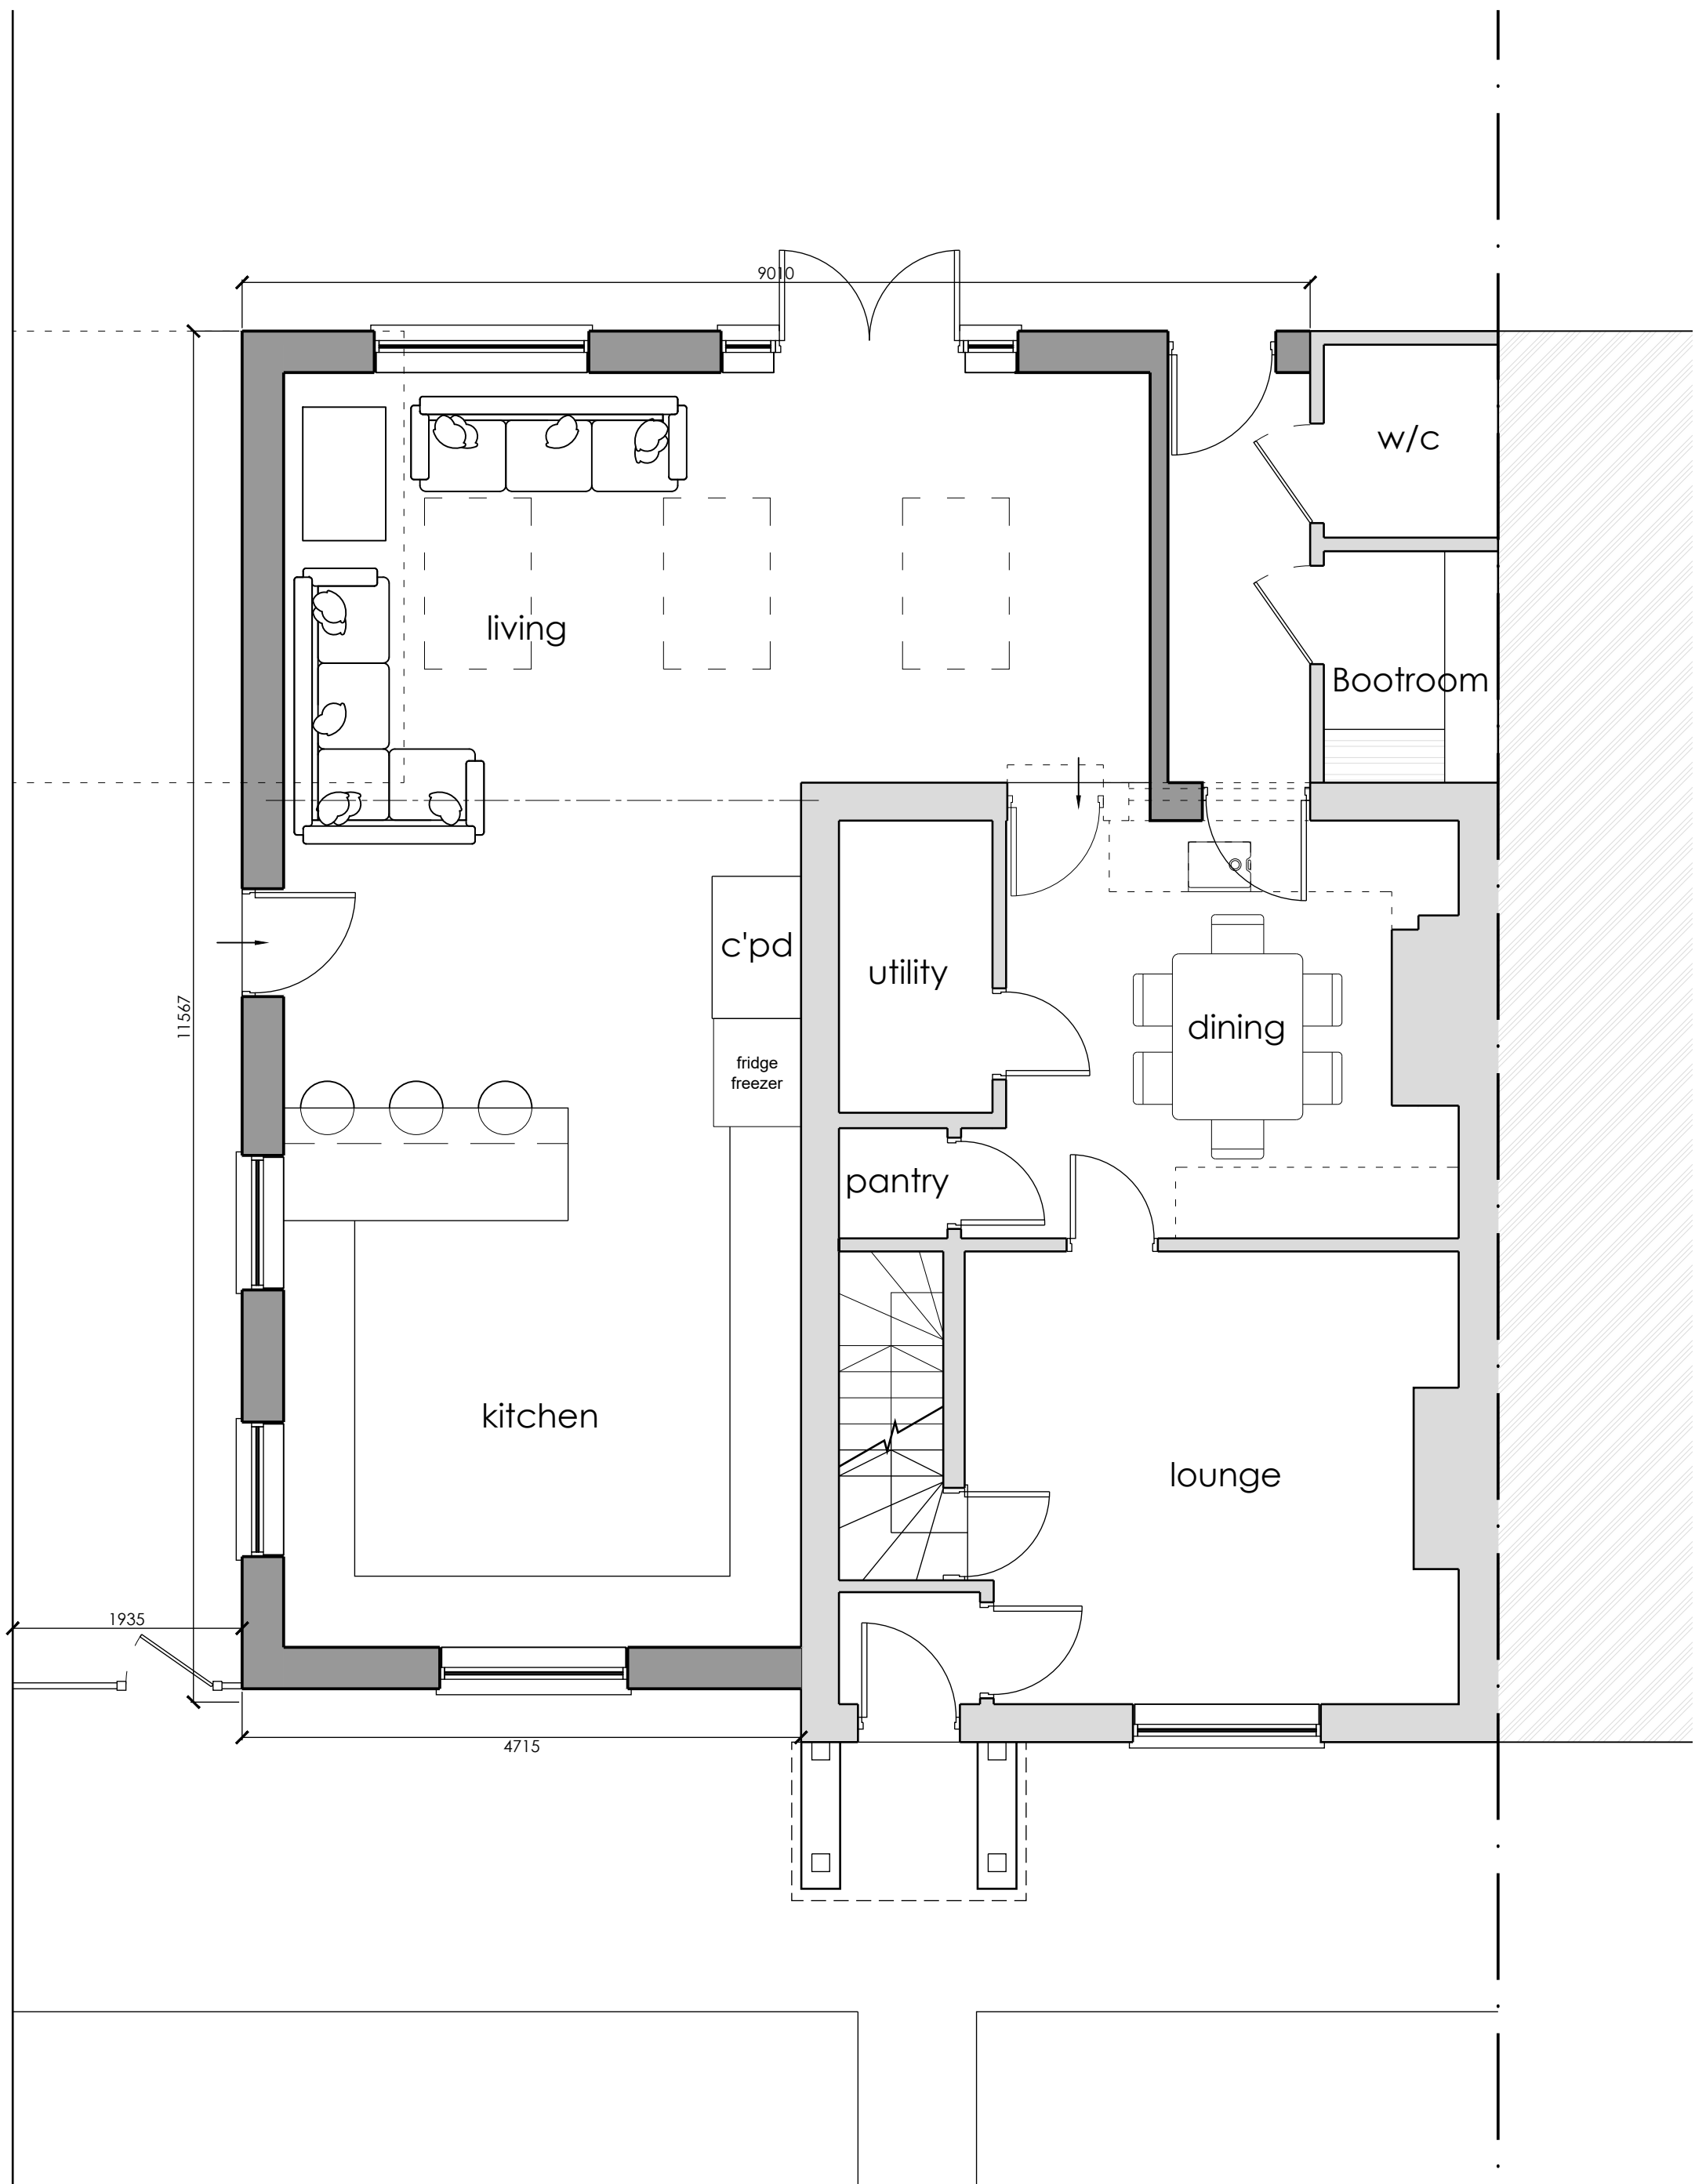

GROUND FLOOR IN CONTEXT



FIRST FLOOR



0 0.5m 1m 1.5m 2m 2.5m 3m

1:50

Rev.		
A	West Elevation added	18.11.19
B	Revised for planning resubmission	10.03.25

PLANNING

Alterations & Extension
8 Merrylees Cottages,
Merrylees Road,
Desford
for Mr & Mrs K. Stone
Plans, Section & Elevations -
as proposed

project no.	dwg. no.	rev.
KS01	(PL) 01	B
scale	date	ref.
1:50 @ A1	Sept 2019	ces

claire stephens
clairestephens@gmail.com
0779582778