



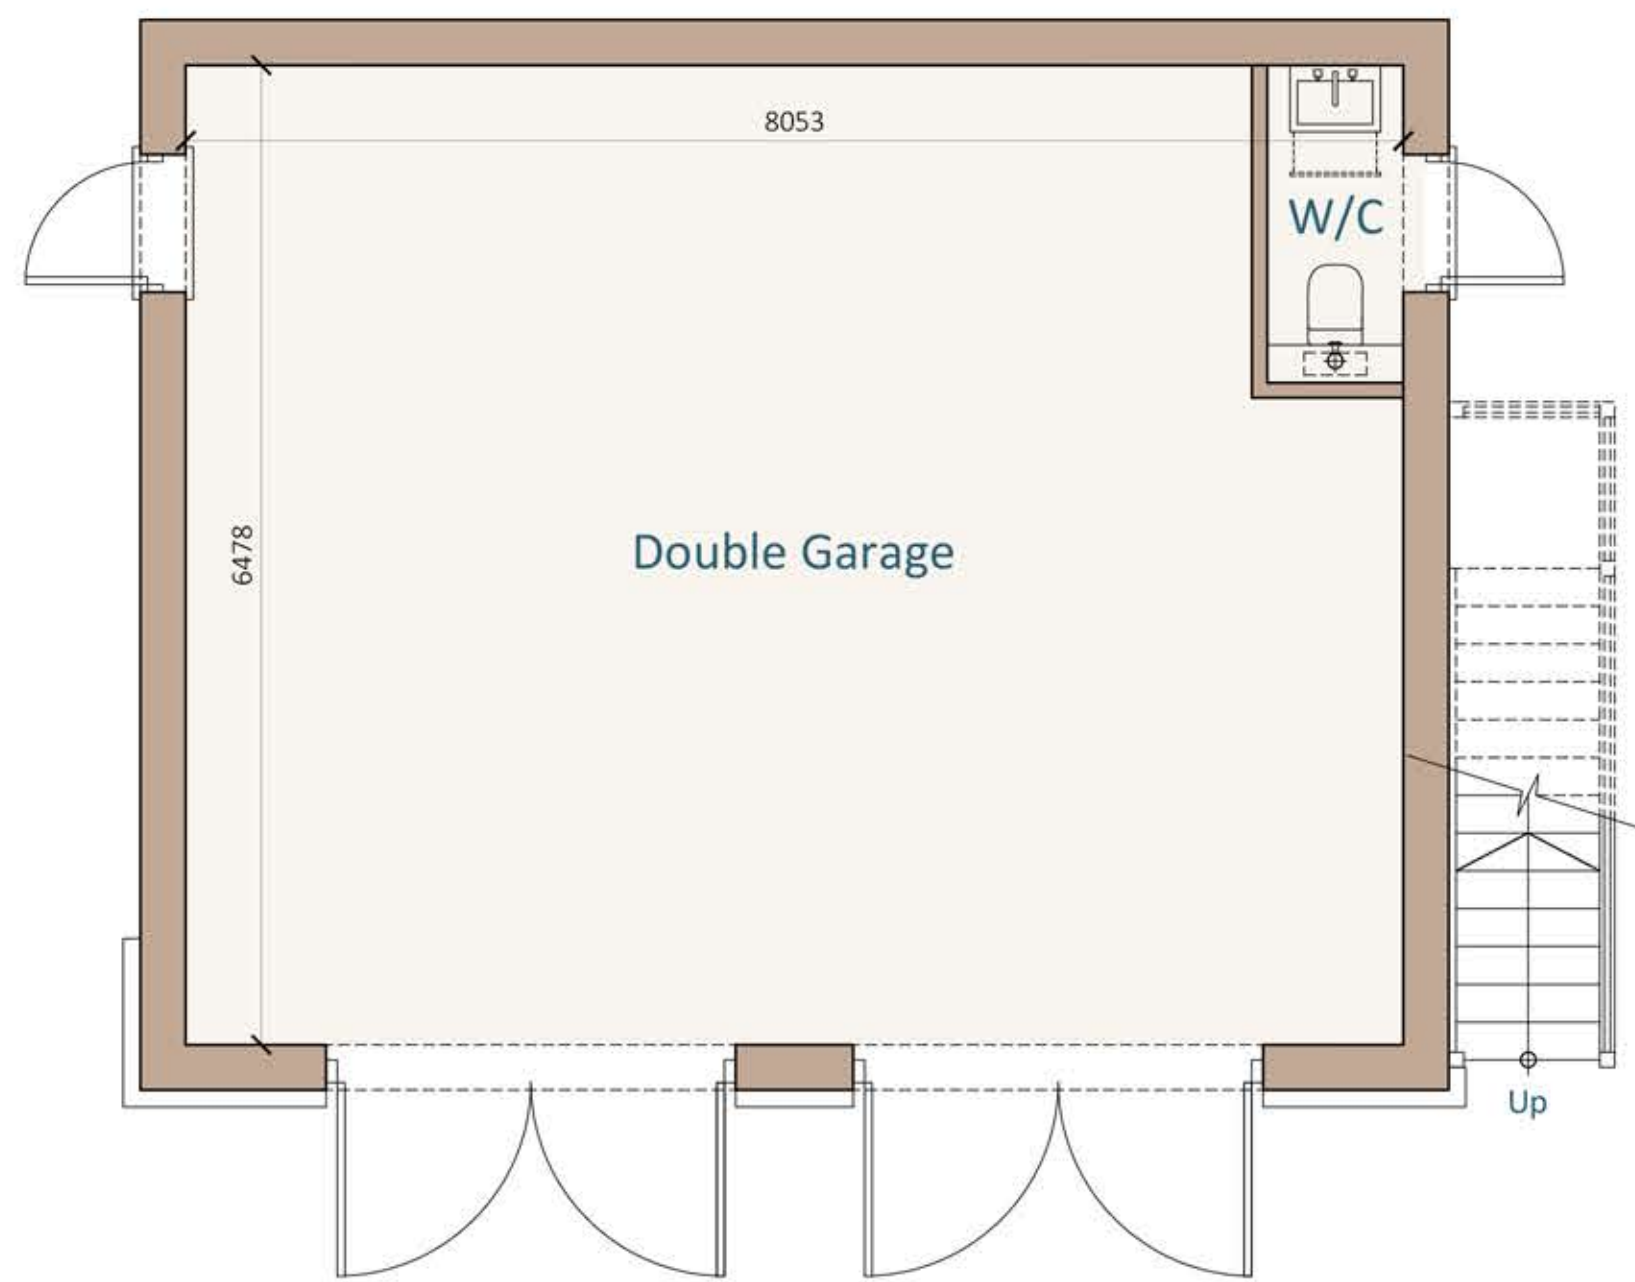

Proposed Ground Floor Plan
Scale 1:50

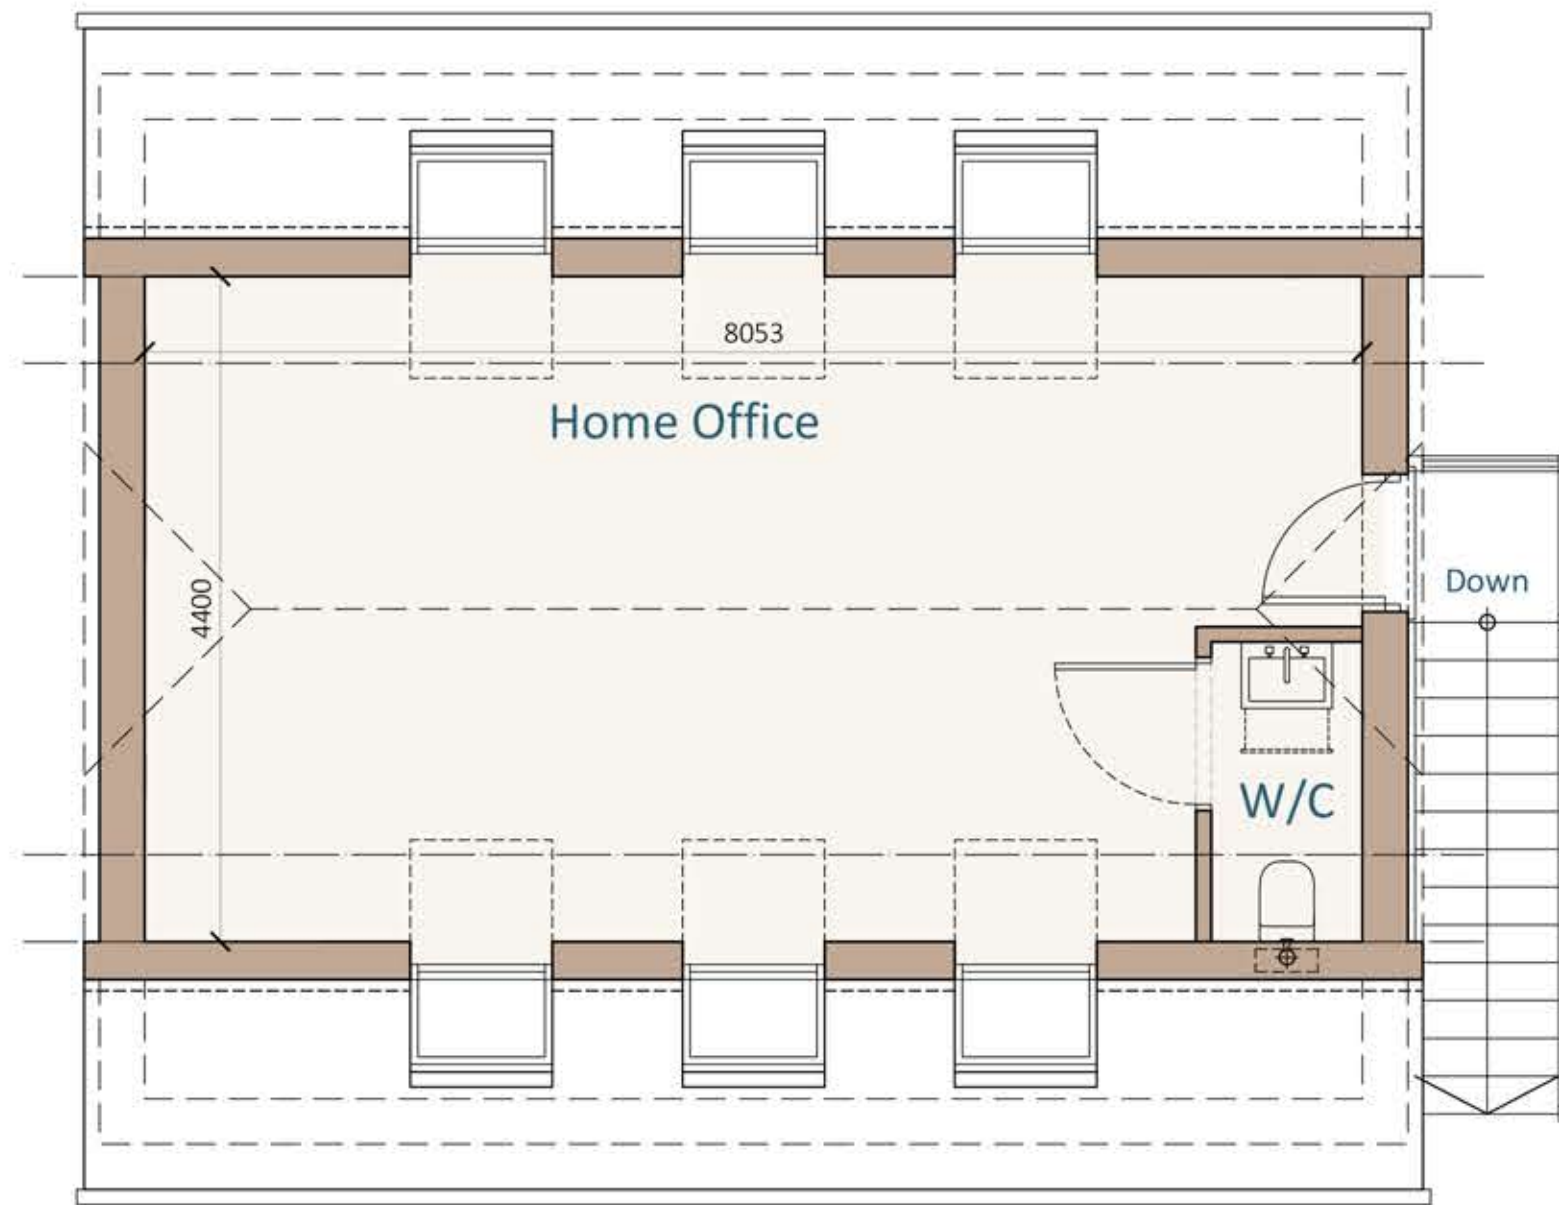

Proposed First Floor Plan
Scale 1:50




Proposed Side Elevation
Scale 1:50



Proposed Front Elevation
Scale 1:50



Proposed Rear Elevation
Scale 1:50

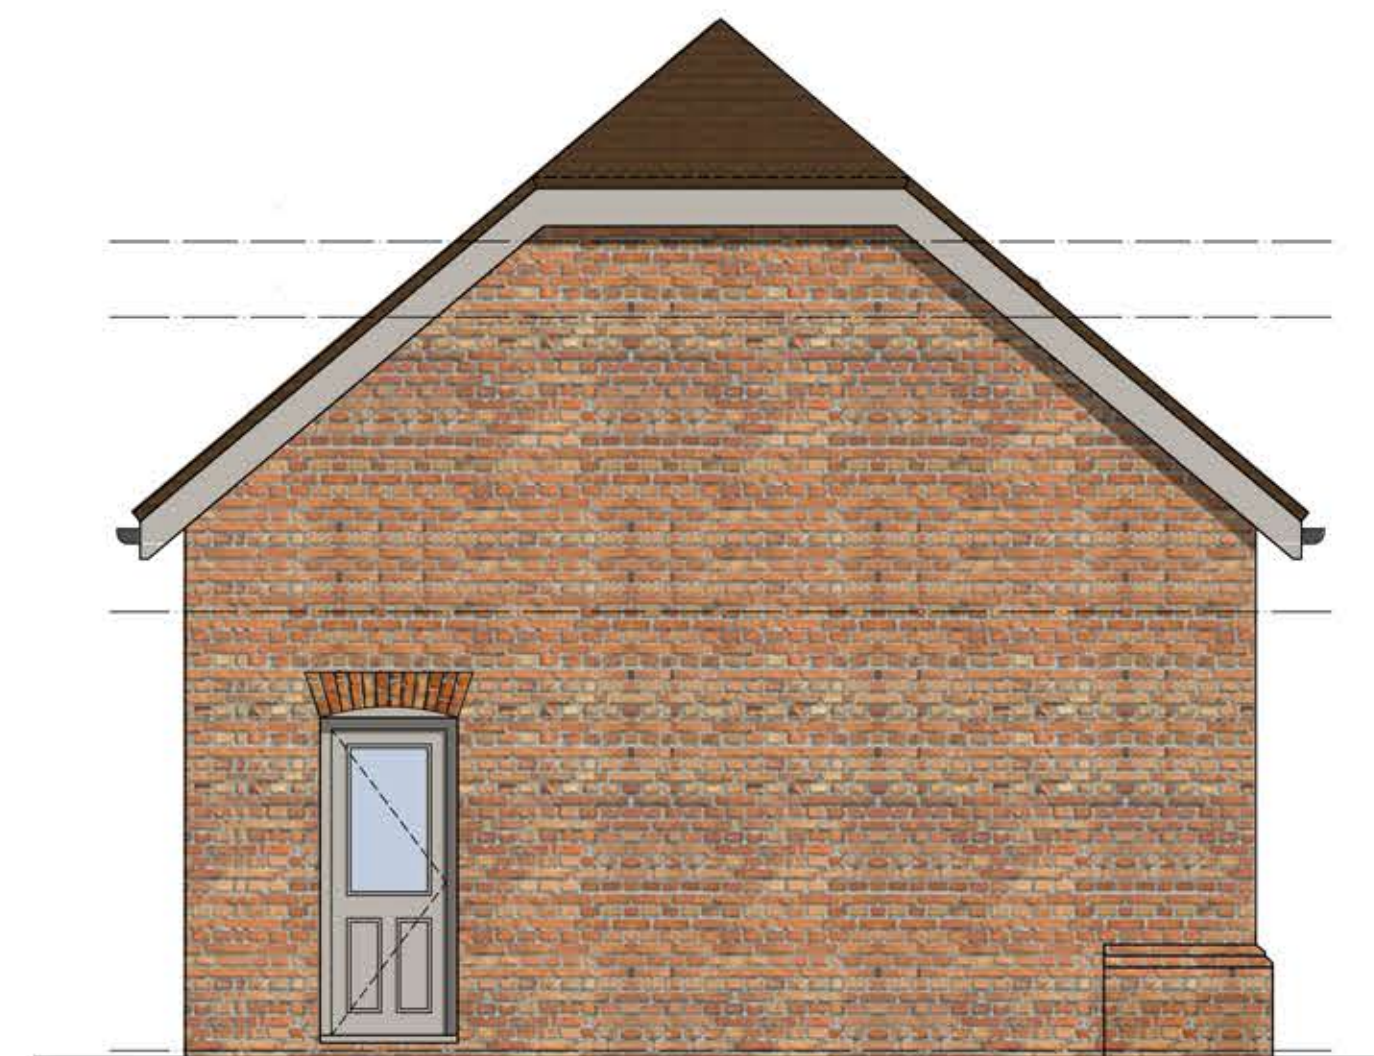

Proposed Side Elevation
Scale 1:50



Disclaimer

© This drawing is the copyright of Lawrence & Finley Architects Ltd. and may not be reproduced or used except by written permission.
Figured dimensions to have precedence over scaling.
Please read this drawing in conjunction with the specification.
Check all site dimensions prior to any construction.
Refer any discrepancies found to the Architects.

Revisions

A	Revised In Line With Planners Comments	20/01/2026
---	--	------------

Contact + Location

T 07974 834305
E kristian@lfarchitects.co.uk

Lawrence & Finley Architects Ltd.
5 Henry Dane Way,
Newbold Coleorton,
Leicestershire, LE67 8PP

Details

Client
Job Title
Job Type
Drawing Title

Job Number
Drawing Number
Scale
Status

Mr & Mrs M. Schollar
Elmsdale House, Sheepy Magna
Existing Residential Dwelling
Proposed Garage Plans & Elevations

206
PL-GAR-03A
1:50 at
PLANNING



LAWRENCE | FINLEY
ARCHITECTS