



EXISTING SITE LOCATION PLAN SCALE 1:1250



EXISTING BLOCK PLAN SCALE 1:500



PROJECT MR SHAUN ROSS 185 MARKFIELD ROAD LEICESTER LEICS	SCALE AS ANOTATED	DRAWN AO	CHECKED FO
	DATE 20-01-2026	STATUS PLANNING	
	DRAWING No. 001	REVISION	



PROPOSED SITE LOCATION PLAN SCALE 1:1250







PROPOSED BLOCK PLAN SCALE 1:500

A3



PROJECT MR SHAUN ROSS 185 MARKFIELD ROAD LEICESTER LEICS	SCALE AS ANOTATED	DRAWN AO	CHECKED FO
	DATE 20-01-2026	STATUS PLANNING	
	DRAWING No. 002	REVISION	

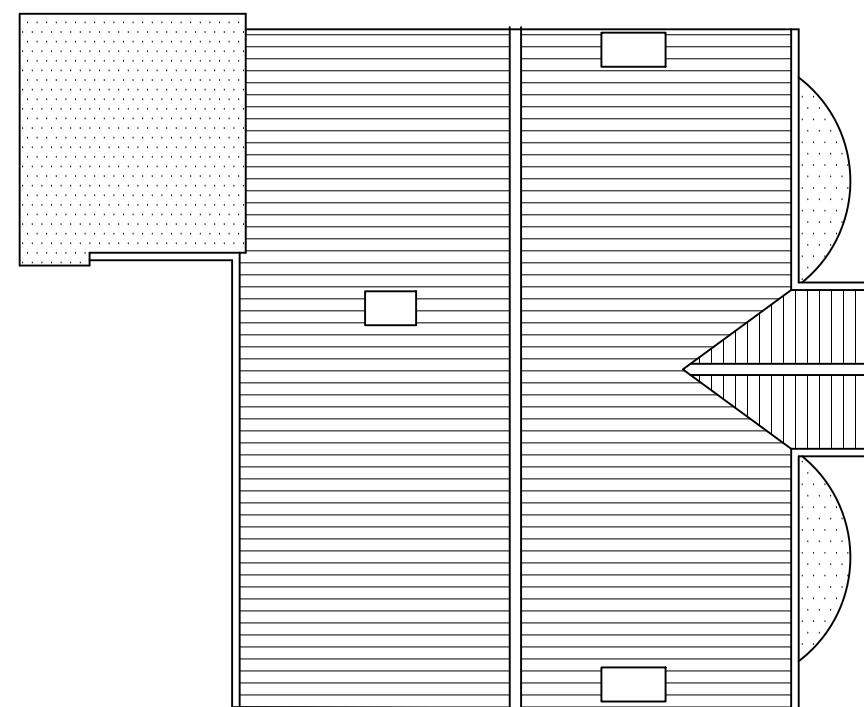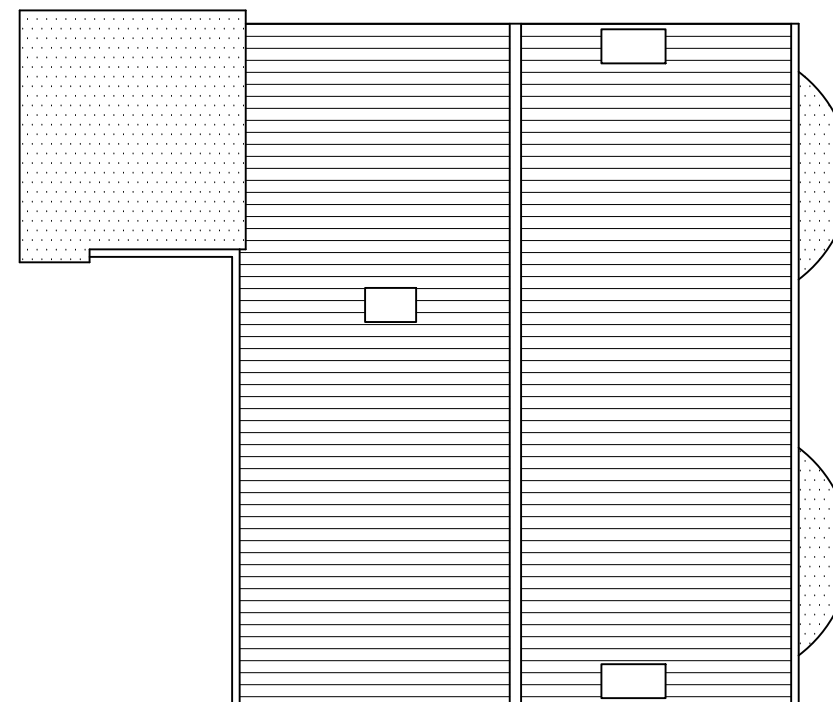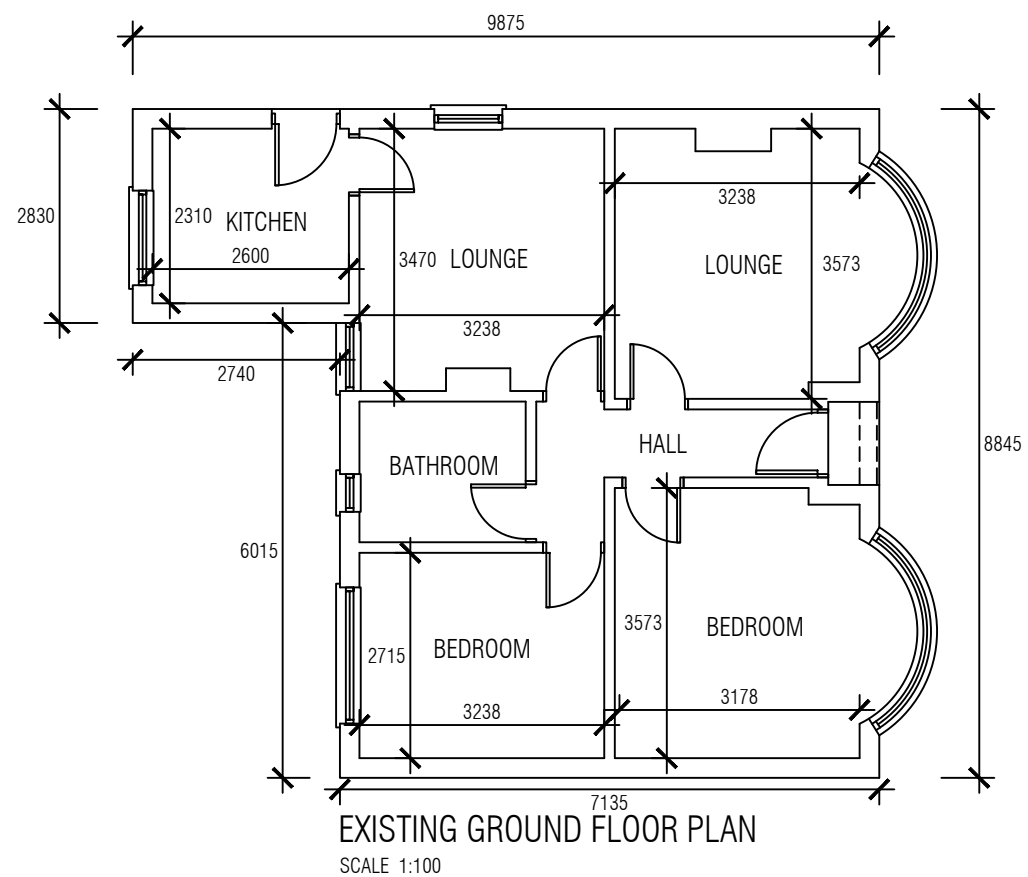

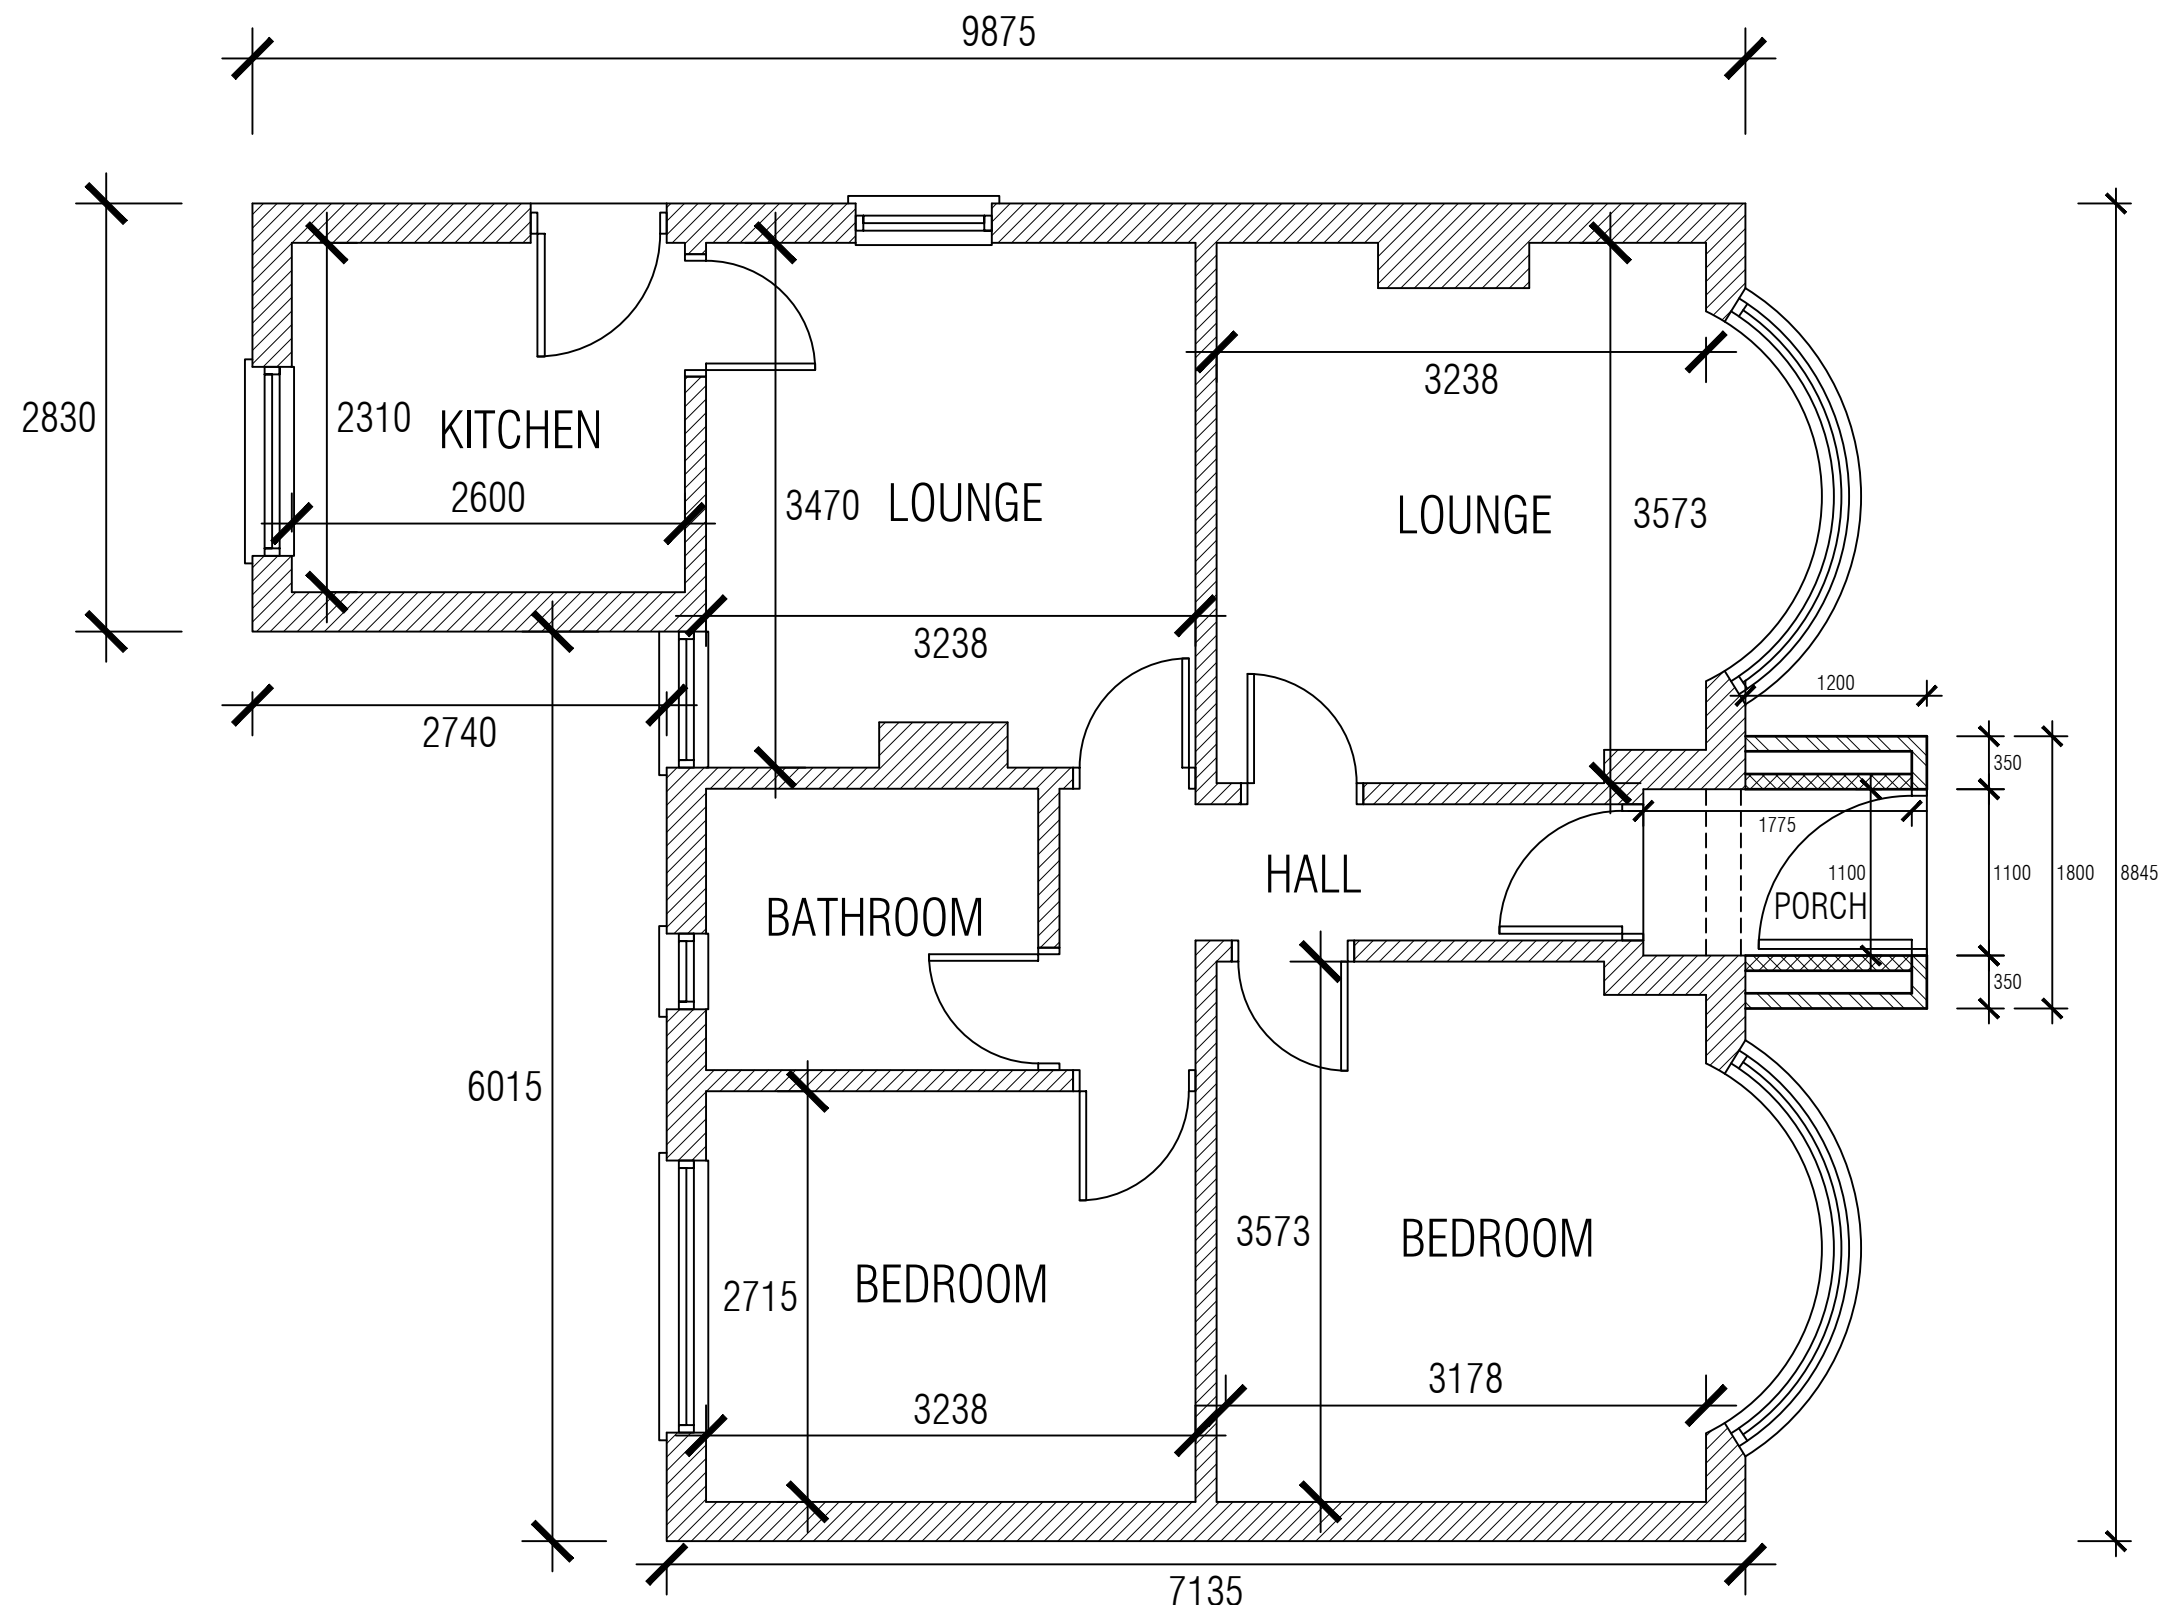

PROPOSED GROUND FLOOR PLAN

SCALE 1:50

13 Architectural
Consultants Ltd

Urban Design
Town Planning Consultants
Building Surveyors
Architecture
Property Development
Cost Consultants
Party Wall Surveyors

8 COPLOW AVENUE LEICESTER LE5 5WA
13DRAWINGS@GMAIL.COM 07412502035

A3

PROJECT MR SHAUN ROSS 185 MARKFIELD ROAD LEICESTER LEICS	SCALE AS ANOTATED	DRAWN AO	CHECKED FO
	DATE 20-01-2026	STATUS PLANNING	
	DRAWING No. 004	REVISION	

