




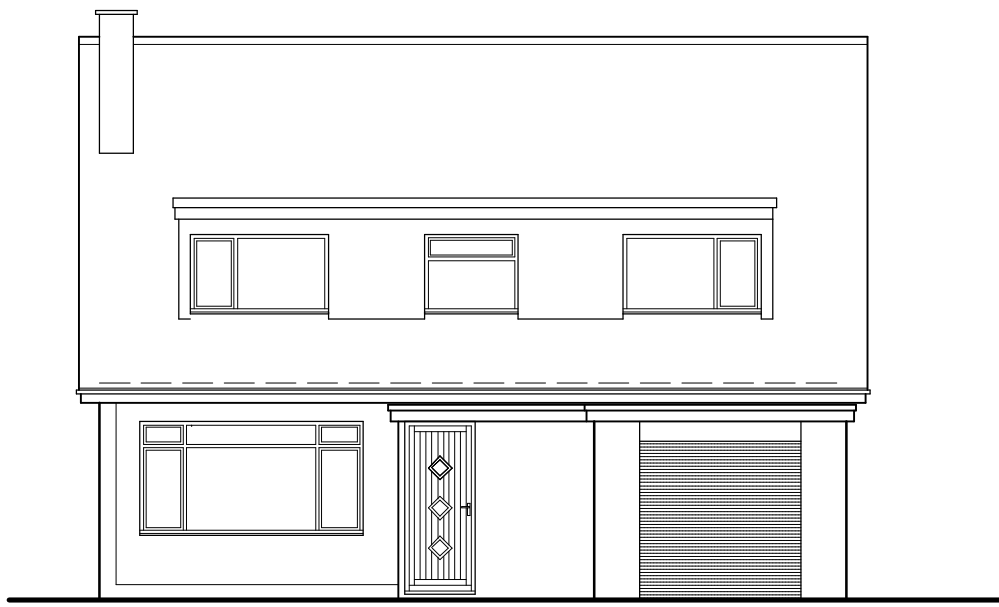


Existing Front Elevation

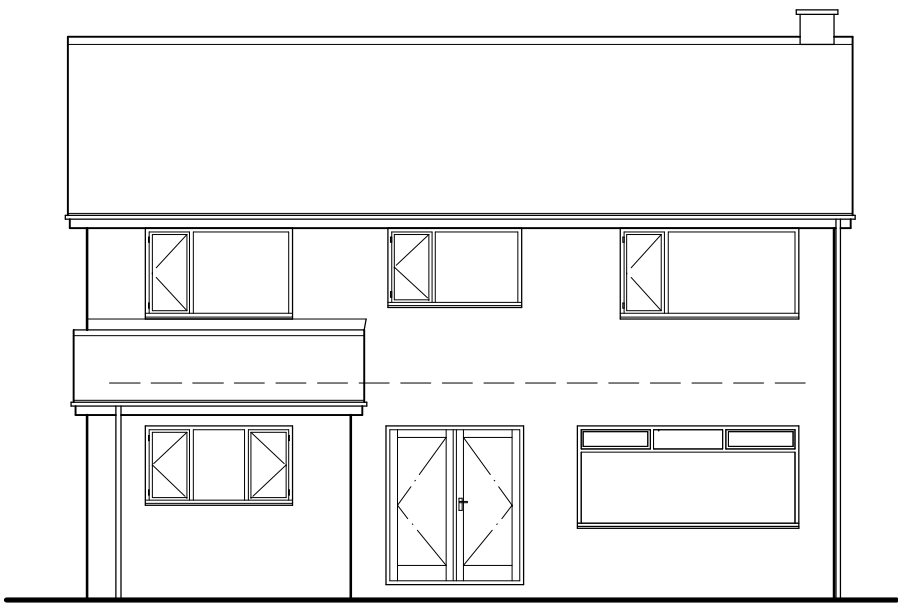


Existing Rear Elevation

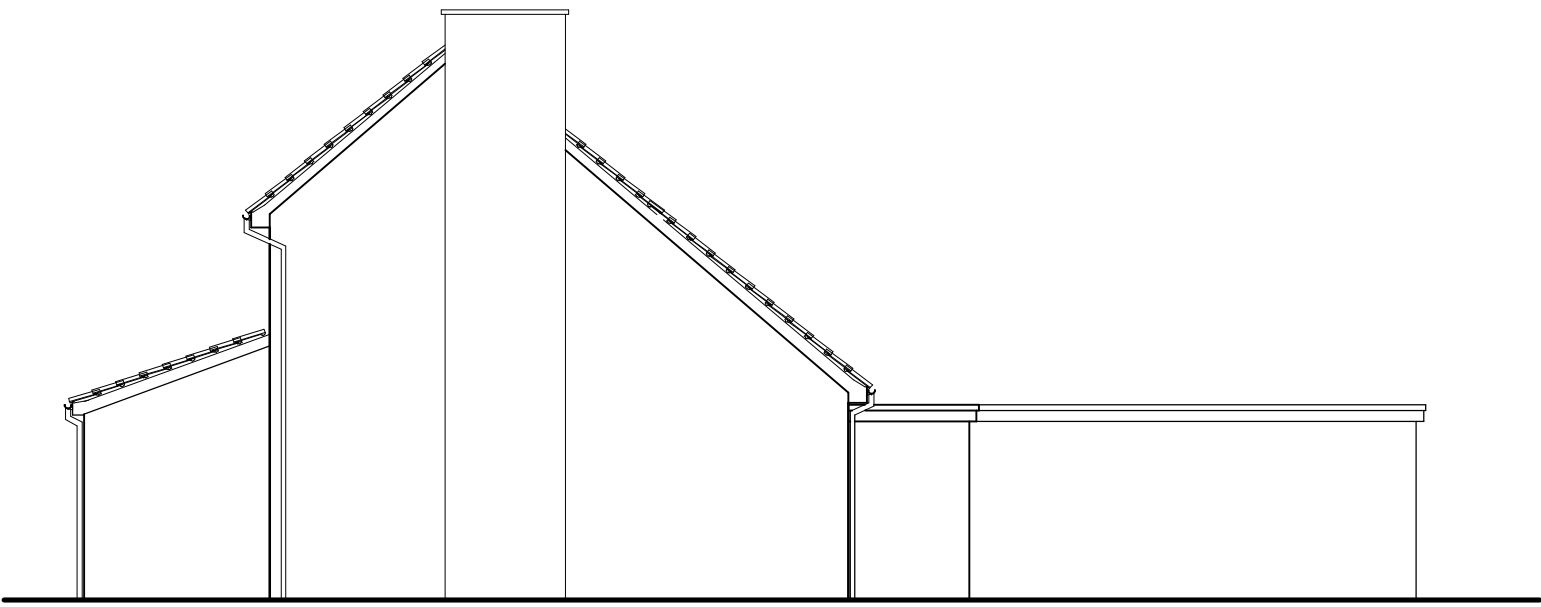


Existing Side Elevation - north/west

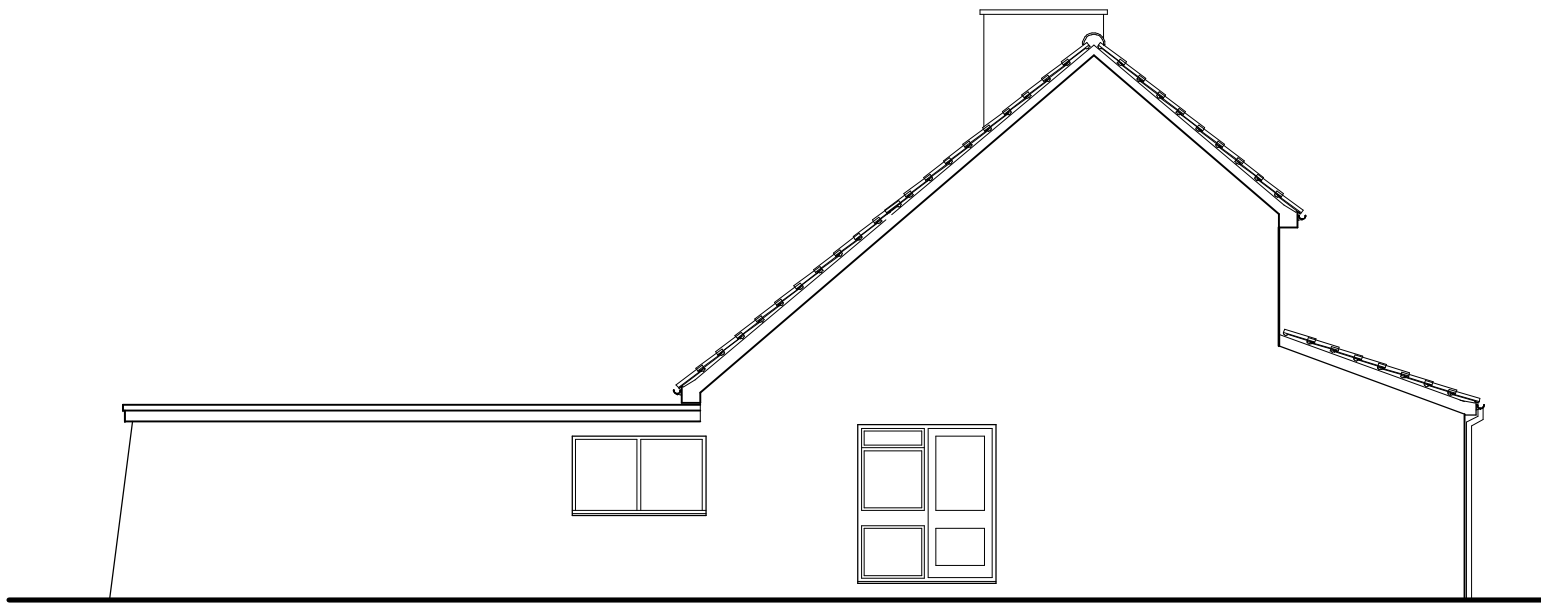



Existing Side Elevation - south/east

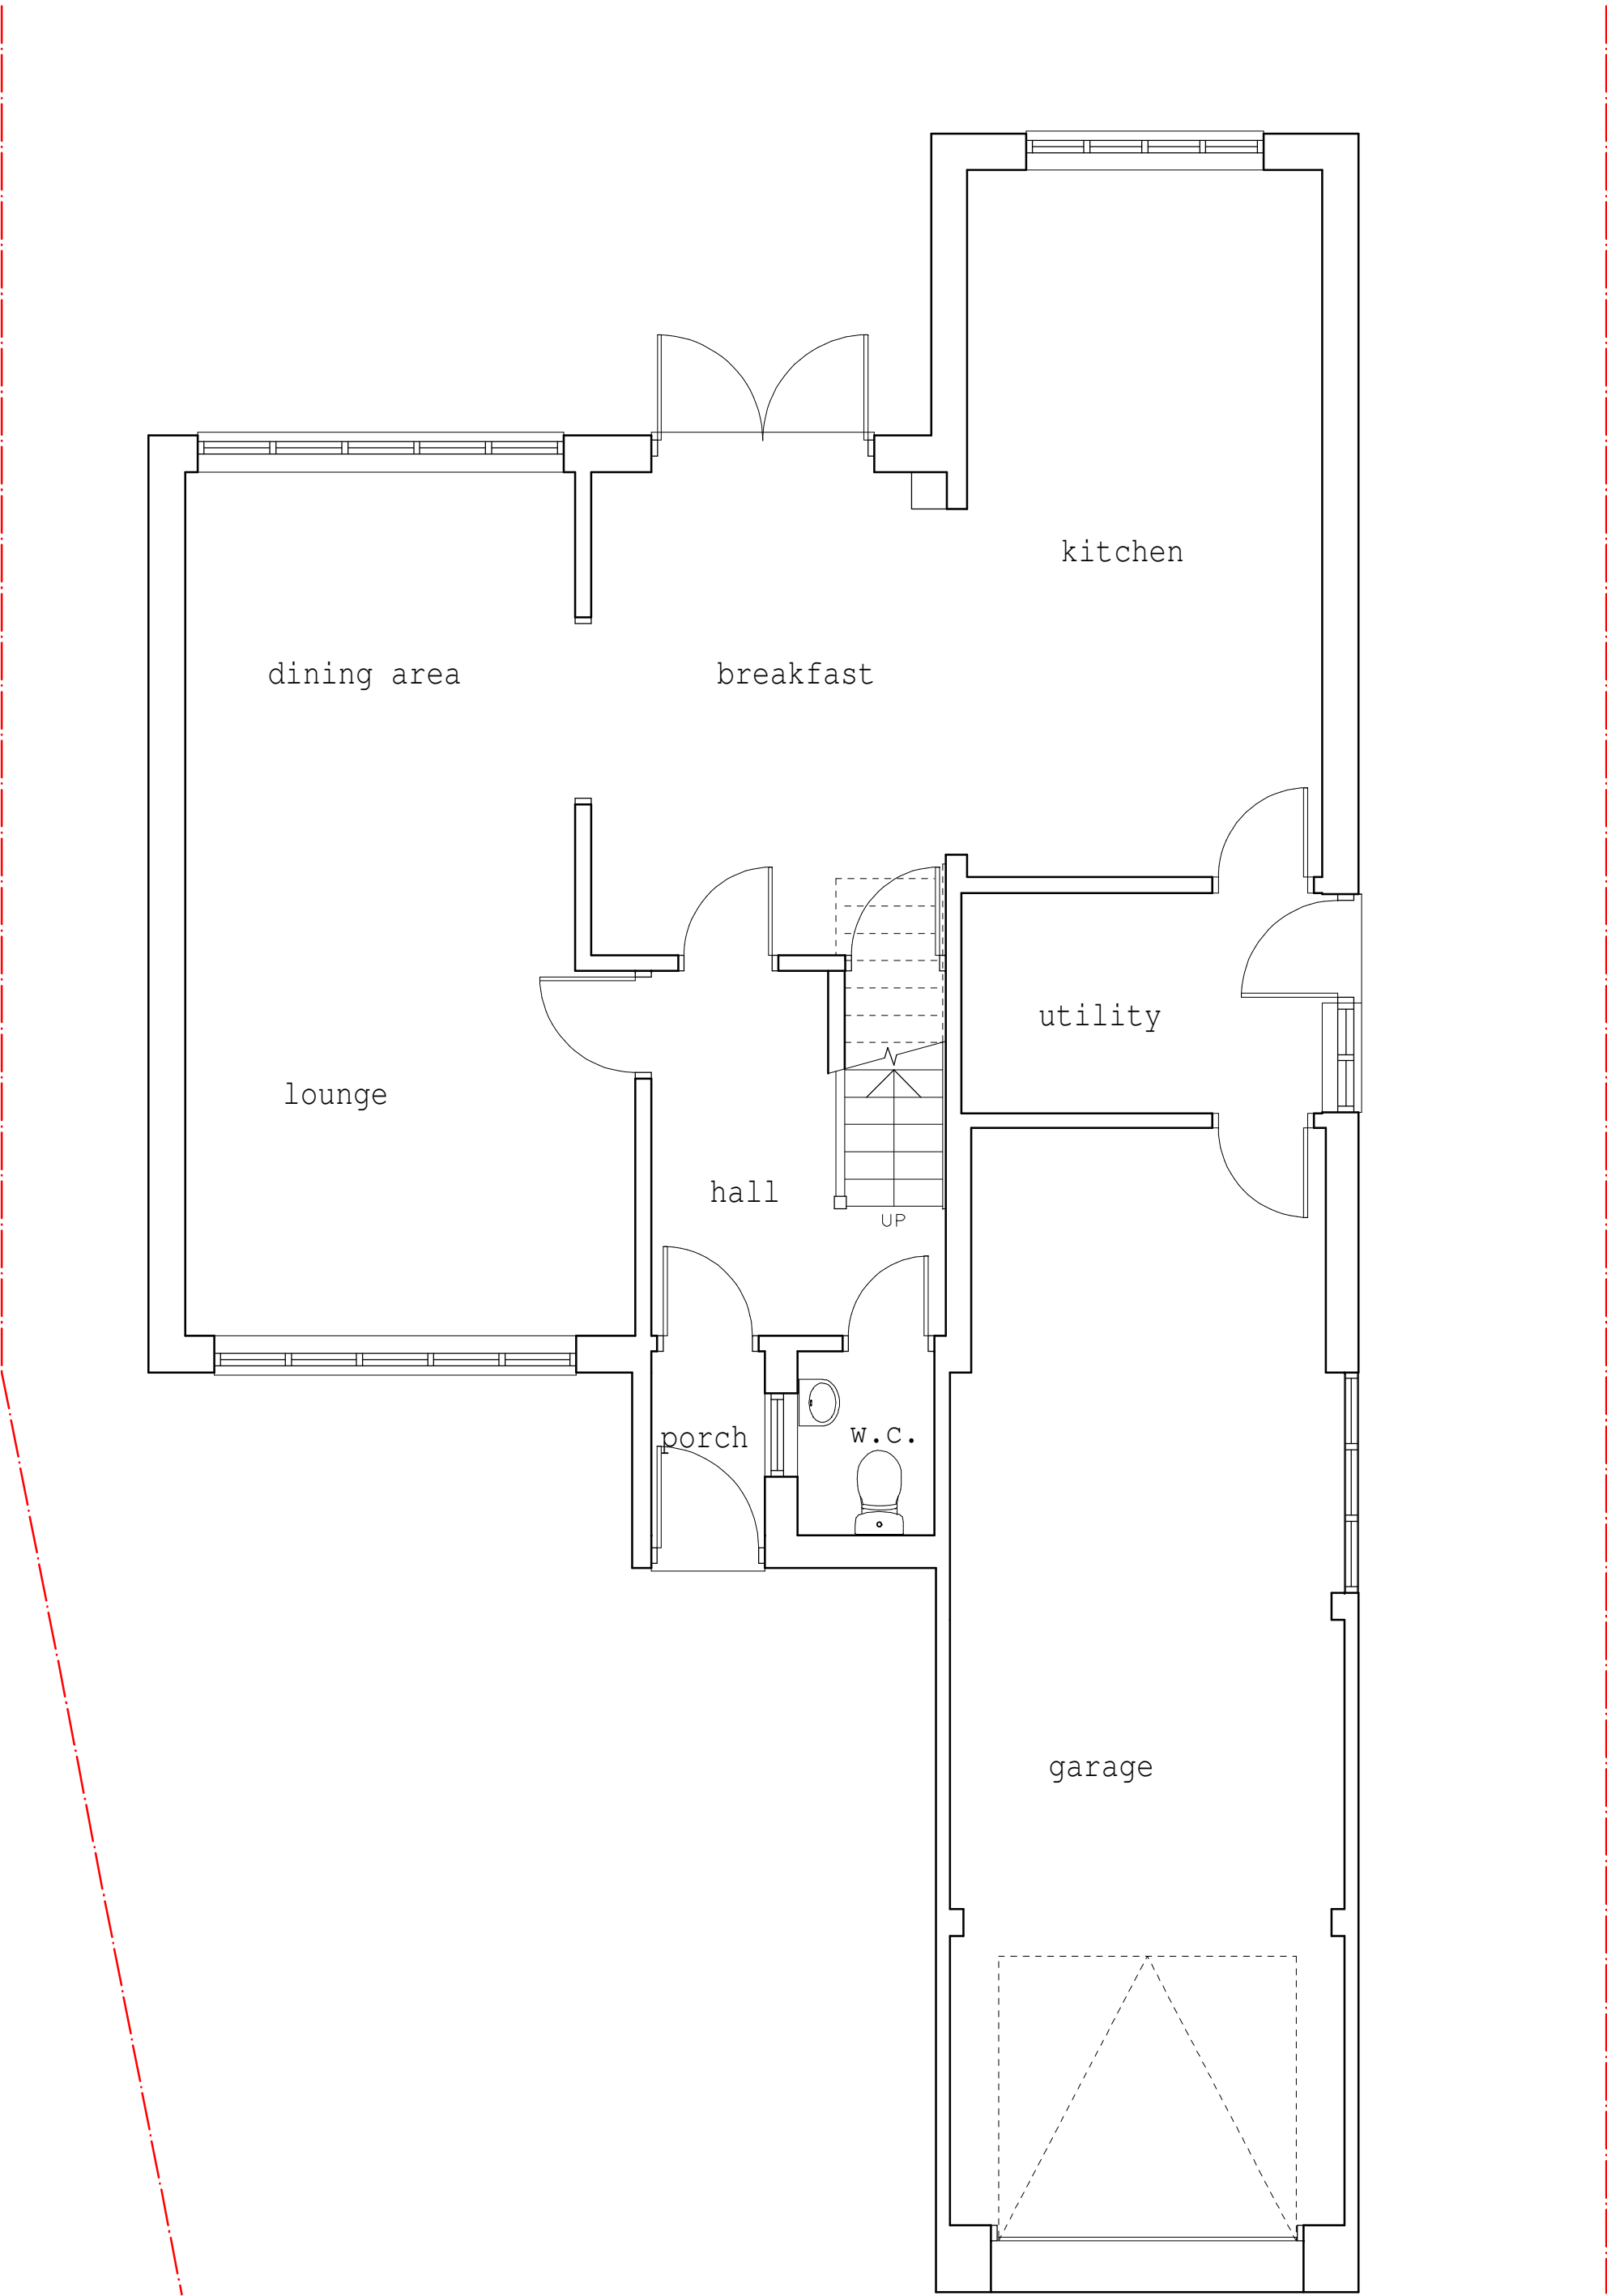

Existing Ground Floor Plan

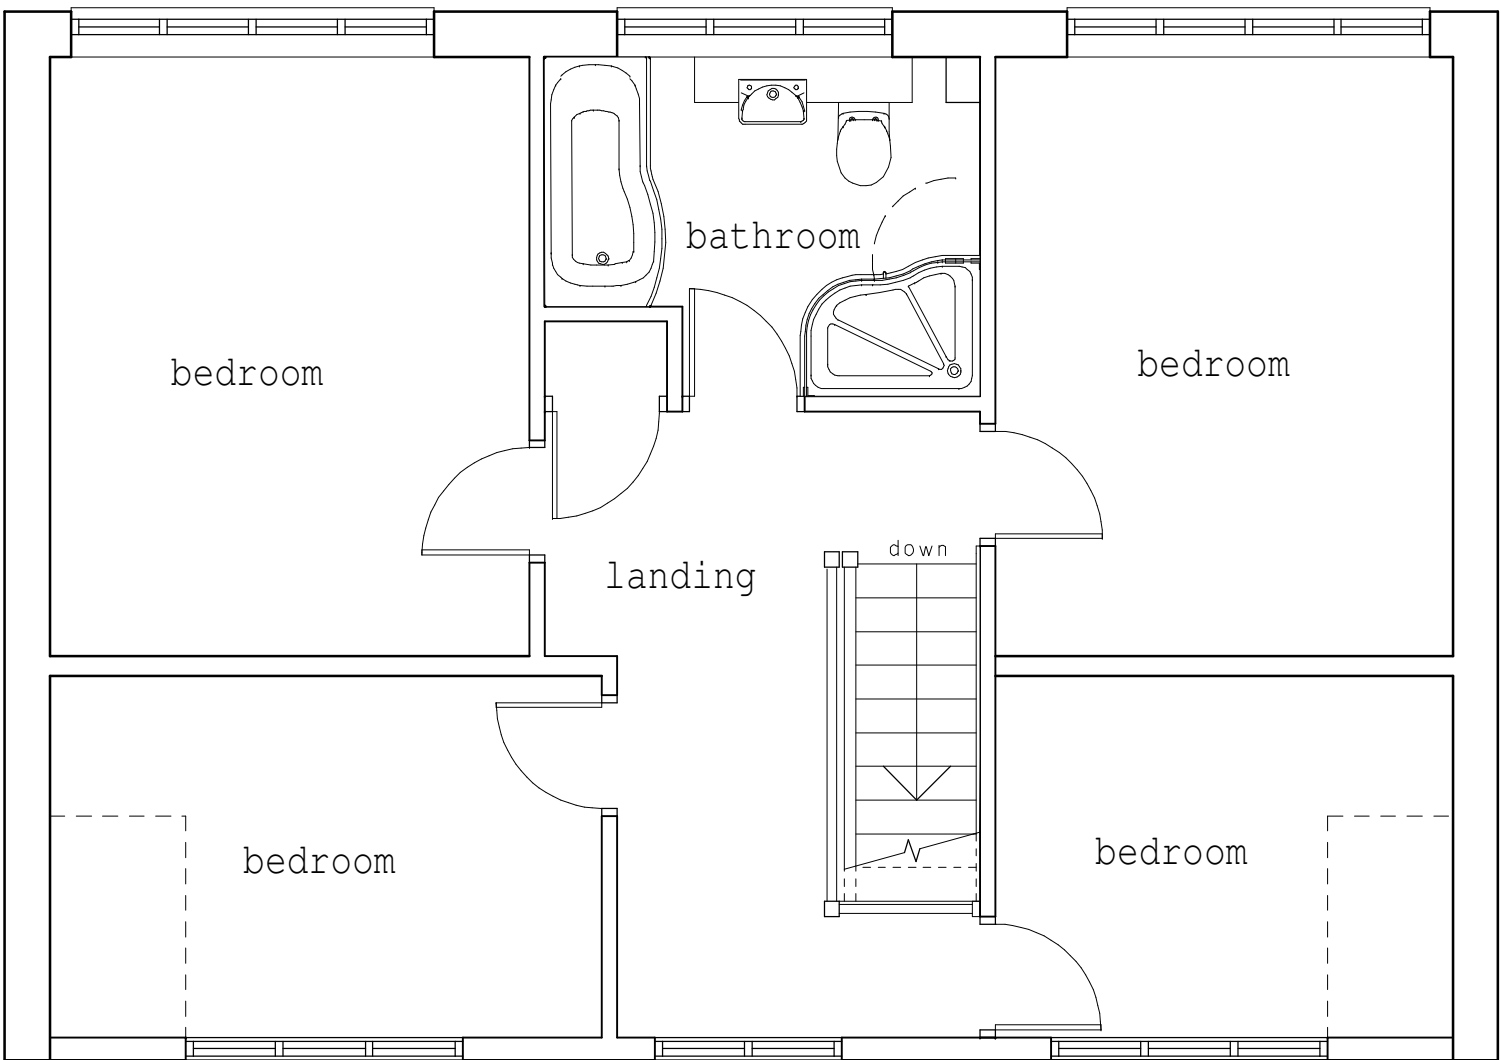

Existing First Floor Plan

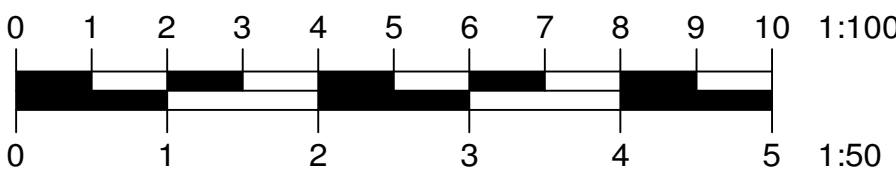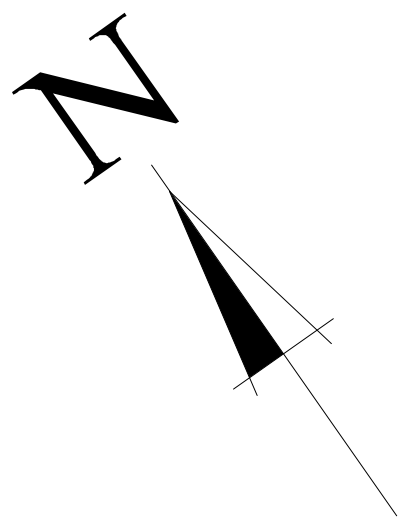

Philip Baumber Architectural Services 50, Radmore Road, Hinckley Leicestershire, LE10 0RQ tel. 01455 612790 e.mail. baumberp1955@gmail.com	
Project : Proposed Extensions & Alterations at 15, Elm Tree Drive, Burbage, LE10 2TX for Mr. & Mrs. D. Coley	Scale : 1:50 & 1:100 @ A1
	Date : August 2023
	Job No. 1625
Drg. Title : Existing Plans and Elevations	Drg. No. 01
	Rev.