






Proposed Front Elevation

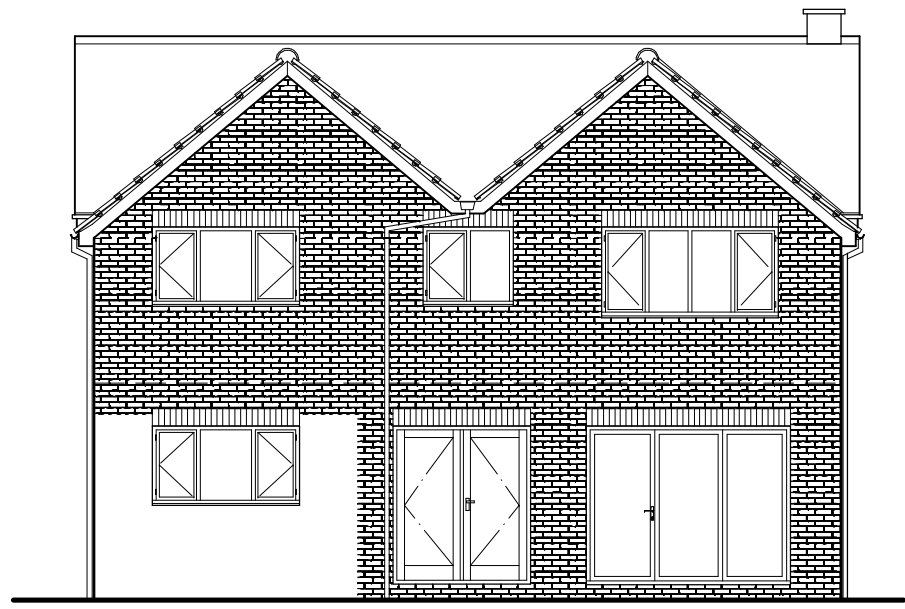


Proposed Rear Elevation

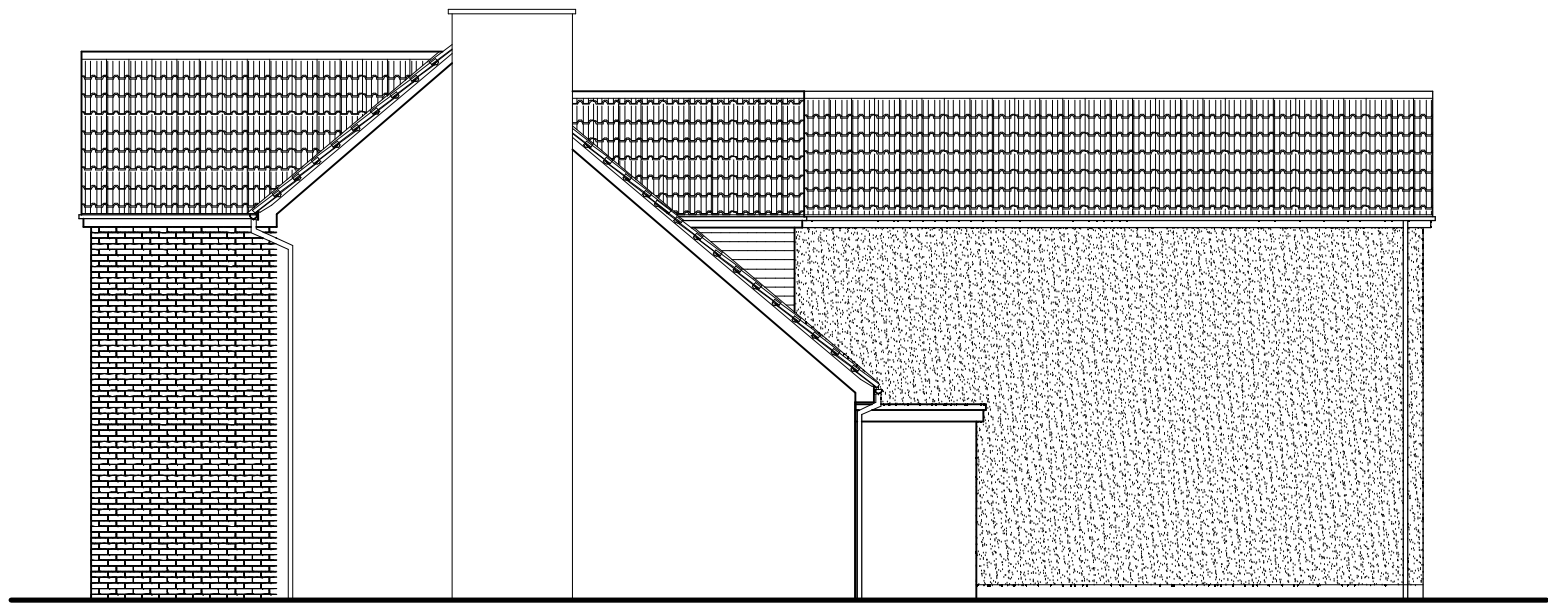


Proposed Side Elevation - north/west

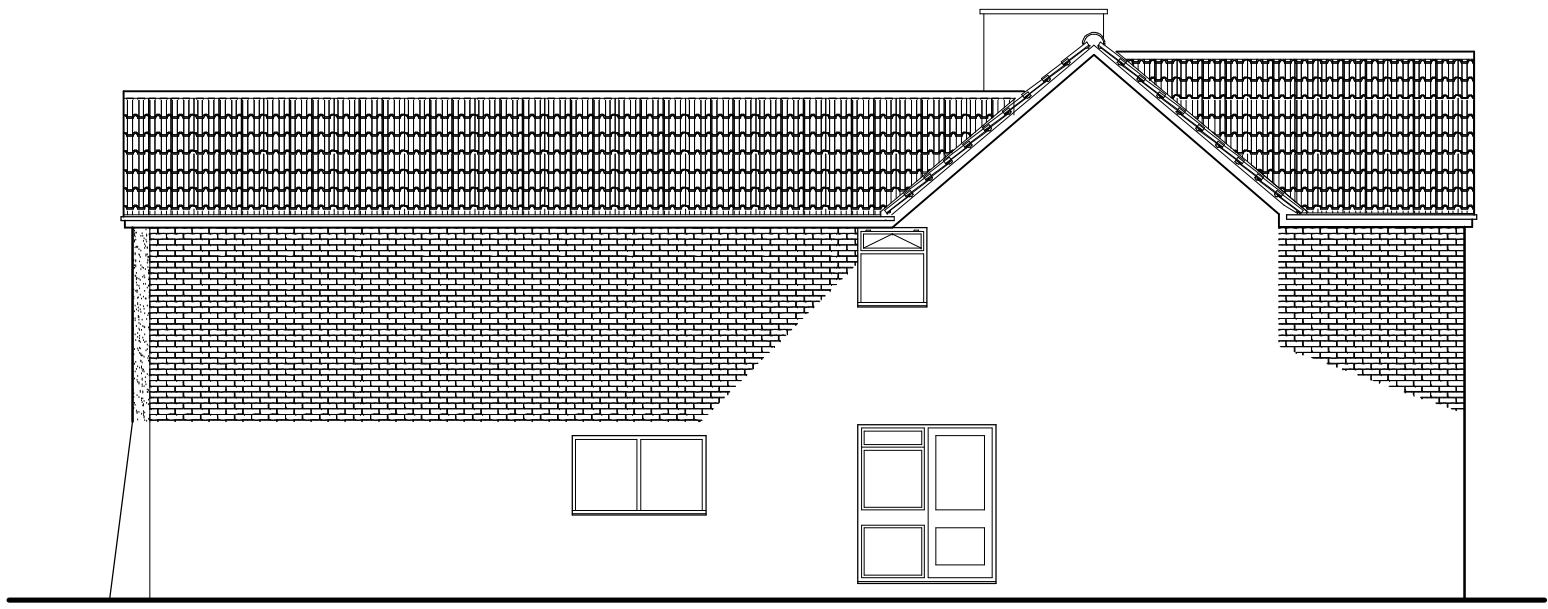



Proposed Side Elevation - south/east

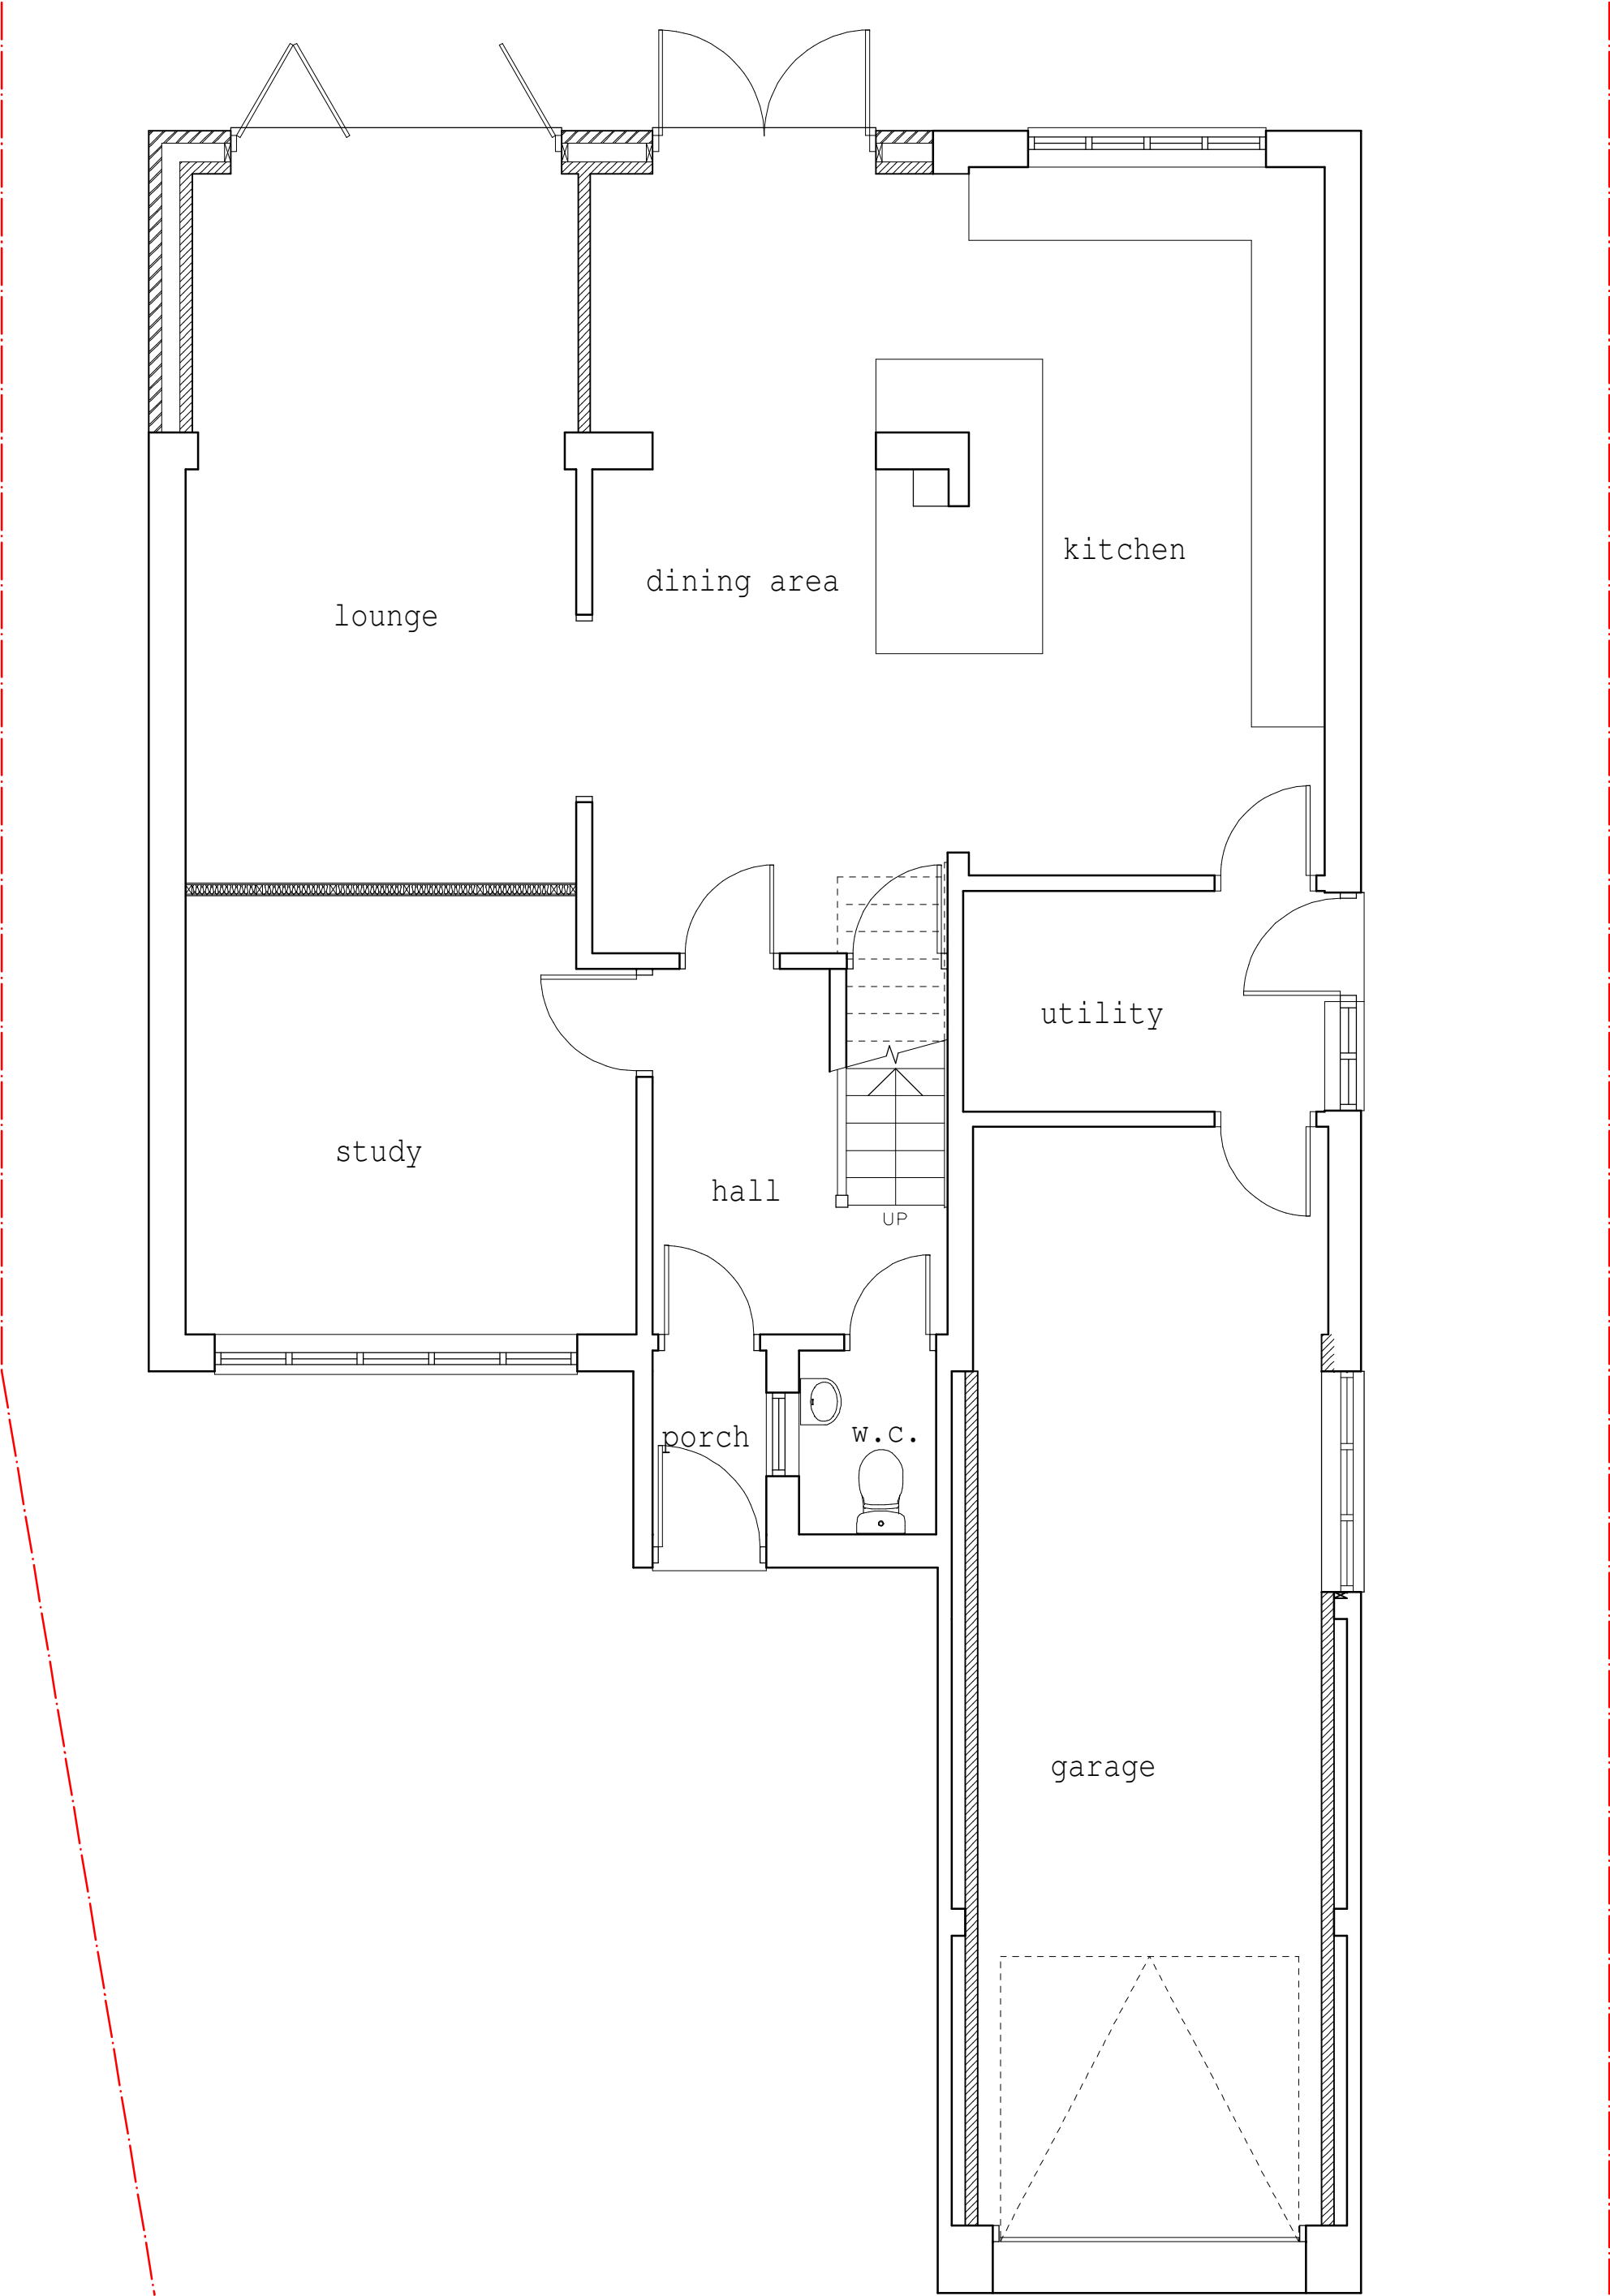

Proposed Ground Floor Plan

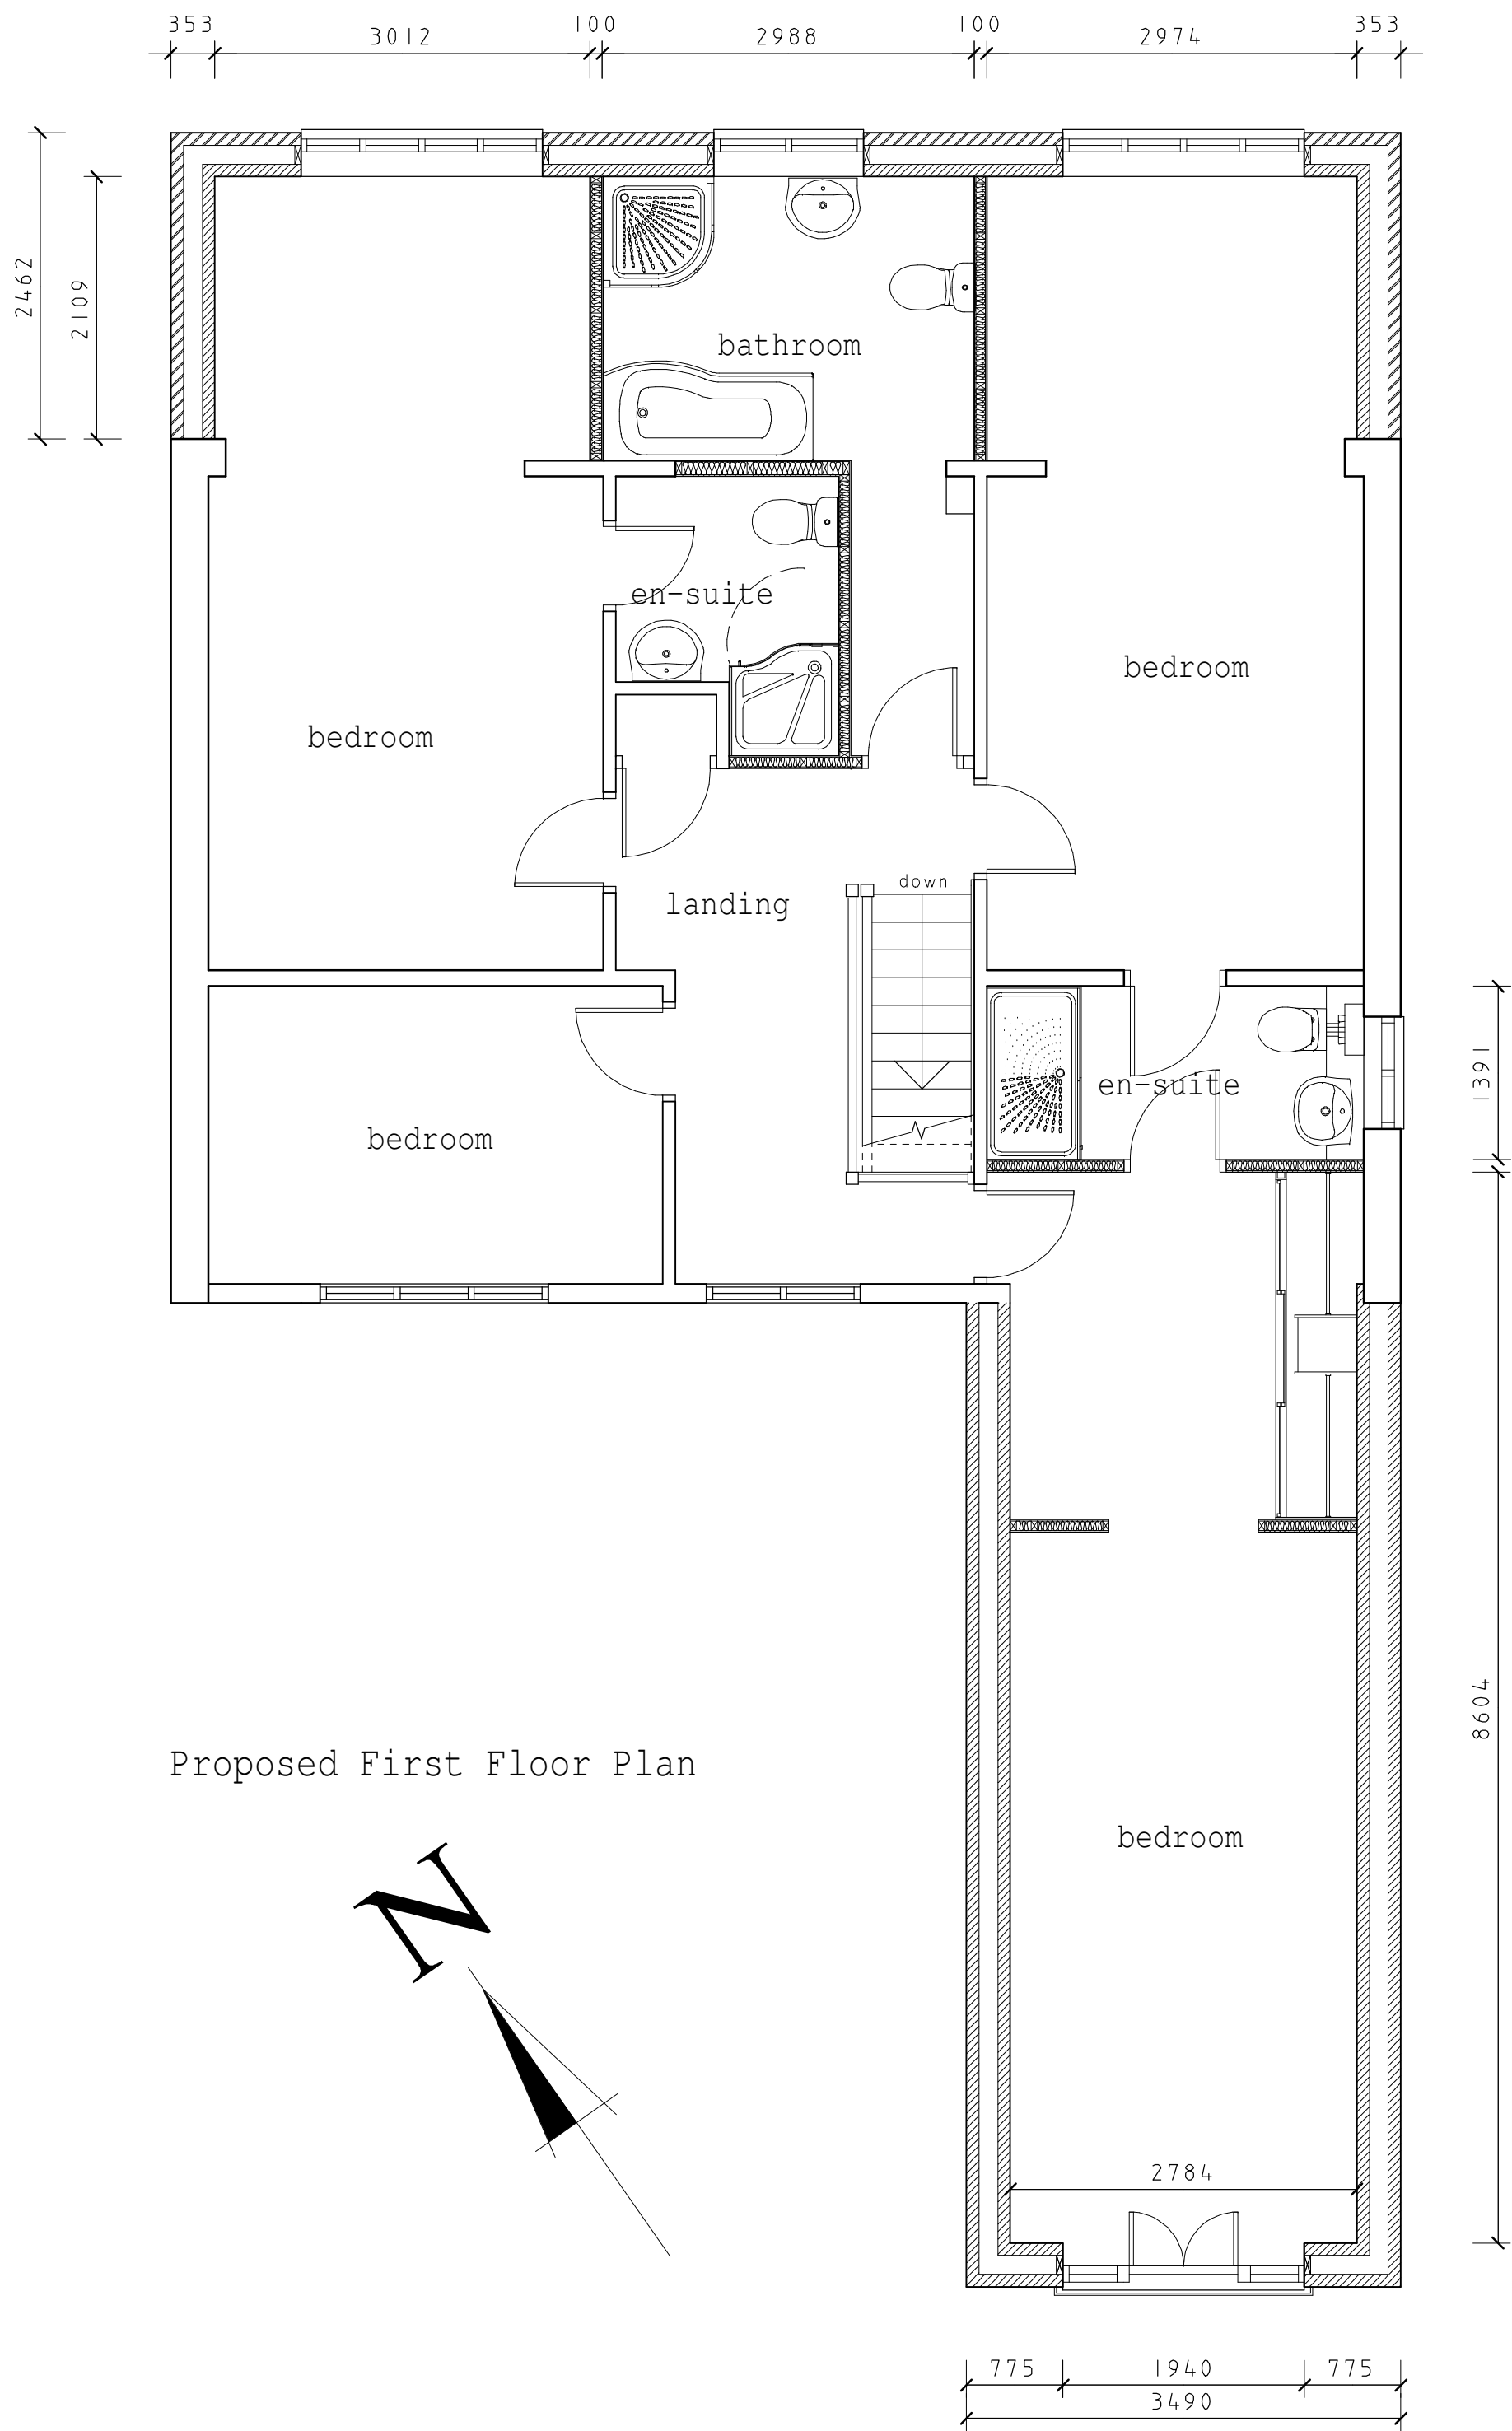

Proposed First Floor Plan

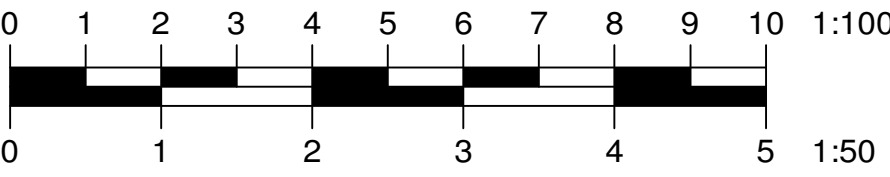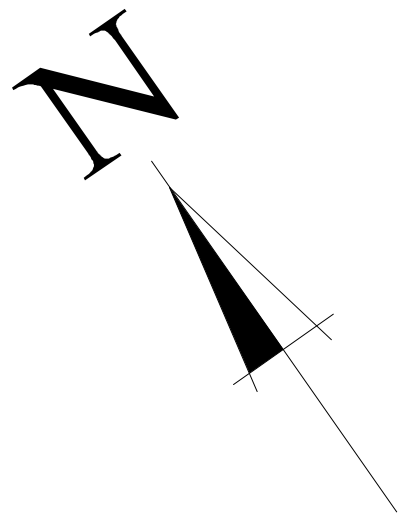

Philip Baumber Architectural Services 50, Radmore Road, Hinckley Leicestershire, LE10 0RQ tel. 01455 612790 e.mail. baumberp1955@gmail.com	
Project : Proposed Extensions & Alterations to Existing Detached Dwelling at No.15, Elm Tree Drive, Burbage, LE10 2TX for Mr. & Mrs. D. Coley	Scale : 1:50 & 1:100 @ A1
Drg. Title : Proposed Plans and Elevations	Date : August 2023
	Job No. 1625
	Drg. No. PSS/02
	Rev.