



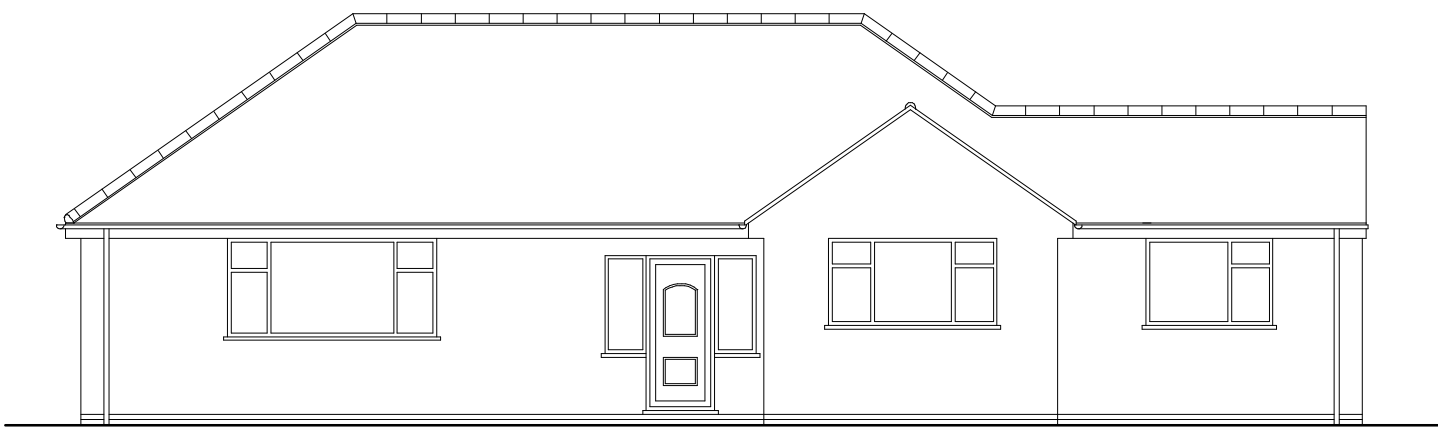


Front Elevation

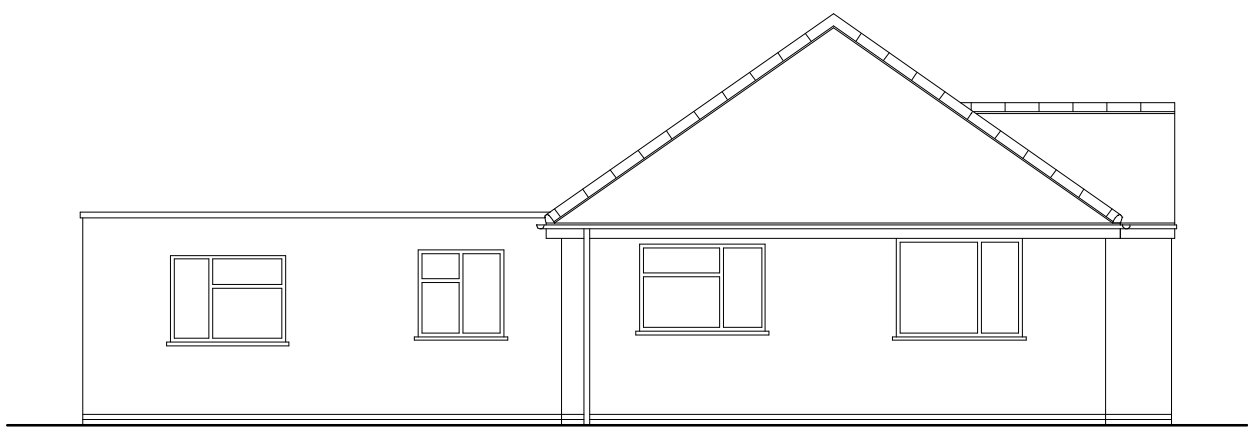


Rear Elevation




Side Elevation To West

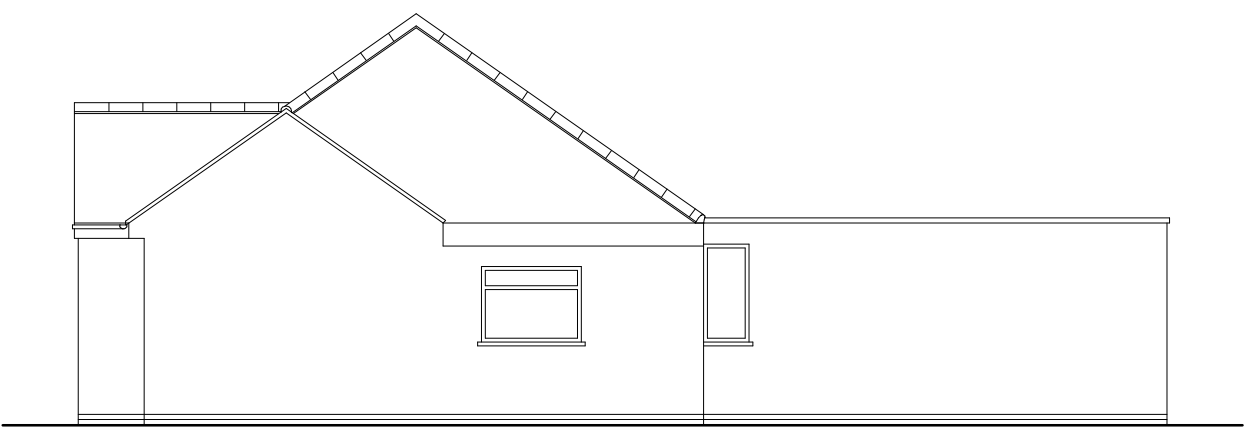

Side Elevation To East

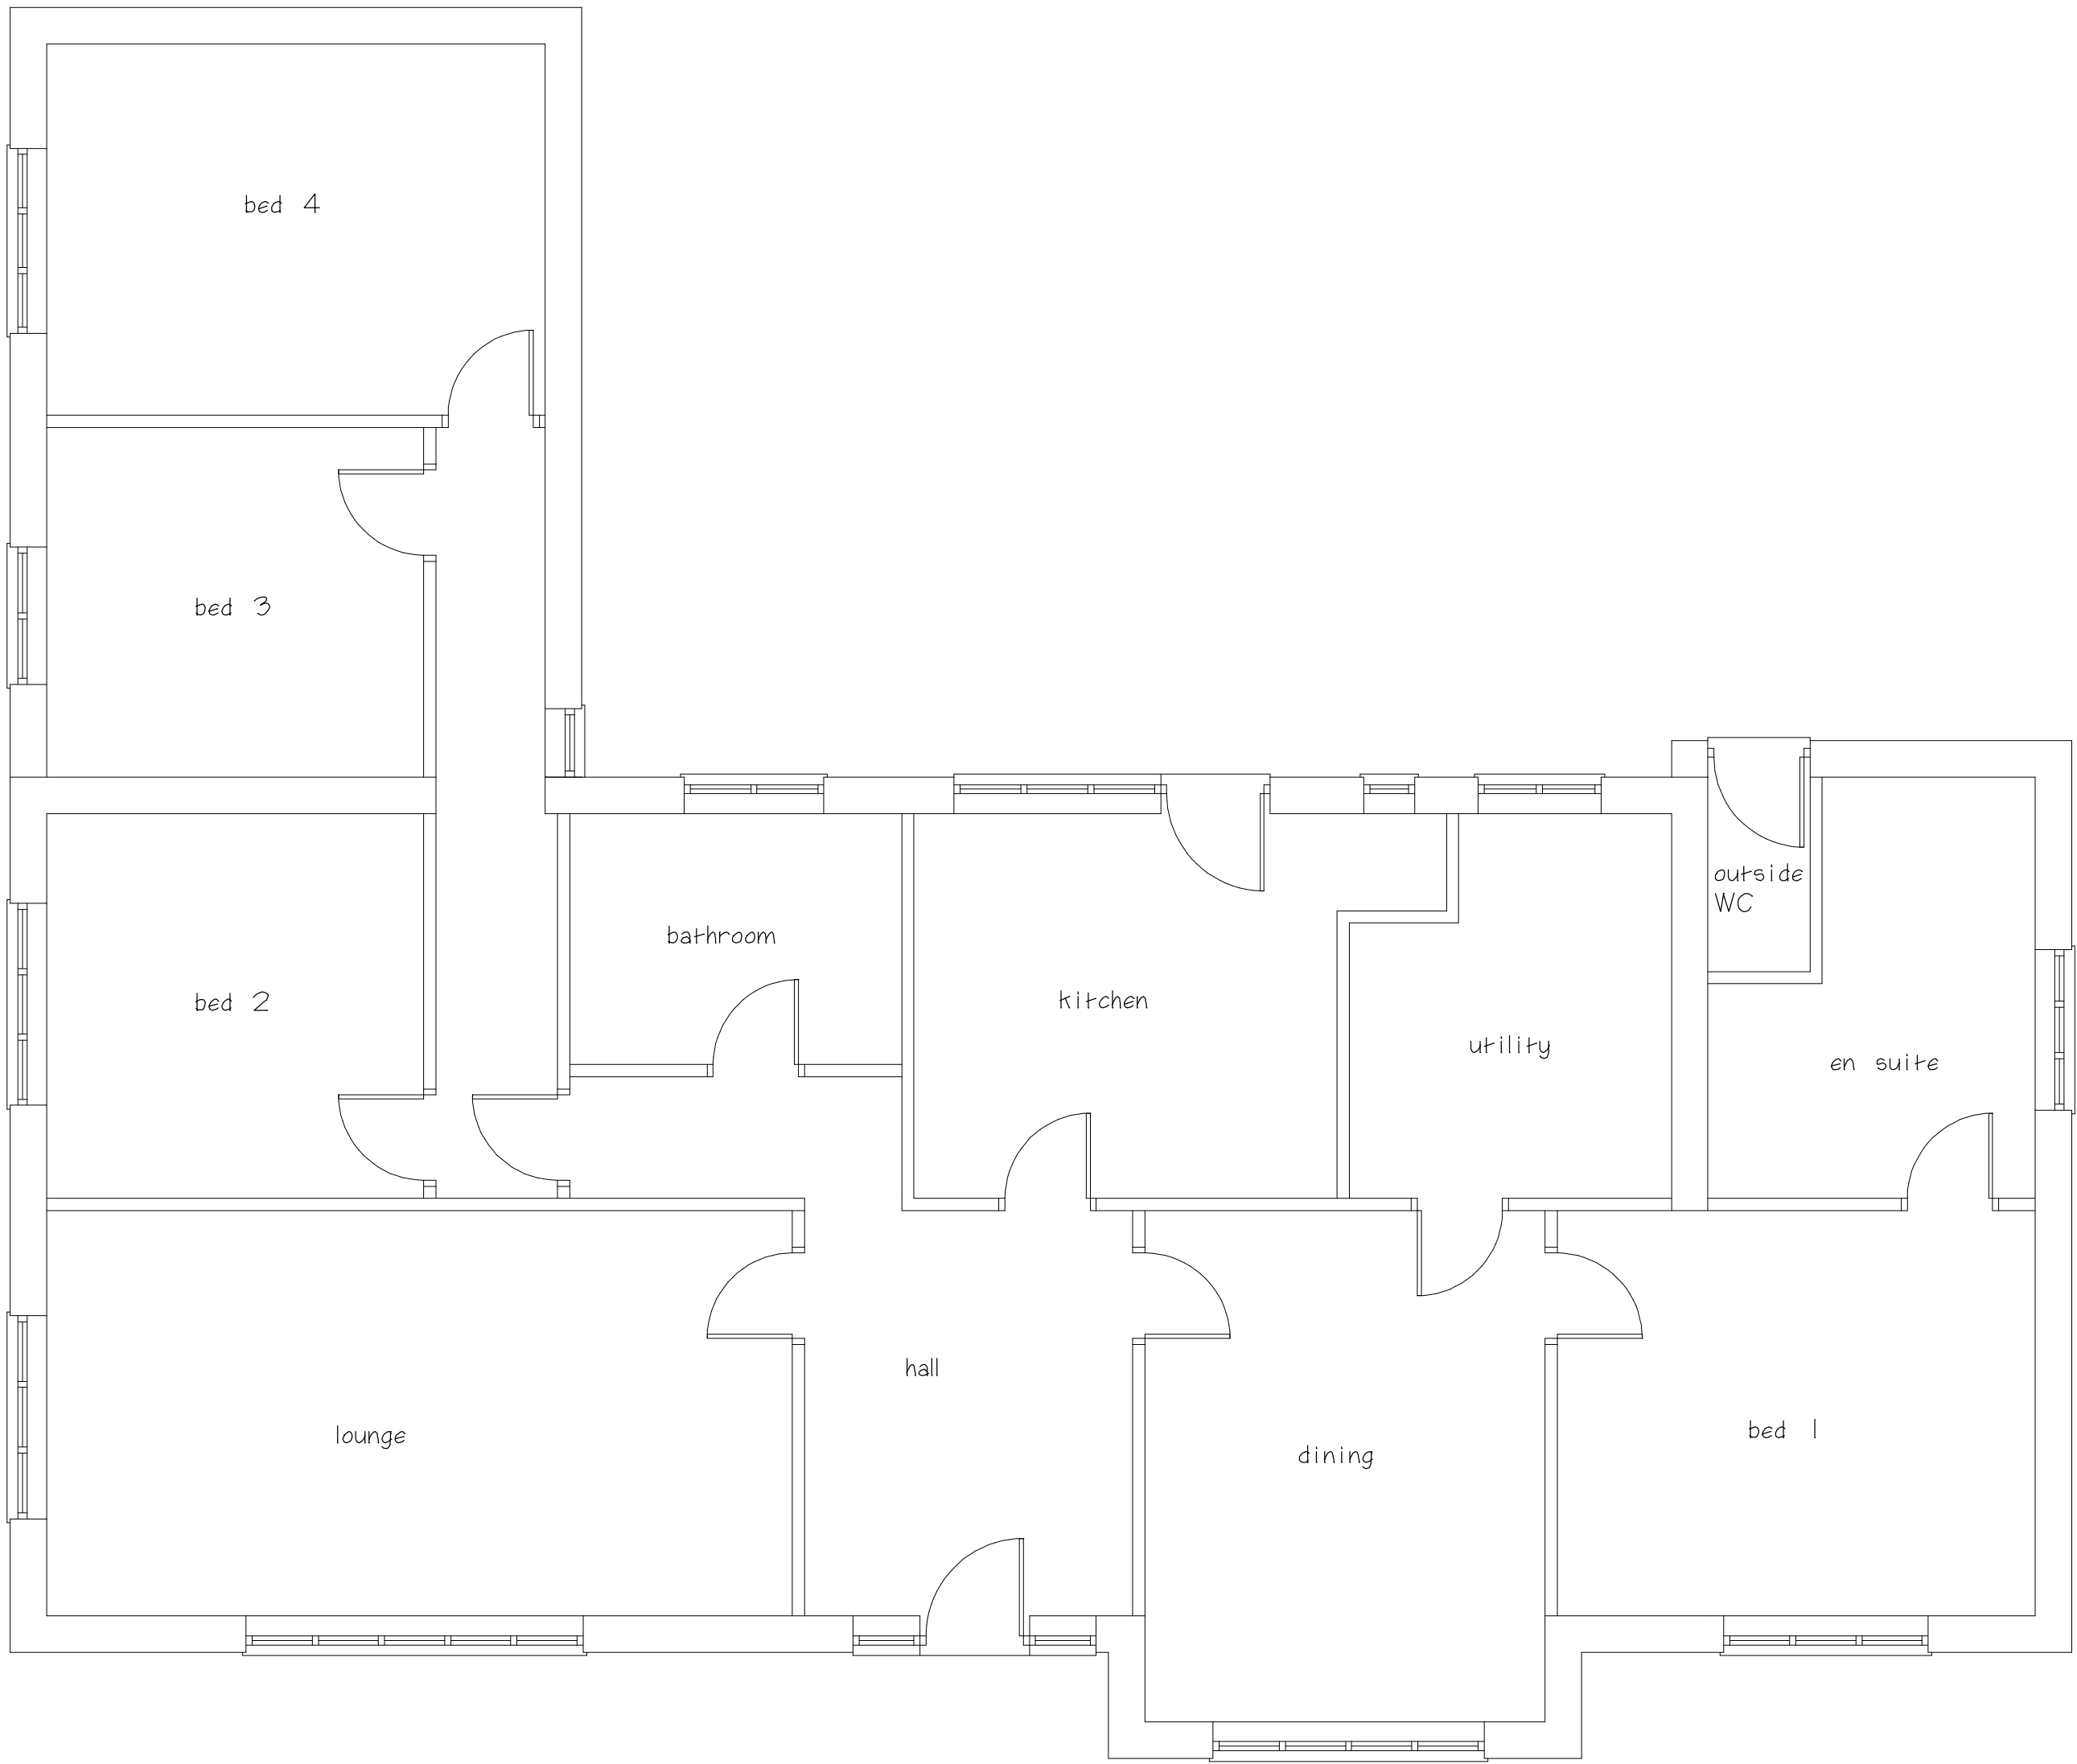

Floor Plan

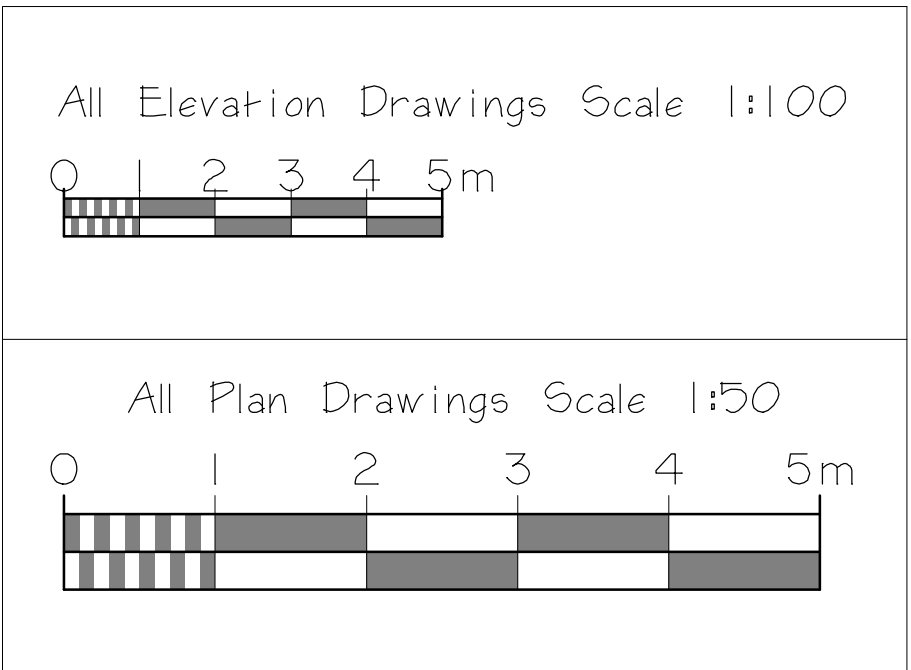

Scale Bars

CLIENT

Arthur McDonagh

JOB TITLE

**Bradwardine
Desford Lane
Ratby
Leicester
LE9 2BQ**

DRAWING TITLE

**Demolish Existing
Bungalow And Stable
Block Replace With
New Detached House
And Stable Block
Existing Bungalow**

SCALE	SHEET	DATE	DRAWN BY
1:50 & 1:100	A1	Aug 2023	A Moore

ANDREW MOORE
ARCHITECTURAL SERVICES
Tel; 07973397765
Email;andrewmoore@workmail.com

DRG NO	SHEET NO
1614	4