


Proposed 2F Plan Notes
1. Existing staircase between First Floor and Second Floor.



1 Second Floor - Proposed
Scale: 1:50

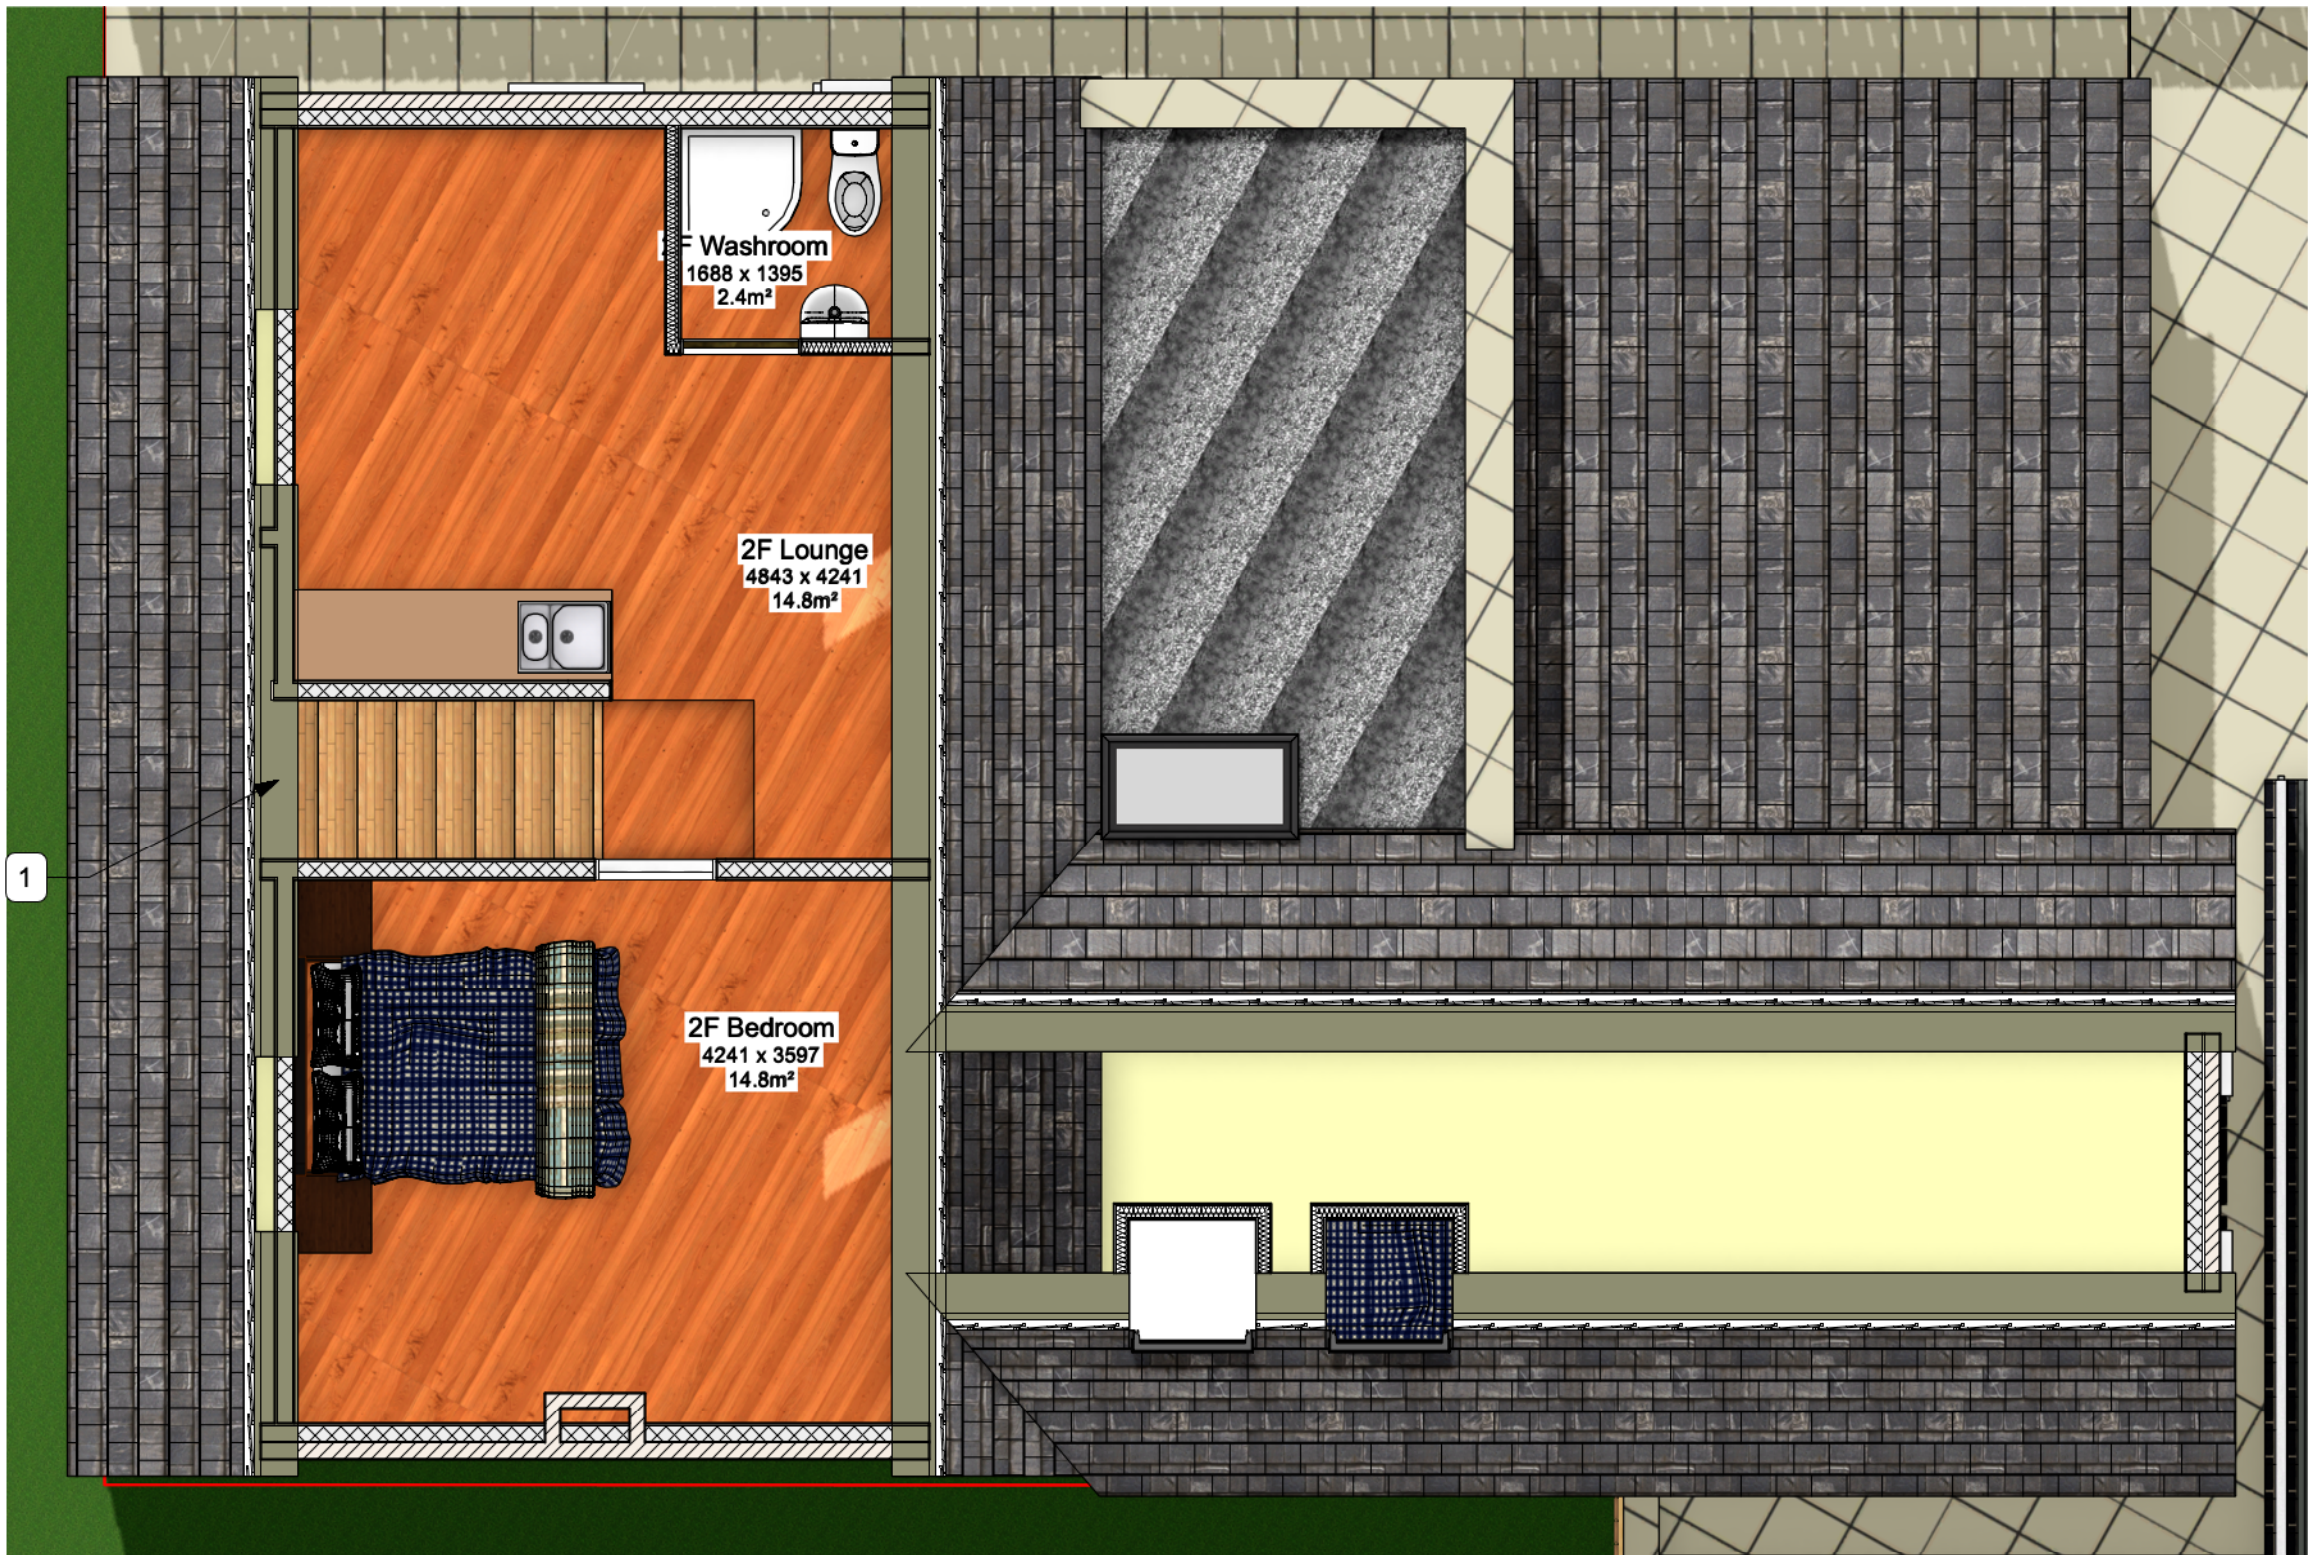

THE DESIGN SOCIAL

134 Kirkby Road Barwell LE9 8FN UK
T: +44 (0)1455 446521 F: +44 (0)1455 446521
E: admin@thedesignsocial.com

GENERAL DRAWING NOTES

© This drawing is not to be shown to any Third Party unless agreed by The Design Social.

This drawing shows 'design intent' only.
It is the responsibility of the appointed contractor to finalise development, using specialists approved by The Design Social, & produce detailed working drawings.
ALL working drawings to be approved by The Design Social prior to manufacture.

A		31/07/2024	Proposed external insulation & render removed.	B.R.
REV.	DATE	NOTES	REV.	BY

THE DESIGN SOCIAL

Tim Haq			
Power Point Business Centre, 122 High Street, Earl Shilton, Leicester, LE9 7LQ			
Proposed Second Floor Plan			
AUTHOR	L.R.	DATE	23/04/2024
APPROVED	T.H.	SCALE	1:50 @ A3
READ WITH	0329 (A) GA 001	DRAWING No.	0329 (A) GA 011 A
Project No.	Type	Area	Number
DRAWING STATUS			
For Approval			