


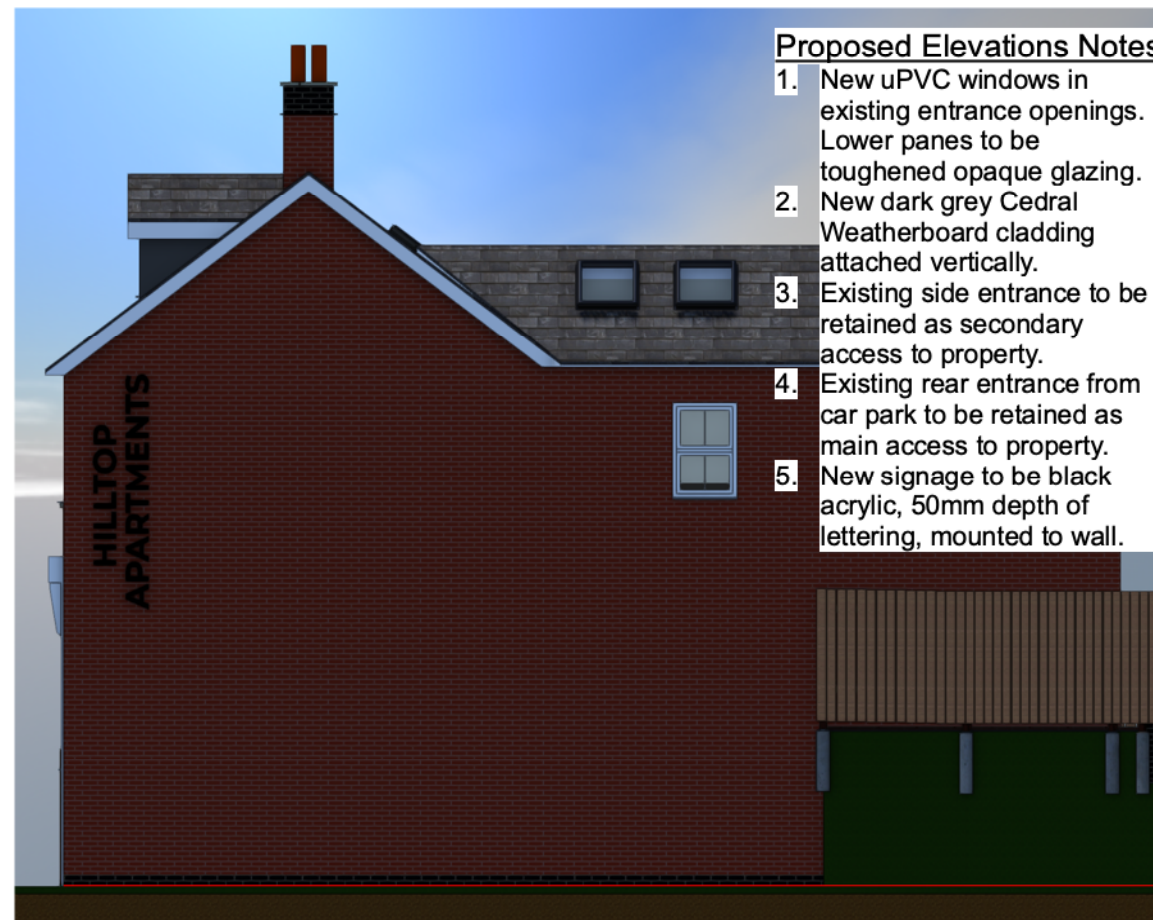

3 North Elevation - Proposed
Scale: 1:100



4 East Elevation - Proposed
Scale: 1:100



1 South Elevation - Proposed
Scale: 1:100



2 West Elevation - Proposed
Scale: 1:100

Proposed Elevations Notes

1. New uPVC windows in existing entrance openings. Lower panes to be toughened opaque glazing.
2. New dark grey Cedral Weatherboard cladding attached vertically.
3. Existing side entrance to be retained as secondary access to property.
4. Existing rear entrance from car park to be retained as main access to property.
5. New signage to be black acrylic, 50mm depth of lettering, mounted to wall.

THE DESIGN SOCIAL

134 Kirkby Road Barwell LE9 8FN UK
T: +44 (0)1455 446521 F: +44 (0)1455 446521
E: admin@thedesignsocial.com

GENERAL DRAWING NOTES

© This drawing is not to be shown to any Third Party unless agreed by The Design Social.

This drawing shows 'design intent' only.
It is the responsibility of the appointed contractor to finalise development, using specialists approved by The Design Social, & produce detailed working drawings.
ALL working drawings to be approved by The Design Social prior to manufacture.

B	01/08/2024	Shopfront cladding amended	B.R.
		Existing shop front indicated. Proposed external insulation & render removed.	
A	31/07/2024		B.R.
REV.	DATE	NOTES	REV. BY

THE DESIGN SOCIAL

Tim Haq		
Power Point Business Centre, 122 High Street, Earl Shilton, Leicester, LE9 7LQ		
Proposed Elevations		
AUTHOR	DATE	APPROVED
L.R.	23/04/2024	T.H.
SCALE	1:100 @ A3	READ WITH 0329 (A) GA 001
DRAWING No.		
0329	(L)	GA 013 B
Project No.	Type	Area Number Rev
DRAWING STATUS		
For Approval		