


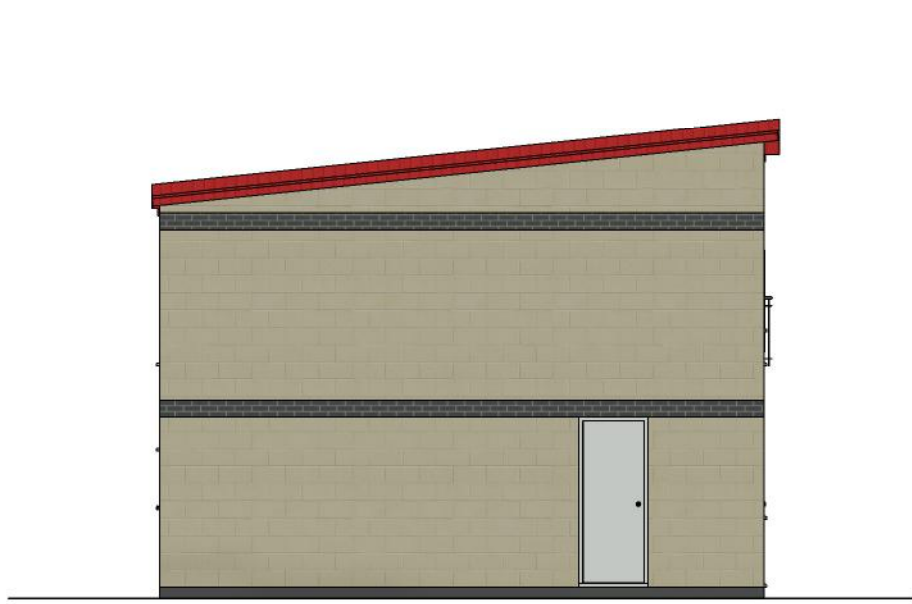

Side Elevation



Side Elevation



3D Pitch View




3D Front Road View




Front Elevation



Rear Pitch Elevation

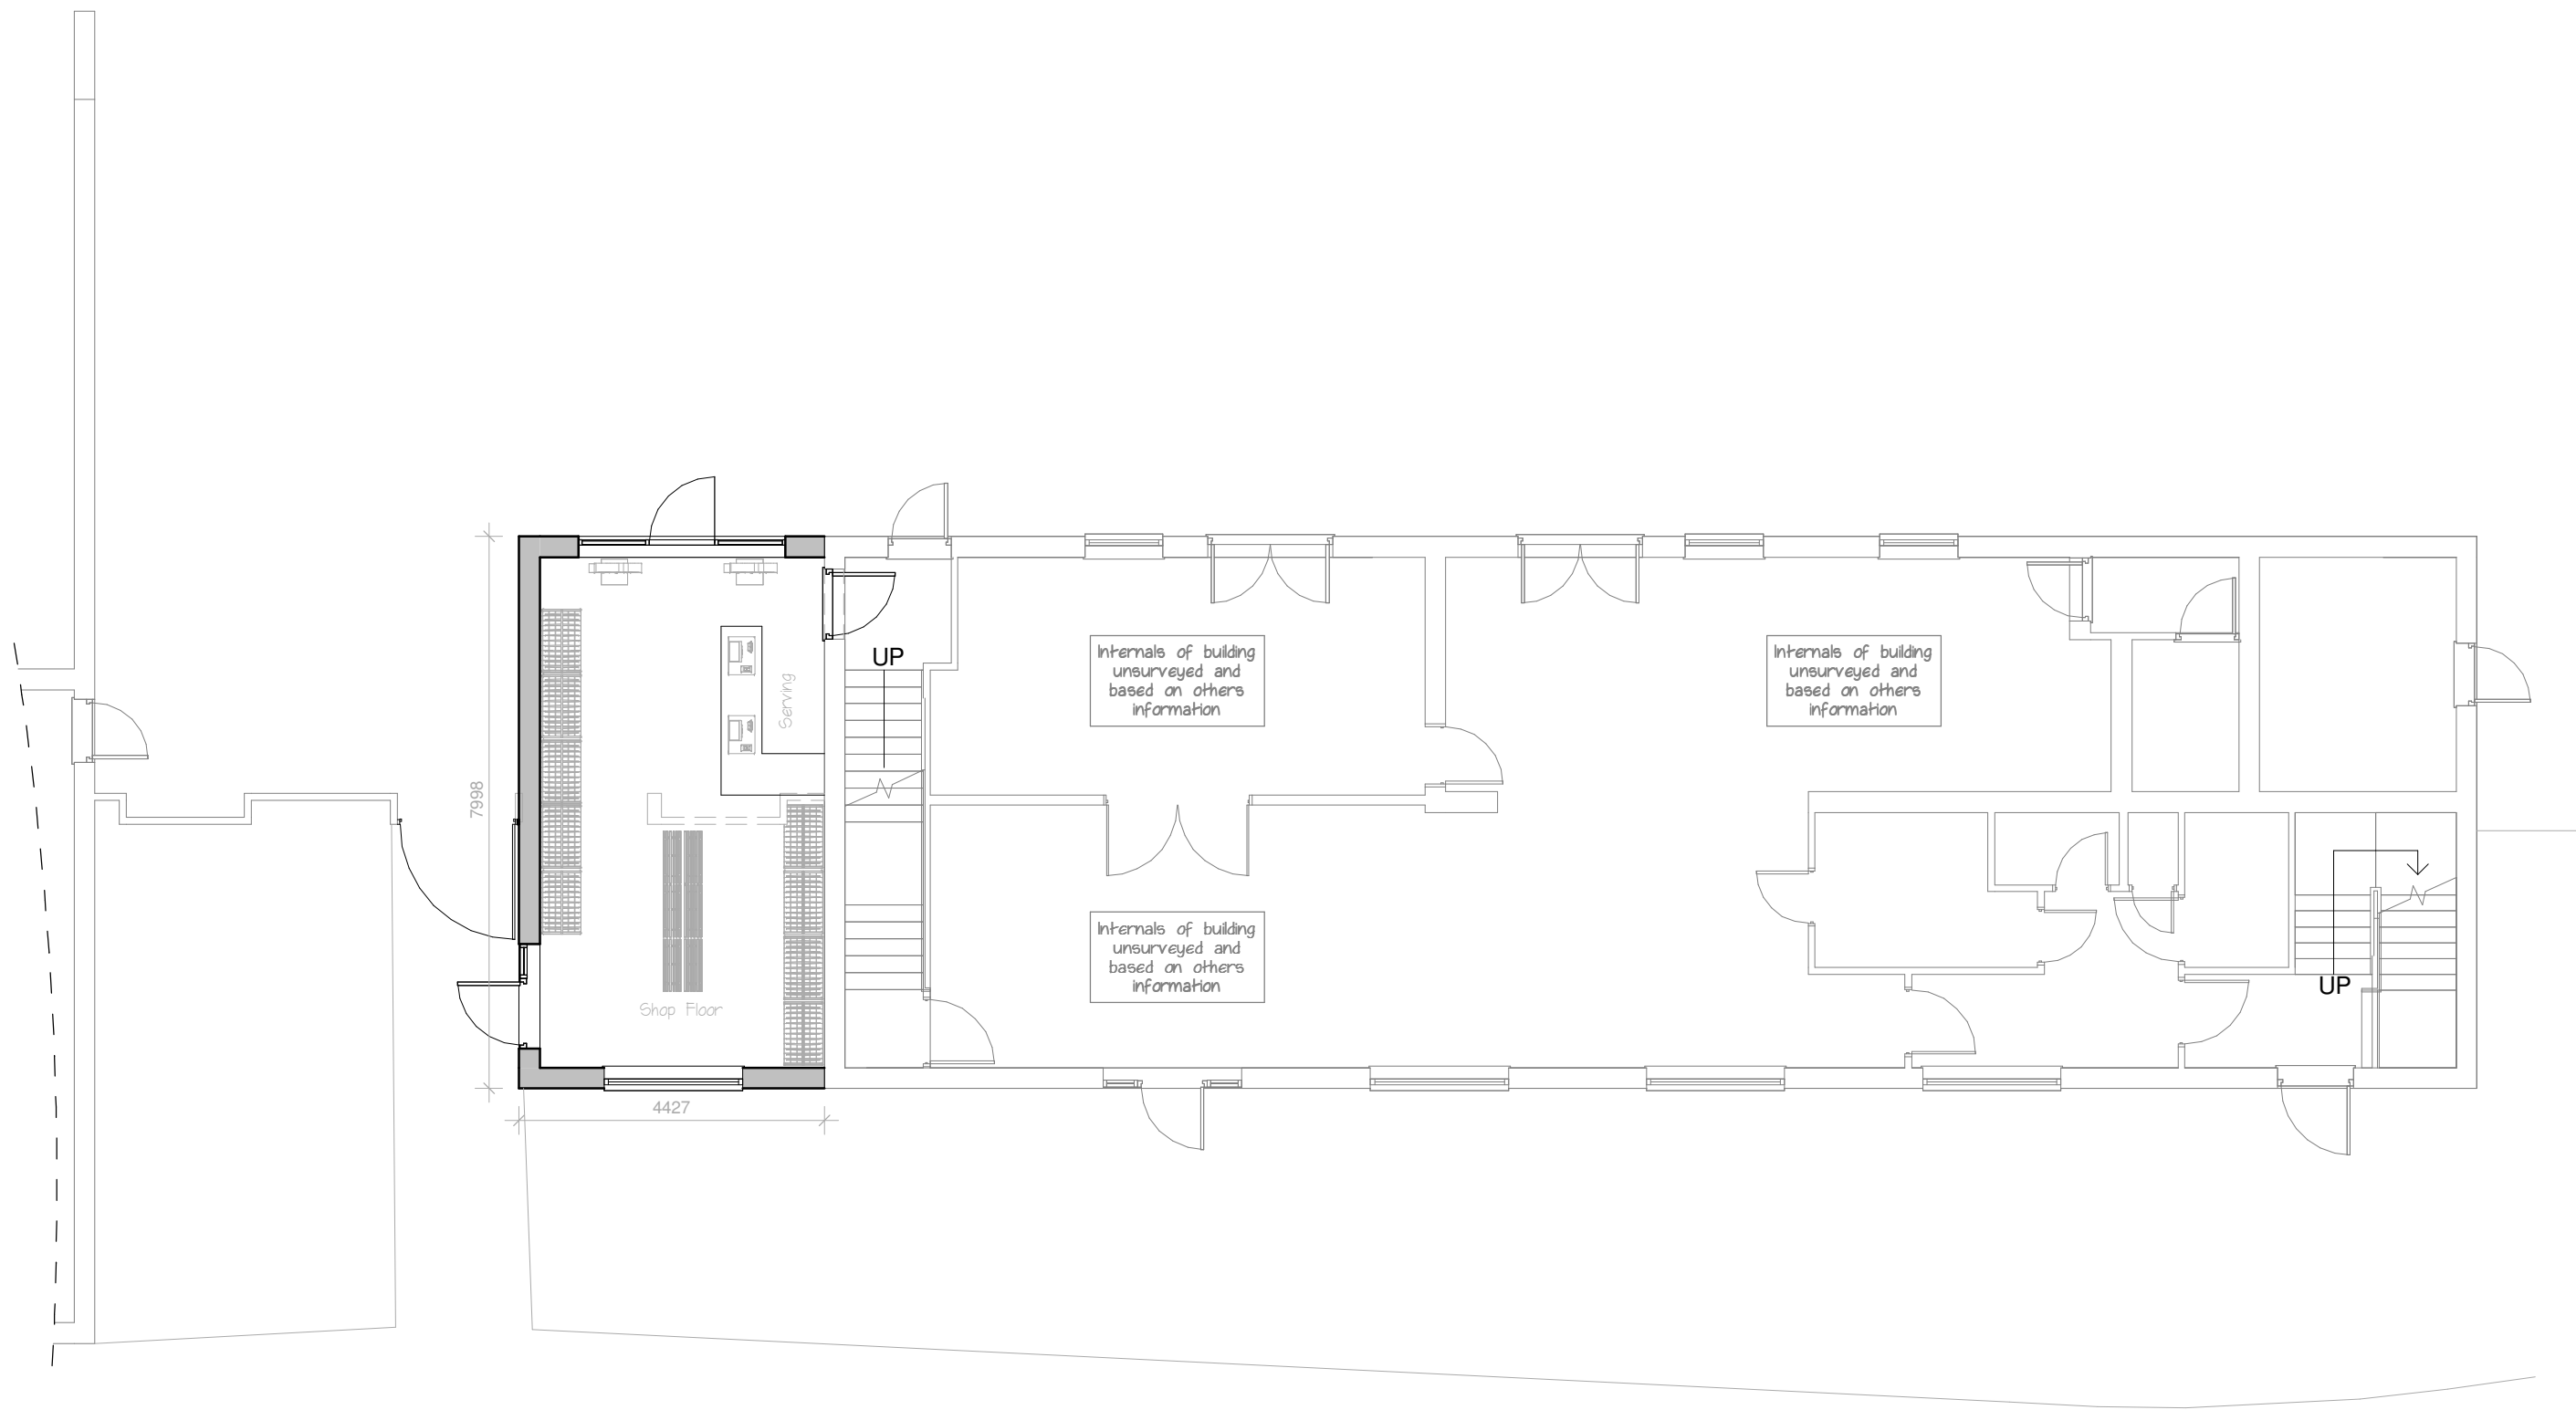

Ground Floor Plan

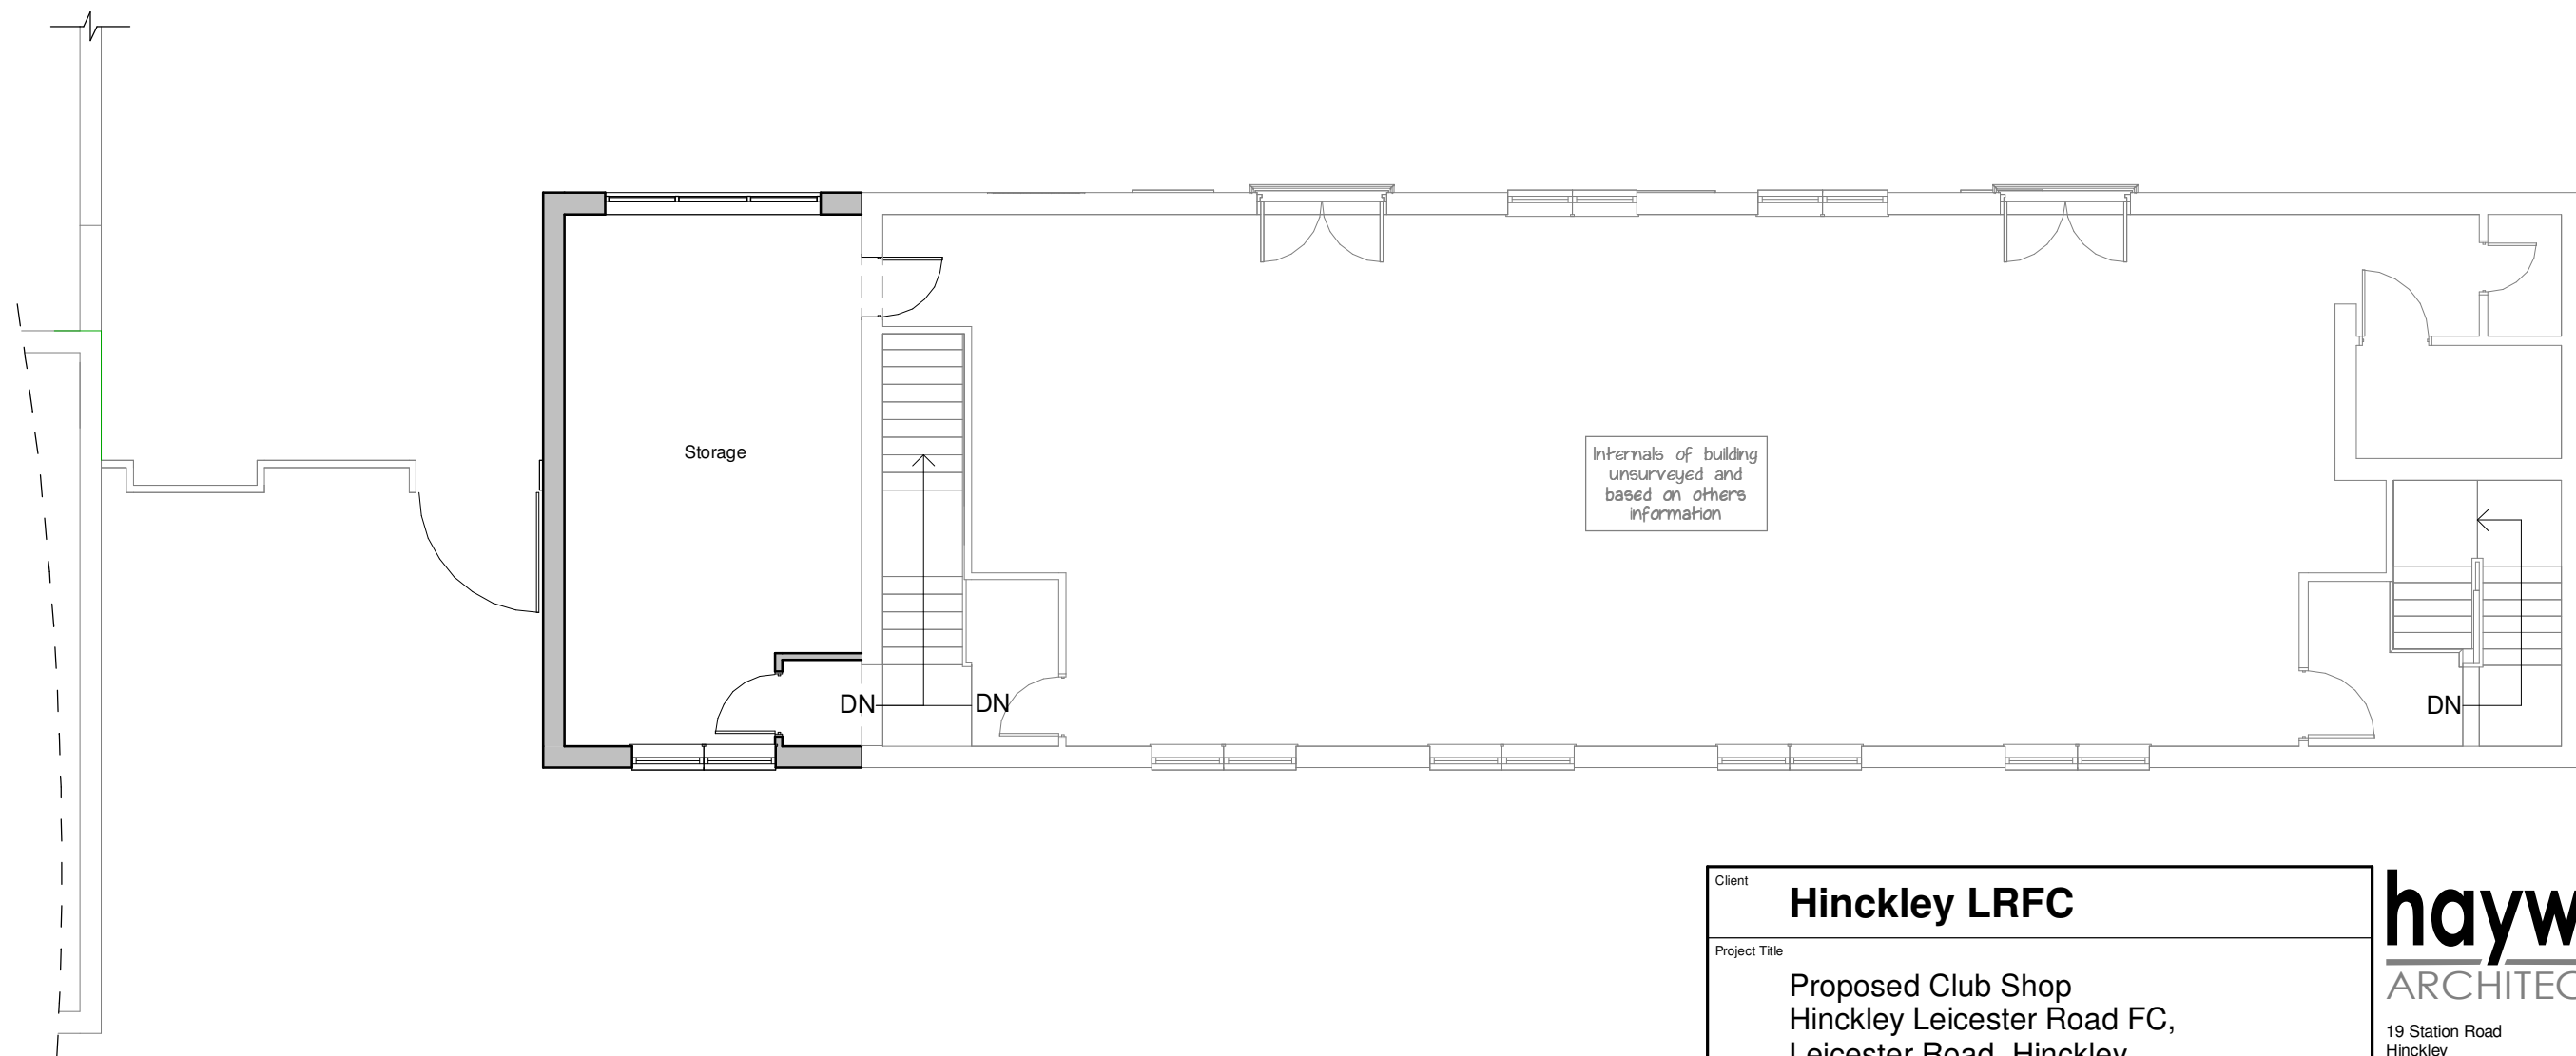

First Floor Plan



Client Hinckley LRFC		hayward ARCHITECTS LTD 19 Station Road Hinckley Leicestershire LE10 1AW Tel: 01455 635 665 Fax: 01455 616 971 www.hayward-architects.co.uk	
Project Title Proposed Club Shop Hinckley Leicester Road FC, Leicester Road, Hinckley			
Drawing Title Proposed - Club Shop - Scheme 02			
Scale 1:100	Date 02/2023	Sheet A1	Job No. 23/02
Author SS	Checked by LJW		
Status Planning Stage			