



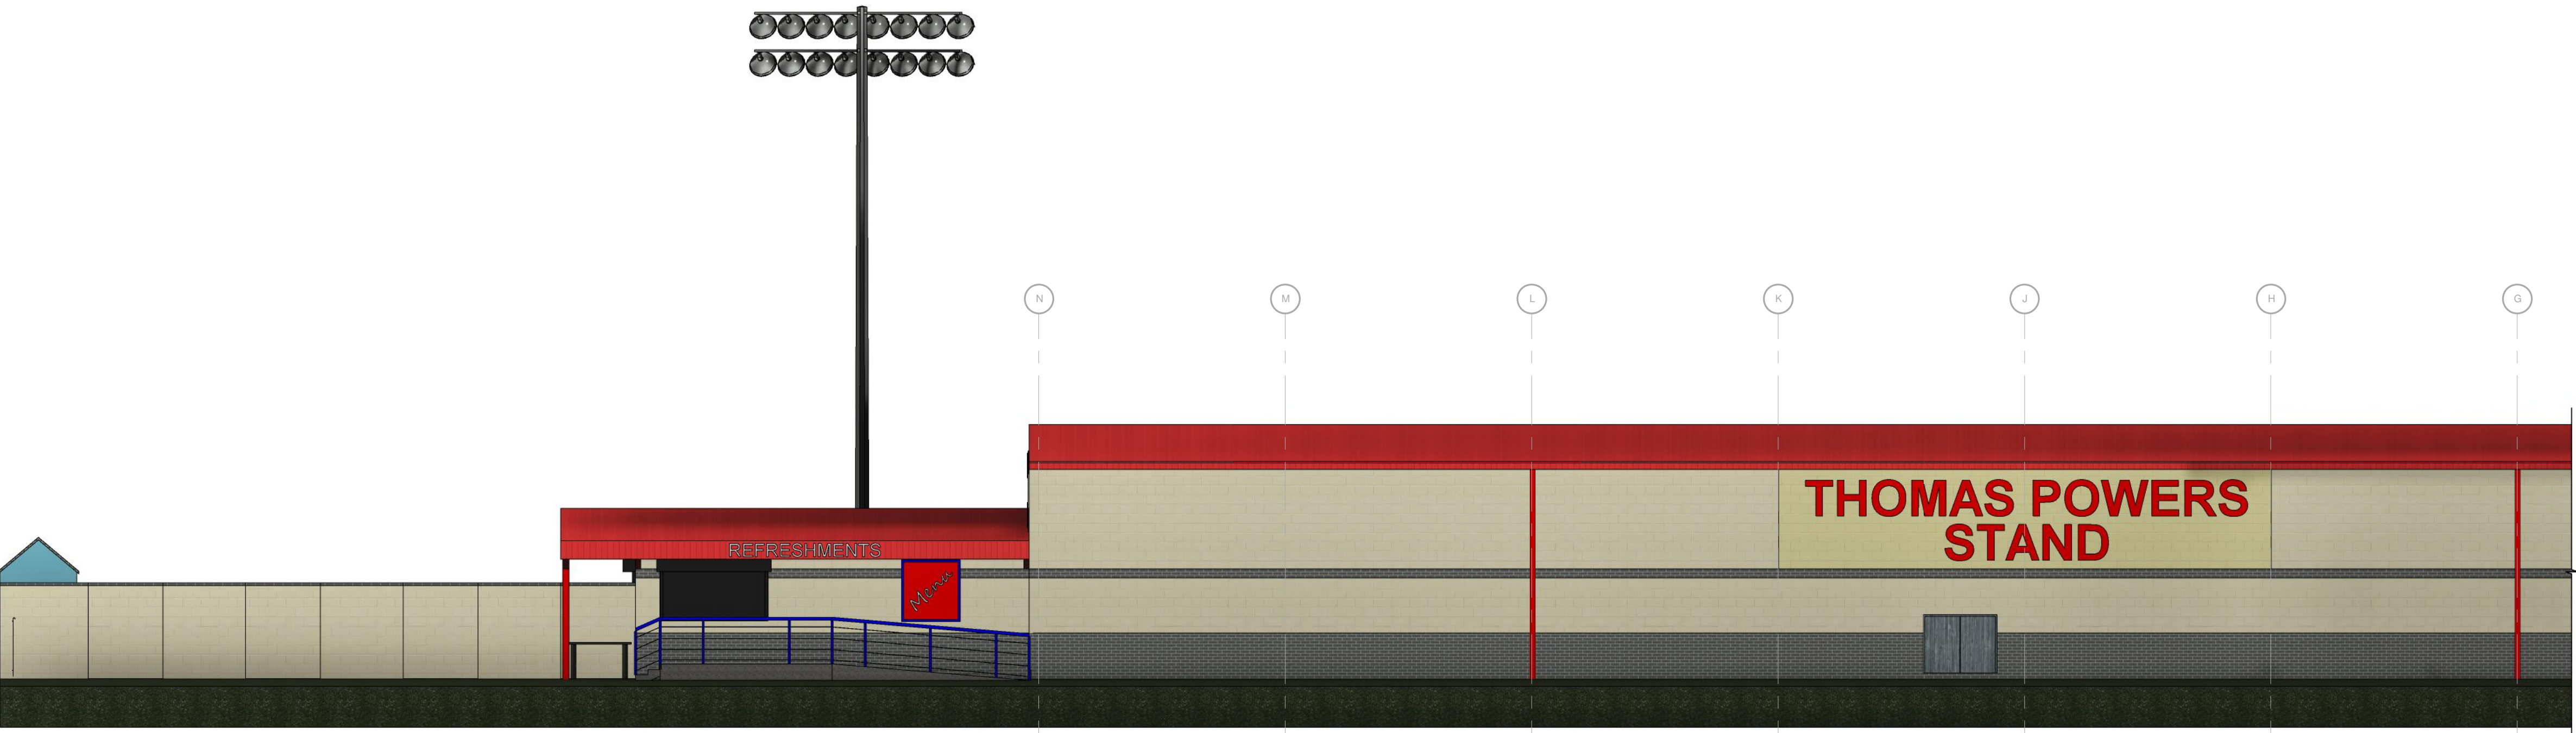

Rear Stand Elevation

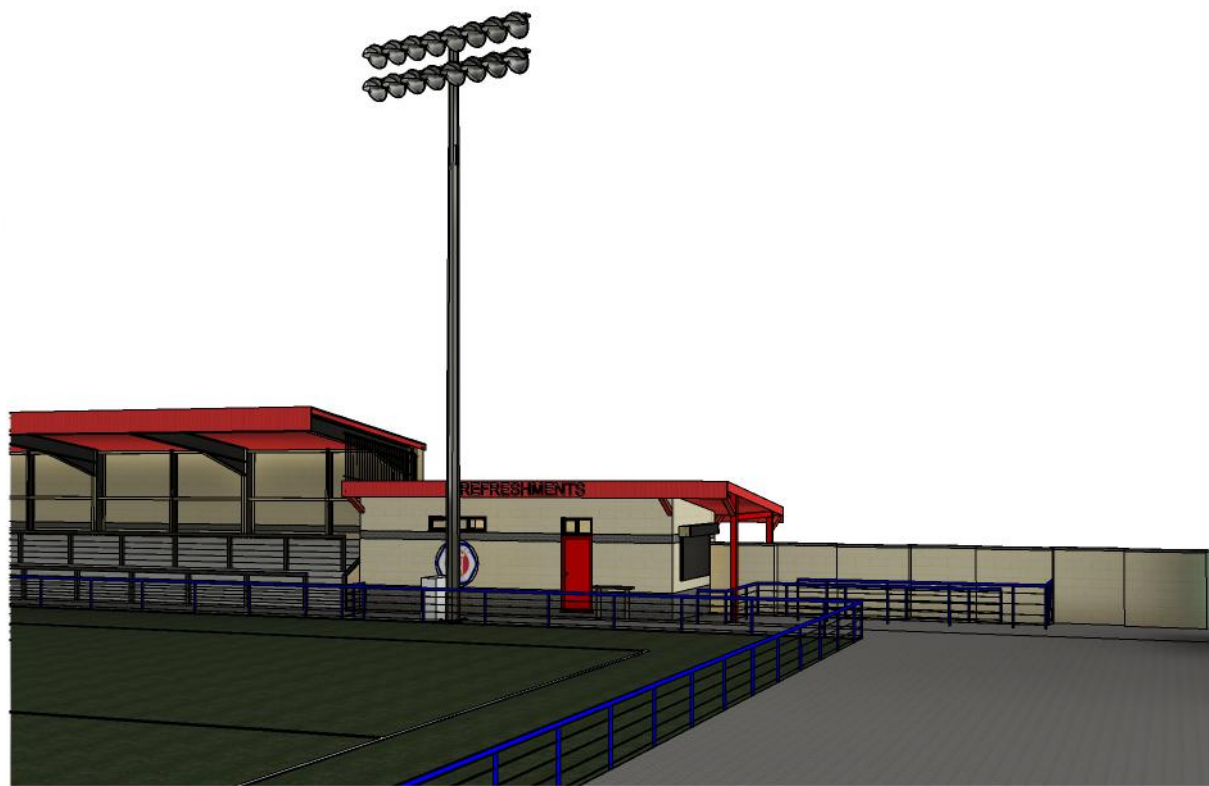


3D View



Main Pitch Elevation



Side Stand Elevation

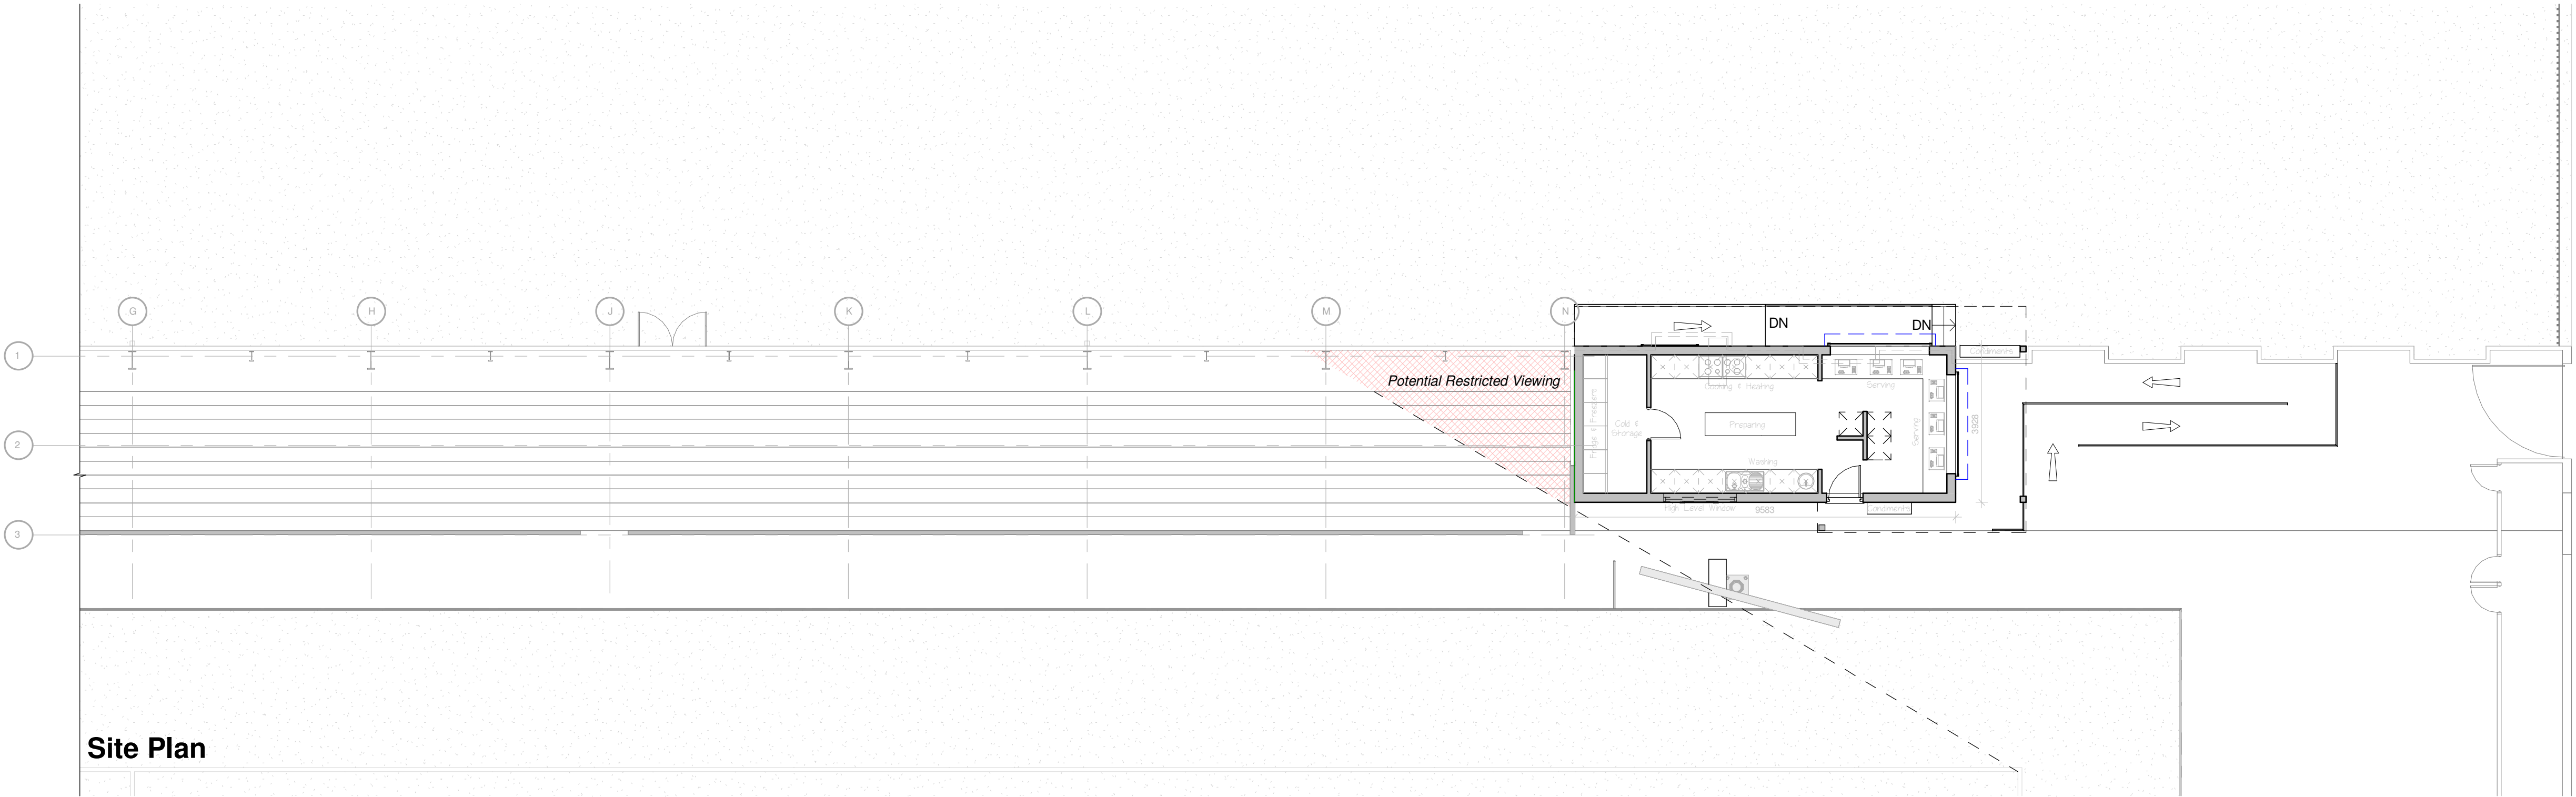

Site Plan



3D View

Client Hinckley LRFC		hayward ARCHITECTS LTD 19 Station Road Hinckley Leicestershire LE10 1AW Tel: 01455 635 665 Fax: 01455 616 971 www.hayward-architects.co.uk		
Project Title Proposed Food Outlet Hinckley Leicester Road FC Leicester Road, Hinckley				
Drawing Title Proposed Plans & Elevations - Scheme 02				
Scale 1:100	Date 02/2023	Sheet A1	Job No. 23/02	Drawing No. 03B
Author SS	Checked by LJW			
Status Planning Stage				